


Project 4 THIRD AVENUE CLAYTON MANCHESTER M11 4LY		
Drawing Title PROPOSED SITE PLAN		
Drawing No. 106		
Drawn: ZU	Status: Planning	Date 16.03.2025
Scale @ A3		1:500
XionTech Architects 721 Stockport Road Manchester M19 3AG www.xiontech.co.uk		

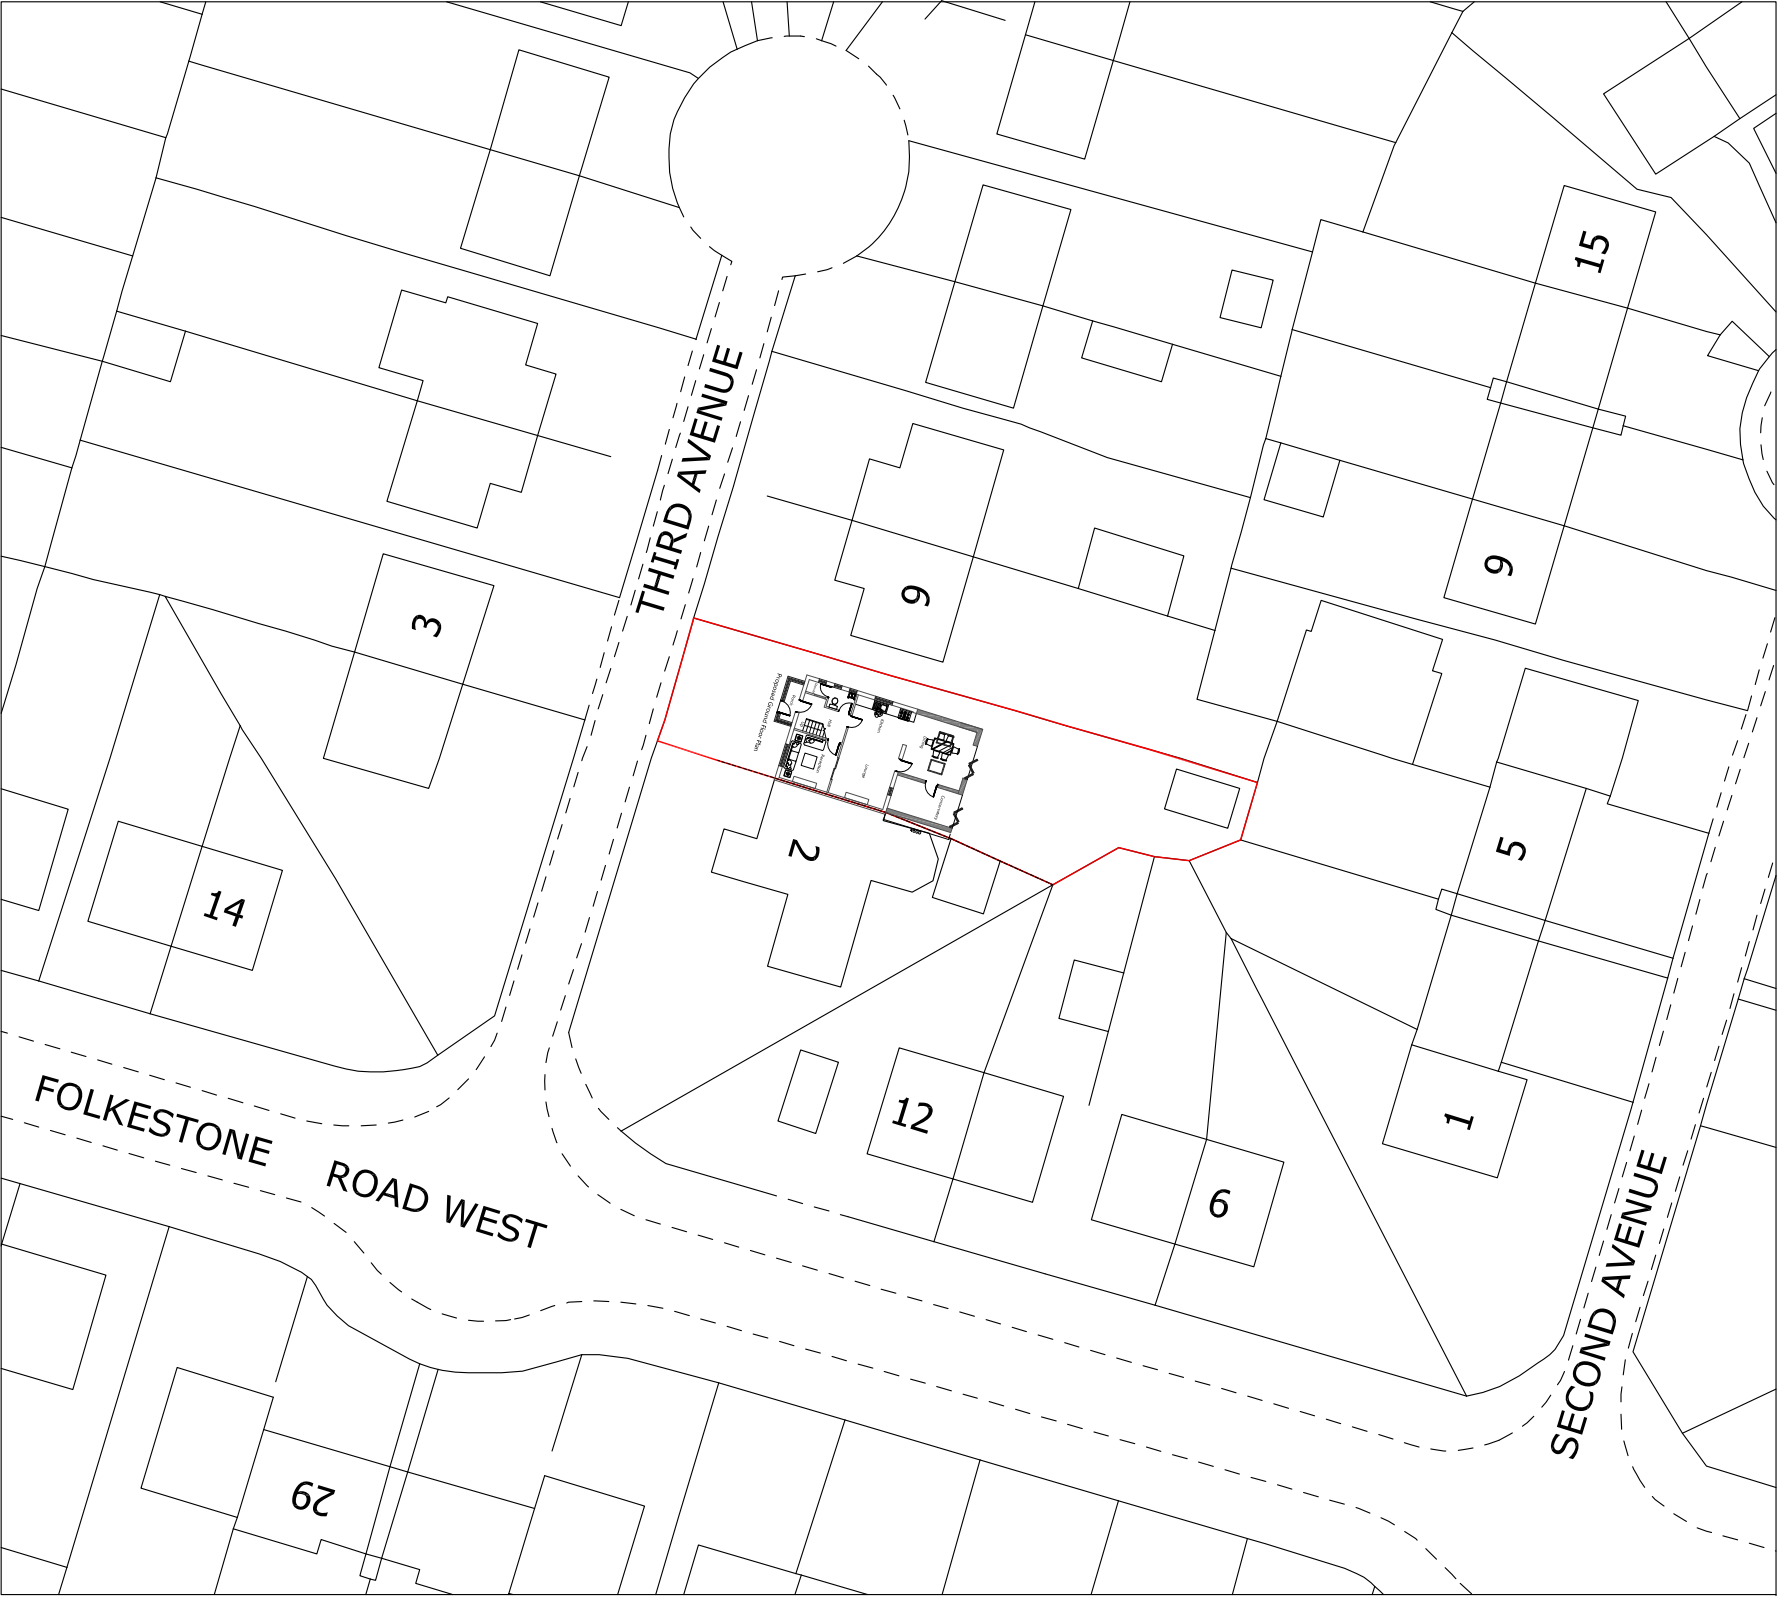