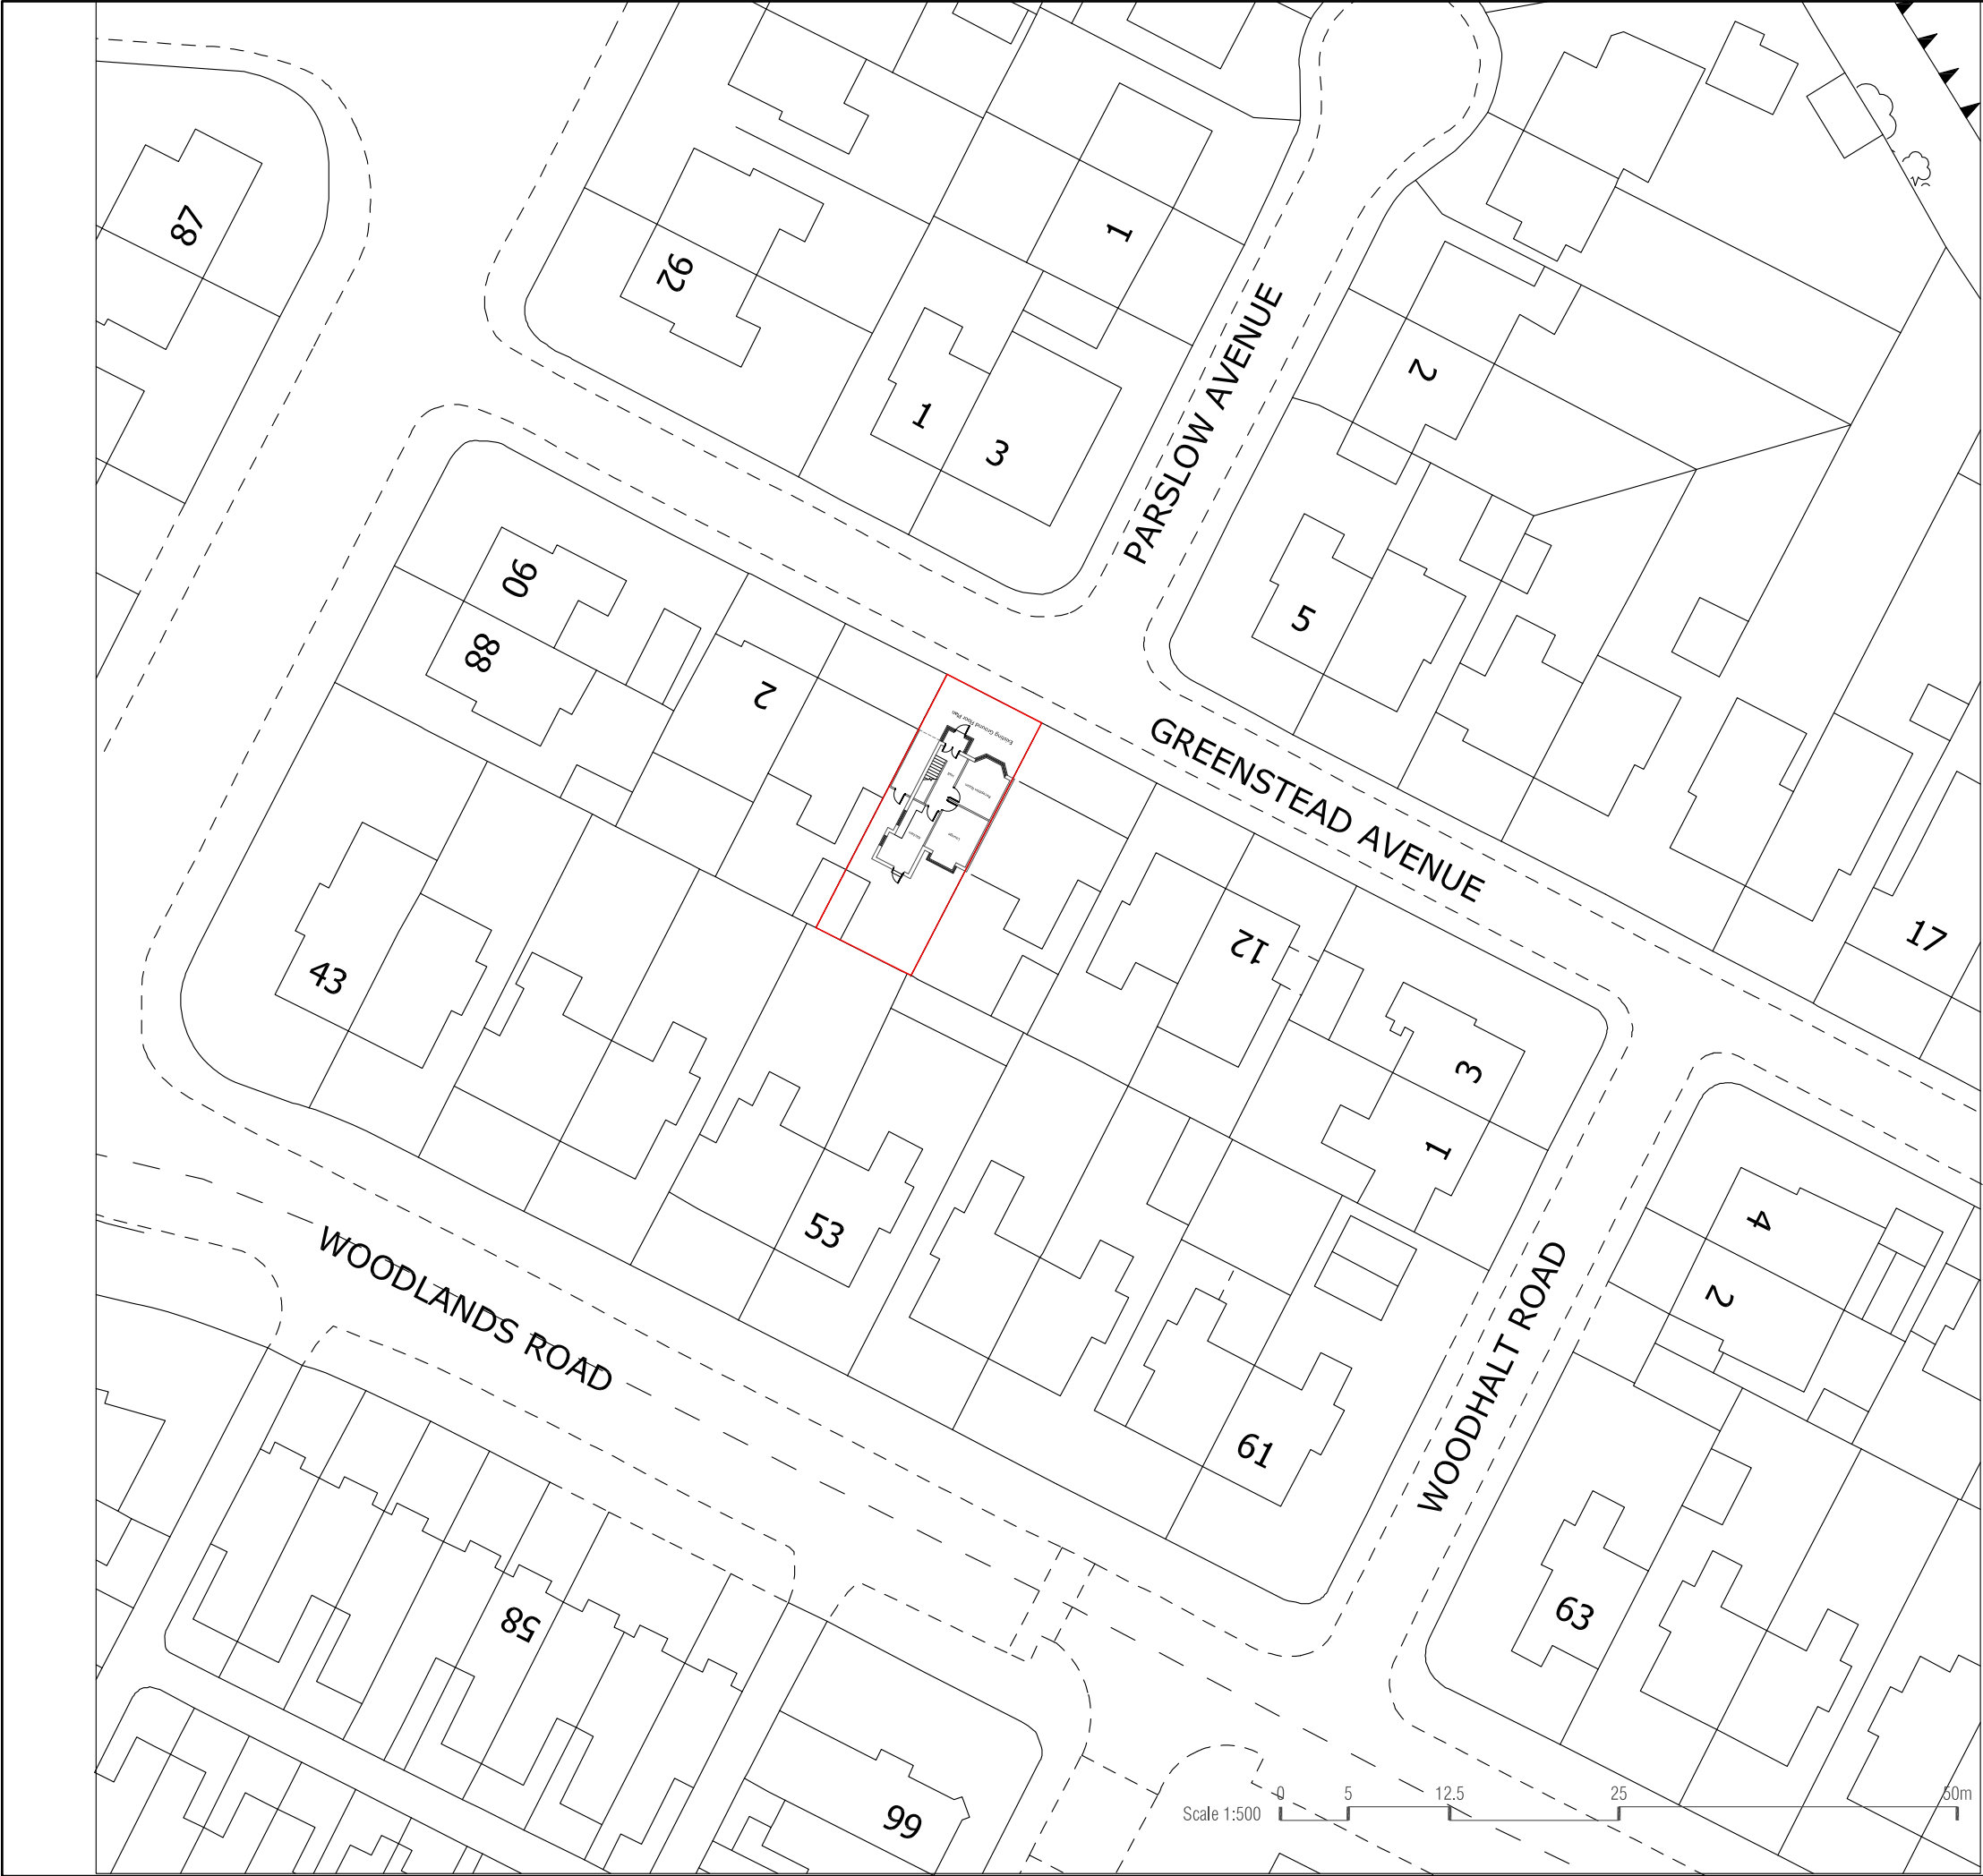


Project 6 GREENSTEAD AVENUE MANCHESTER M8 0NR		
Drawing Title EXISTING SITE PLAN		
Drawing No. 105		
Drawn: ZU	Status: Planning	Date 04.04.2025
Scale @ A3		1:500
<div><div>XionTech Architects 721 Stockport Road Manchester M19 3AG www.xiontech.co.uk</div><div></div></div>		