


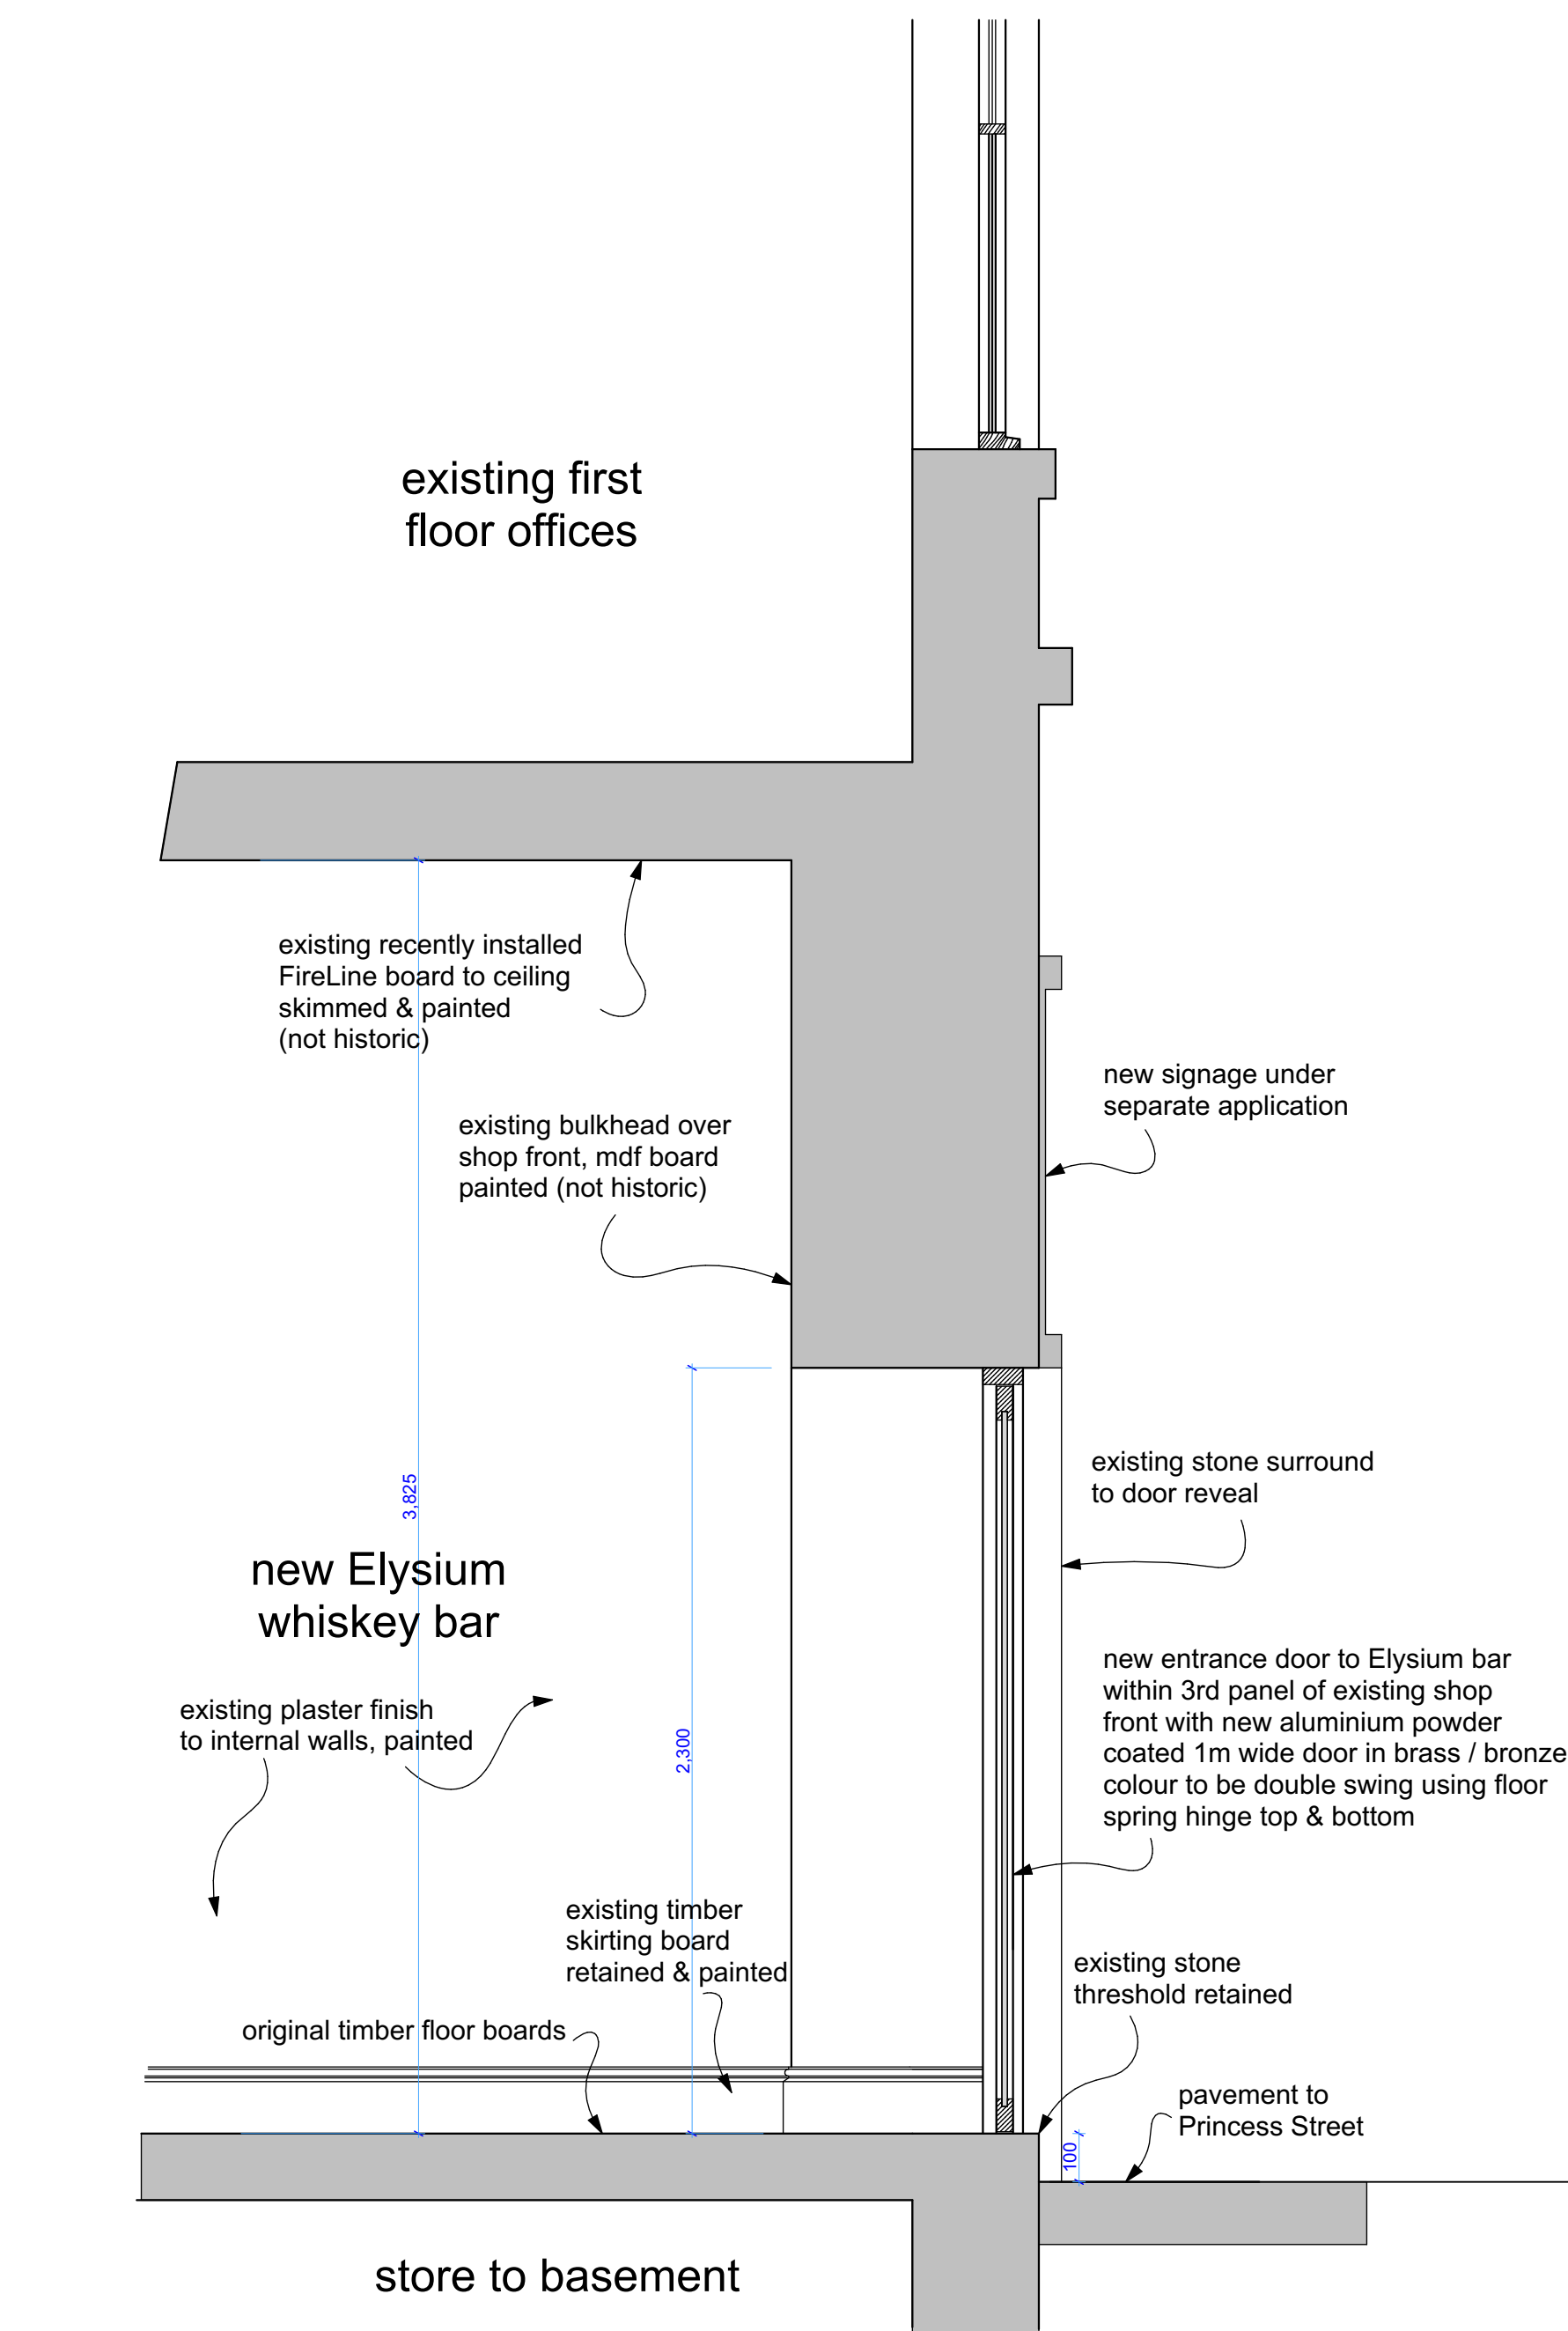


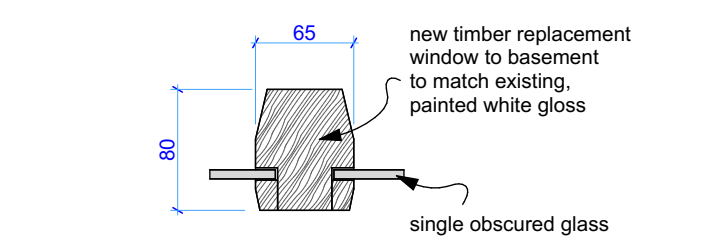


Proposed Detailed Cross Section thro'
Shop Front & New Front Entrance(1:20)

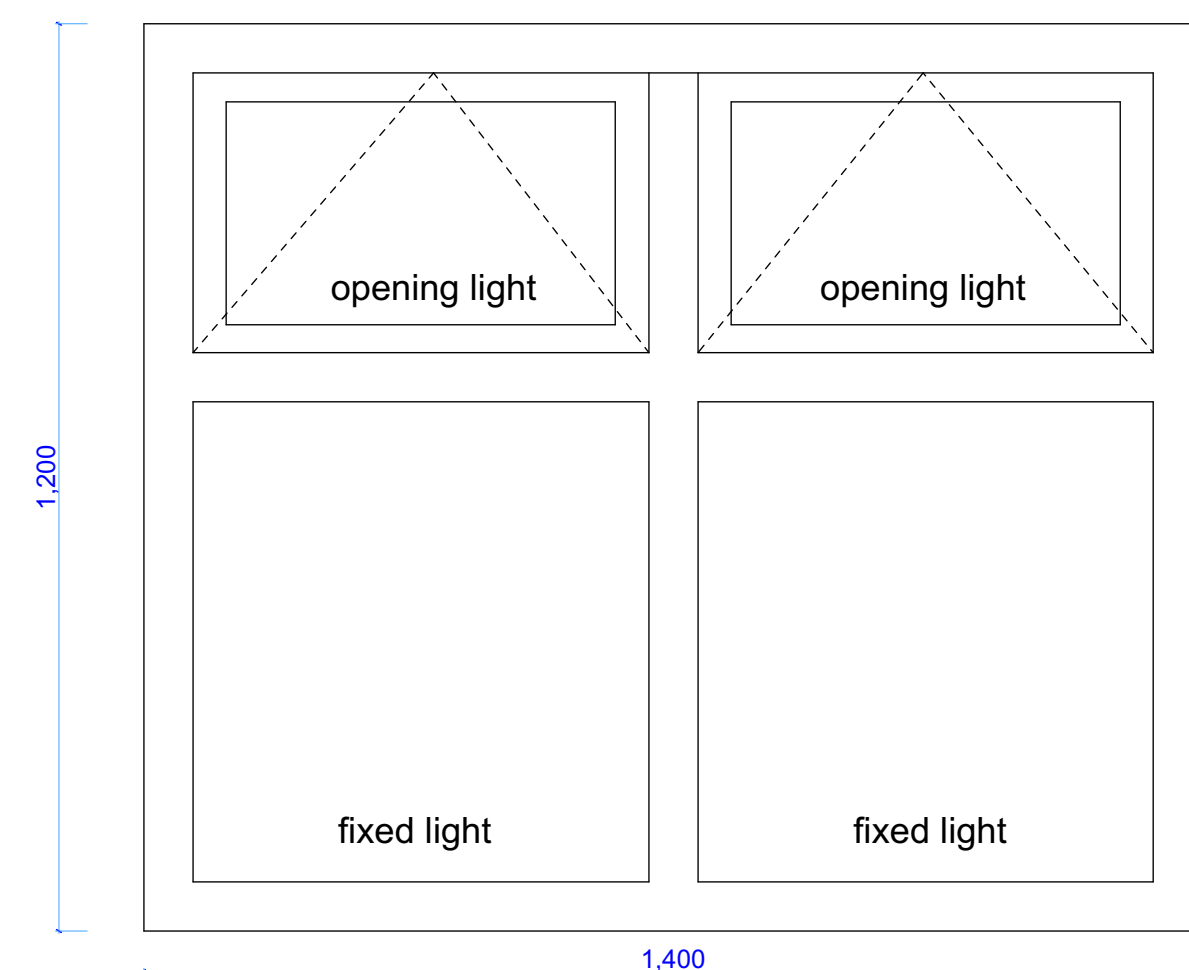

Mullion Detail
of New Window (1:5)

 

Proposed Detailed Front Elevation to
Shop Front & New Front Entrance(1:20)

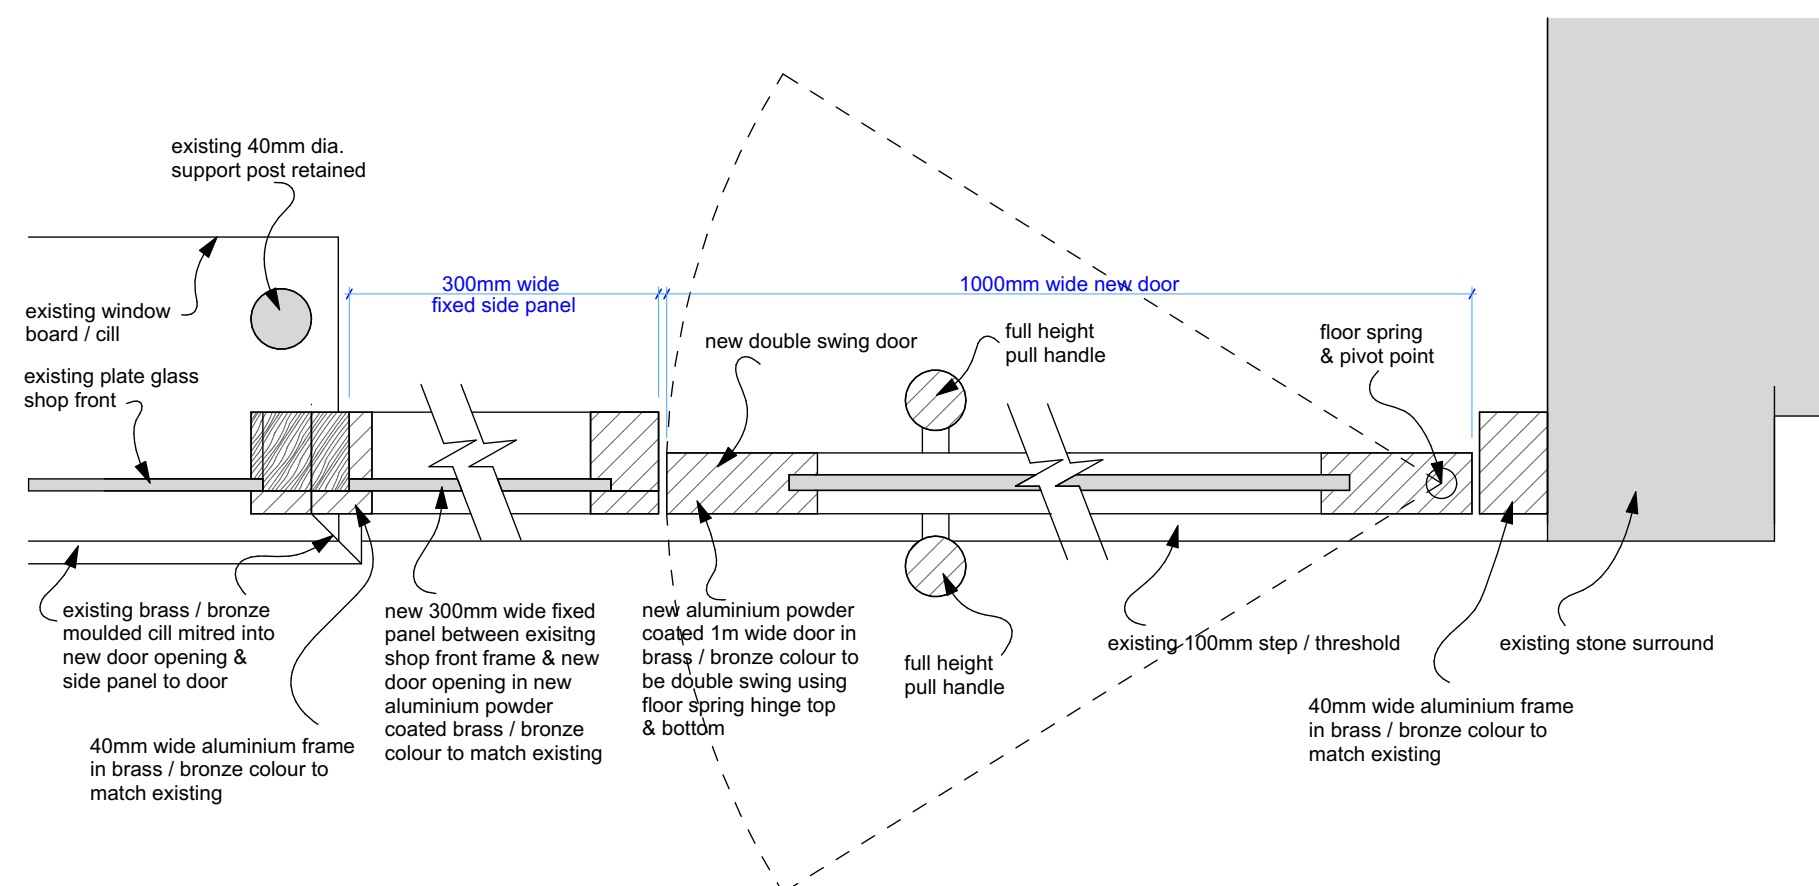

Detail of Existing Shop Front &
New Front Entrance Door (1:5)




9 Mersey Road, Sale, Cheshire, M33 6HL
tel : 0161 973 9391 mobile : 07801 474646
e-mail : paul@phddesigns.co.uk
www.phddesigns.co.uk

project
**65 Princess Street
Manchester
for
JML Developments Ltd**

drawing title
**Proposed Detailed Front
Elevation & Cross Section
thro' Shop Front**

drawing no. **202502 / SKA2** revision.

drawn by: **PD** scale: **1:20 1:5** date: **5.25**
(when printed at A1)

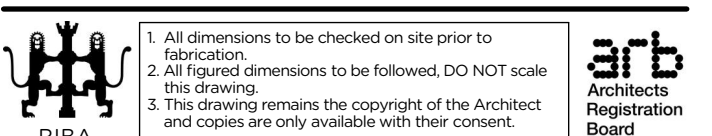

1 All dimensions to be checked on site prior to fabrication
2 All figured dimensions to be followed, DO NOT scale this drawing
3 This drawing remains the copyright of the Architect and copies are only available with their consent.