



Work to annotated dimensions only. Harrison Ince take no responsibility from any inaccuracies from scaling from this drawing.
All dimensions to be checked on site prior to manufacture and construction. This drawing is the property of Harrison Ince Holdings Limited and should not be reproduced without permission.
All discrepancies to be brought to the attention of the architect immediately.
This drawing is to be read in conjunction with the specification / bill of quantities and related drawings.

REVISIONS


-	FIRST ISSUE	18.03.25	GW
A	CLIENT ISSUE	23.04.25	GW
B	PLANNING ISSUE	30.04.25	GW

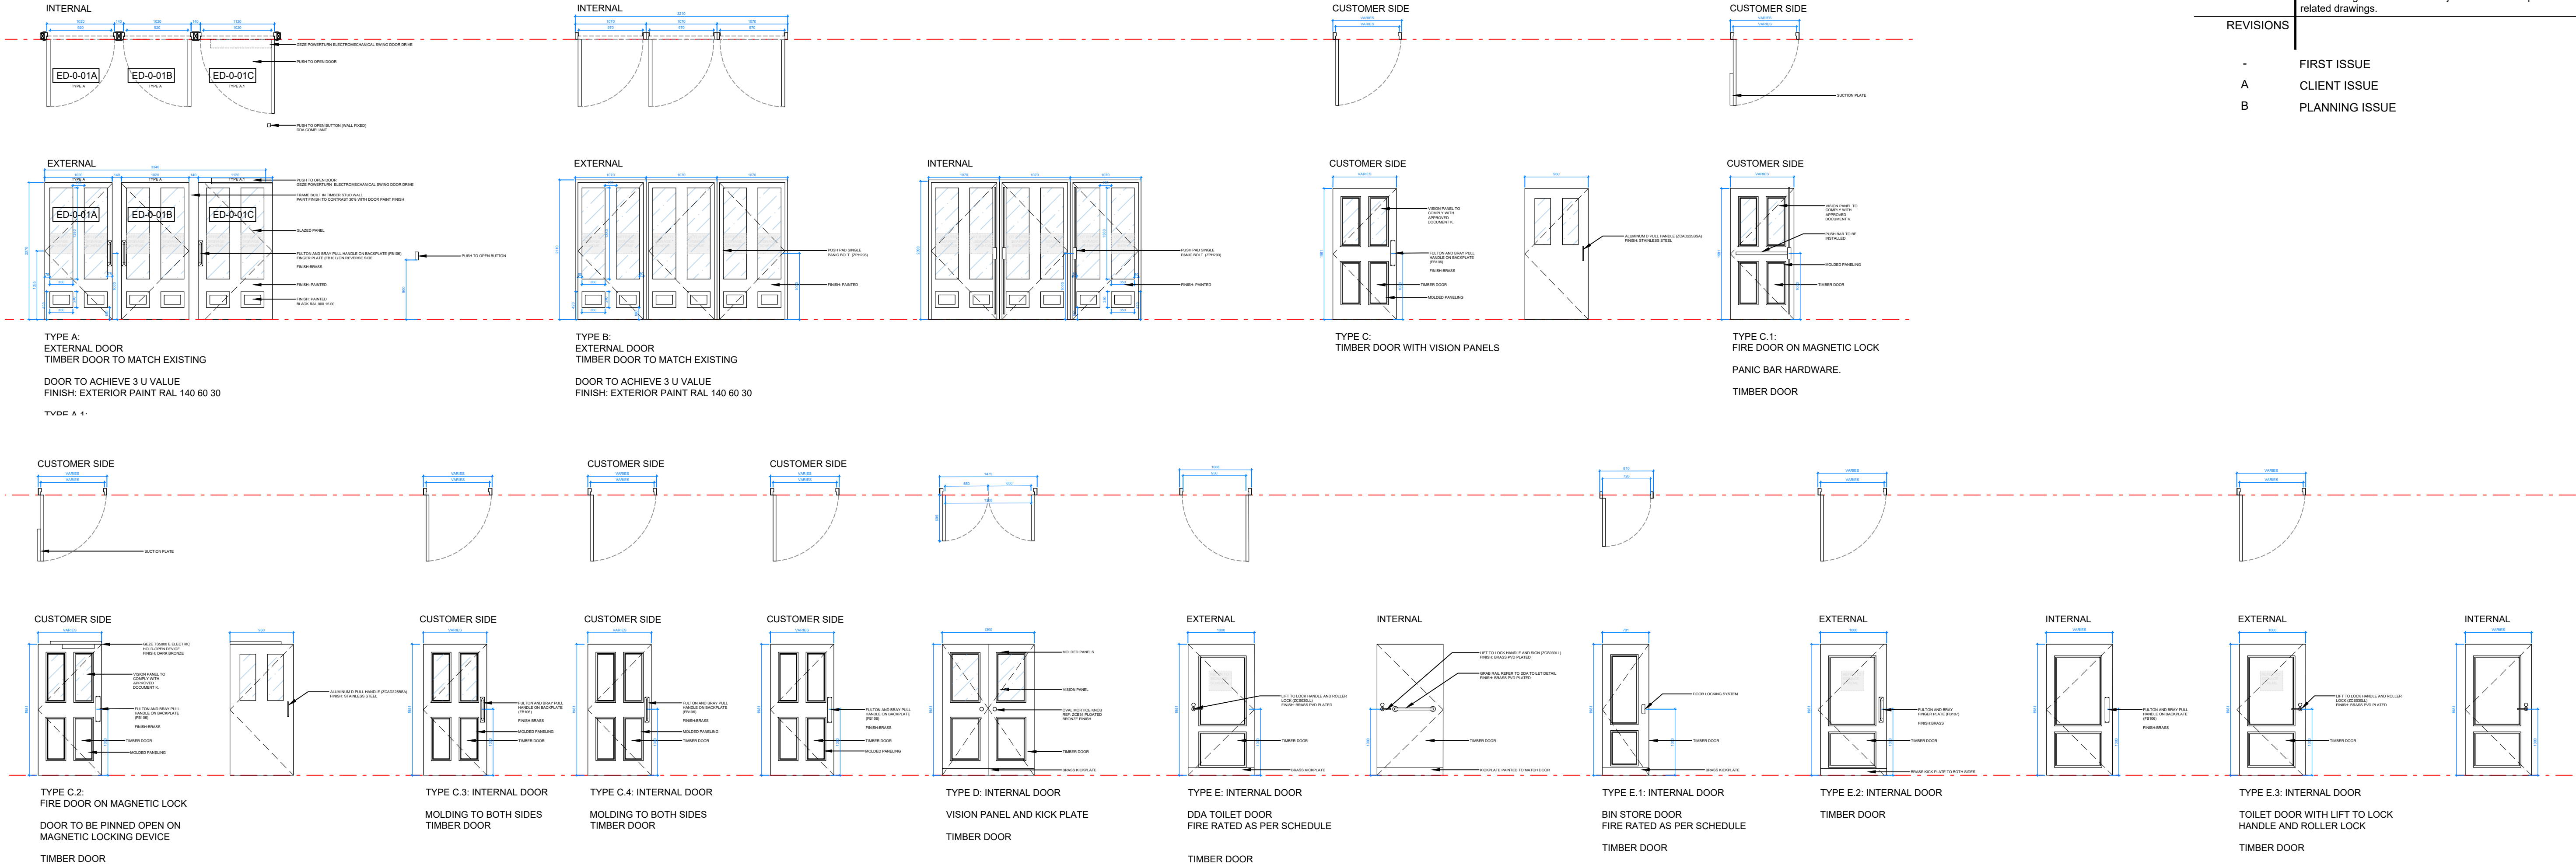


DOOR SCHEDULE ELEVATIONS
1:50

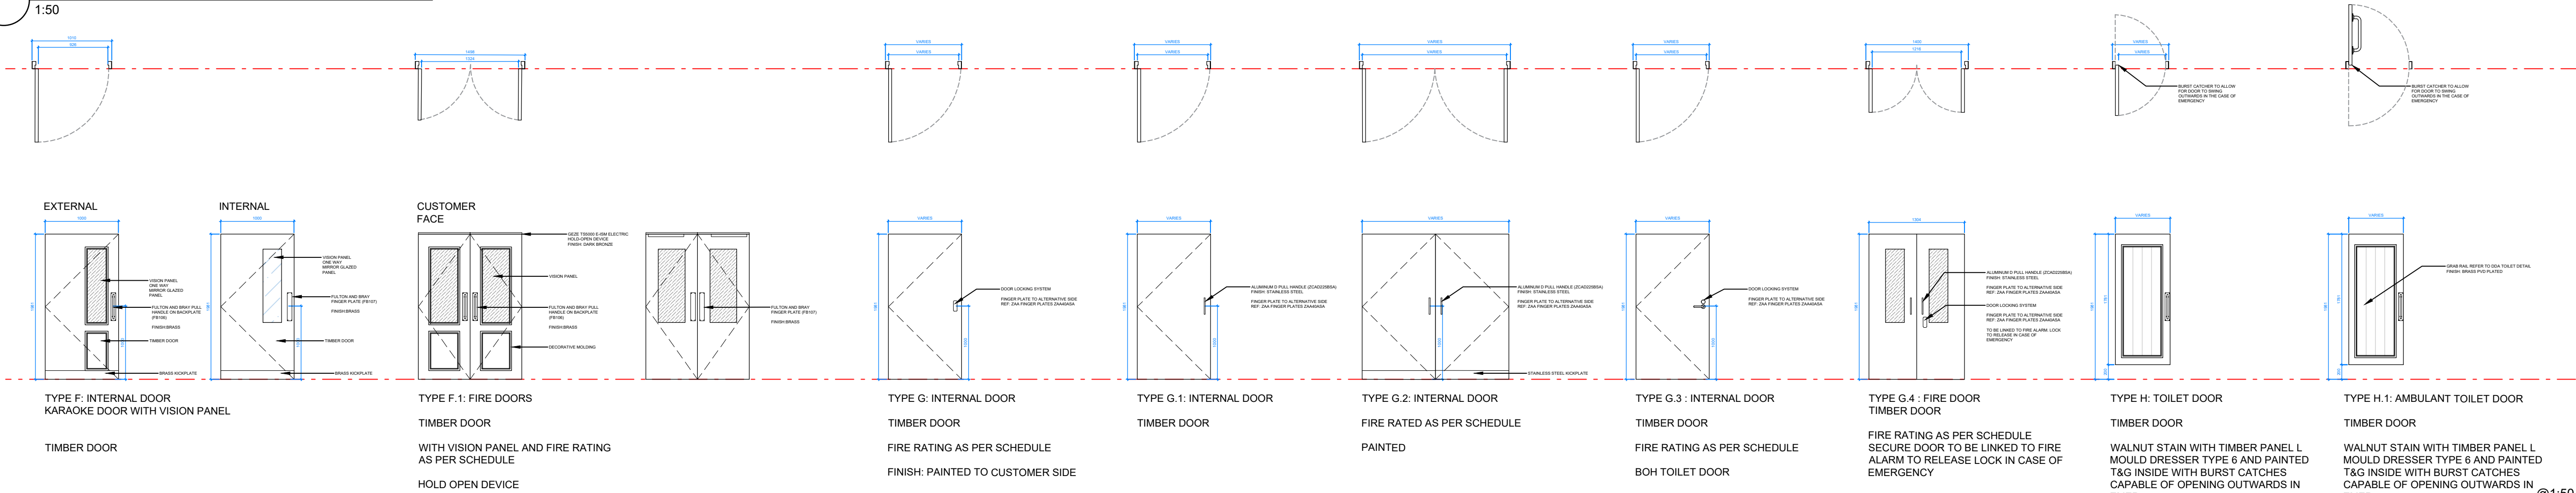


DOOR SCHEDULE ELEVATIONS
1:50

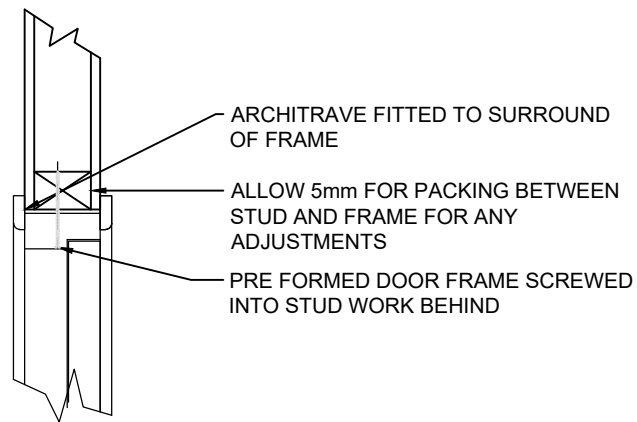

TYPICAL DOOR HEAD DETAIL
1:10

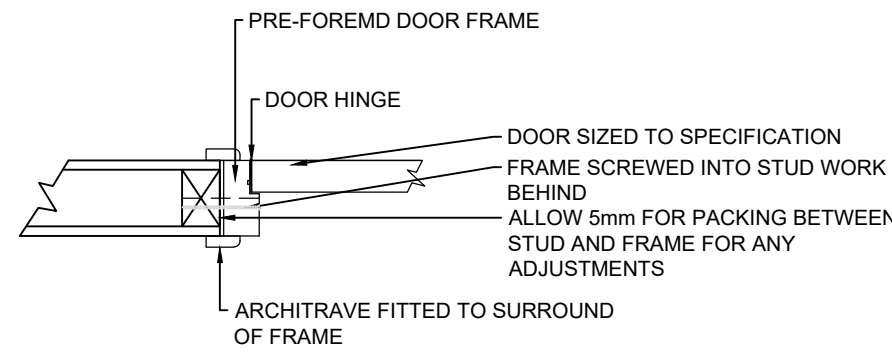

TYPICAL FRAME DETAIL
1:10

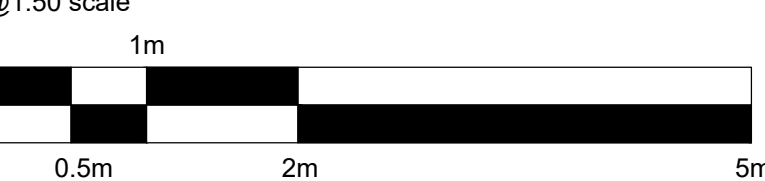

HARRISON INCE

ARCHITECTS INTERIOR DESIGNERS

PINS SOCIAL CLUB

SUNLIGHT HOUSE
LITTLE QUAY ST, MANCHESTER M3 3HP

DOOR SCHEDULE

DATE	APRIL 2025	SCALE	1:50 @ A1
JOB NO.	PINS SOCIAL CLUB	DWG. NO.	AL503 B
DRAWN	CAD/GW	CHECKED	

SECOND FLOOR
EASTGATE
2 CASTLE STREET
MANCHESTER
M3 4LZ
TEL: 0161 236 3650
EMAIL: admin@harrisonince.co.uk