




INGENITA

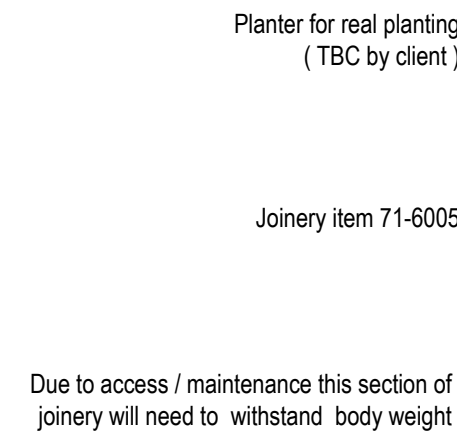


Axo Front View

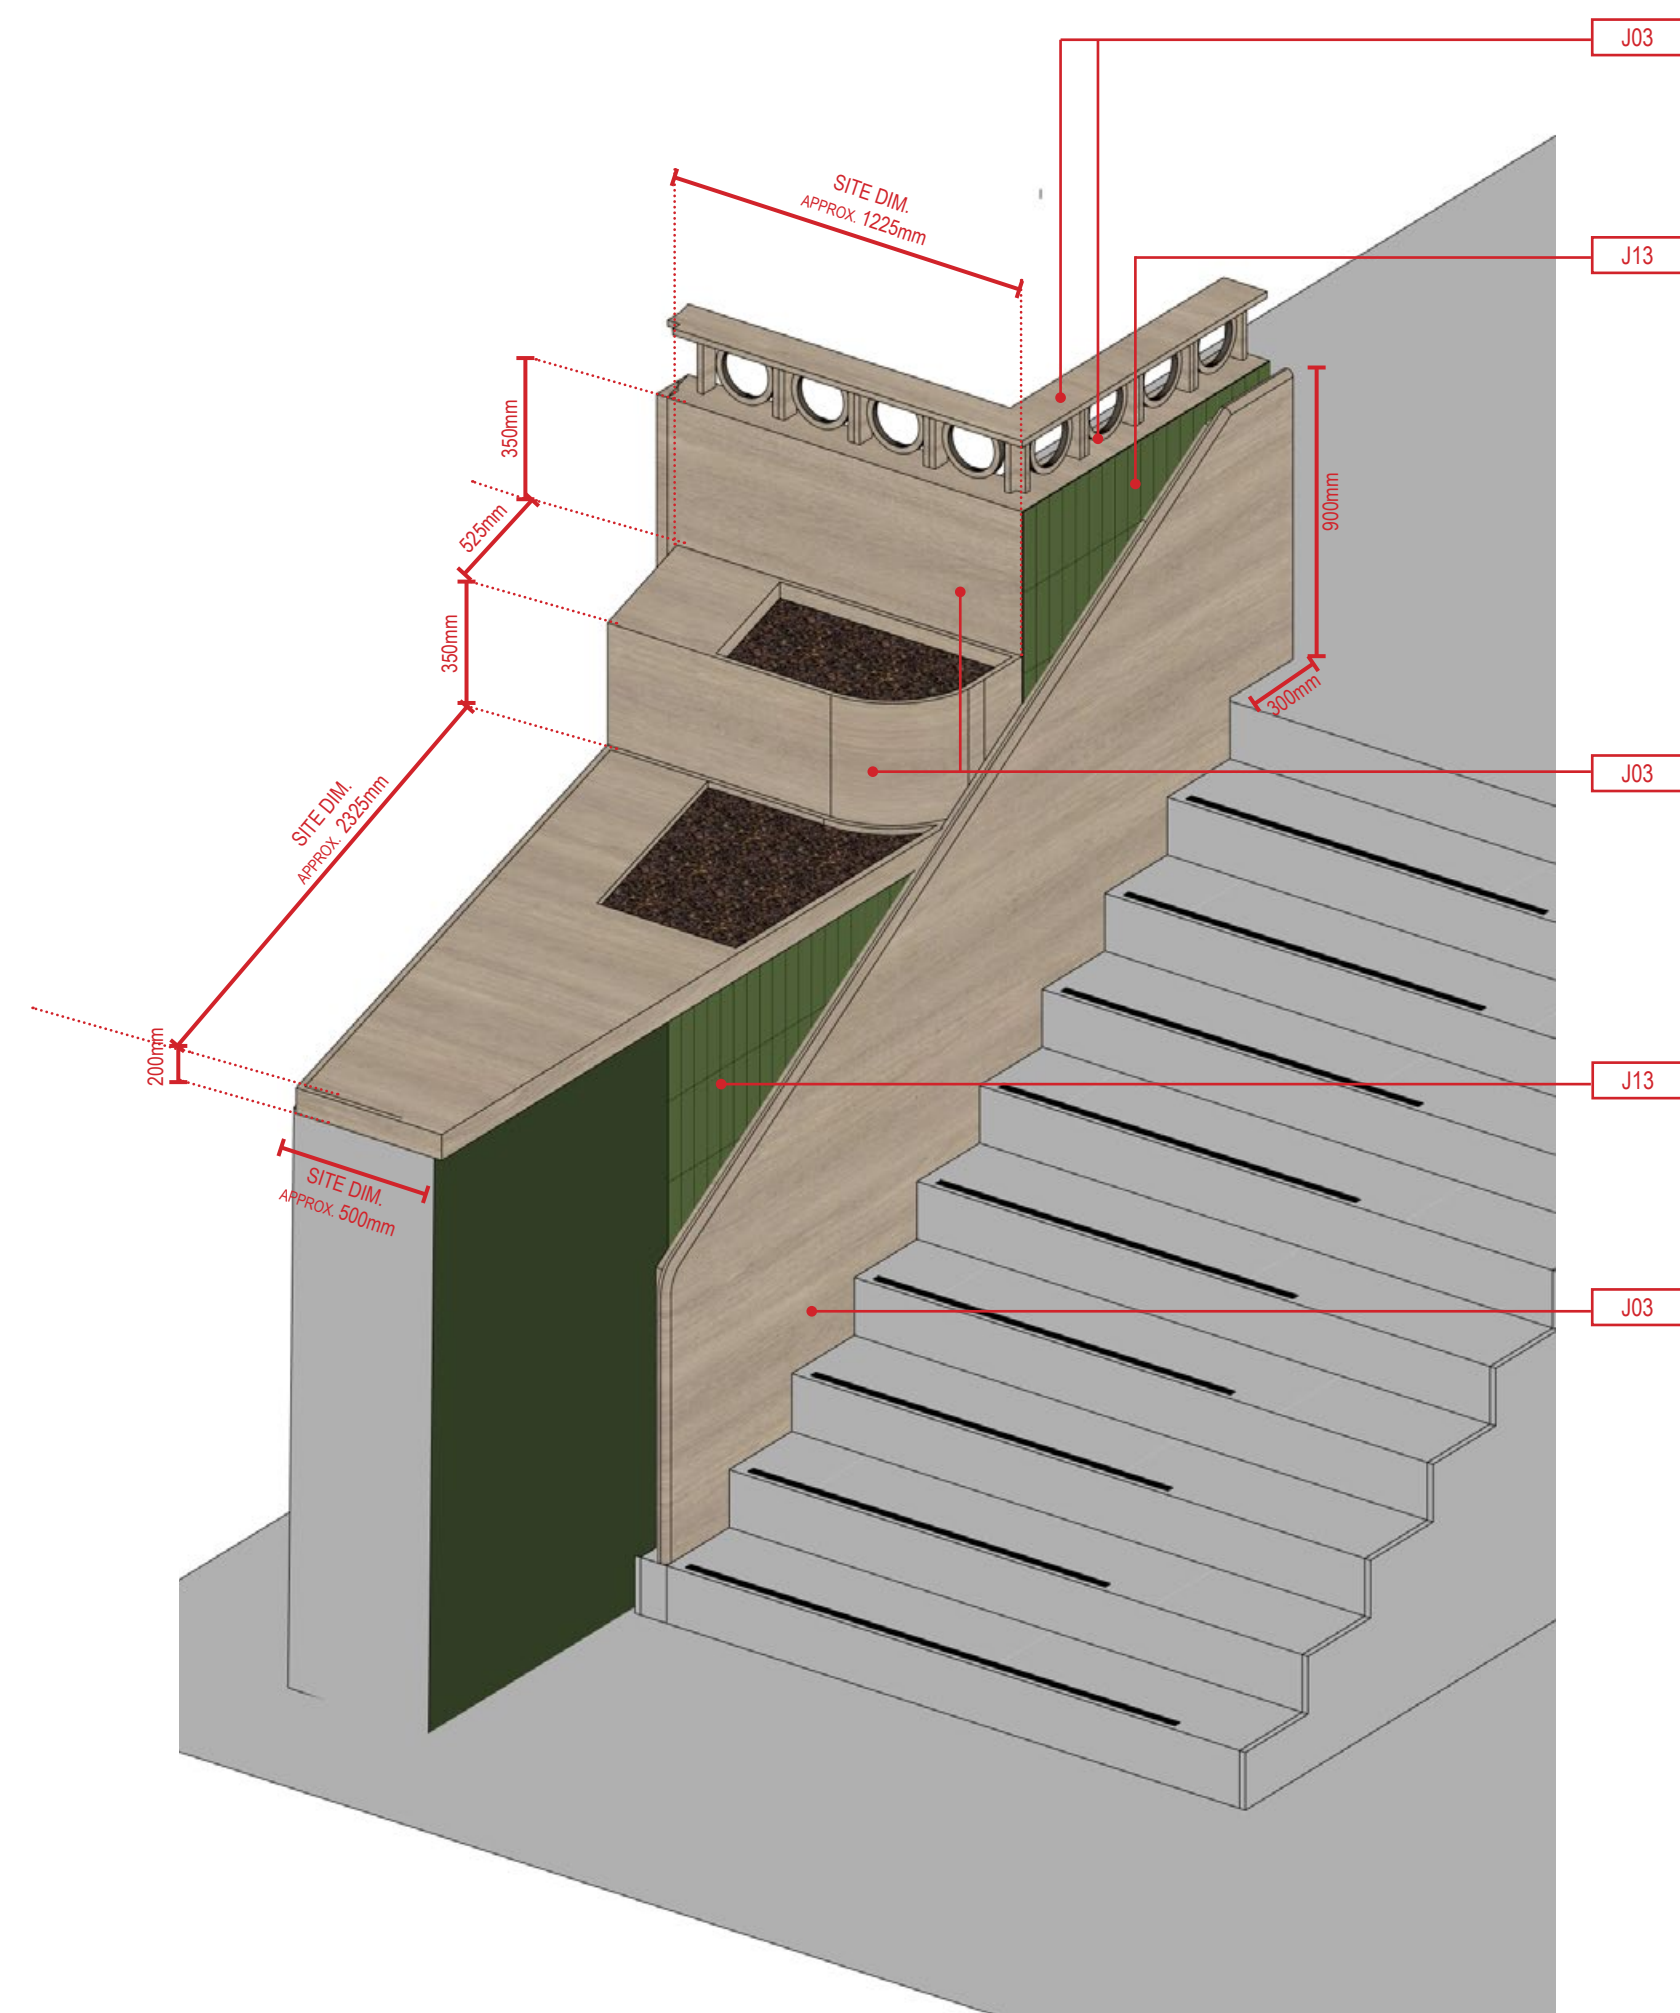

Axo Front View 2

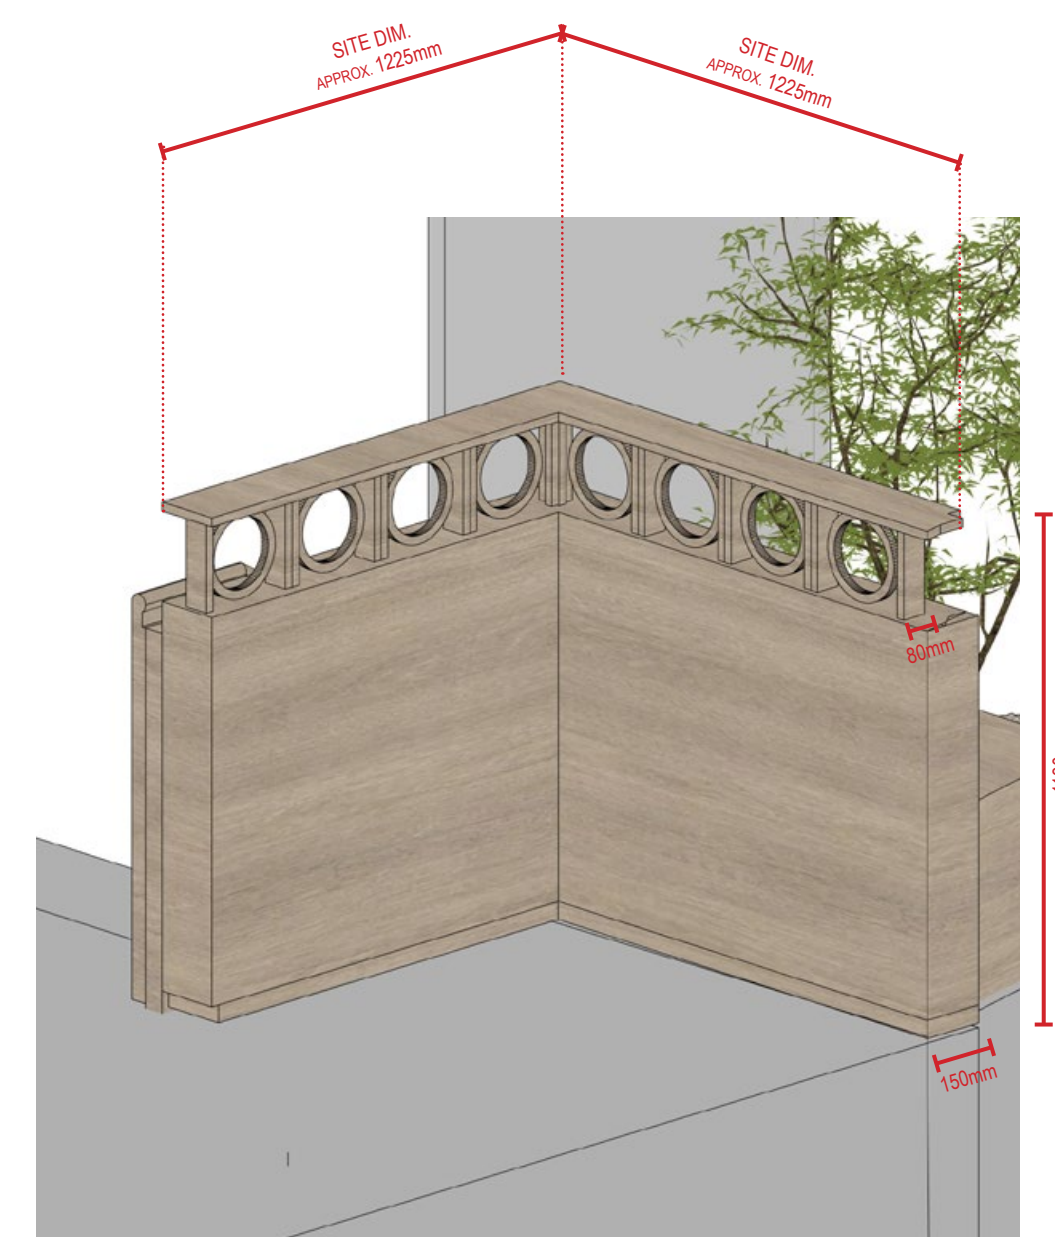


Axo Back View

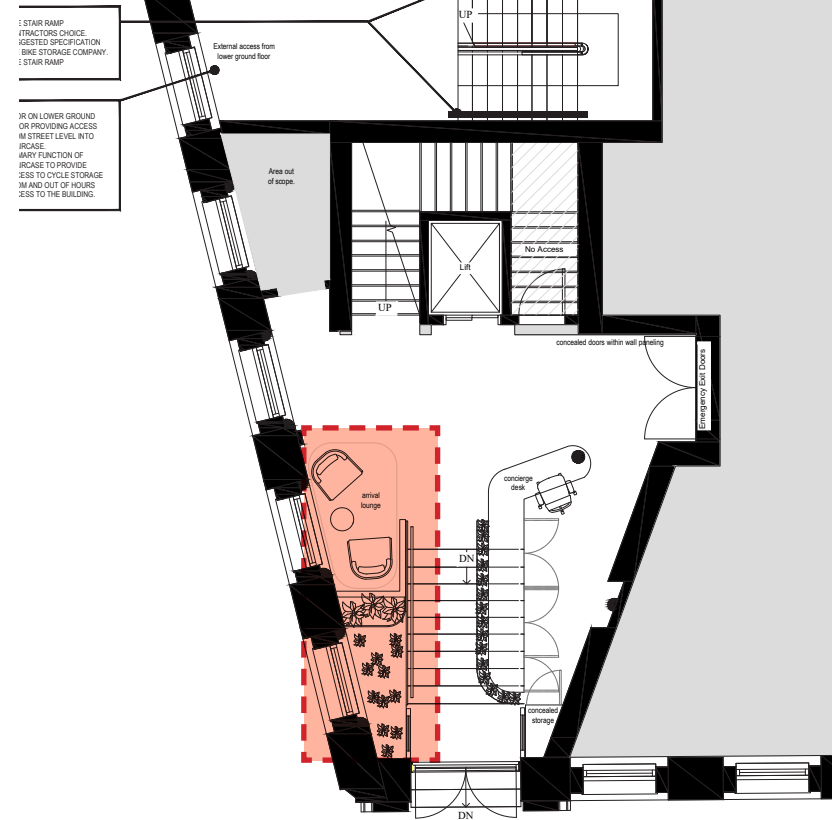

Joinery Location - Ground Floor Plan
(NTS)



Joinery Context - 3D Design Concept View

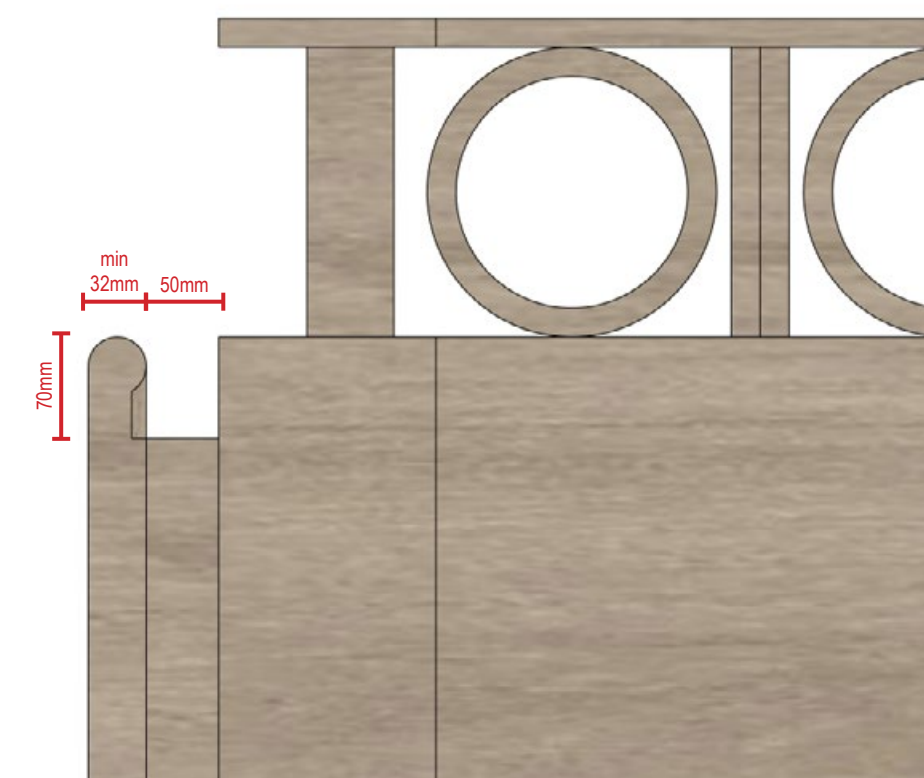

Handrail detail elevation

[illegible]

PROJECT NAME
101 PRINCESS STREET
Manchester

CLIENT
YAKEL

DOCUMENT TITLE
SCREENING WALL AND PLANTER DESIGN INTENT

DOCUMENT REFERENCE
2431-INC-FO-05-DR-1-72-6003
SCREENING WALL AND PLANTER DESIGN INTENT

REVISION -	SCALE NTS
PRODUCTION DATE 09.12.24	AUTHOR LW
ISSUE TYPE STG 3	CHECKED BY HP


INCOGNITO MANCHESTER LTD
2ND FLOOR
THE OLD LAW LIBRARY
14 KENNEDY ST
MANCHESTER
M2 4BY
0161 711 0765
WWW.WEAREINCOGNITO.CO.UK




Axo View 1




Axo View 2

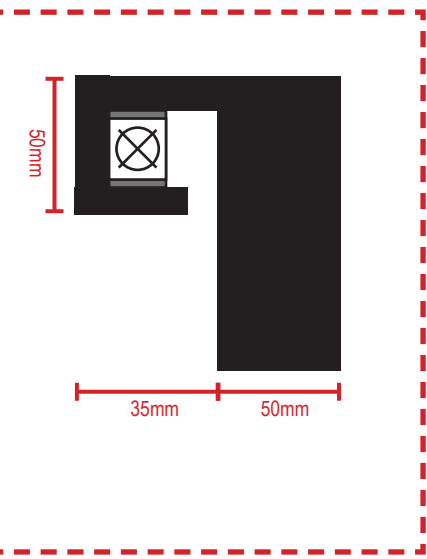

Lighting detail

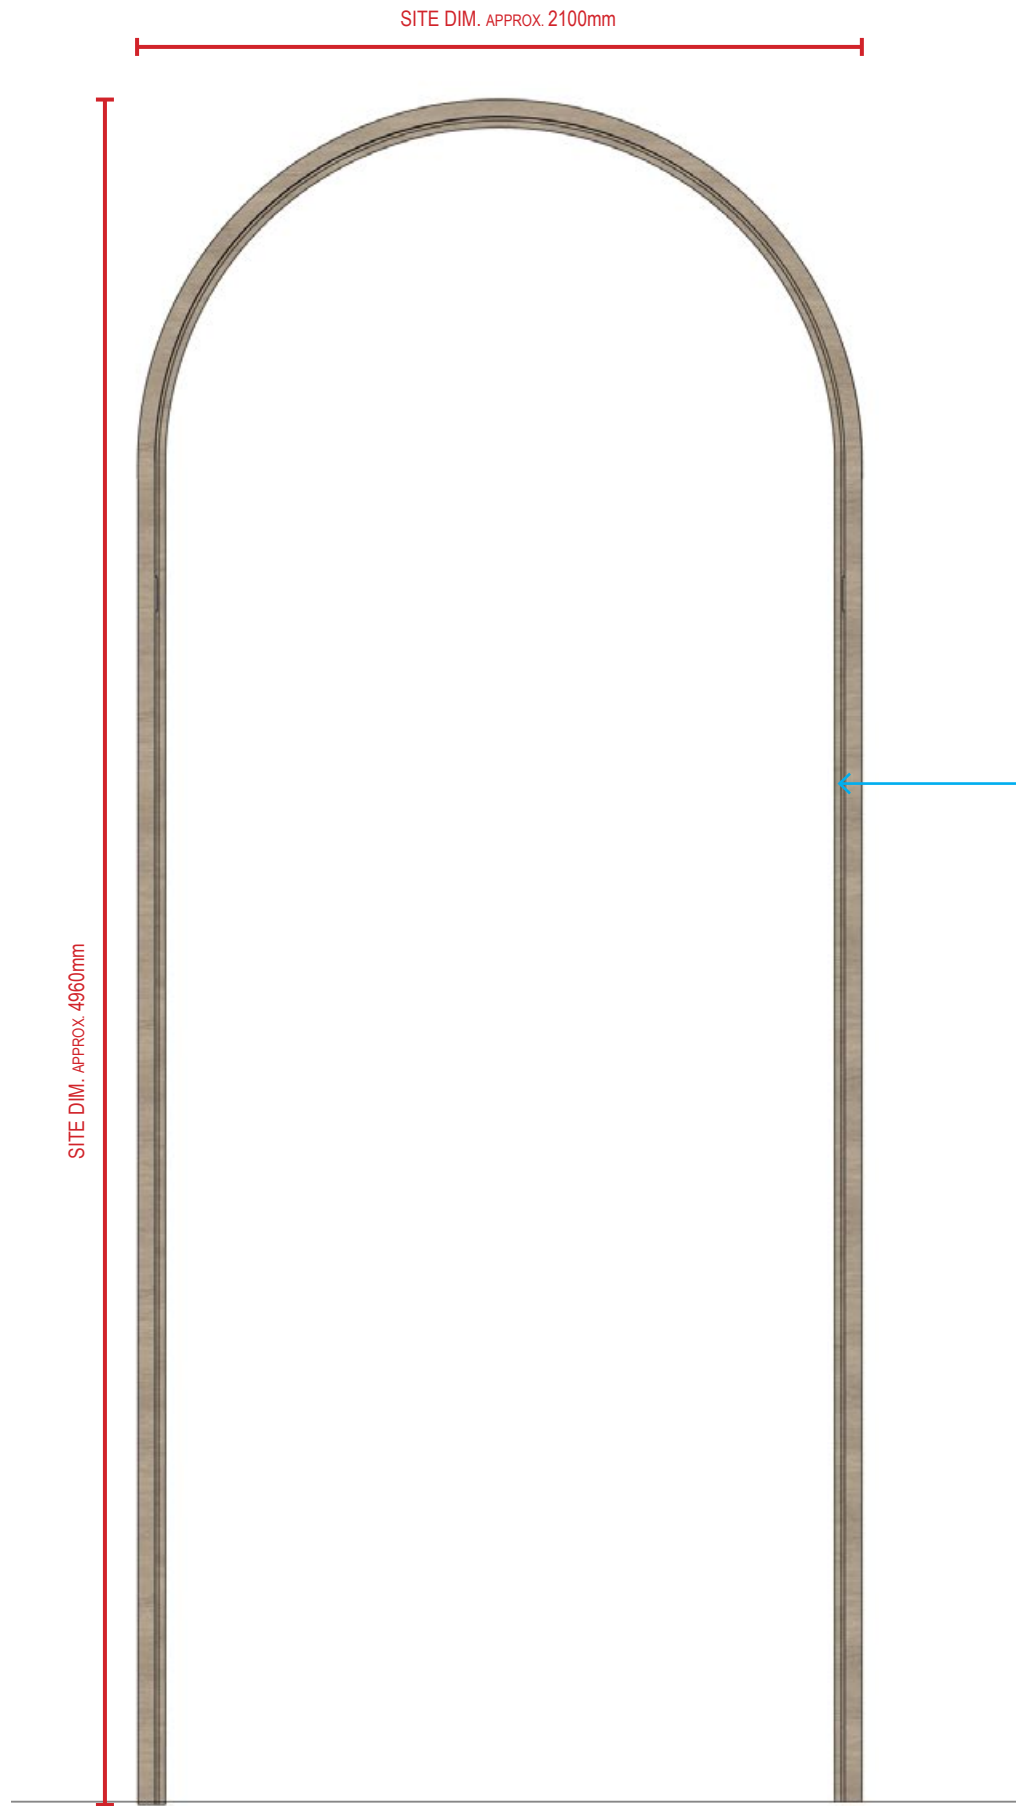

Front elevation

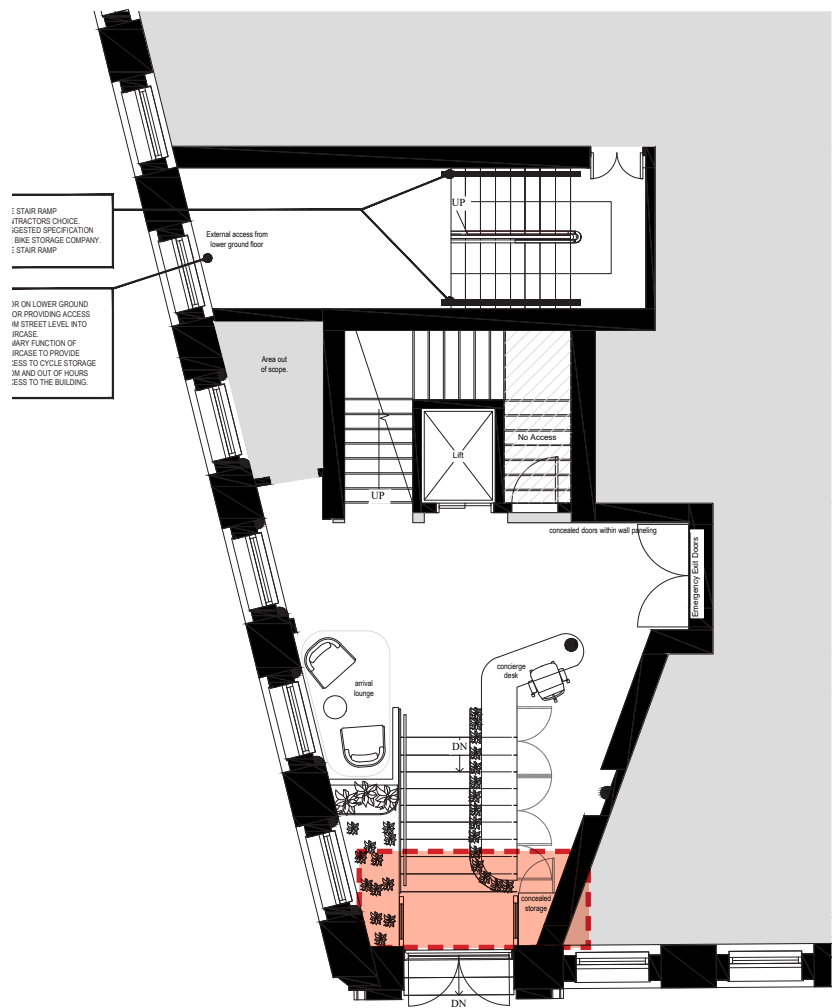


Joinery Location - Ground Floor Plan (NTS)




Joinery Context - 3D Design Concept View


REVISION	NOTES	DATE

PROJECT NAME 101 PRINCESS STREET Manchester	
CLIENT YAKEL	
DOCUMENT TITLE ARRIVAL ARCH DESIGN INTENT	
DOCUMENT REFERENCE 2431-INC-FO-05-DR-I-72-6005 ARRIVAL ARCH DESIGN INTENT	
REVISION -	SCALE NTS
PRODUCTION DATE 09.12.24	AUTHOR LW
ISSUE TYPE STG 3	CHECKED BY HP

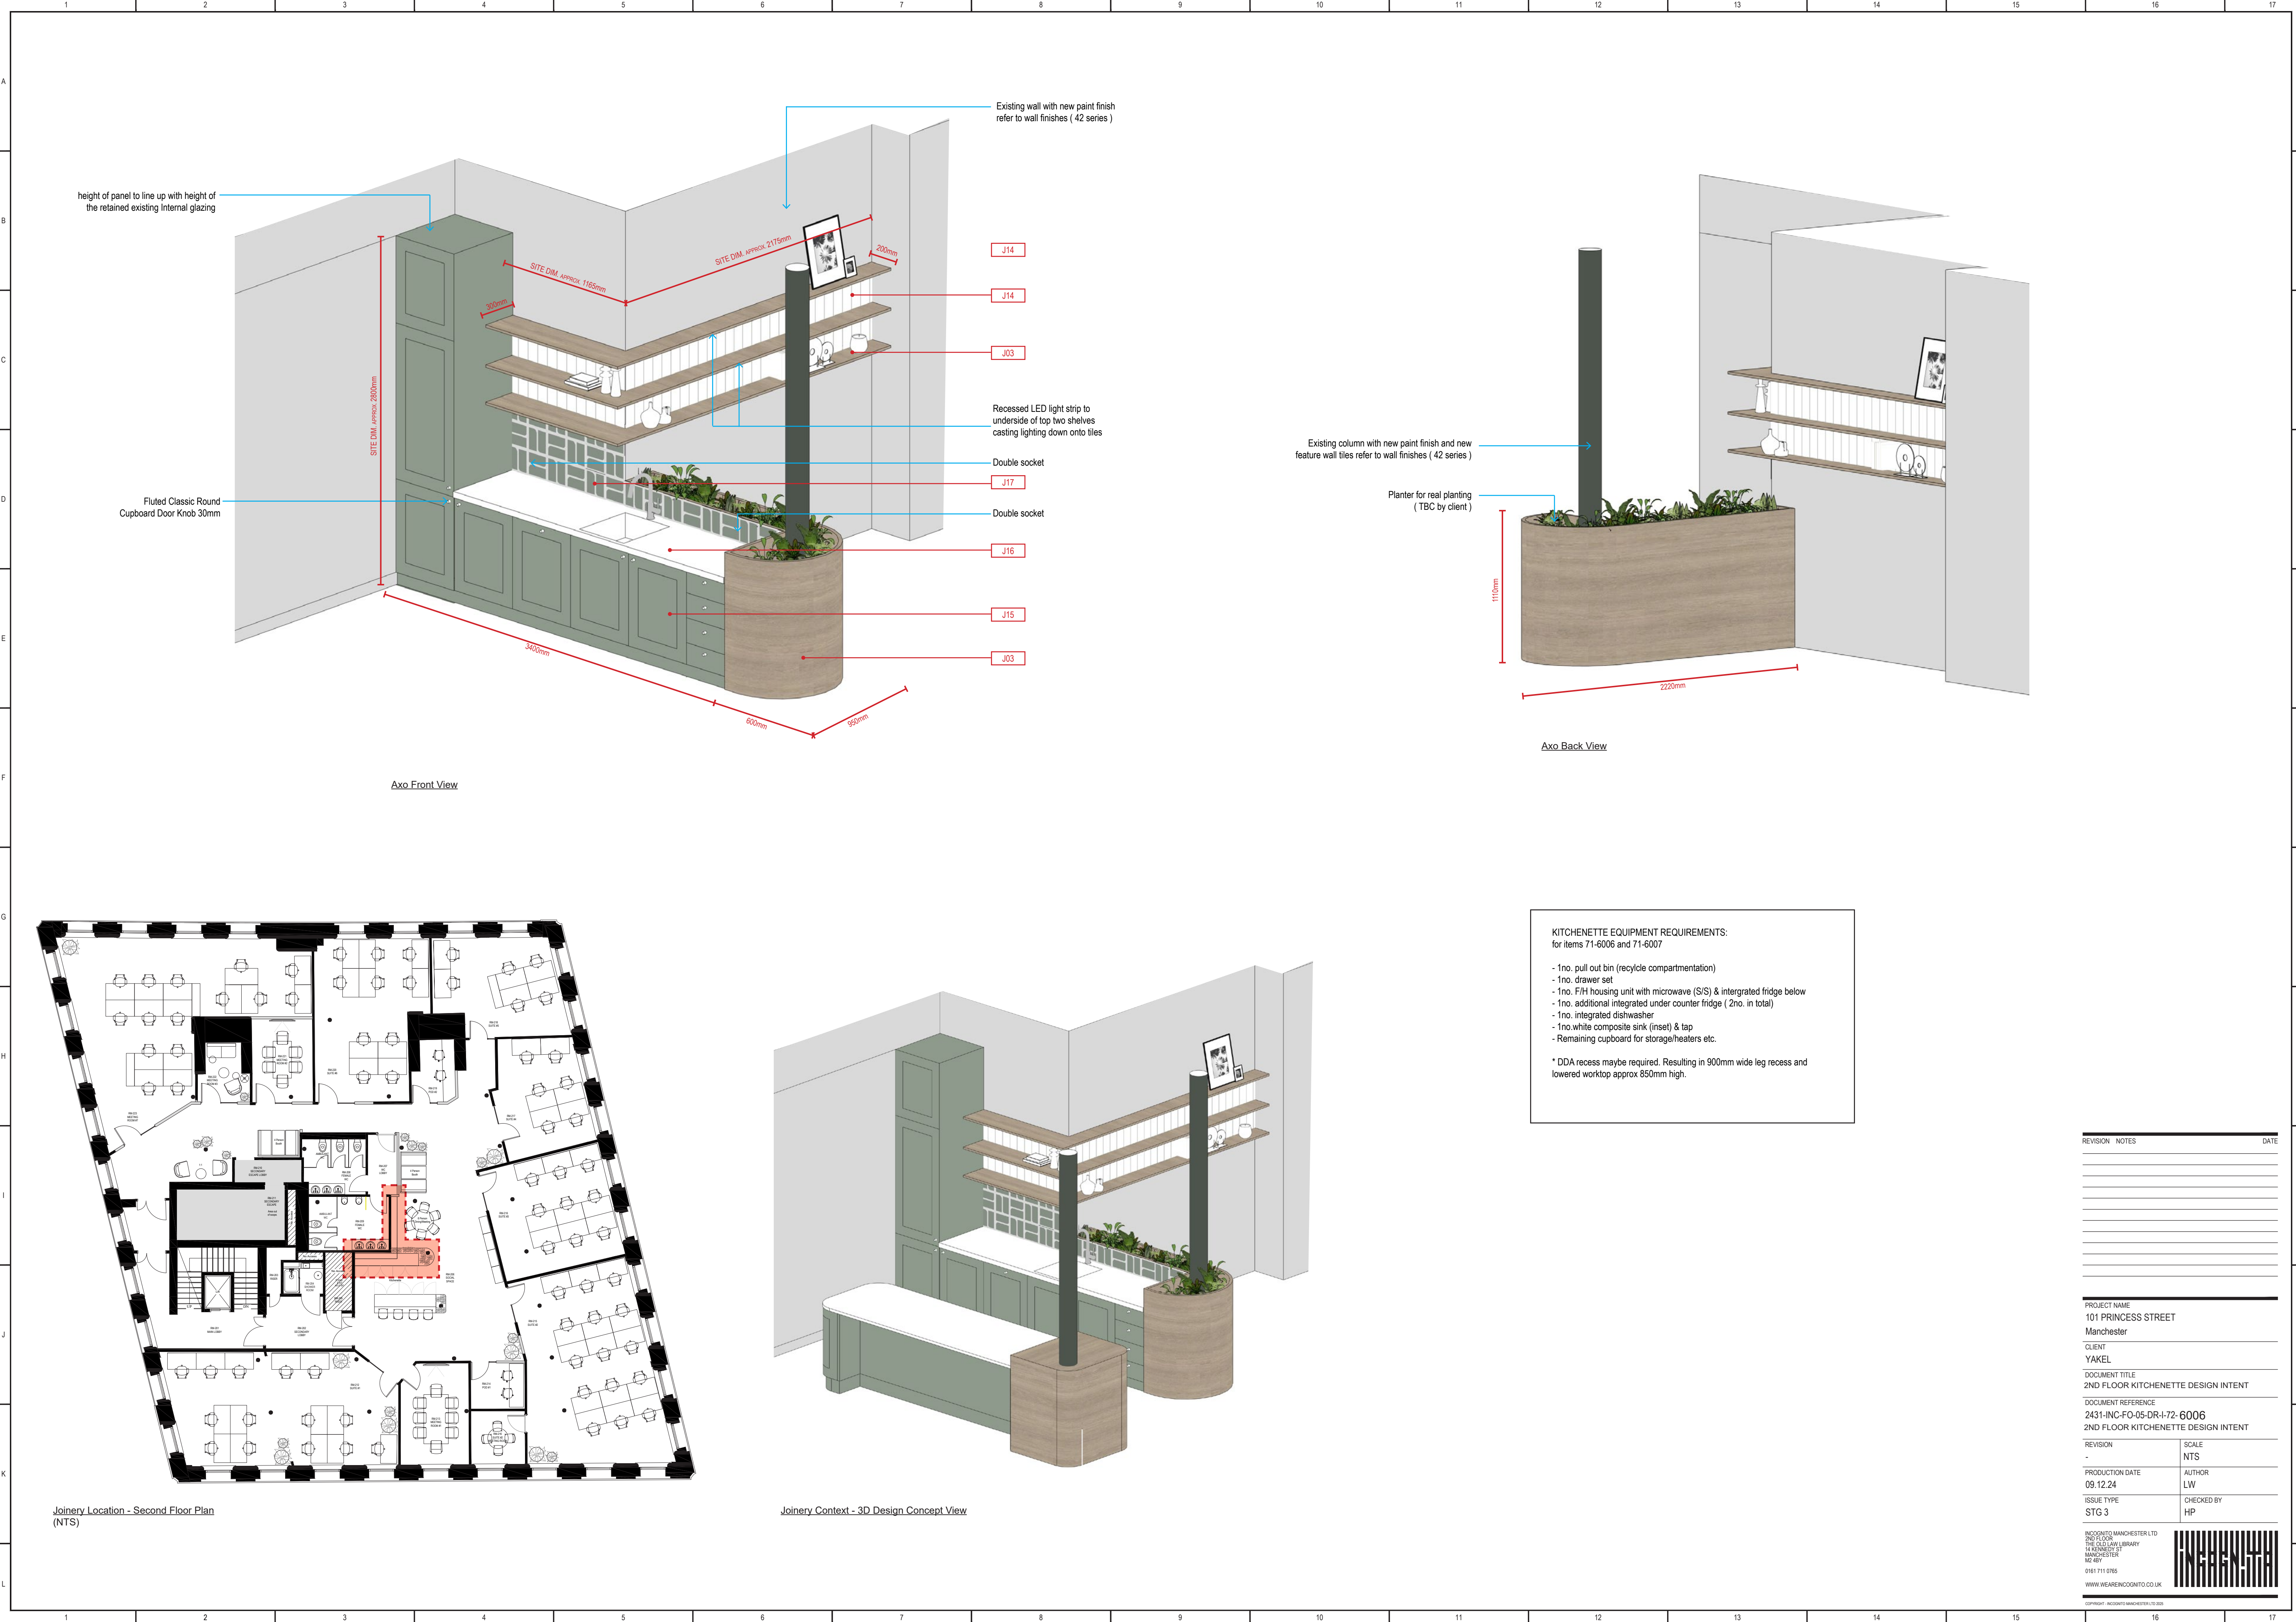


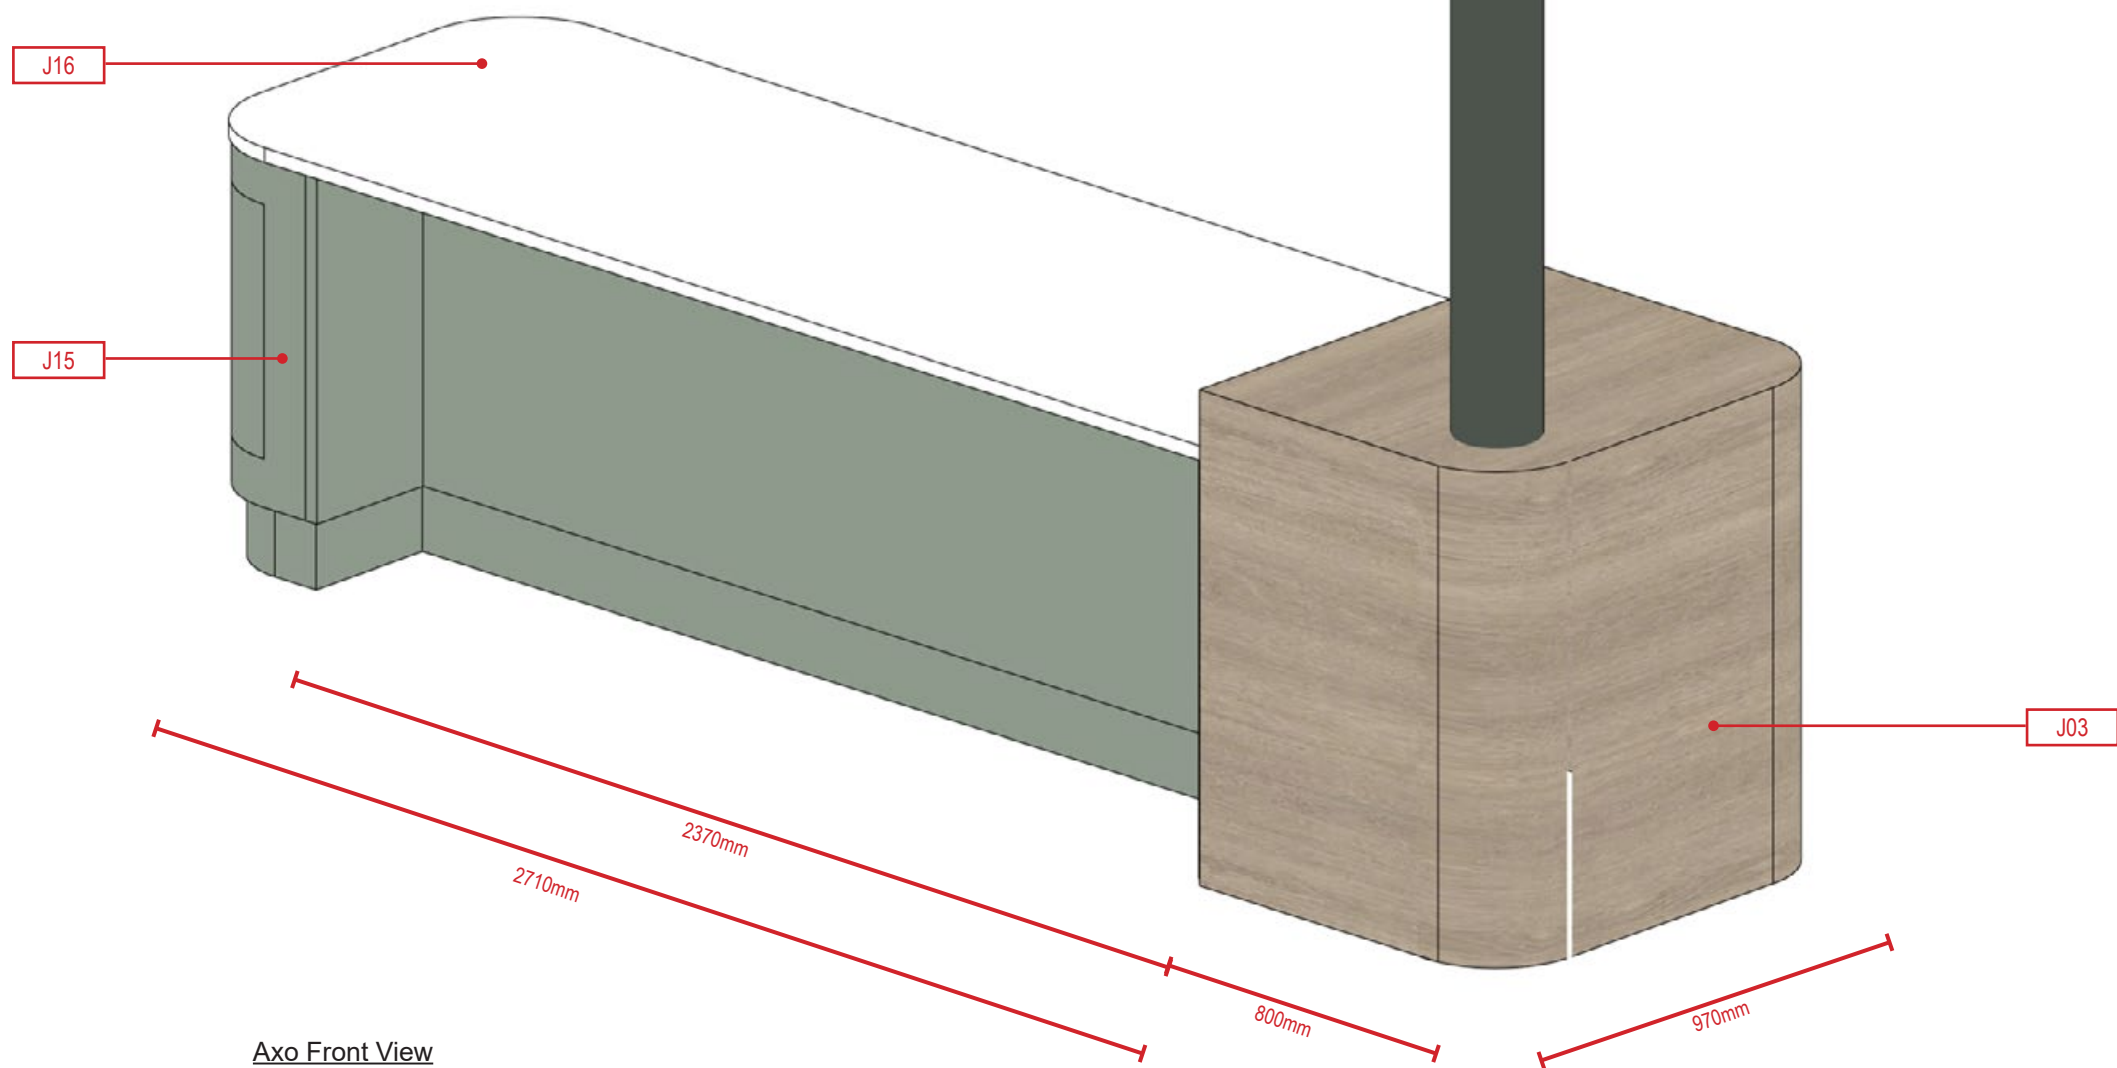

Axo Front View

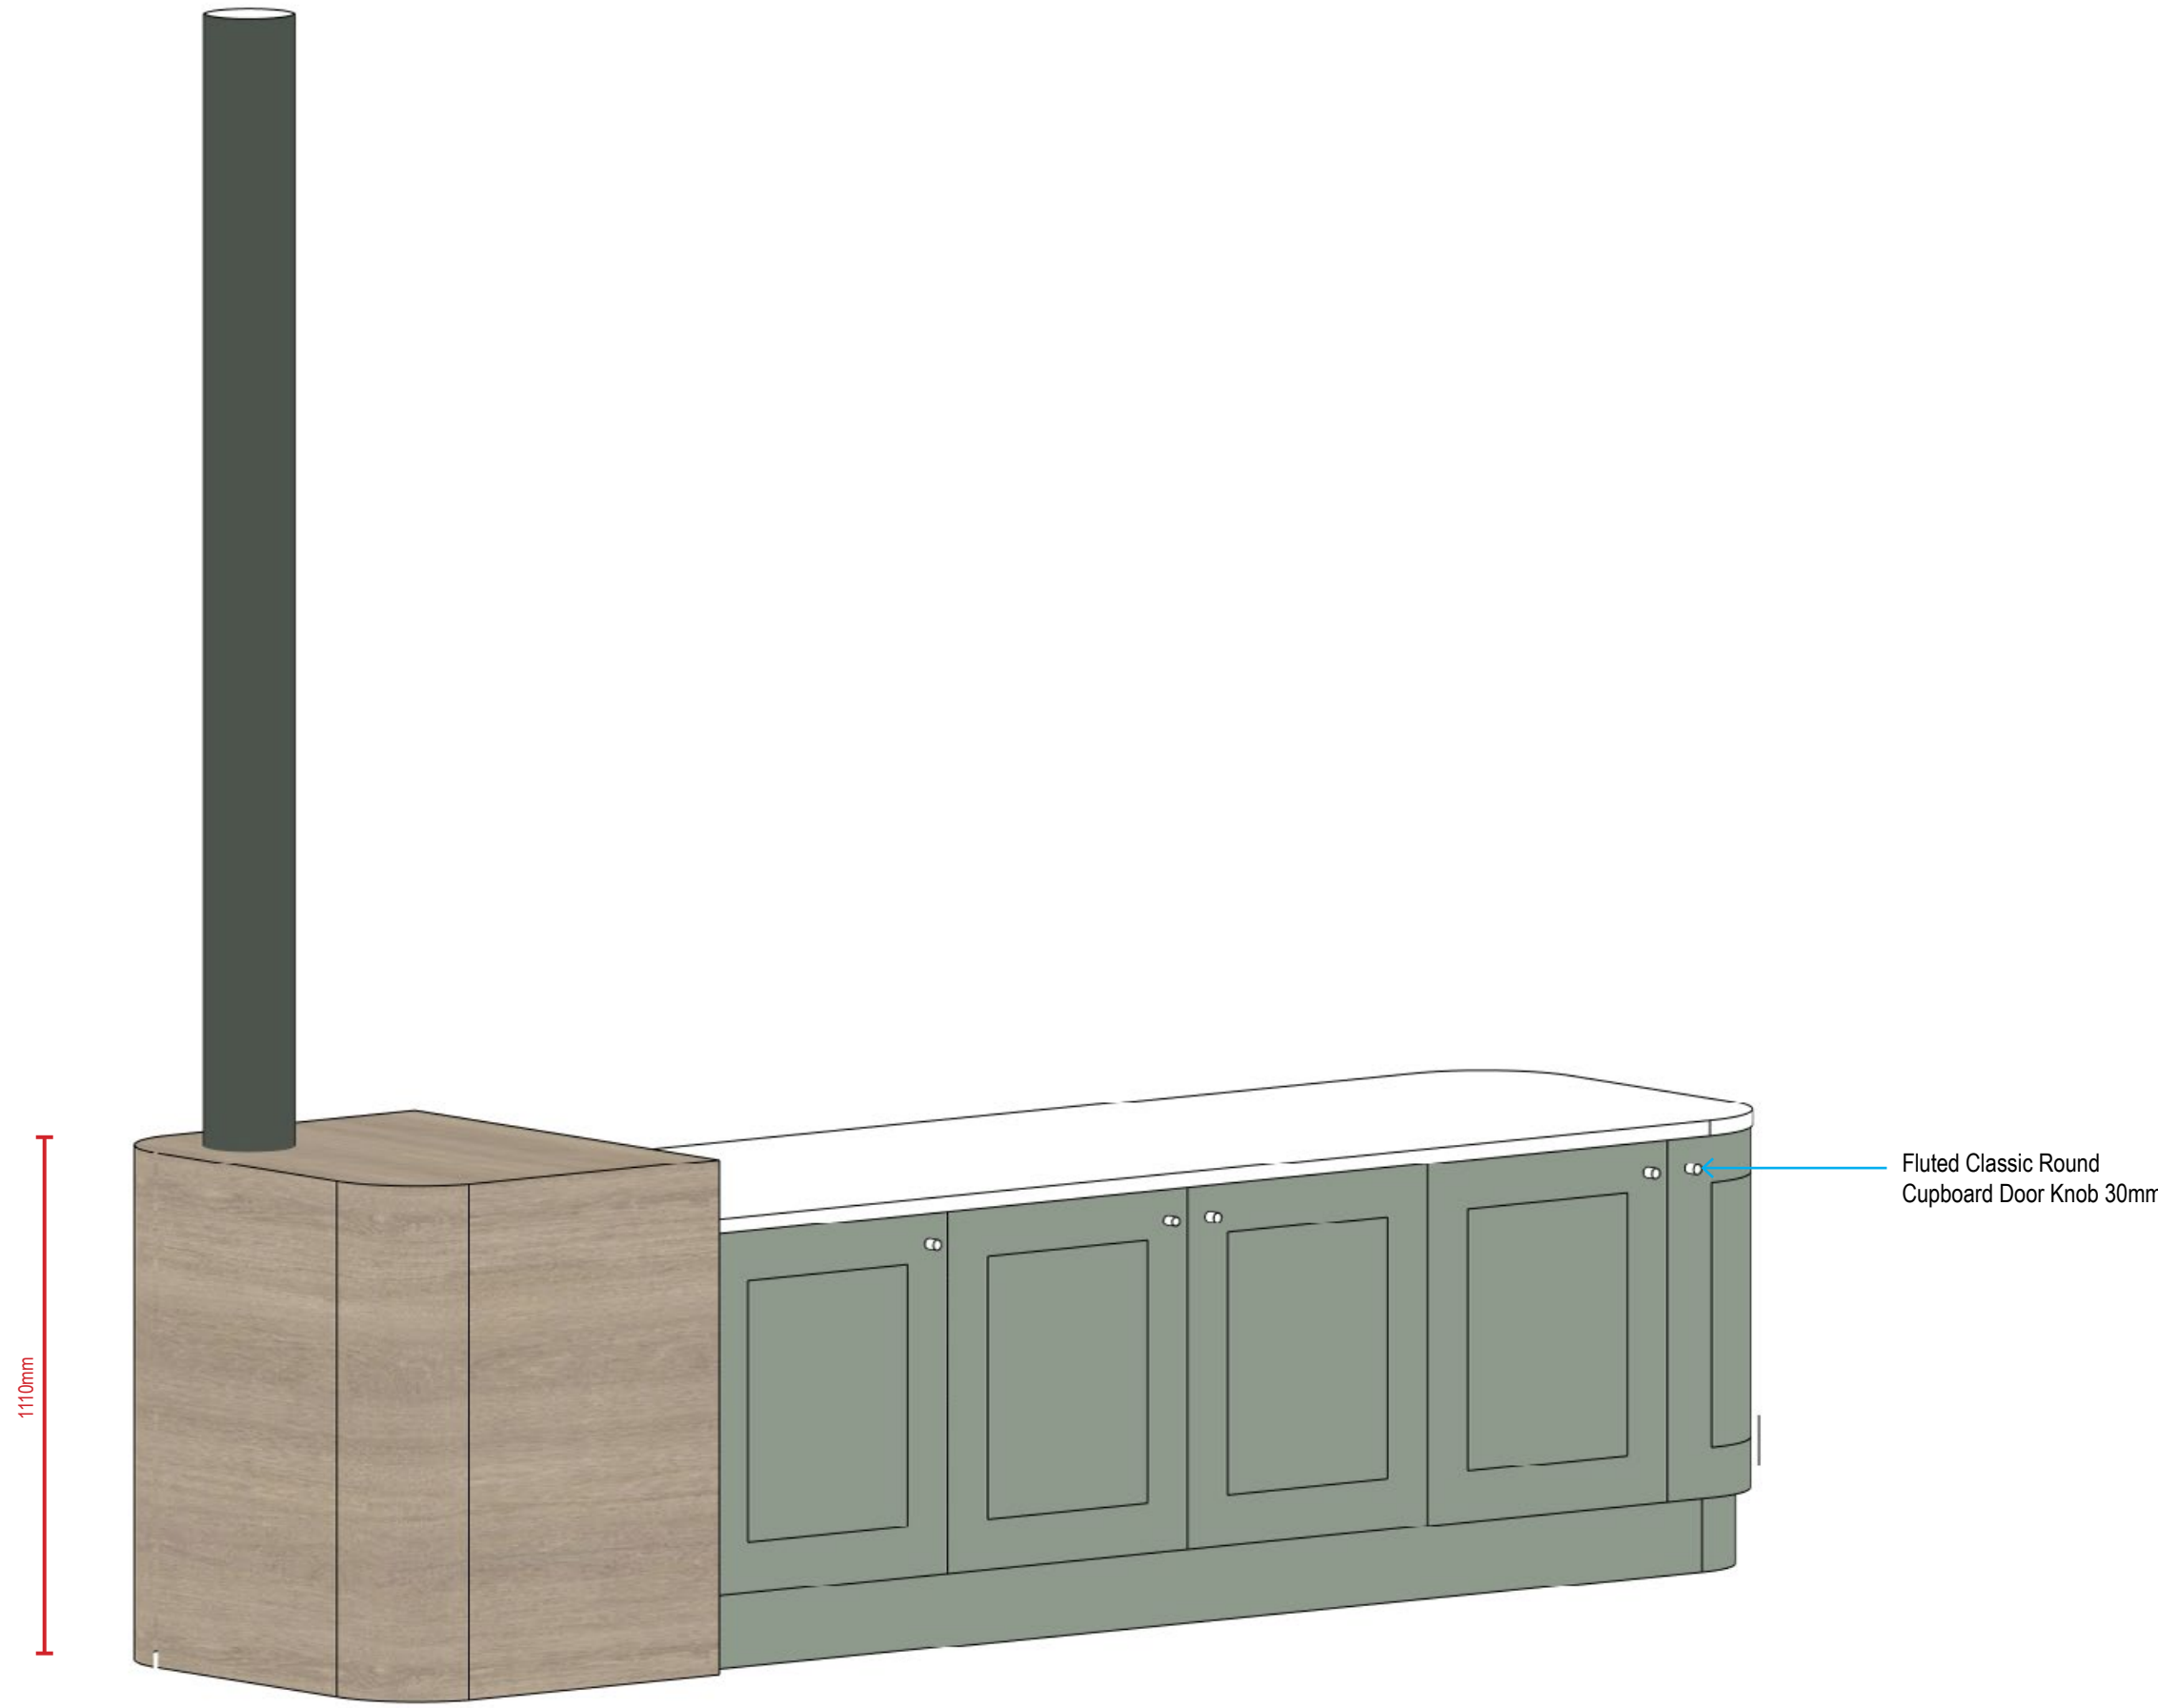

Axo Back View

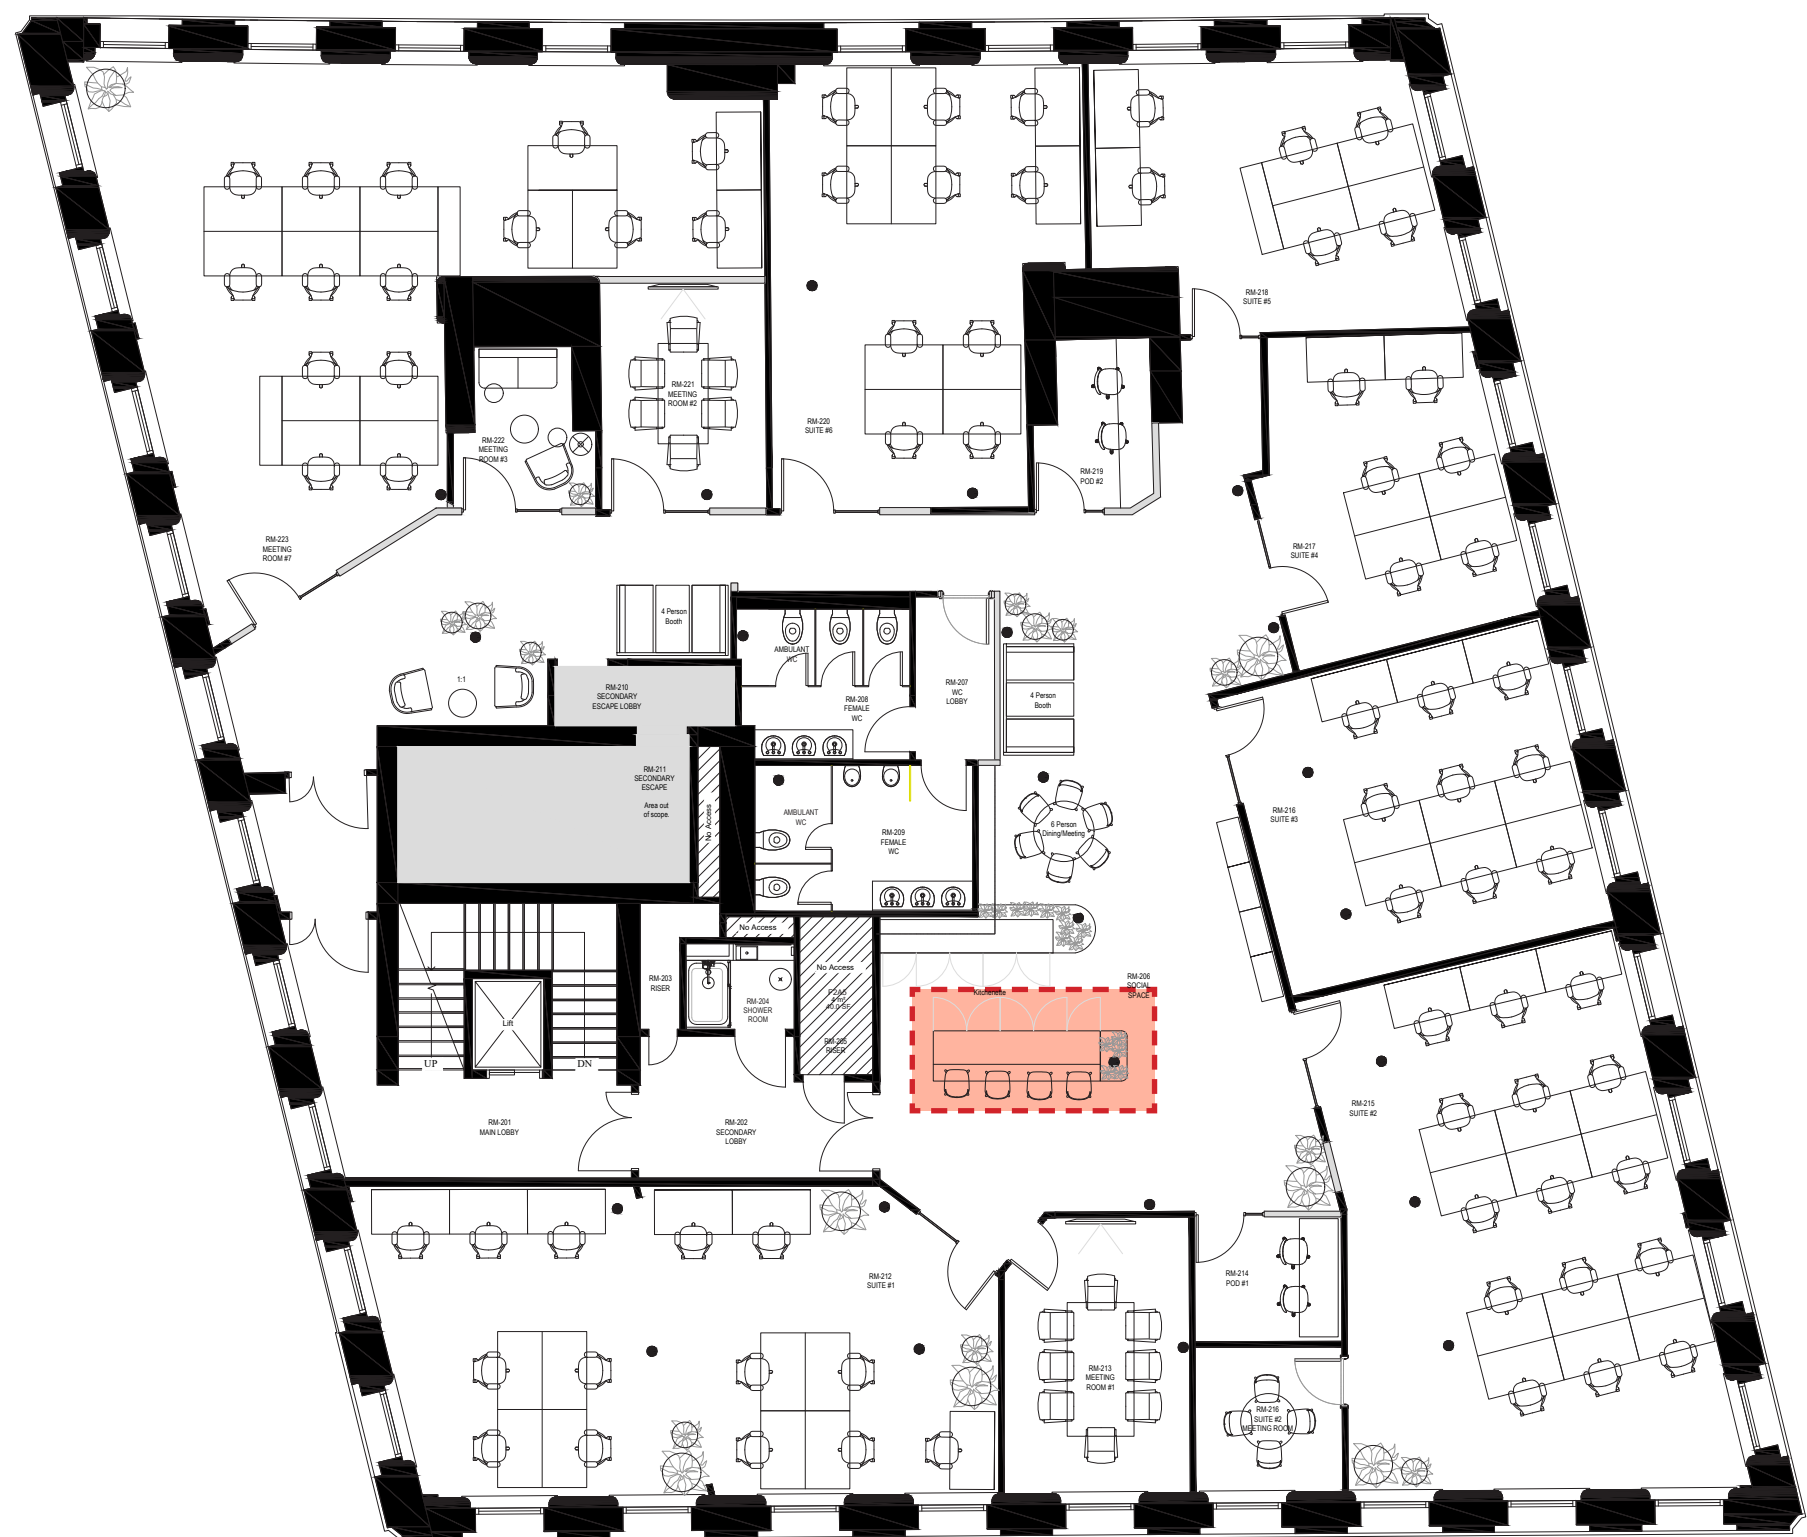

Joinery Location - Second Floor Plan (NTS)



Joinery Context - 3D Design Concept View



KITCHENETTE EQUIPMENT REQUIREMENTS:
Refer to item 71-6006 for list of equipment requirements.

REVISION	NOTES	DATE


PROJECT NAME 101 PRINCESS STREET Manchester	
CLIENT YAKEL	
DOCUMENT TITLE 2ND FLOOR KITCHEN ISLAND DESIGN INTENT	
DOCUMENT REFERENCE 2431-INC-FO-05-DR-I-72-6007 2ND FLOOR KITCHEN ISLAND DESIGN INTENT	
REVISION -	SCALE NTS
PRODUCTION DATE 09.12.24	AUTHOR LW
ISSUE TYPE STG 3	CHECKED BY HP



INGENITY

  


INCAEN.TA

 


A 3D rendering of a dark green, L-shaped reception desk. The desk features a curved front and a vertical ribbed texture on the side panels. Dimensions are indicated on the right side: the total height is 1000mm, the top section is 260mm high and 20mm thick, the middle section is 650mm high, and the base is 150mm high. The total width of the desk is 700mm. Blue arrows point to the top edge and the side panel, while red arrows point to the top edge and the side panel.

[Back View](#)


INGENITY

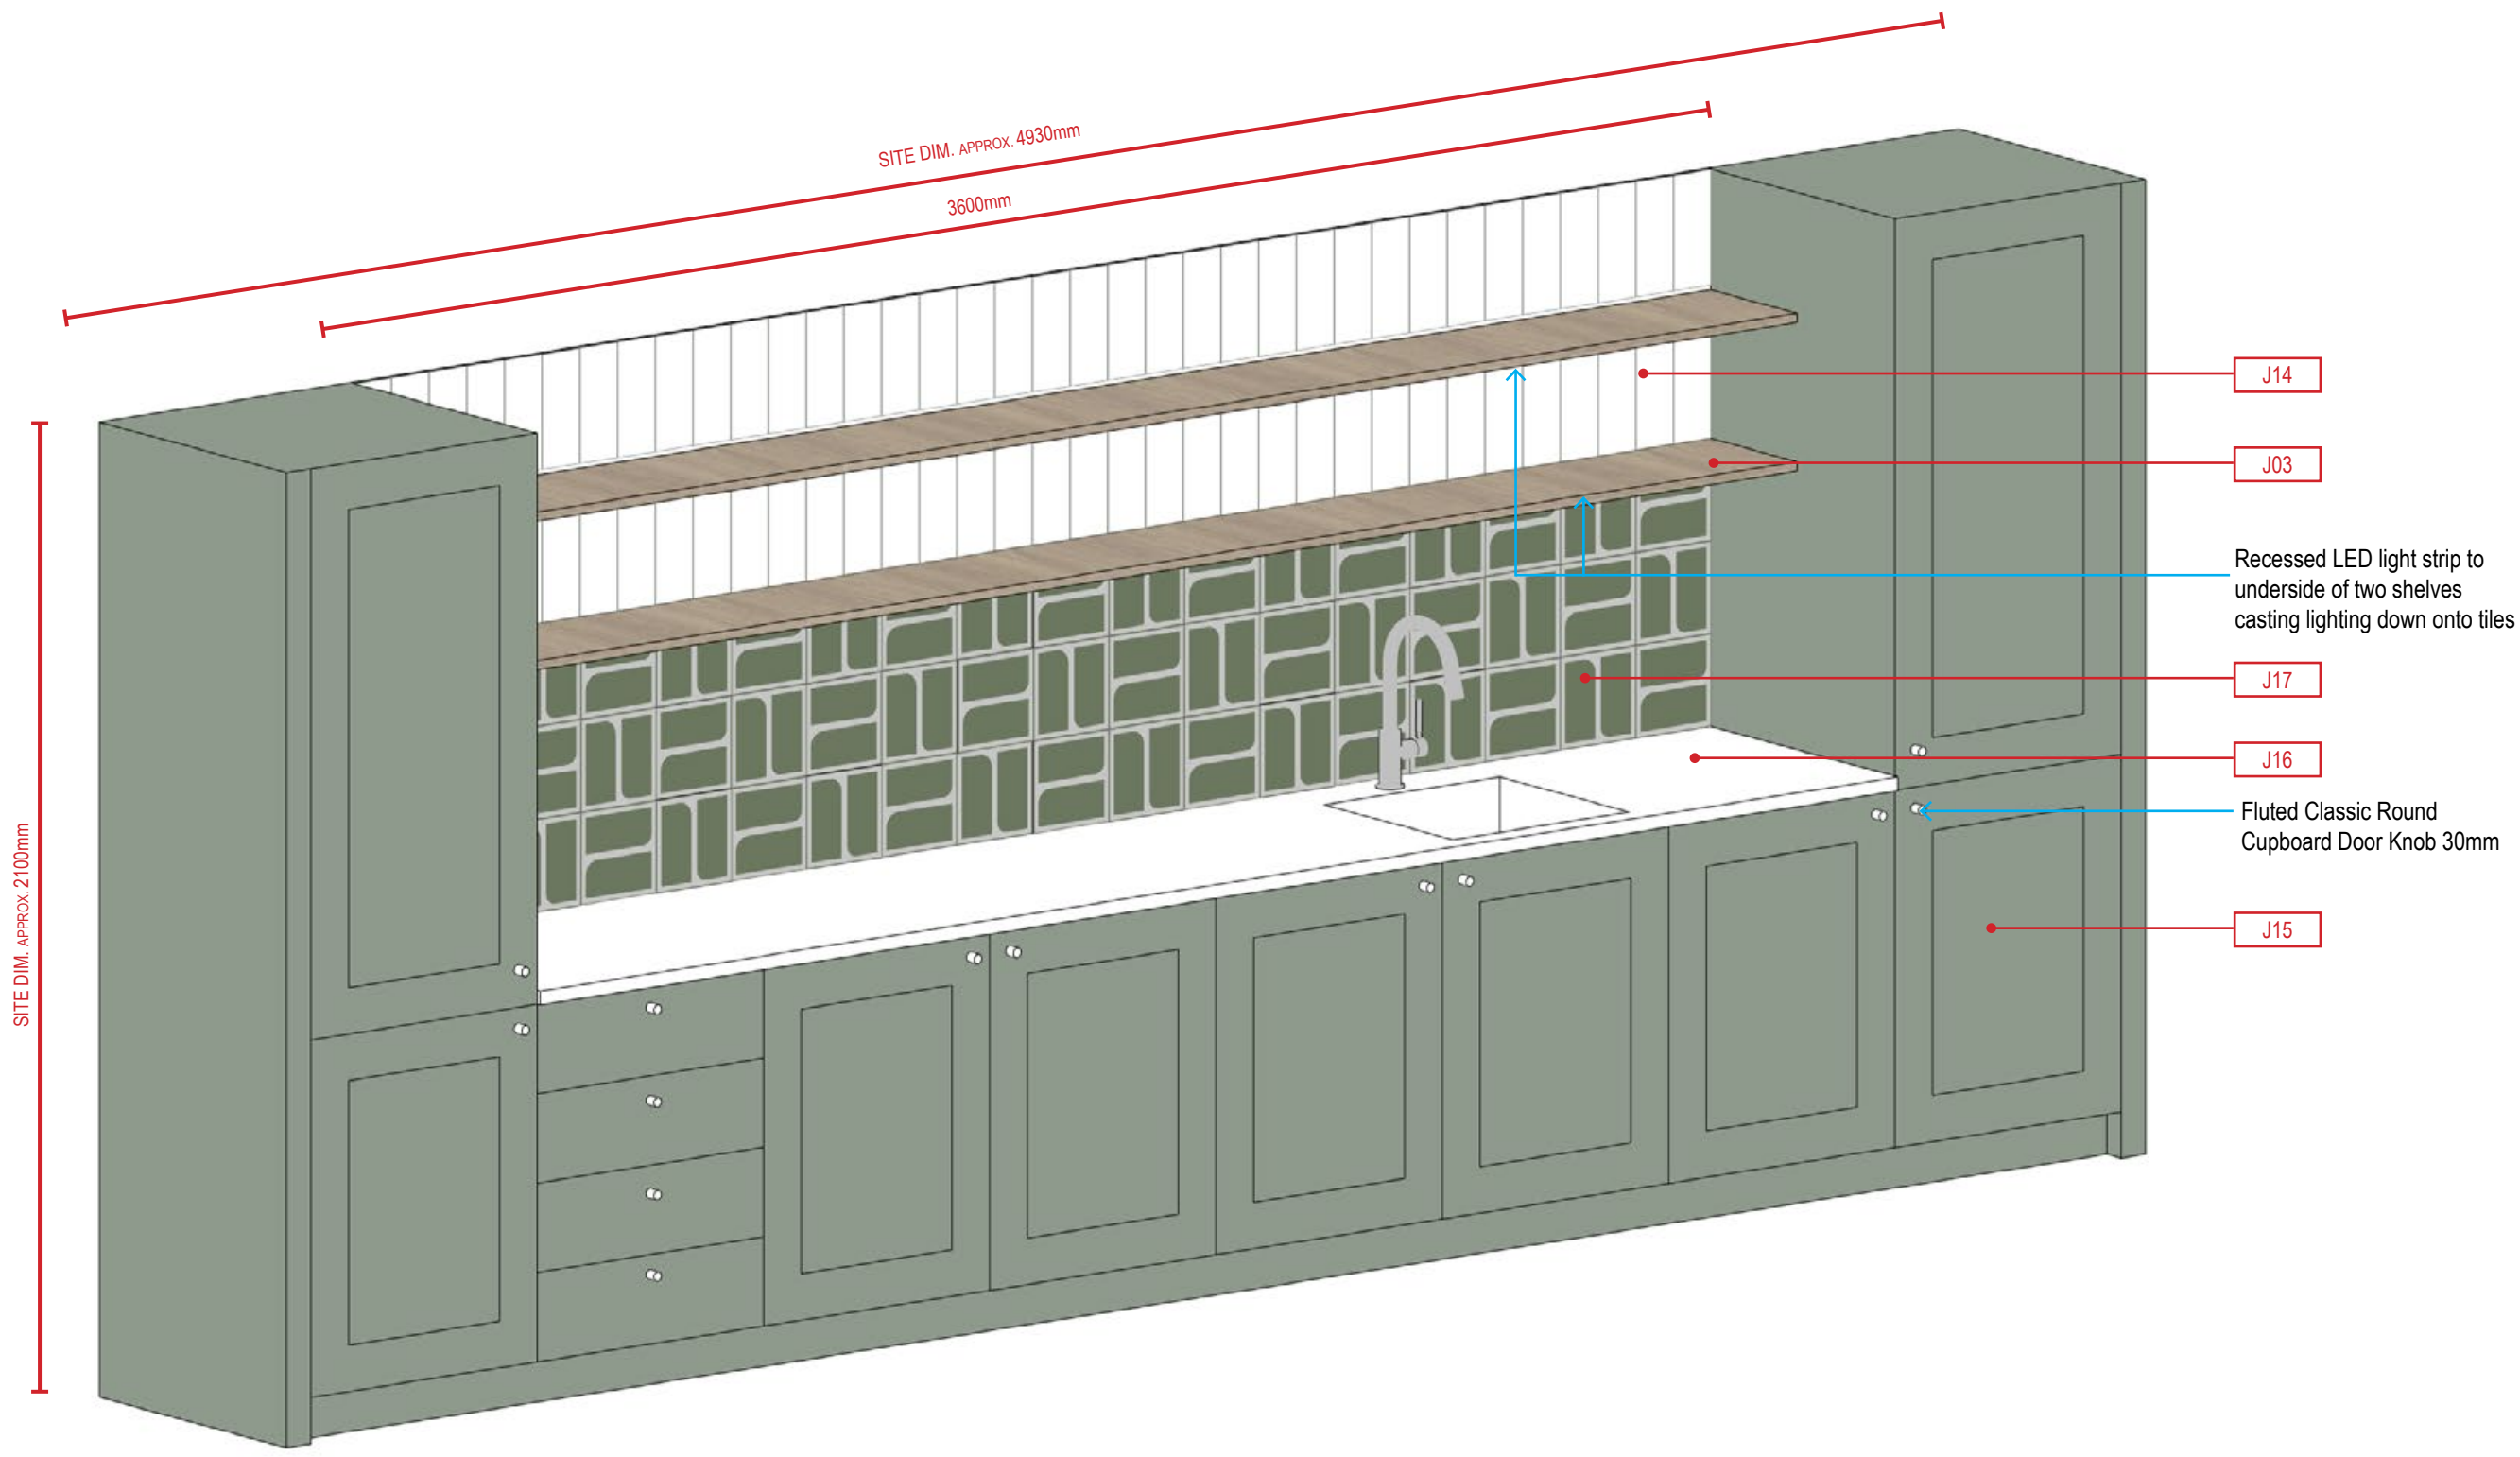


Kitchenette Axo View

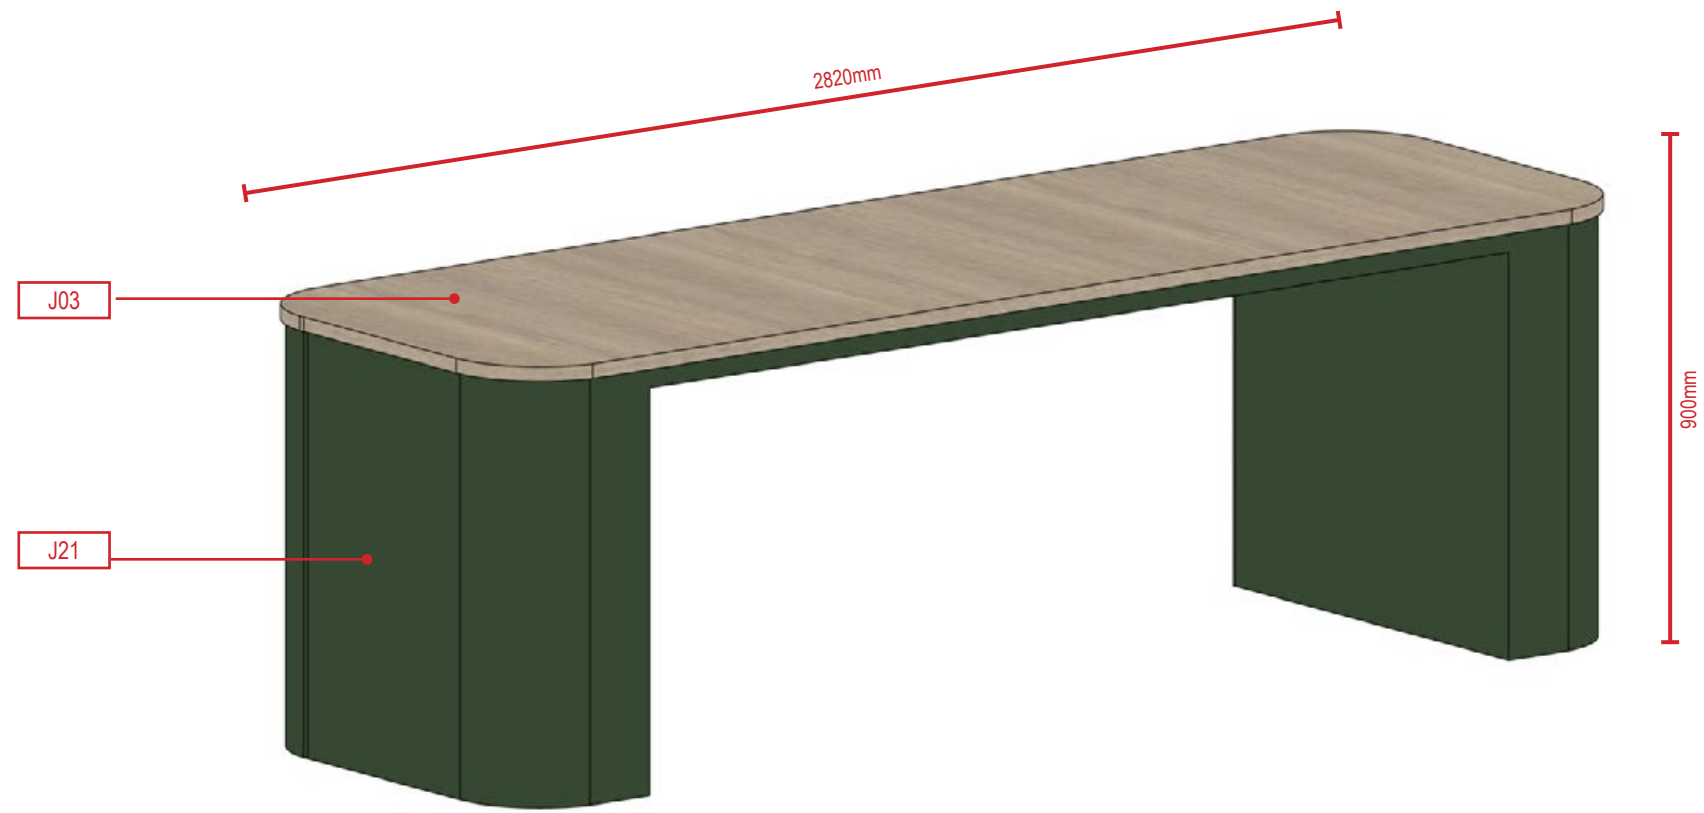

Island Axo View

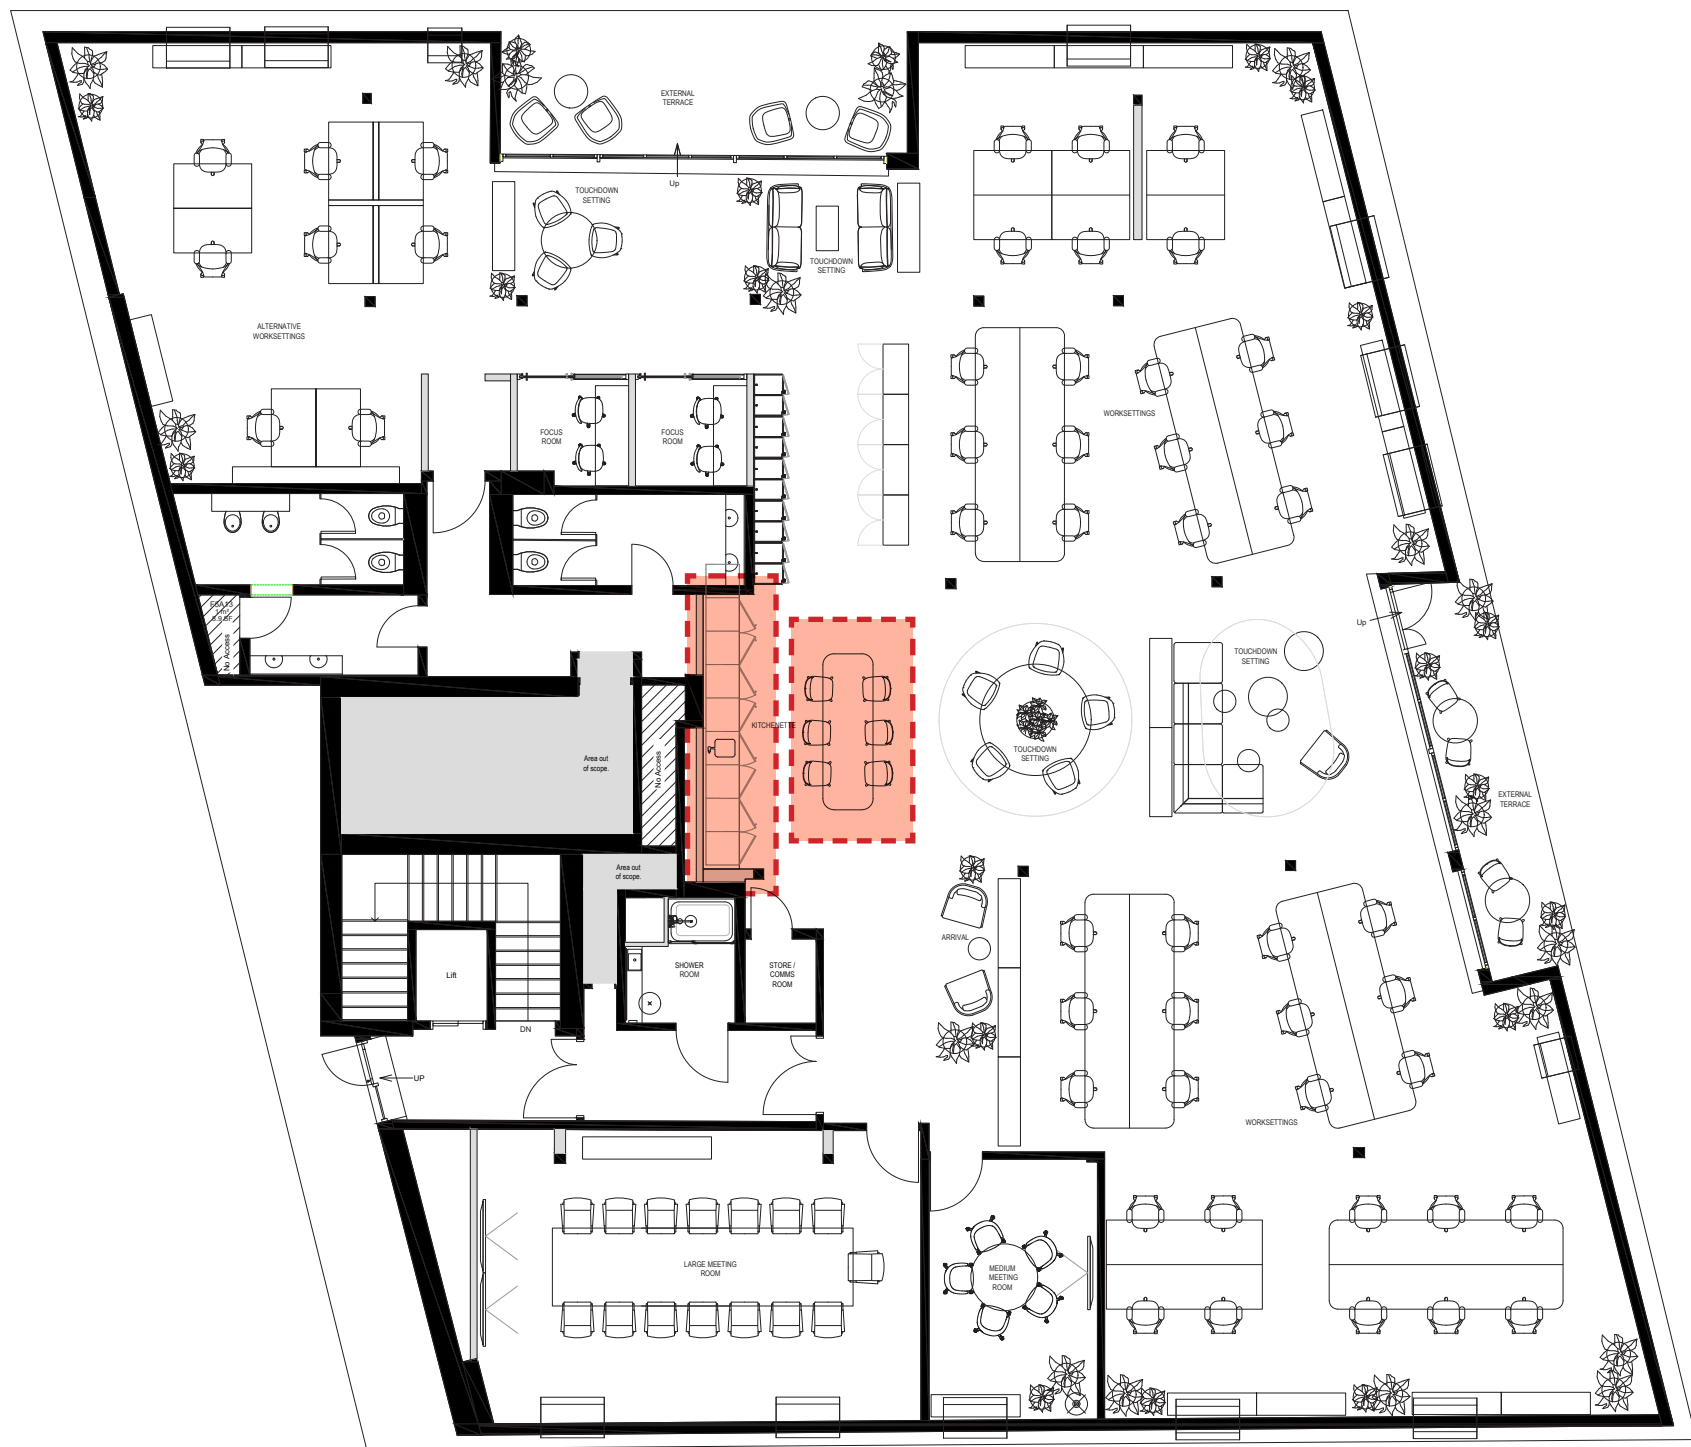

Joinery Location - Fifth Floor Plan (NTS)

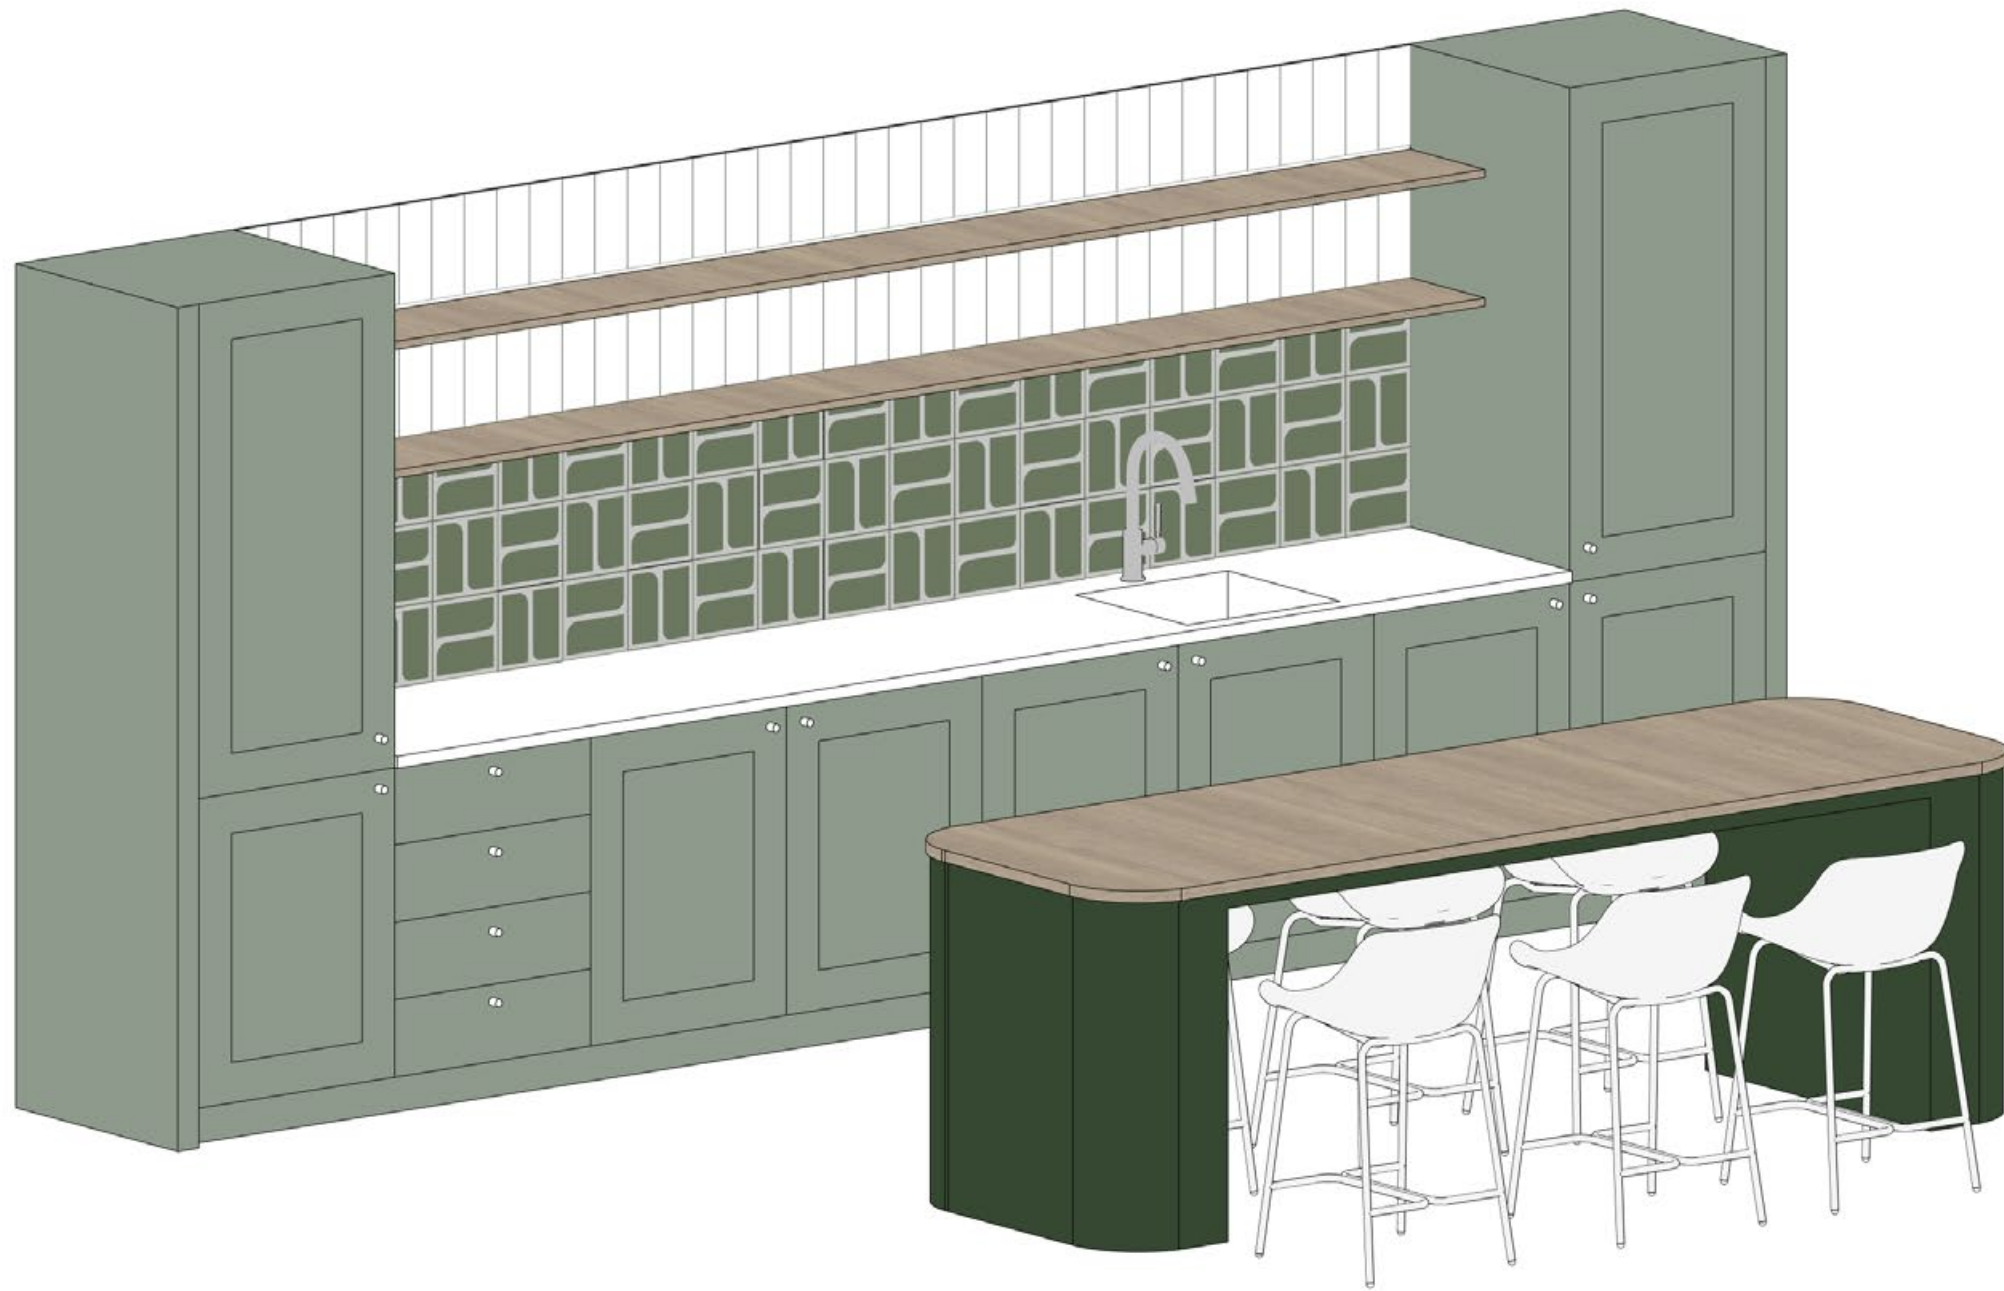

Joinery Context - 3D Design Concept View

KITCHENETTE EQUIPMENT REQUIREMENTS:
for items 71-6006 and 71-6007

- 1no. pull out bin (recycle compartmentation)
- 1no. drawer set
- 1no. F/H housing unit with microwave (S/S) & integrated fridge below
- 1no. additional integrated under counter fridge (2no. in total)
- 1no. integrated dishwasher
- 1no. white composite sink (inset) & tap
- Remaining cupboard for storage/heaters etc.

* DDA recess maybe required. Resulting in 900mm wide leg recess and lowered worktop approx 850mm high.

REVISION	NOTES	DATE

PROJECT NAME	101 PRINCESS STREET
CLIENT	YAKEL
DOCUMENT TITLE	5TH FLOOR KITCHENETTE & ISLAND DESIGN INTENT

DOCUMENT REFERENCE	2431-INC-FO-05-DR-I-72-6011 & 6012
REVISION	SCALE
-	NTS
PRODUCTION DATE	AUTHOR
09.12.24	LW
ISSUE TYPE	CHECKED BY
STG 3	HP




Paint finish refer to wall finishes
(42 series)

J12


J20

J03


Arched timber panel back lit
to cast lighting glow onto J20

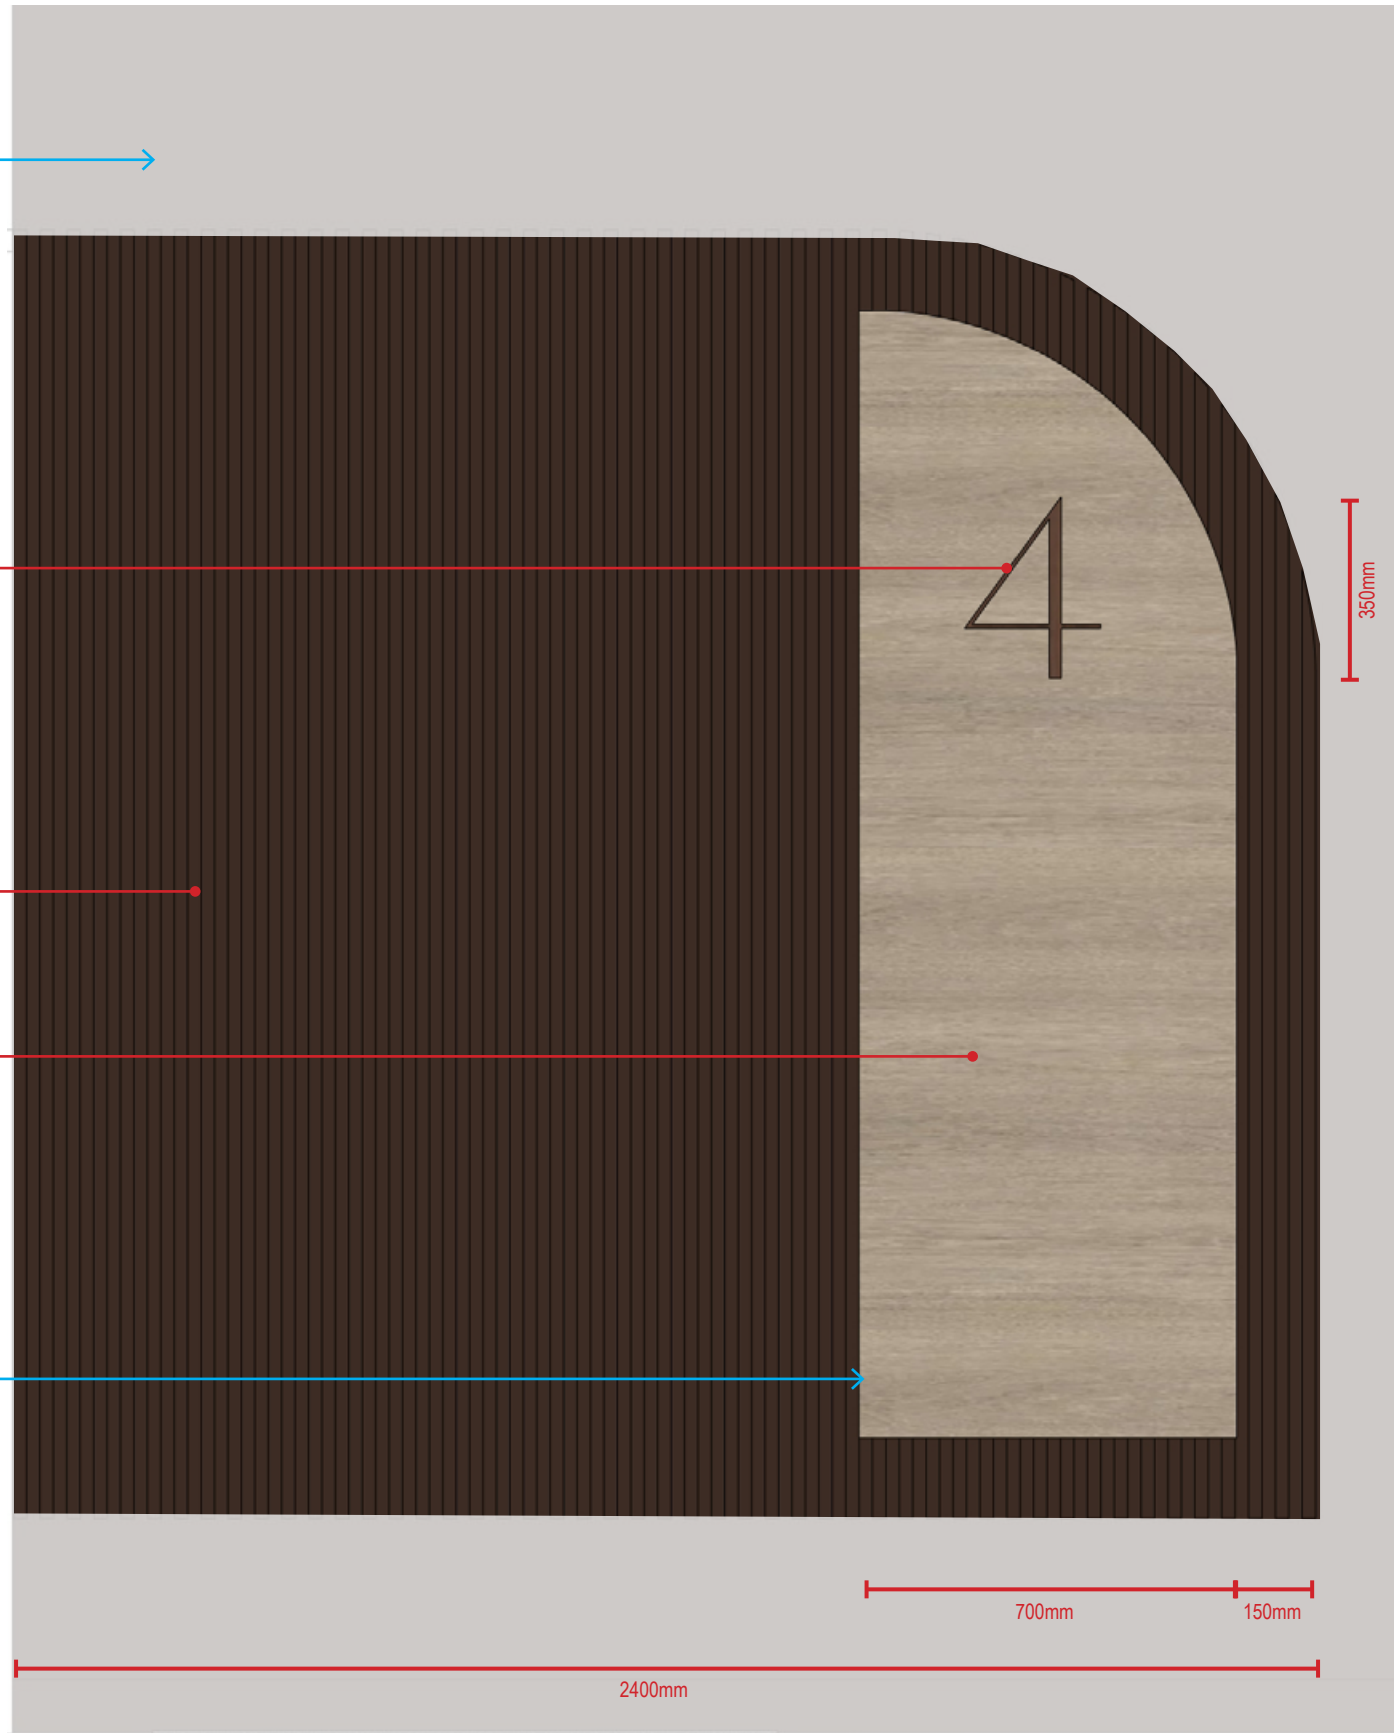

Elevation view

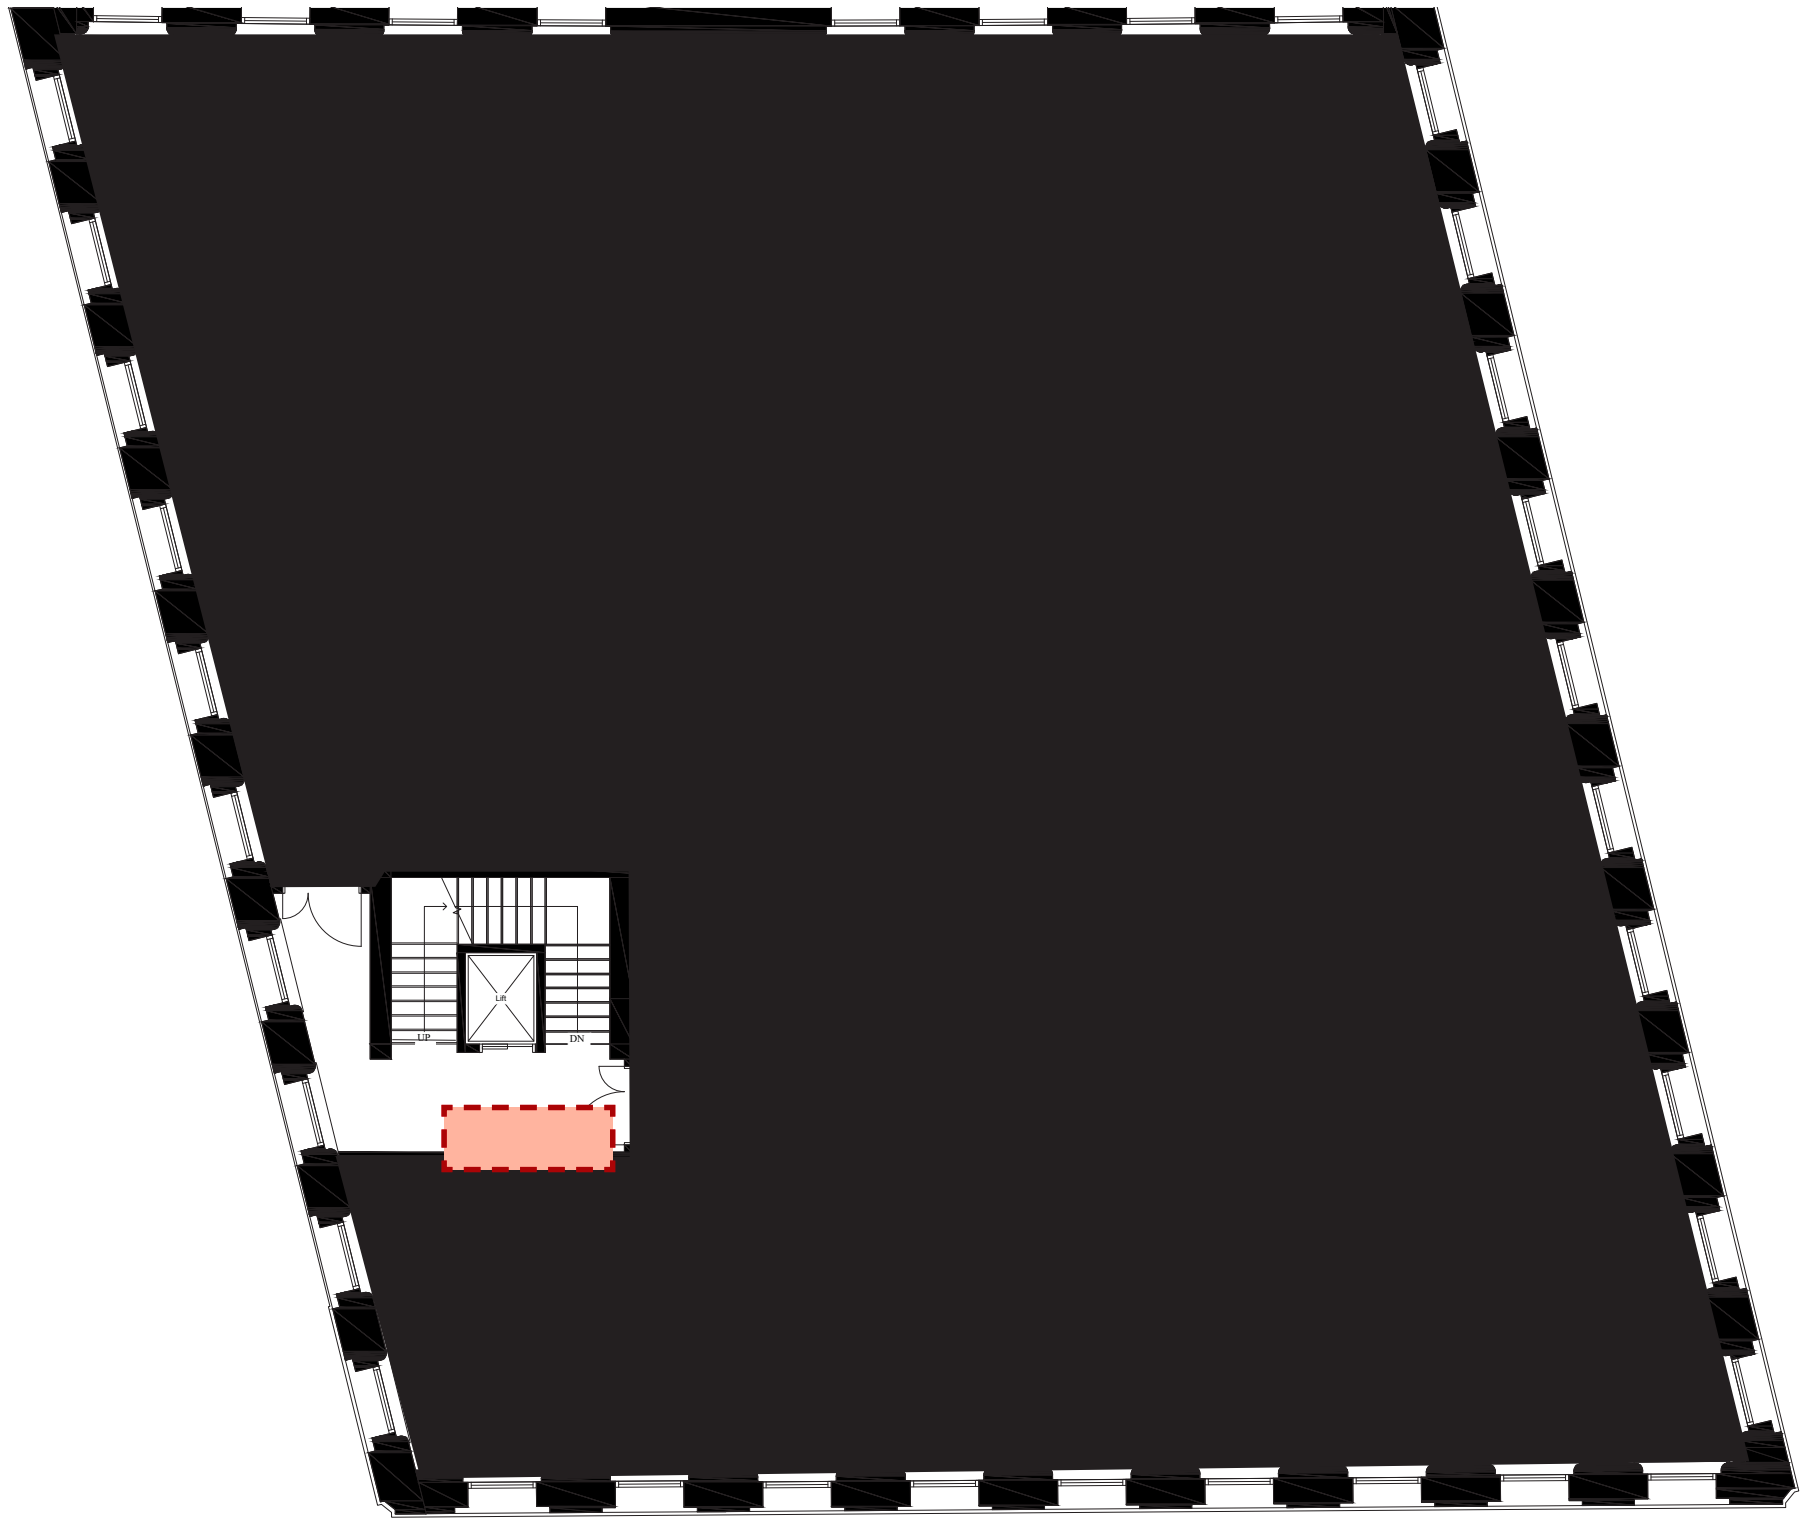

Joinery Location - First to Fourth Floor Plan
(NTS)

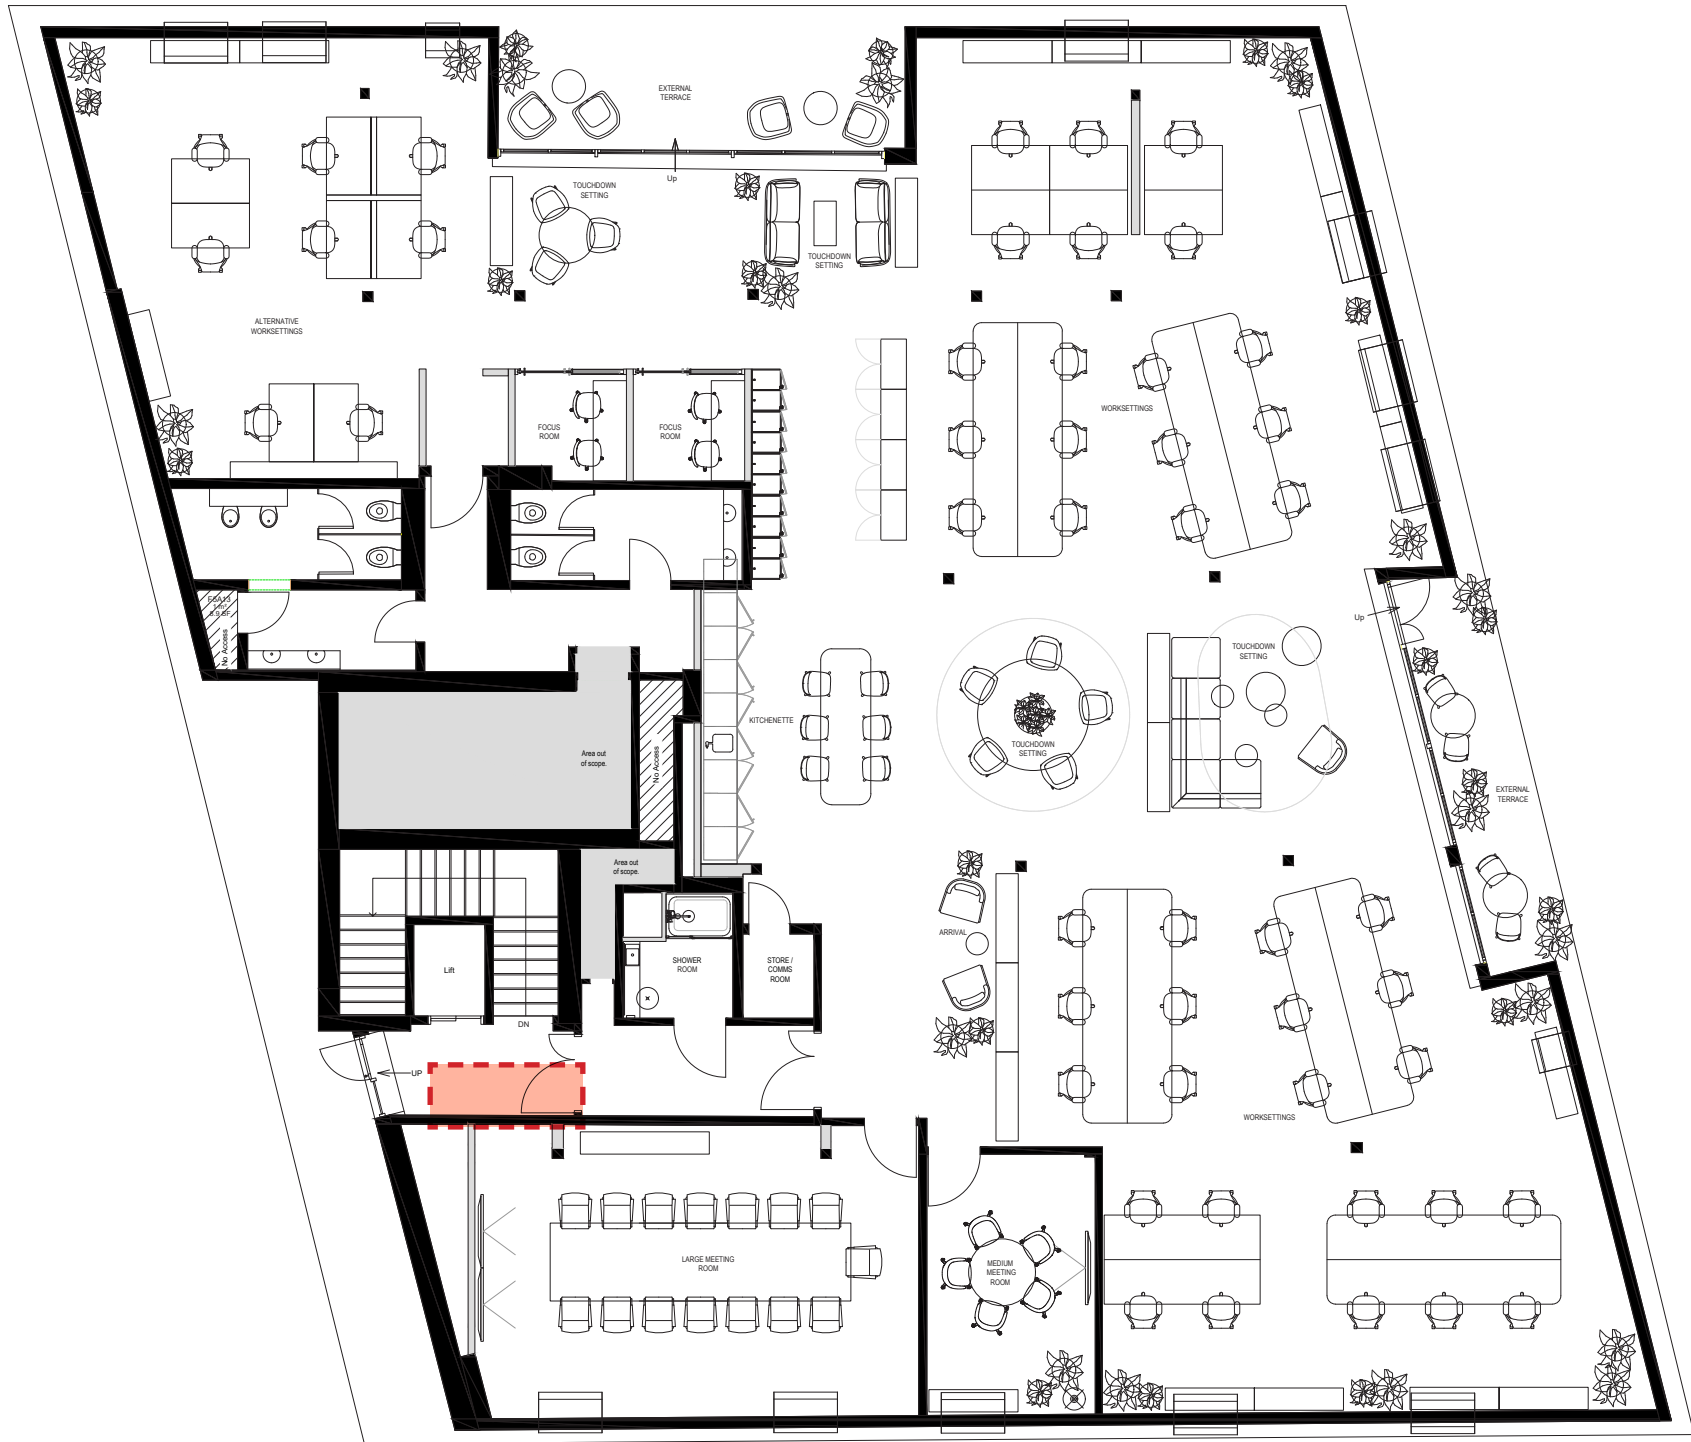

Joinery Location - Fifth Floor Plan
(NTS)



REVISION	NOTES	DATE

PROJECT NAME 101 PRINCESS STREET Manchester	
CLIENT YAKEL	
DOCUMENT TITLE CORRIDOR WAYFINDING DESIGN INTENT	
DOCUMENT REFERENCE 2431-INC-FO-05-DR-I-72-6013 CORRIDOR WAYFINDING DESIGN INTENT	


REVISION -	SCALE NTS
PRODUCTION DATE 09.12.24	AUTHOR LW
ISSUE TYPE STG 3	CHECKED BY HP

INCOCNTO MANCHESTER LTD 2ND FLOOR THE OLD LAW LIBRARY 14 ROBINSON ST MANCHESTER M2 4BY 0161 711 0785 WWW.WEAREINCOCNTO.CO.UK	
---	--


COPYRIGHT - INCOCNTO MANCHESTER LTD 2023

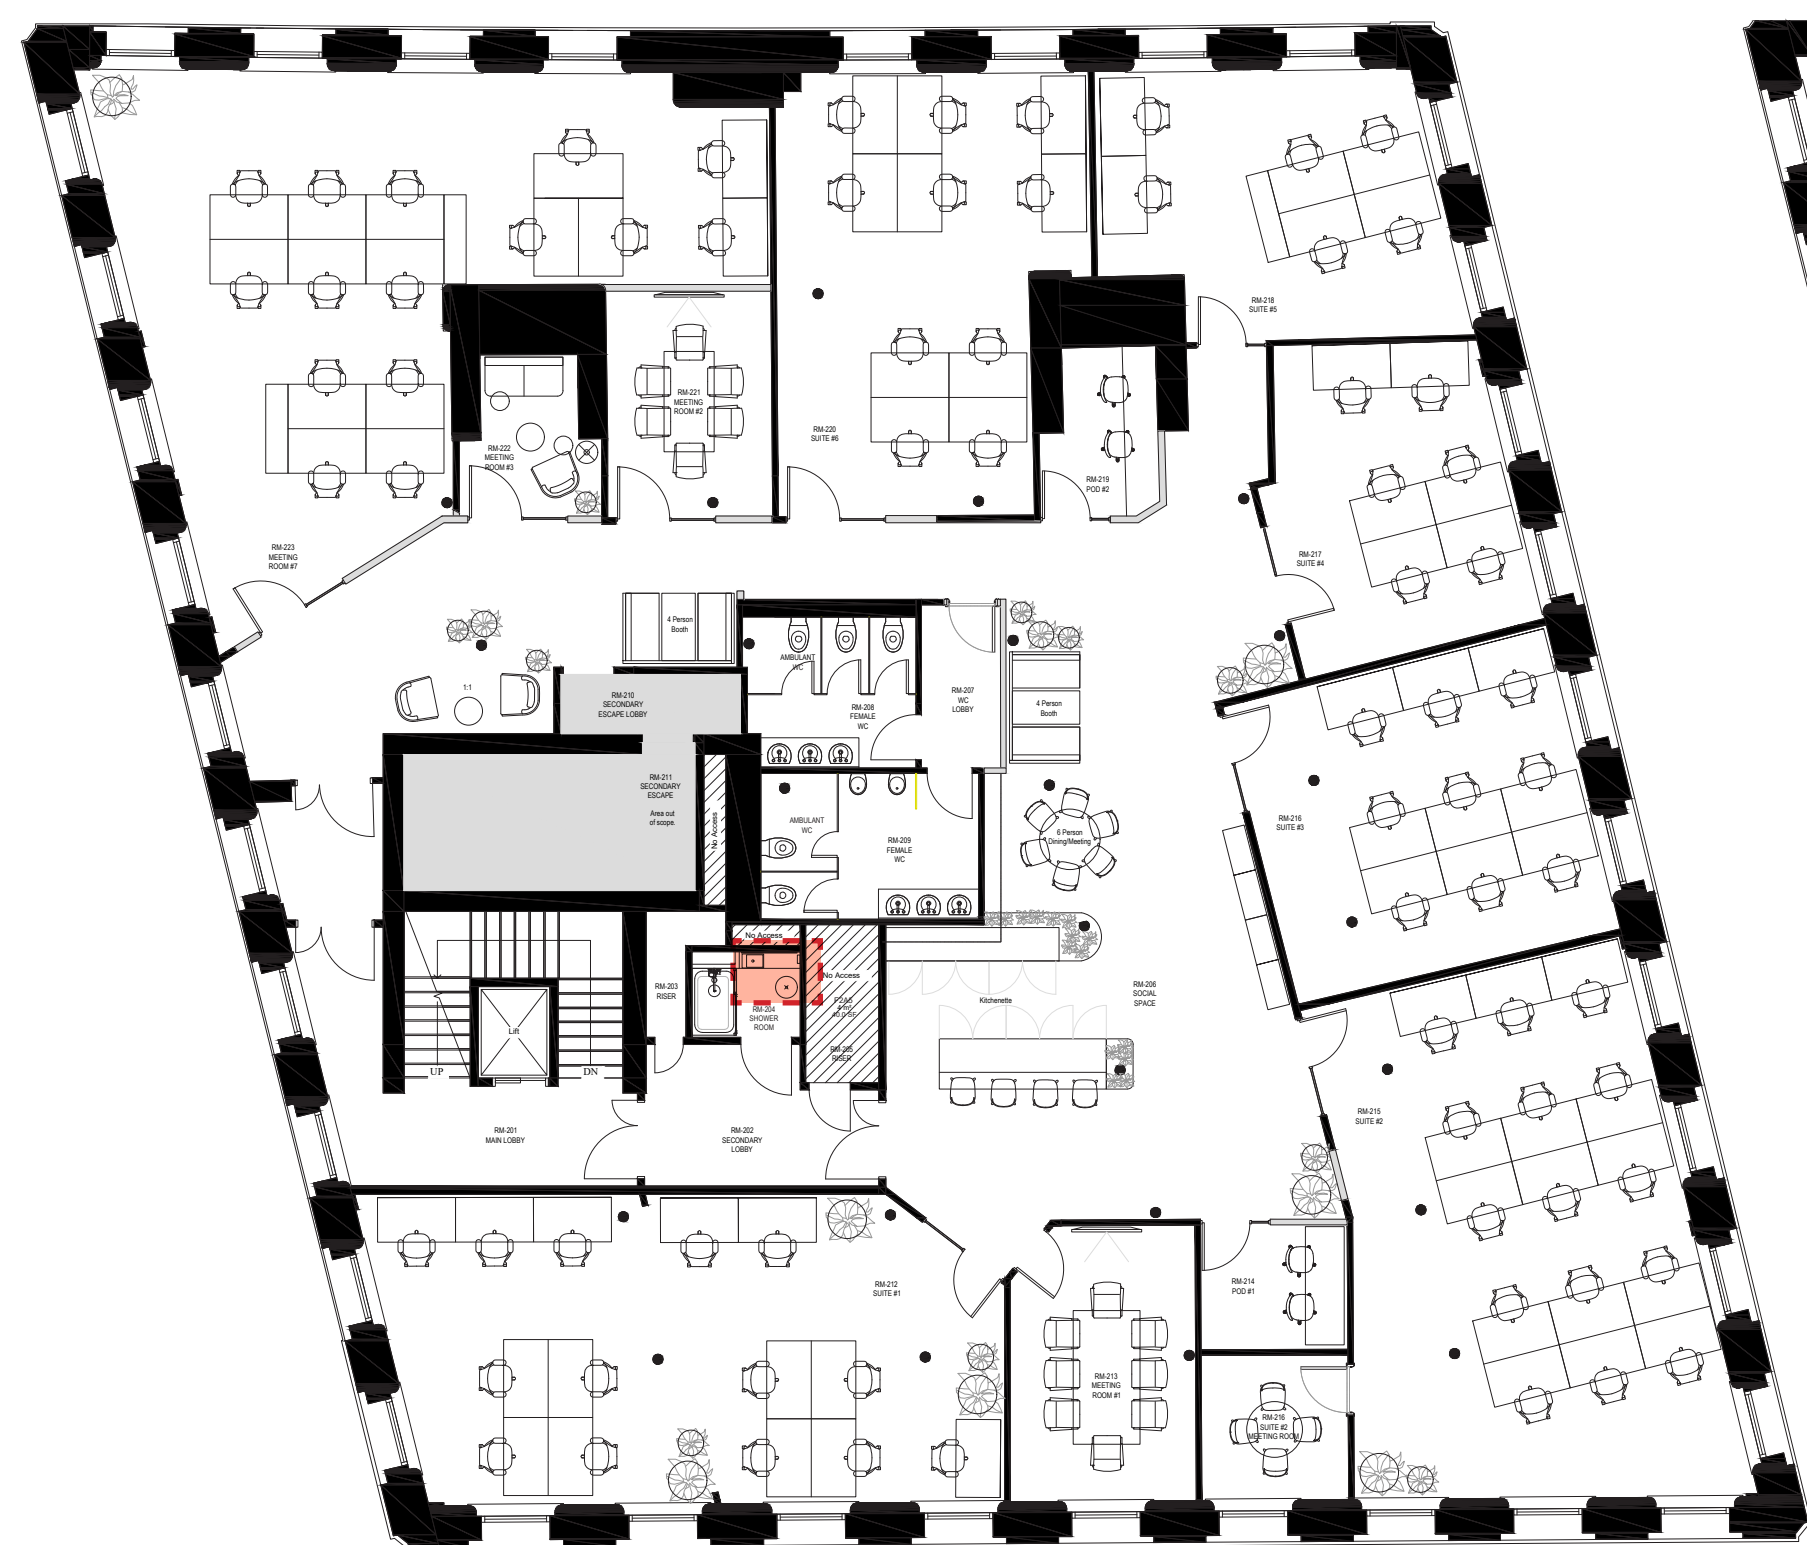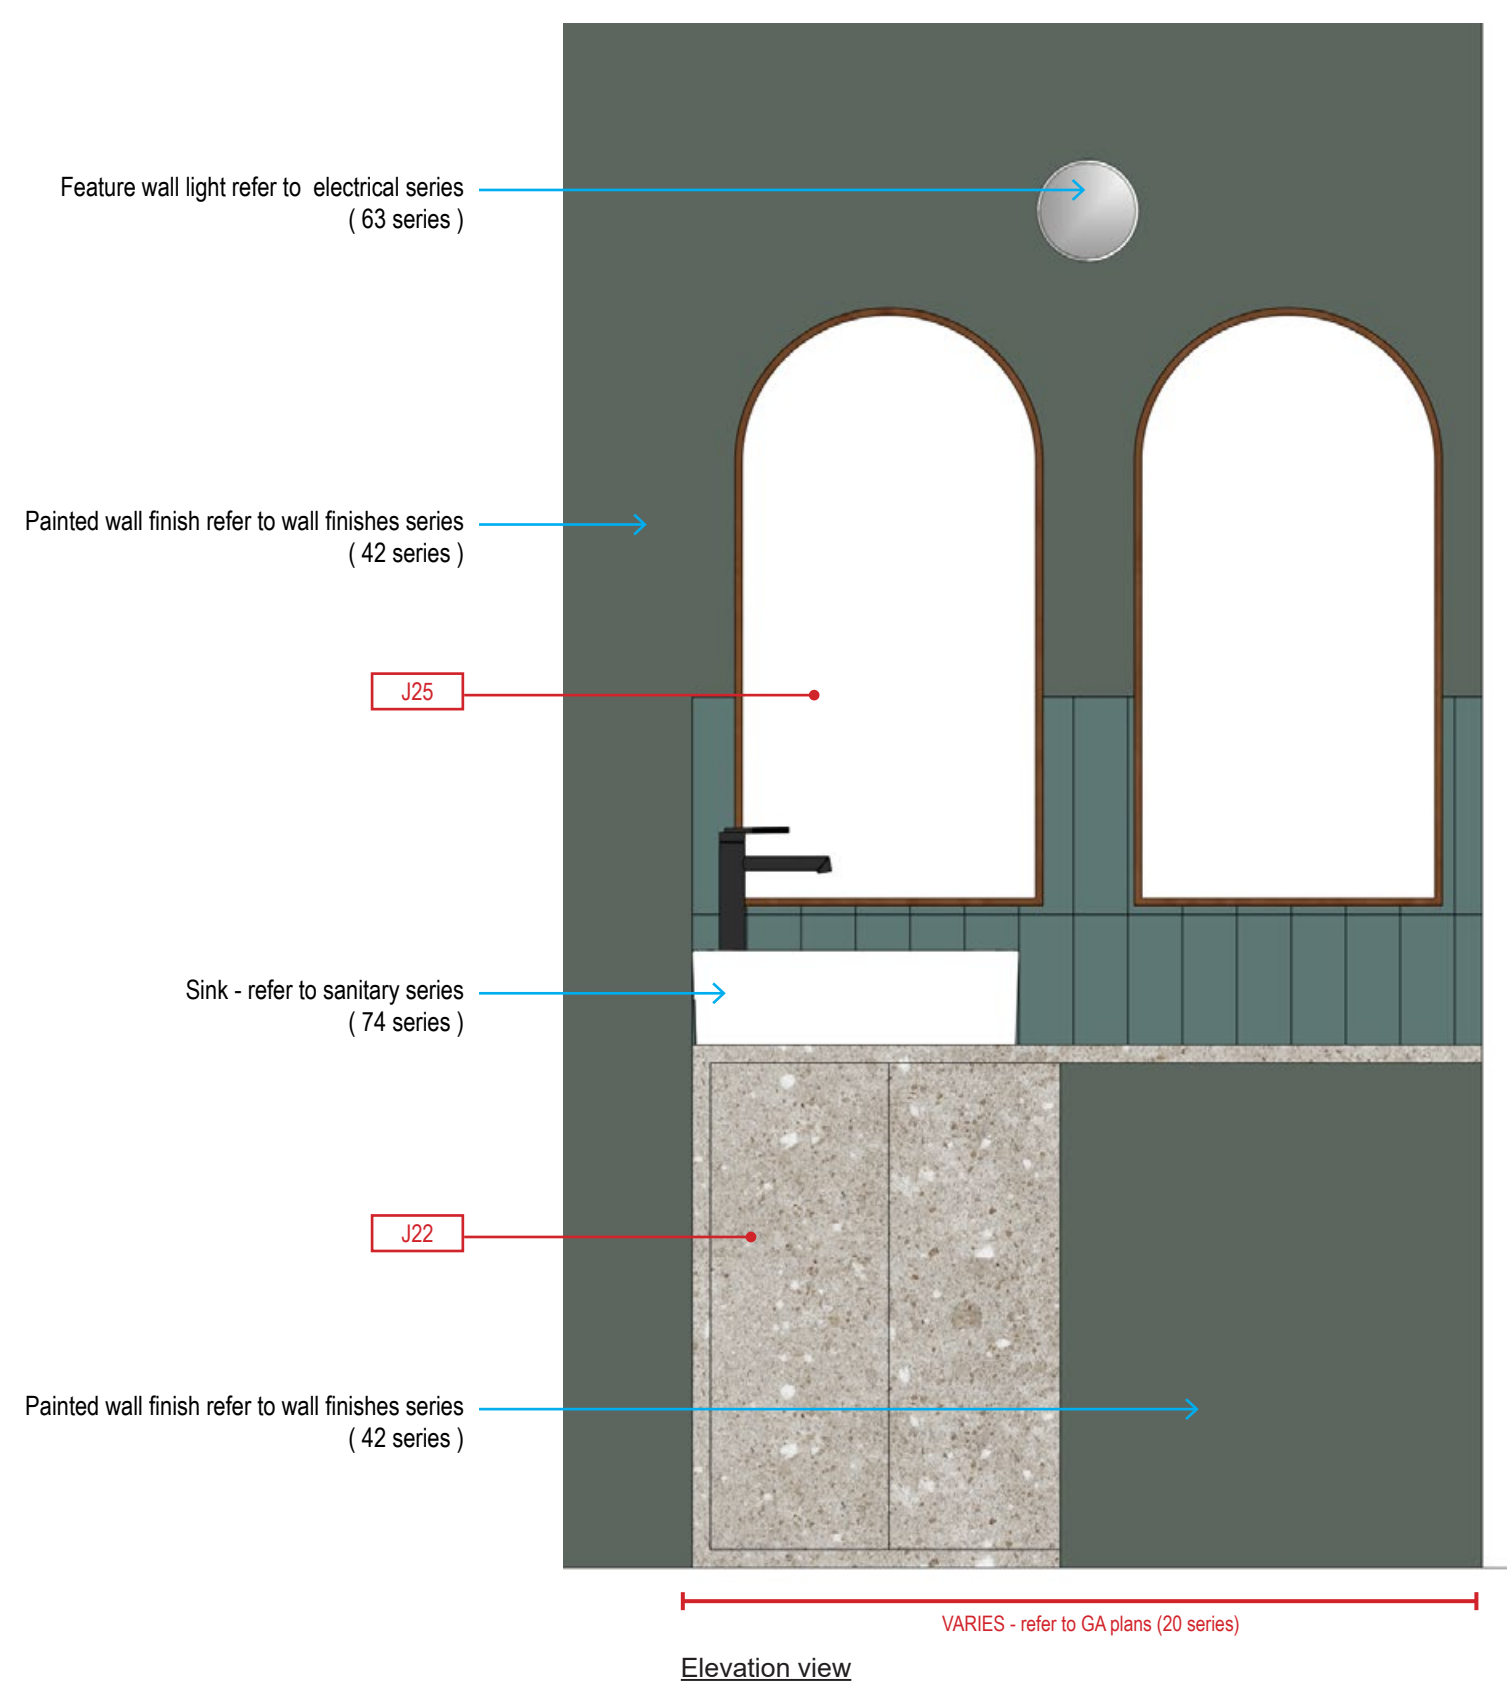

Joinery Location - Second Floor Plan
(NTS)

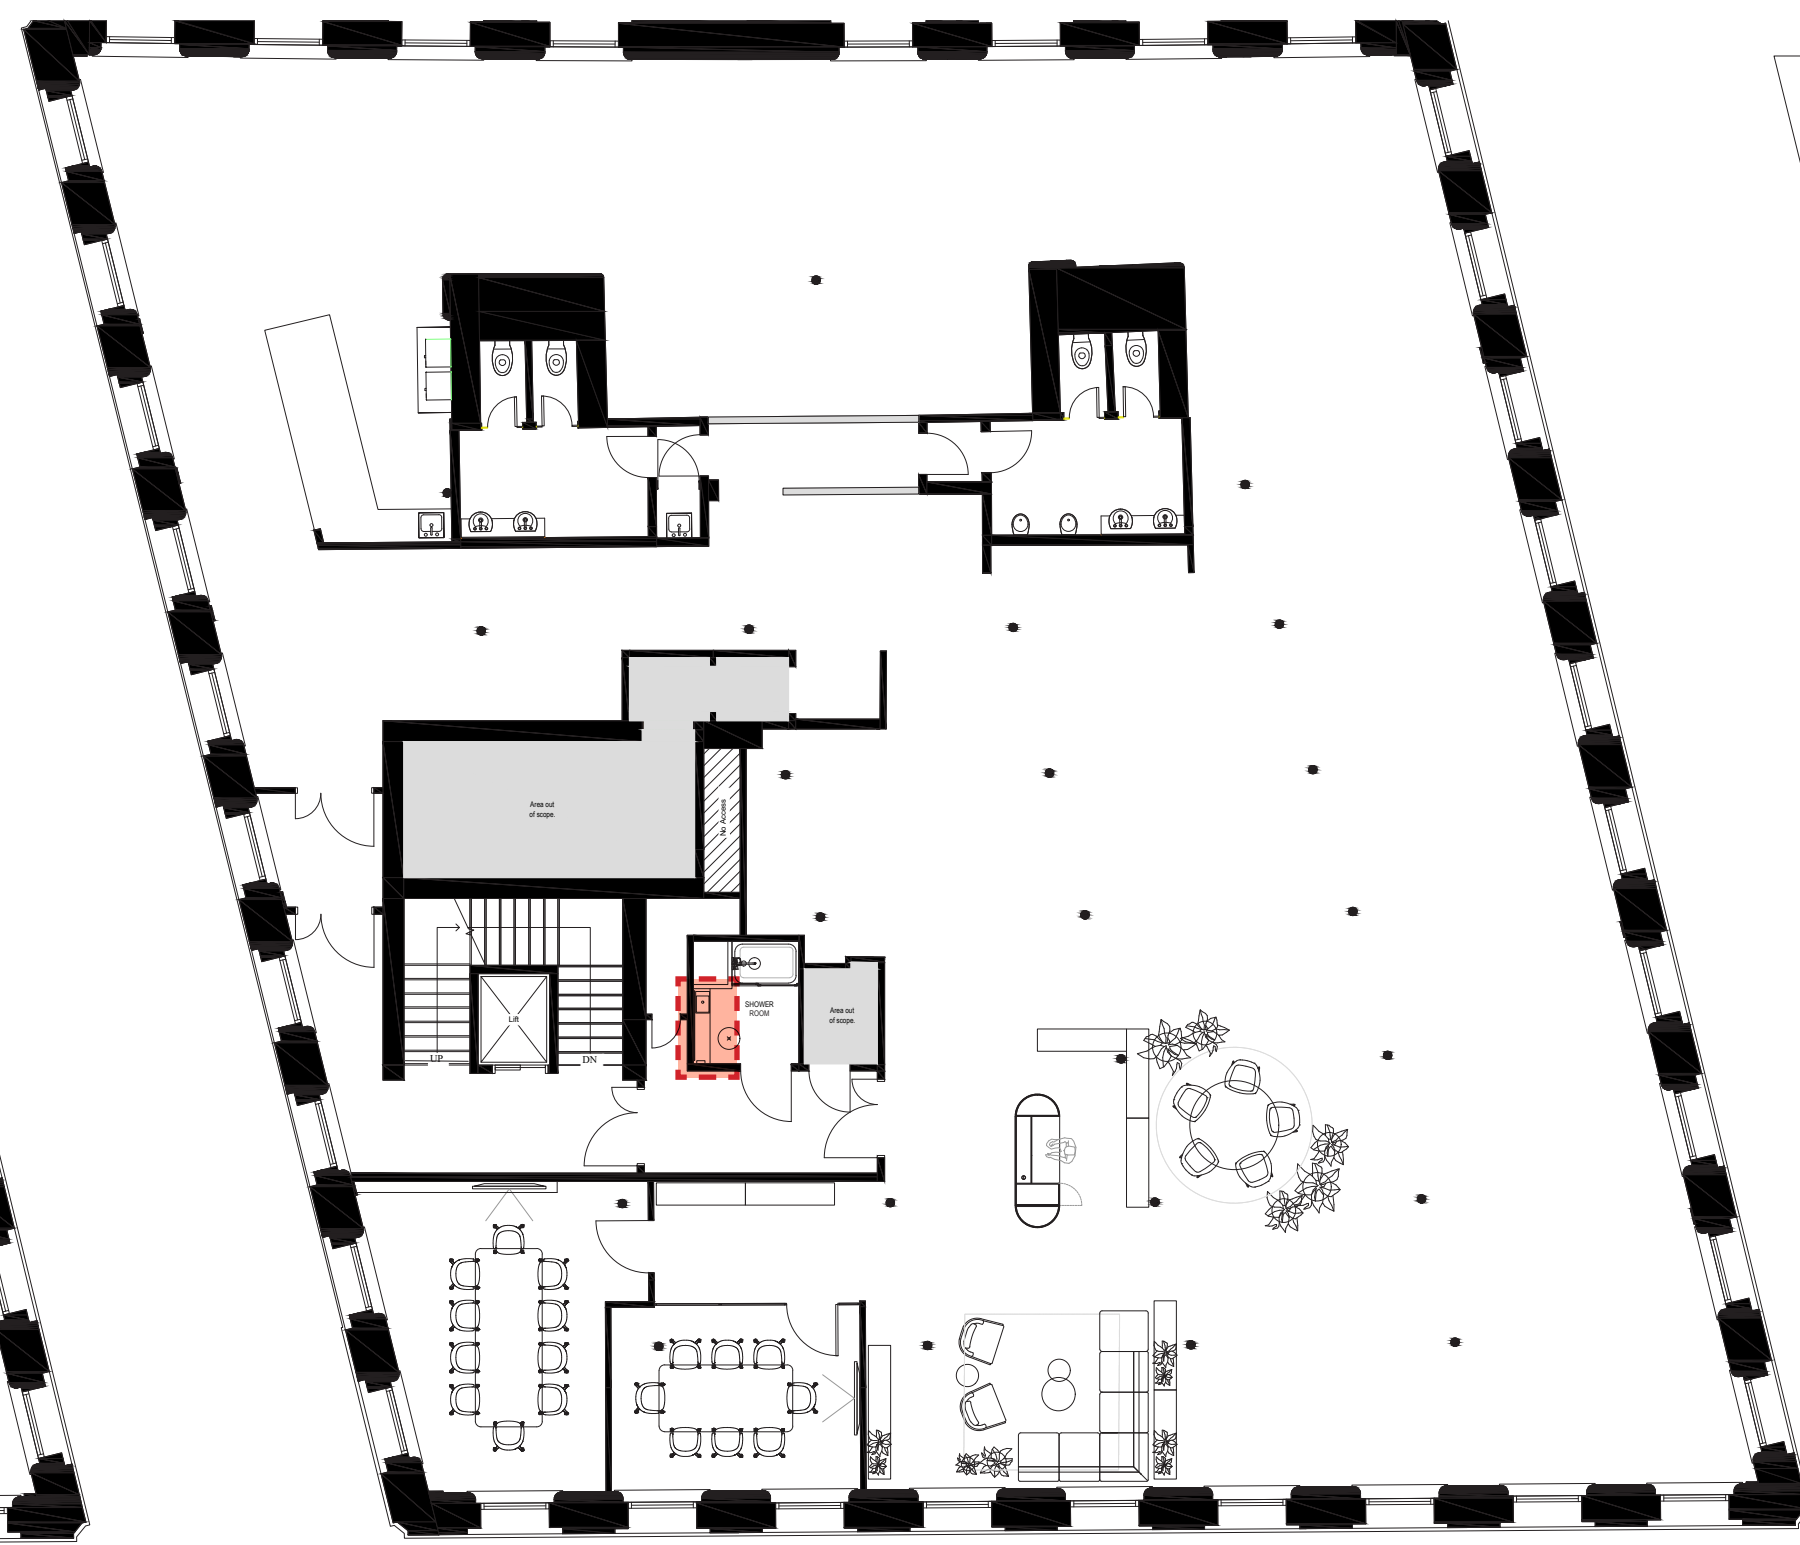

Joinery Location - Fourth Floor Plan
(NTS)

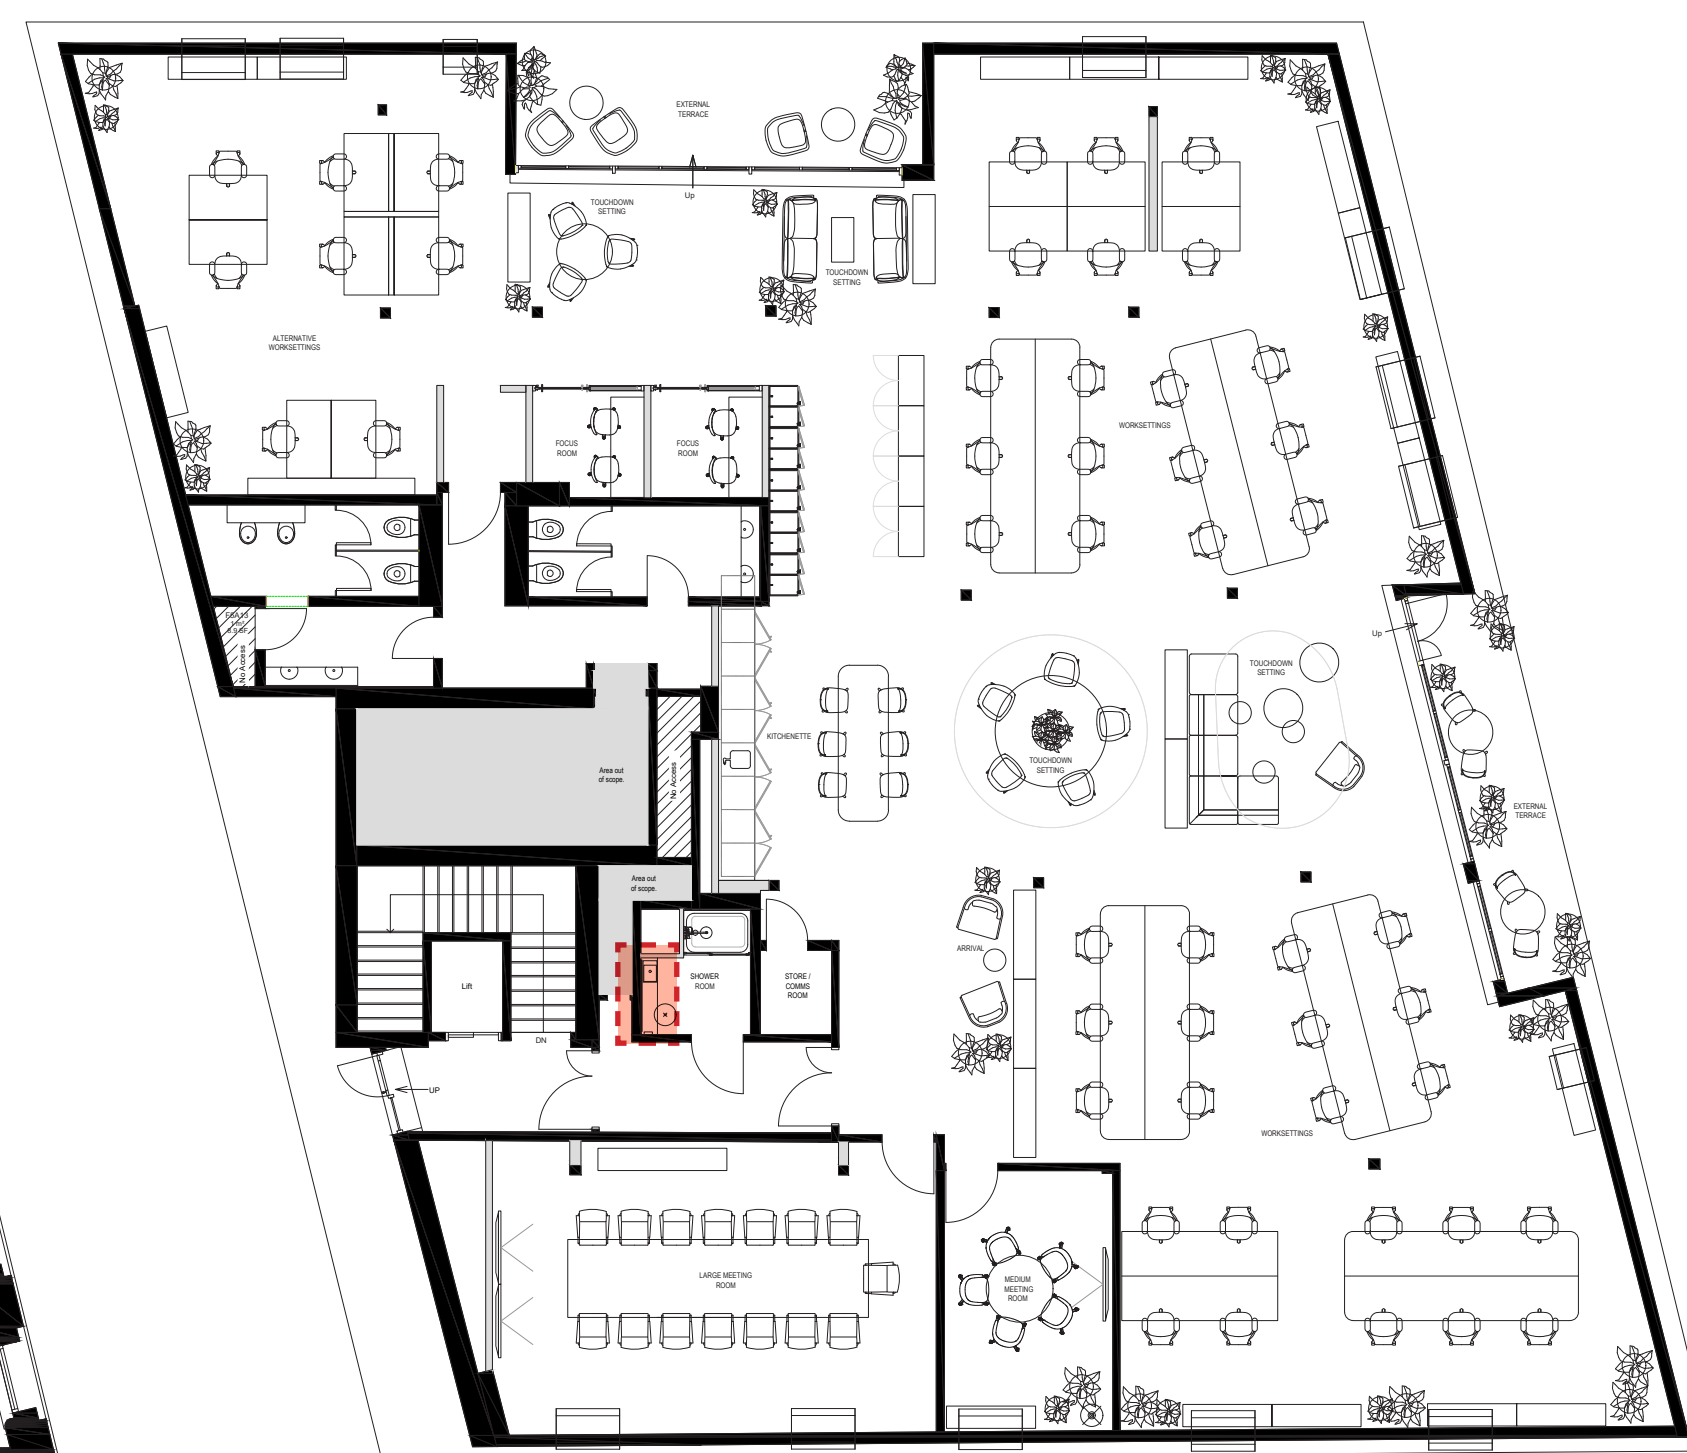

Joinery Location - Fifth Floor Plan
(NTS)


PROJECT NAME	
101 PRINCESS STREET	
Manchester	
CLIENT	
YAKEL	
DOCUMENT TITLE	
VANITY SHELF DESIGN INTENT	
DOCUMENT REFERENCE	
2431-INC-FO-05-DR-I+T2-6014	
VANITY SHELF DESIGN INTENT	

REVISION	SCALE
-	N/T/S
PRODUCTION DATE	AUTHOR
09.12.24	LW
ISSUE TYPE	CHECKED BY
STG 3	HP

WCOUNTDOWN MANCHESTER LTD
2ND FLOOR
MUSEUM LIBRARY
14 KENNETH ST.
MANCHESTER
M2 4BY

0161 711 0765

WWW.WEARENCOUNTDOWN.CO.UK

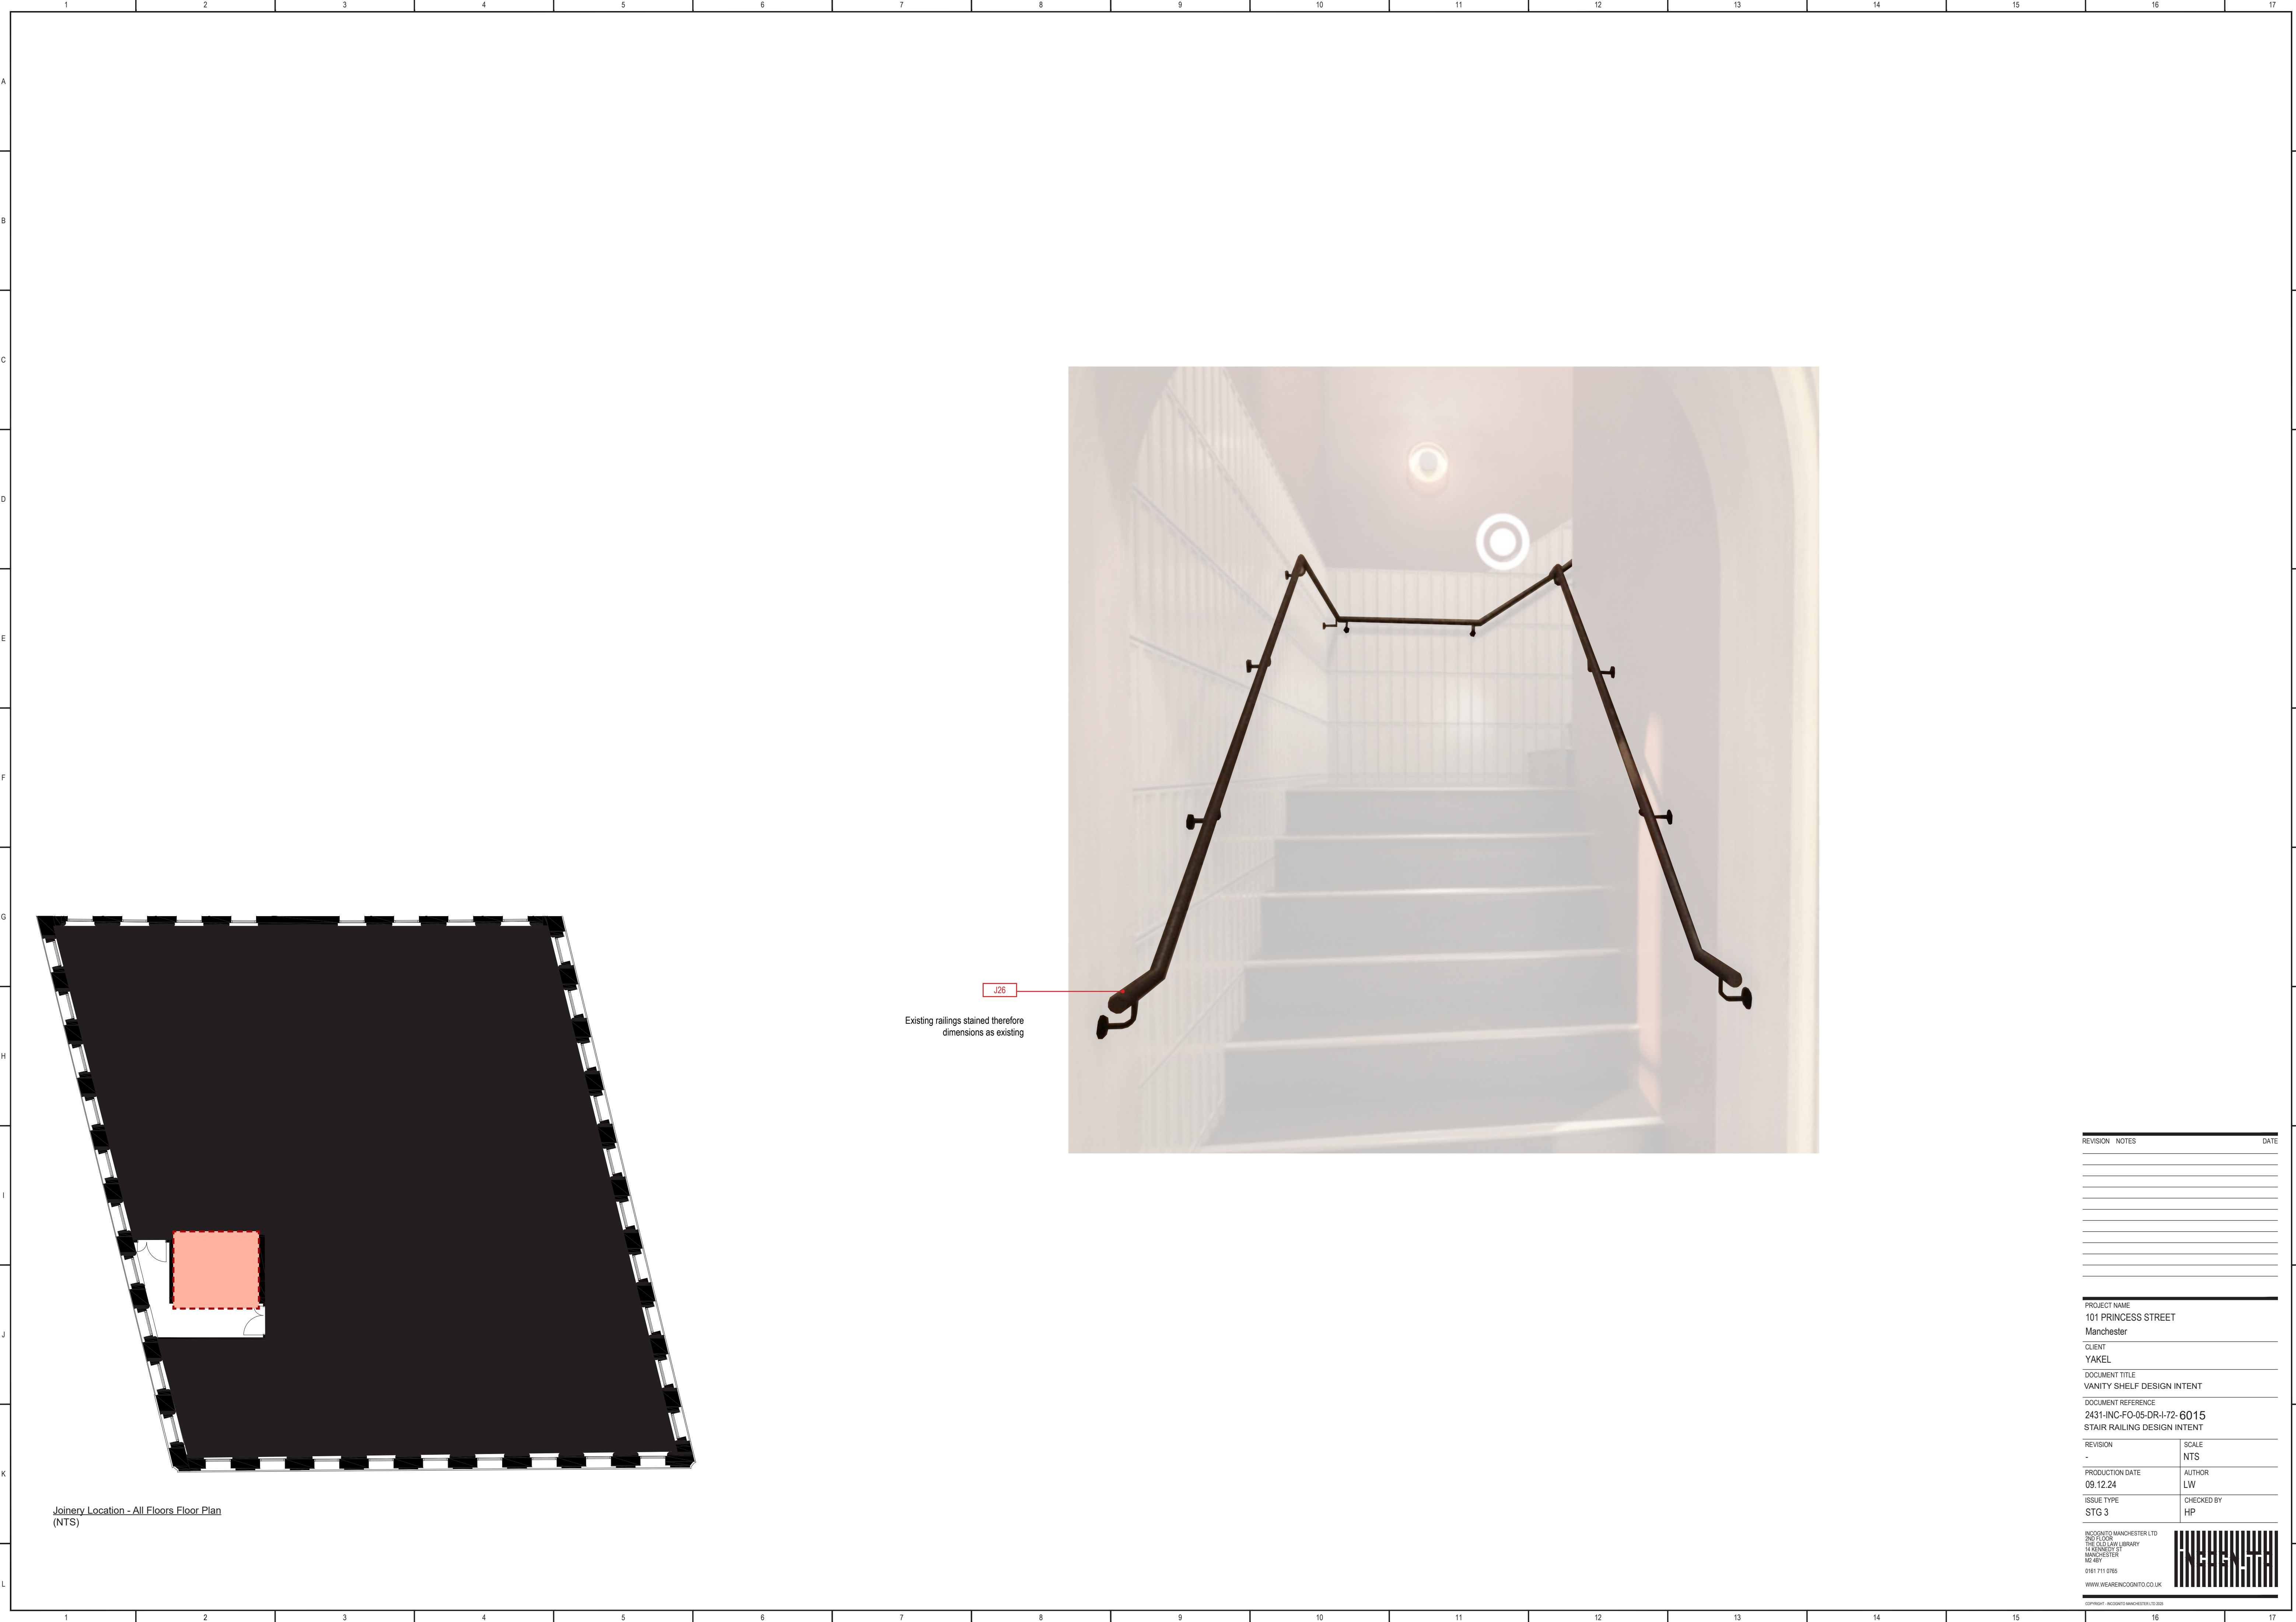

Joinery Location - All Floors Floor Plan
(NTS)

J26

Existing railings stained therefore
dimensions as existing

REVISION	NOTES	DATE

PROJECT NAME 101 PRINCESS STREET Manchester	
CLIENT YAKEL	
DOCUMENT TITLE VANITY SHELF DESIGN INTENT	
DOCUMENT REFERENCE 2431-INC-FO-05-DR-I-72-6015 STAIR RAILING DESIGN INTENT	
REVISION -	SCALE NTS
PRODUCTION DATE 09.12.24	AUTHOR LW
ISSUE TYPE STG 3	CHECKED BY HP