

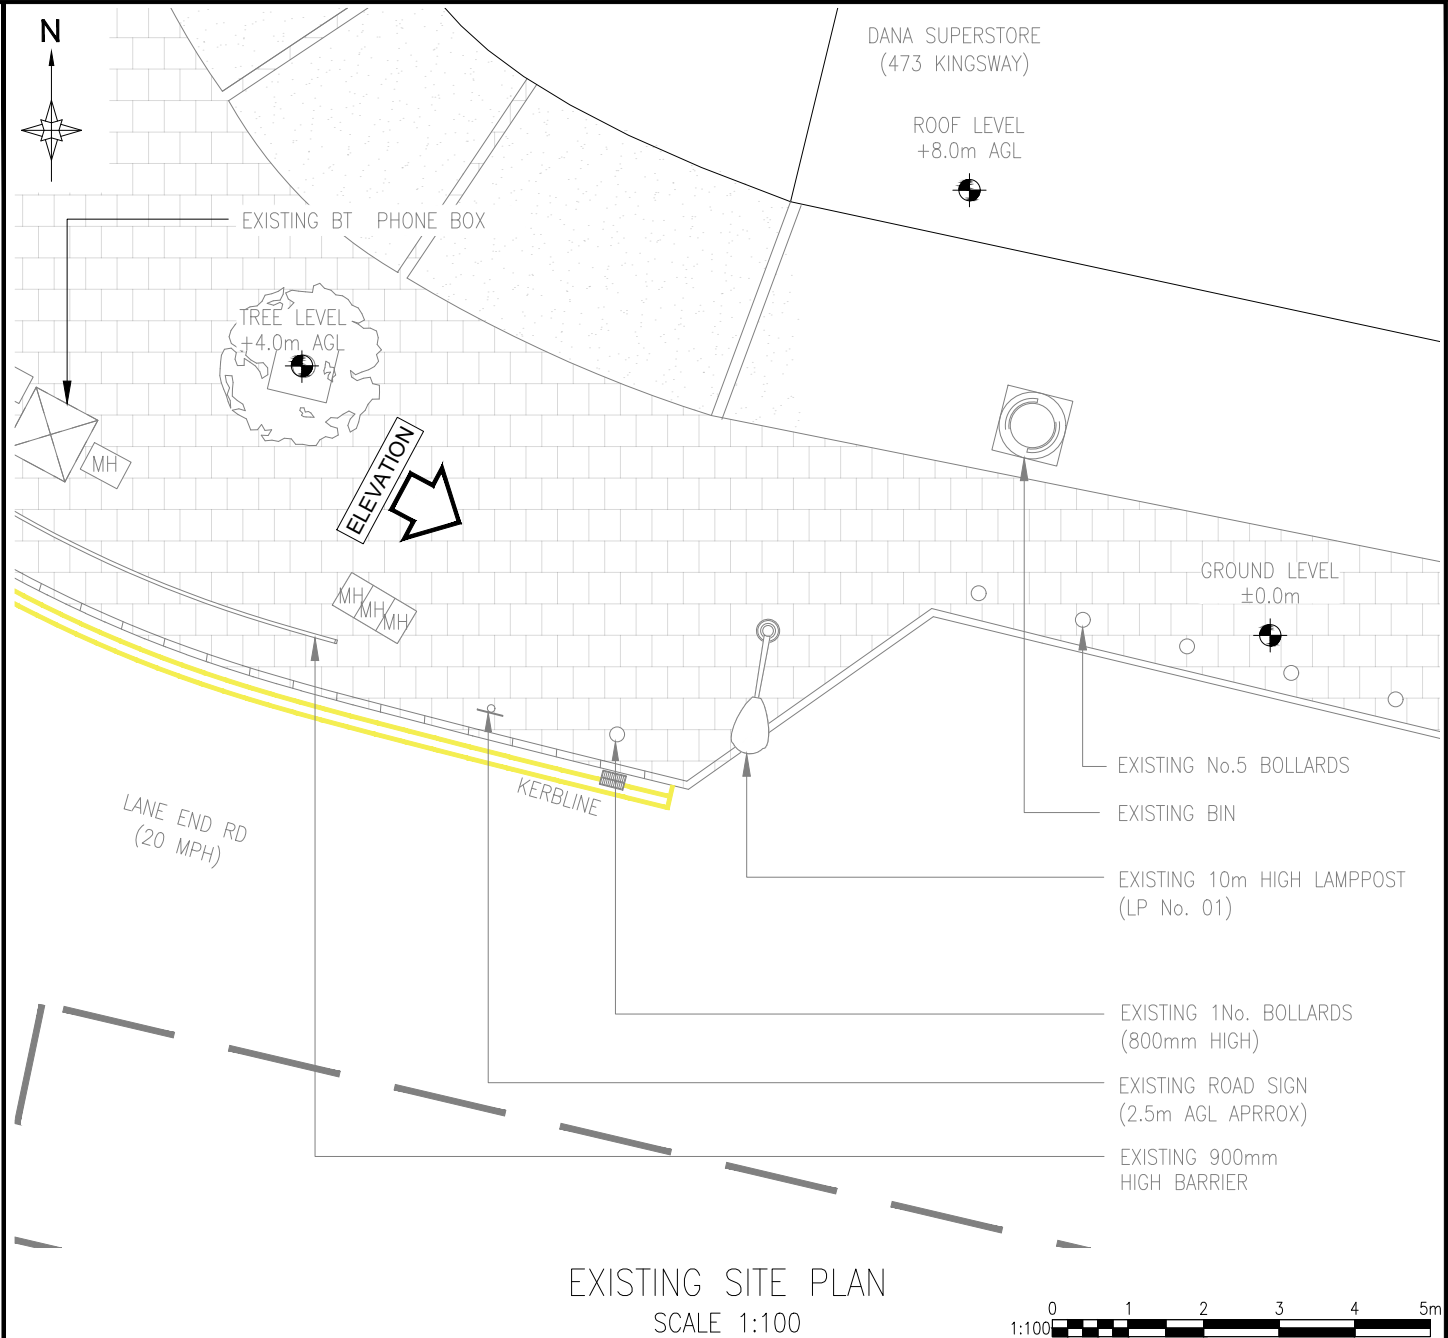
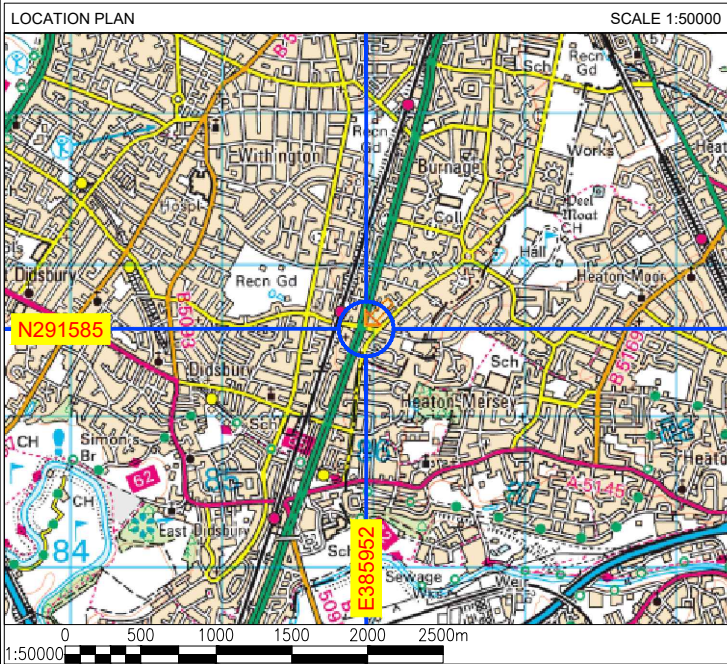
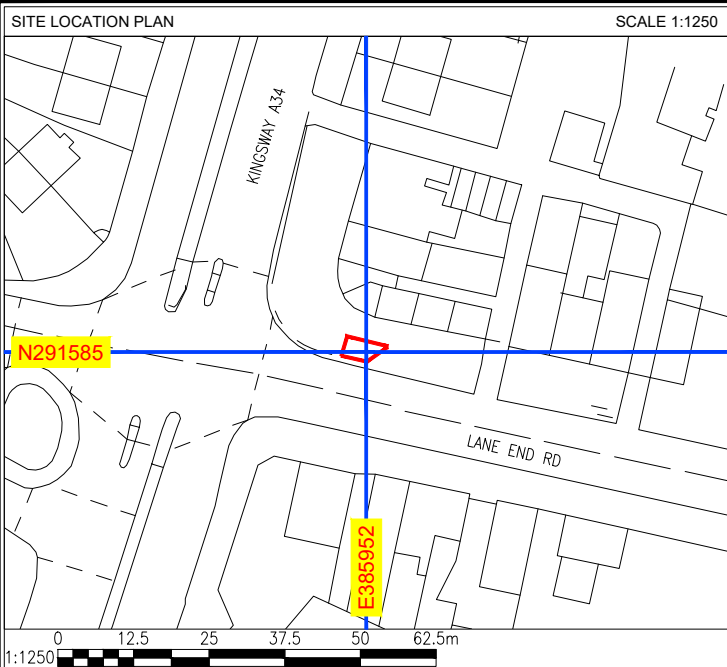
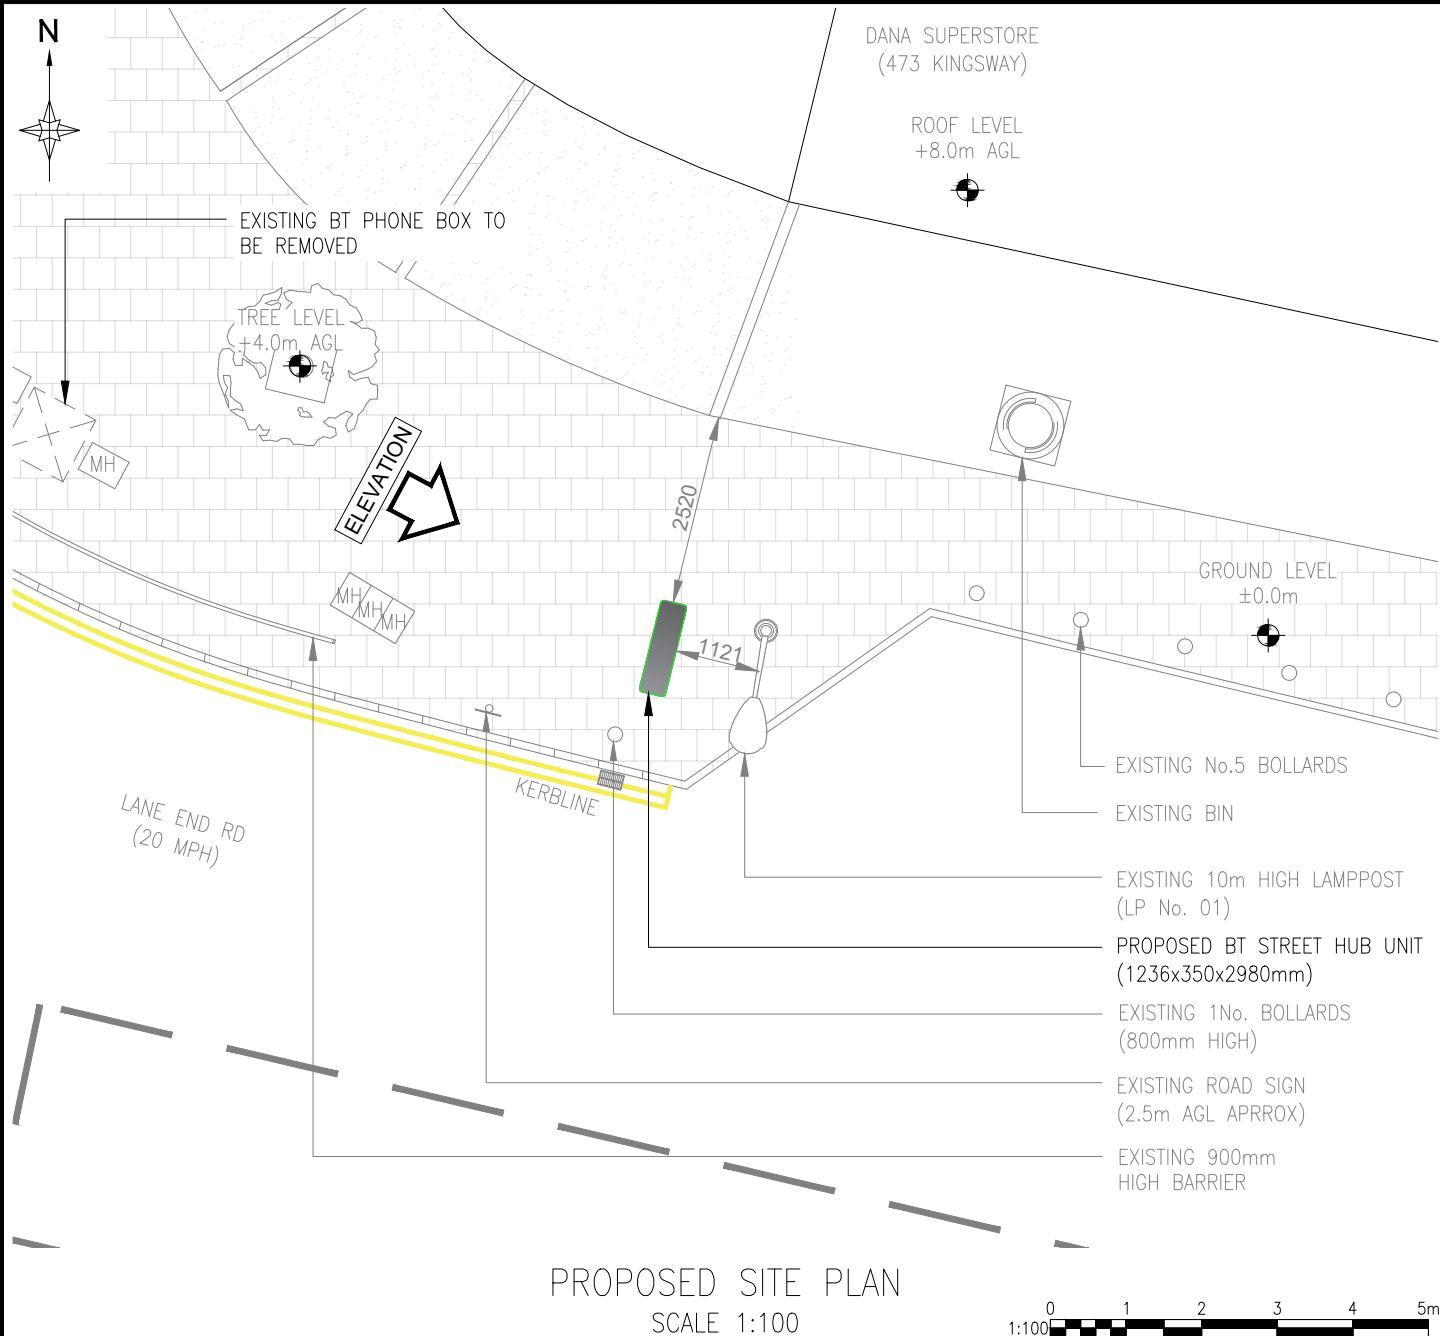


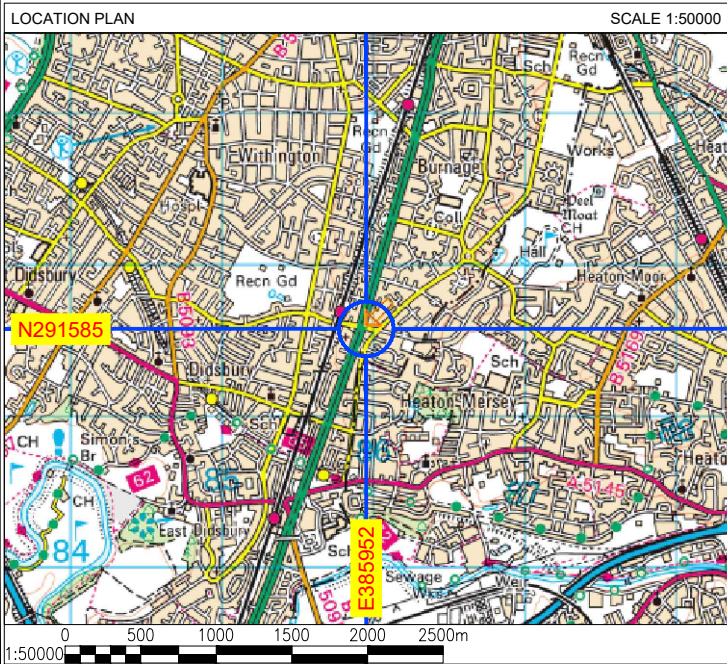

A		ISSUED FOR APPROVAL				CAR	11.03.25
B		UNIT RELOCATED				SM	11.04.25
REV		DESCRIPTION				BY	DATE
SCALE AS SHOWN WHEN PRINTED AT A4		DRAWN	SM	CHECKED	DCC	ALL DIMENSIONS IN METRES U.N.O	
		DATE	11.04.25	DATE	11.04.25		
LOCATION PLAN - Digital Mapping Solutions from Dotted Eyes.							
SITE BLOCK PLAN - Digital Mapping Solutions from Promap							

DRAWING TITLE
STREET HUB
WTG-102 - WIGAN - 39 STANDISHGATE
001 - EXISTING SITE PLAN



SITE ADDRESS
473 KINGSWAY,
MANCHESTER,
M19 1NR

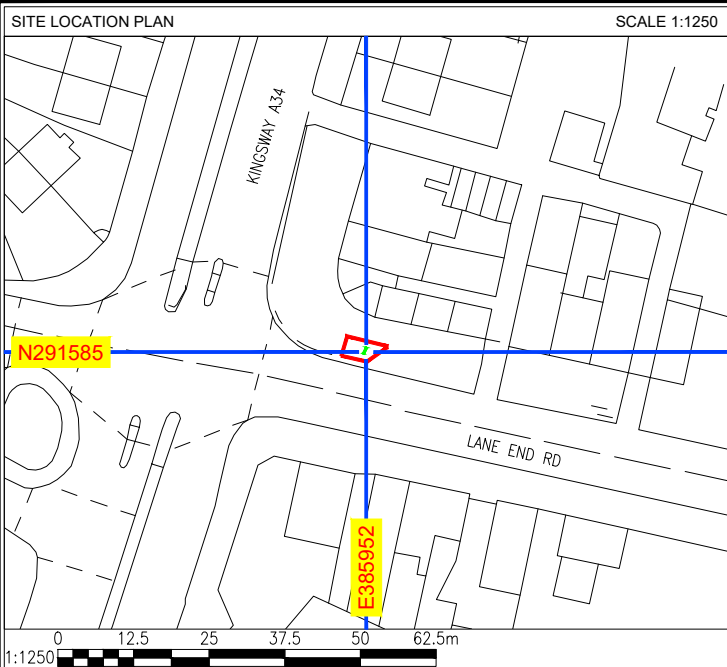

A	ISSUED FOR APPROVAL					CAR	11.03.25
B	UNIT RELOCATED					SM	11.04.25
REV	DESCRIPTION					BY	DATE
SCALE AS SHOW WHEN PRINTED AT A4		DRAWN	SM	CHECKED	DCC	ALL DIMENSIONS IN METRES U.N.O	
		DATE	11.04.25	DATE	11.04.25		
LOCATION PLAN - Digital Mapping Solutions from Dotted Eyes.							
SITE BLOCK PLAN - Digital Mapping Solutions from Promap							

DRAWING TITLE
STREET HUB
WTG-102 - WIGAN - 39 STANDISHGATE
002 - PROPOSED SITE PLAN

SITE ADDRESS
473 KINGSWAY,
MANCHESTER,
M19 1NR

 
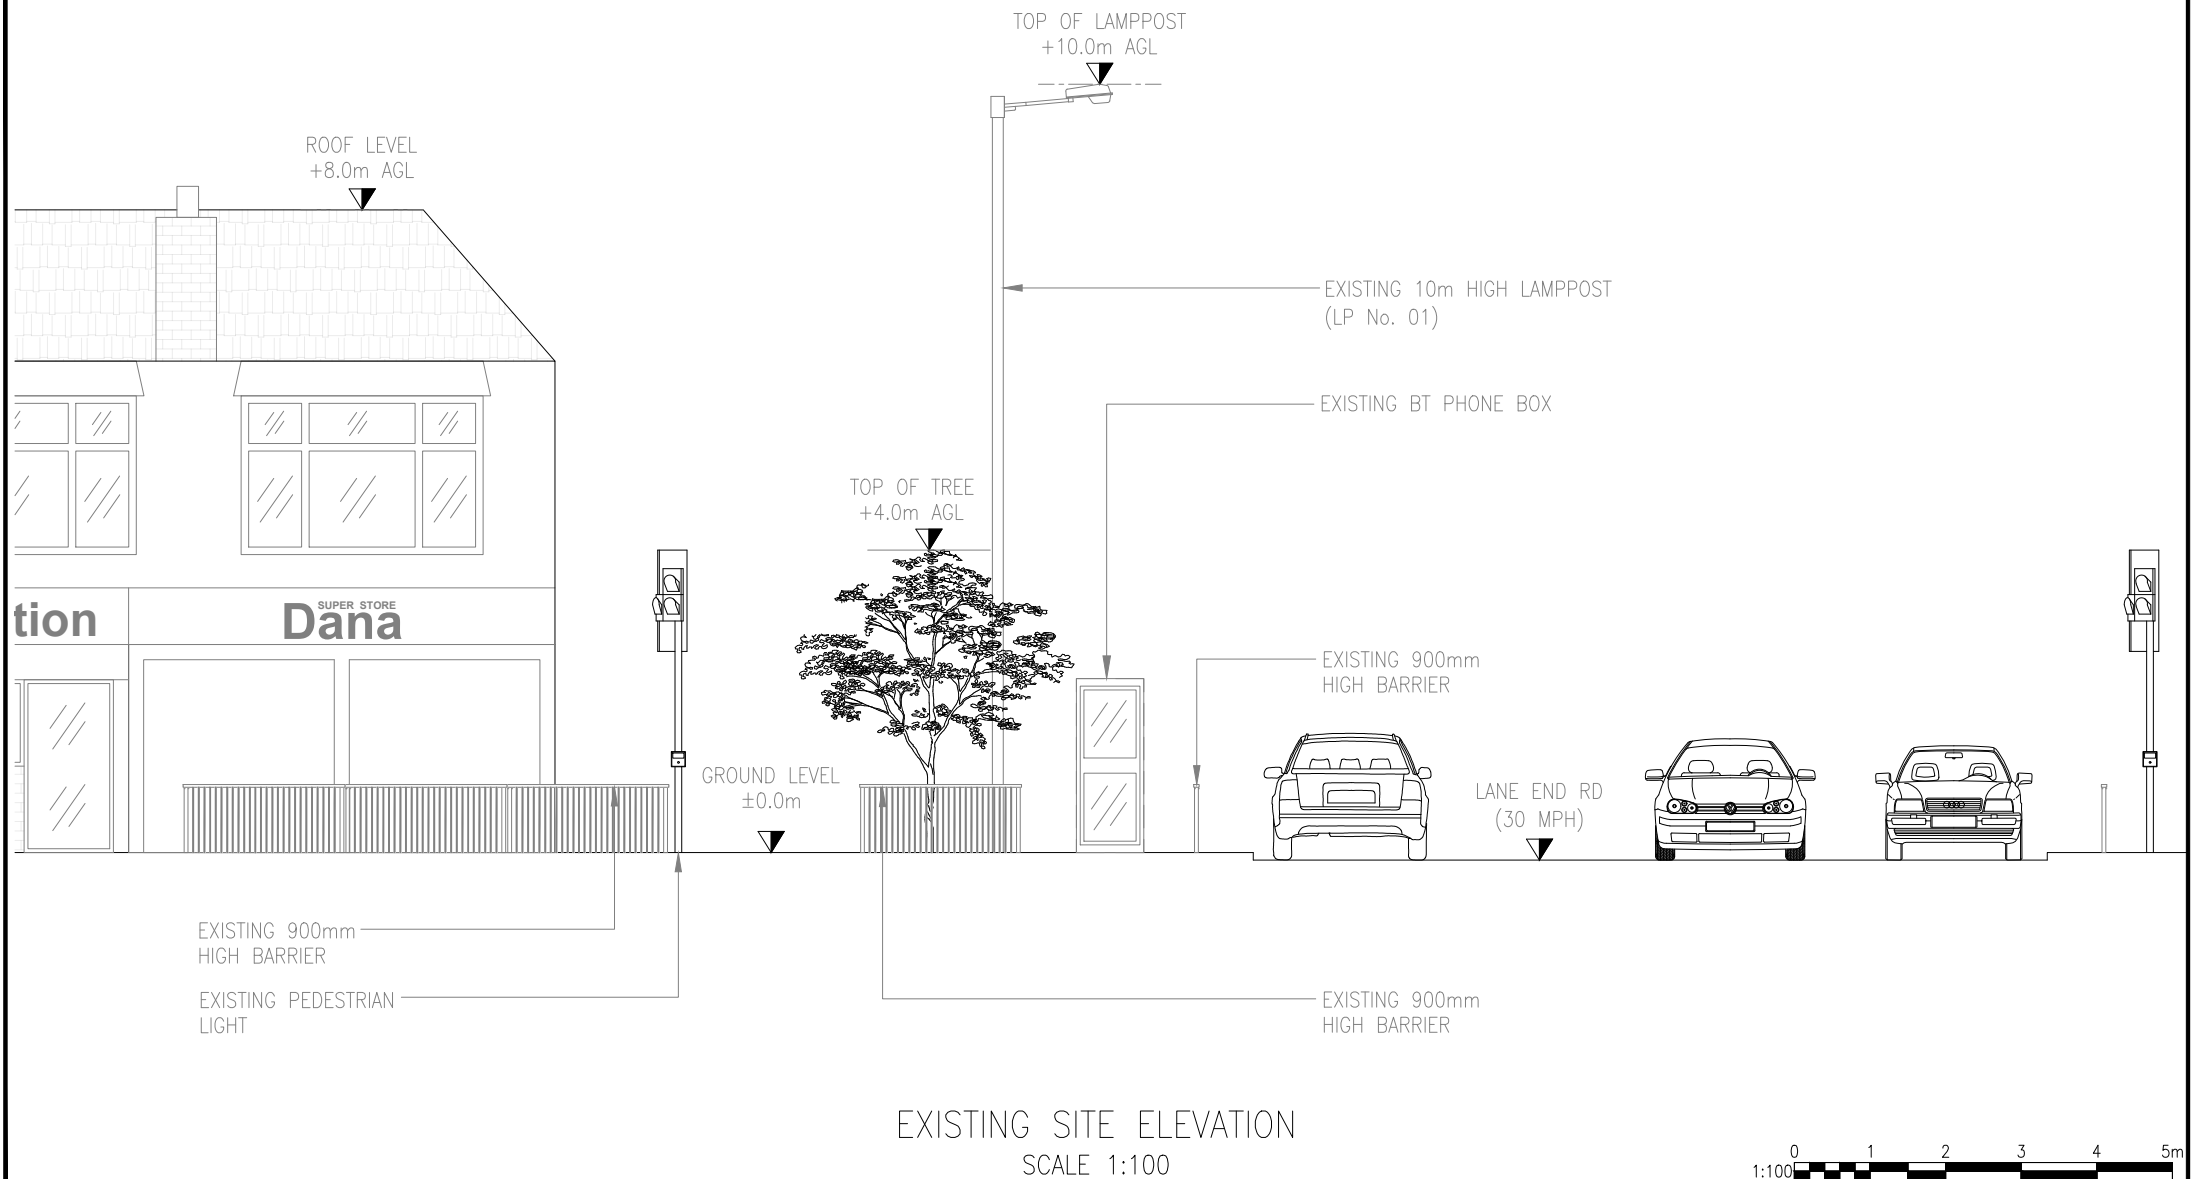


A		ISSUED FOR APPROVAL				CAR	11.03.25
B		UNIT RELOCATED				SM	11.04.25
REV		DESCRIPTION				BY	DATE
SCALE AS SHOW WHEN PRINTED AT A4		DRAWN	SM	CHECKED	DCC	ALL DIMENSIONS IN METRES U.N.O	
		DATE	11.04.25	DATE	11.04.25		
LOCATION PLAN - Digital Mapping Solutions from Dotted Eyes.							
SITE BLOCK PLAN - Digital Mapping Solutions from Promap							

DRAWING TITLE
STREET HUB
WTG-102 - WIGAN - 39 STANDISHGATE
003 - EXISTING SITE ELEVATION

SITE ADDRESS
473 KINGSWAY,
MANCHESTER,
M19 1NR

REV	B
-----	---

 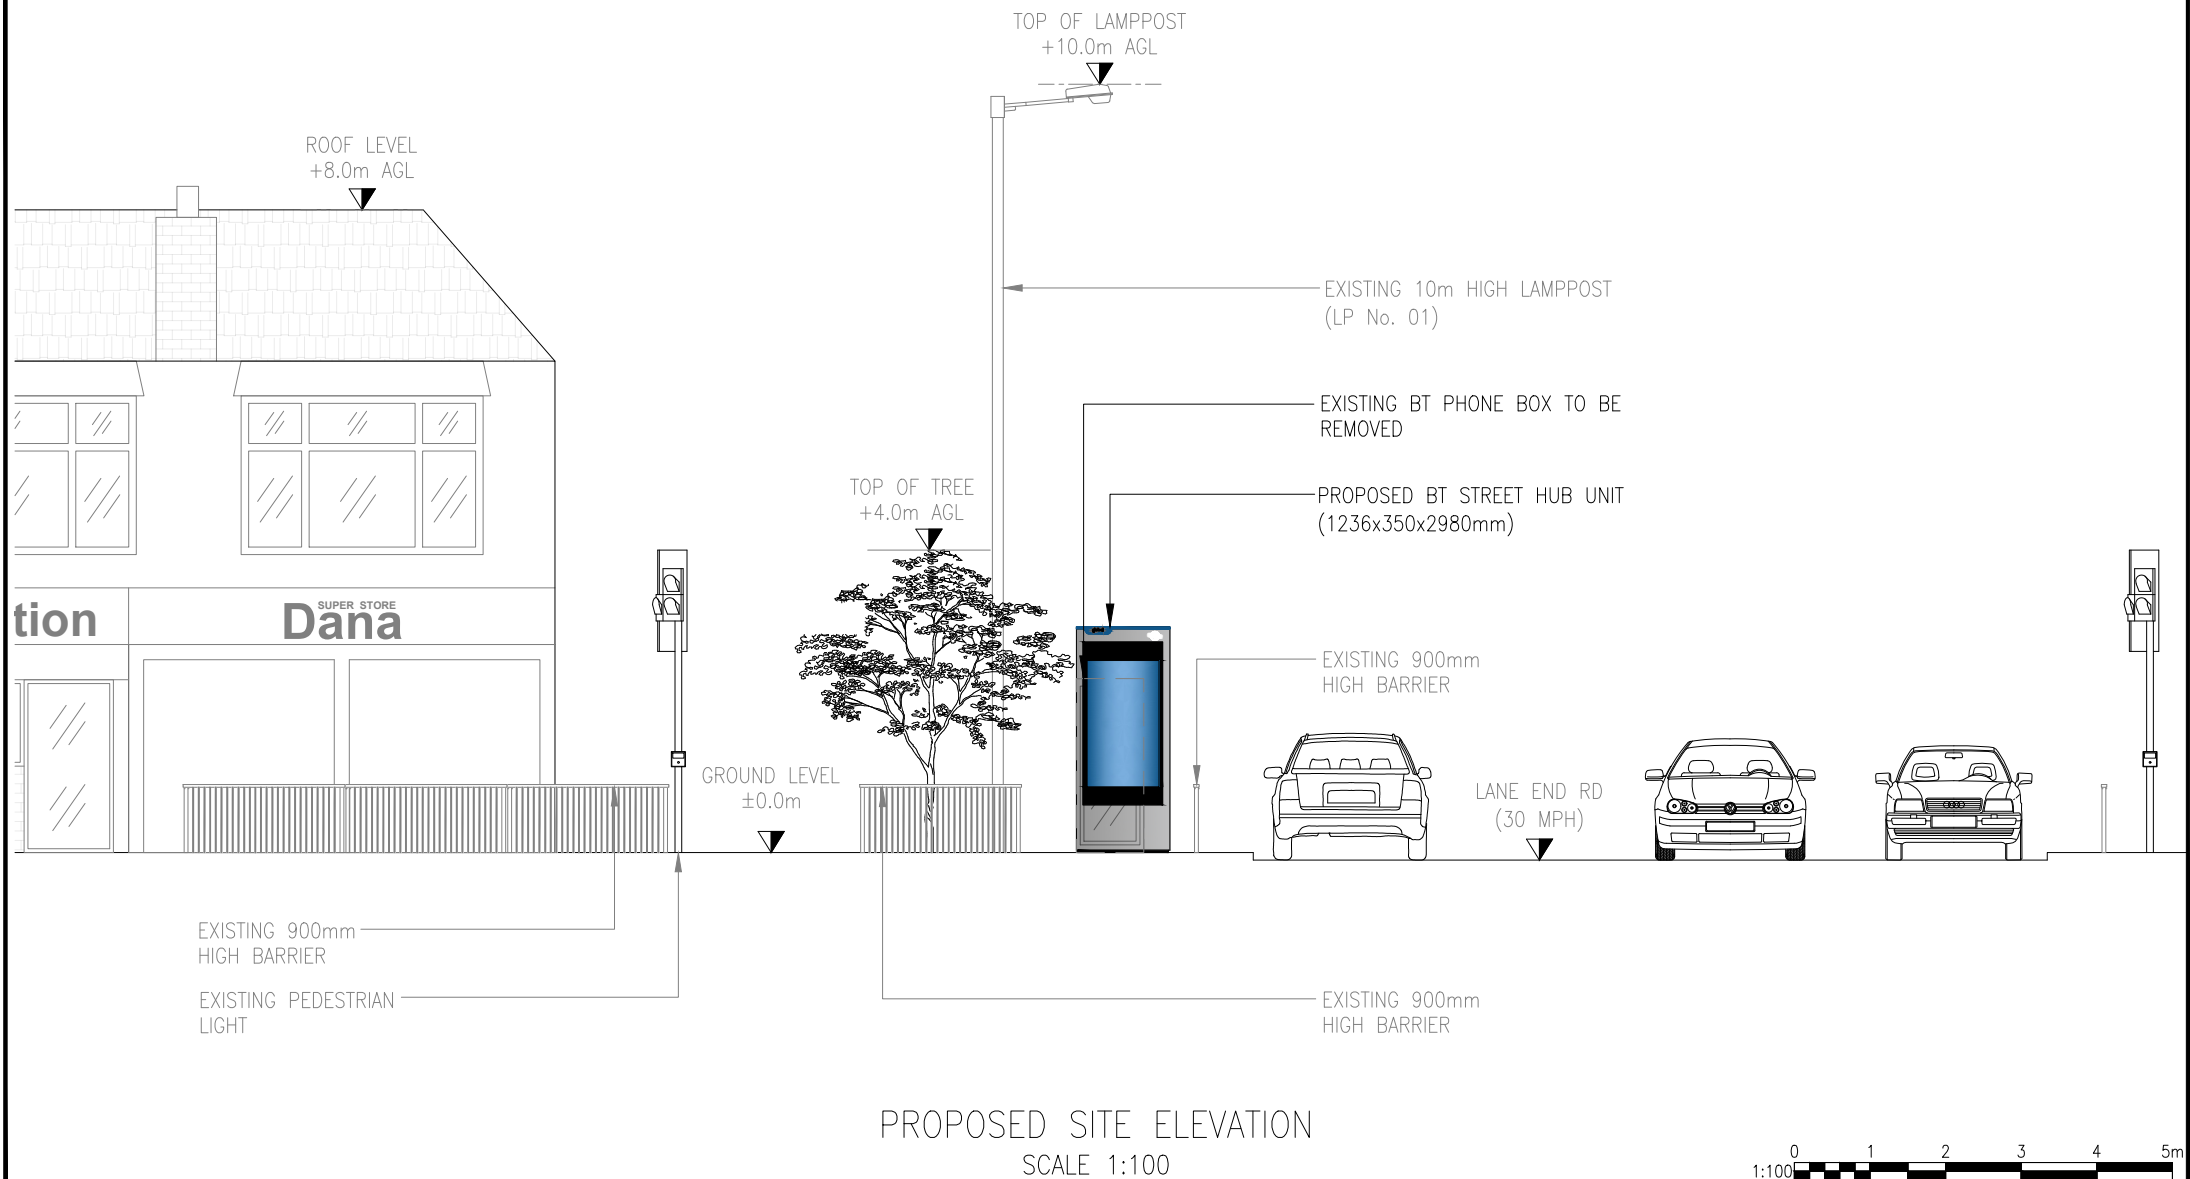

A		ISSUED FOR APPROVAL				CAR	11.03.25
B		UNIT RELOCATED				SM	11.04.25
REV		DESCRIPTION				BY	DATE
SCALE AS SHOWN WHEN PRINTED AT A4		DRAWN	SM	CHECKED	DCC	ALL DIMENSIONS IN METRES U.N.O	
		DATE	11.04.25	DATE	11.04.25		
LOCATION PLAN - Digital Mapping Solutions from Dotted Eyes.							
SITE BLOCK PLAN - Digital Mapping Solutions from Promap							

DRAWING TITLE
STREET HUB
WTG-102 - WIGAN - 39 STANDISHGATE
004 - PROPOSED SITE ELEVATION

SITE ADDRESS
473 KINGSWAY,
MANCHESTER,
M19 1NR