



Architecture

Lewis & Hickey Ltd
1 St. Bernard's Row
Edinburgh, EH4 1HW
0131 343 6222
edinburgh@lewis-hickey.com

Edinburgh | Guildford | London | Manchester | Nottingham

- KEY
- NO WORKS
 - DOWNTAKINGS / REMOVALS
 - REINSTATEMENTS
 - EXISTING PLASTER CEILING
 - EXISTING SUSPENDED CEILING GRID
 - REPLACEMENT MINERAL FIBRE CEILING TILES
 - NEW 600x600 LED PANEL 26W
 - NEW RECESSED LED DOWNLIGHT

A	28.04.25	PROPOSED LIGHTING ADDED	RH	28.04.25
rev	date	description	drawn	checked




address
17 ST ANN STREET
MANCHESTER
M2 7PW

ref no. - sortcode 160002

description
MEZZANINE FLOOR PLAN
PROPOSED REFLECTED CEILING
SEPARATION WORKS

status

IPMS1	-	sqm	-
IPMS2	-	sqm	-
scale	1:50	paper size	A1
scale	1:100	paper size	A3
drn	RH	date	22.04.25
chk		date	
nw drawing number	E7480-35-MZ	rev.	A

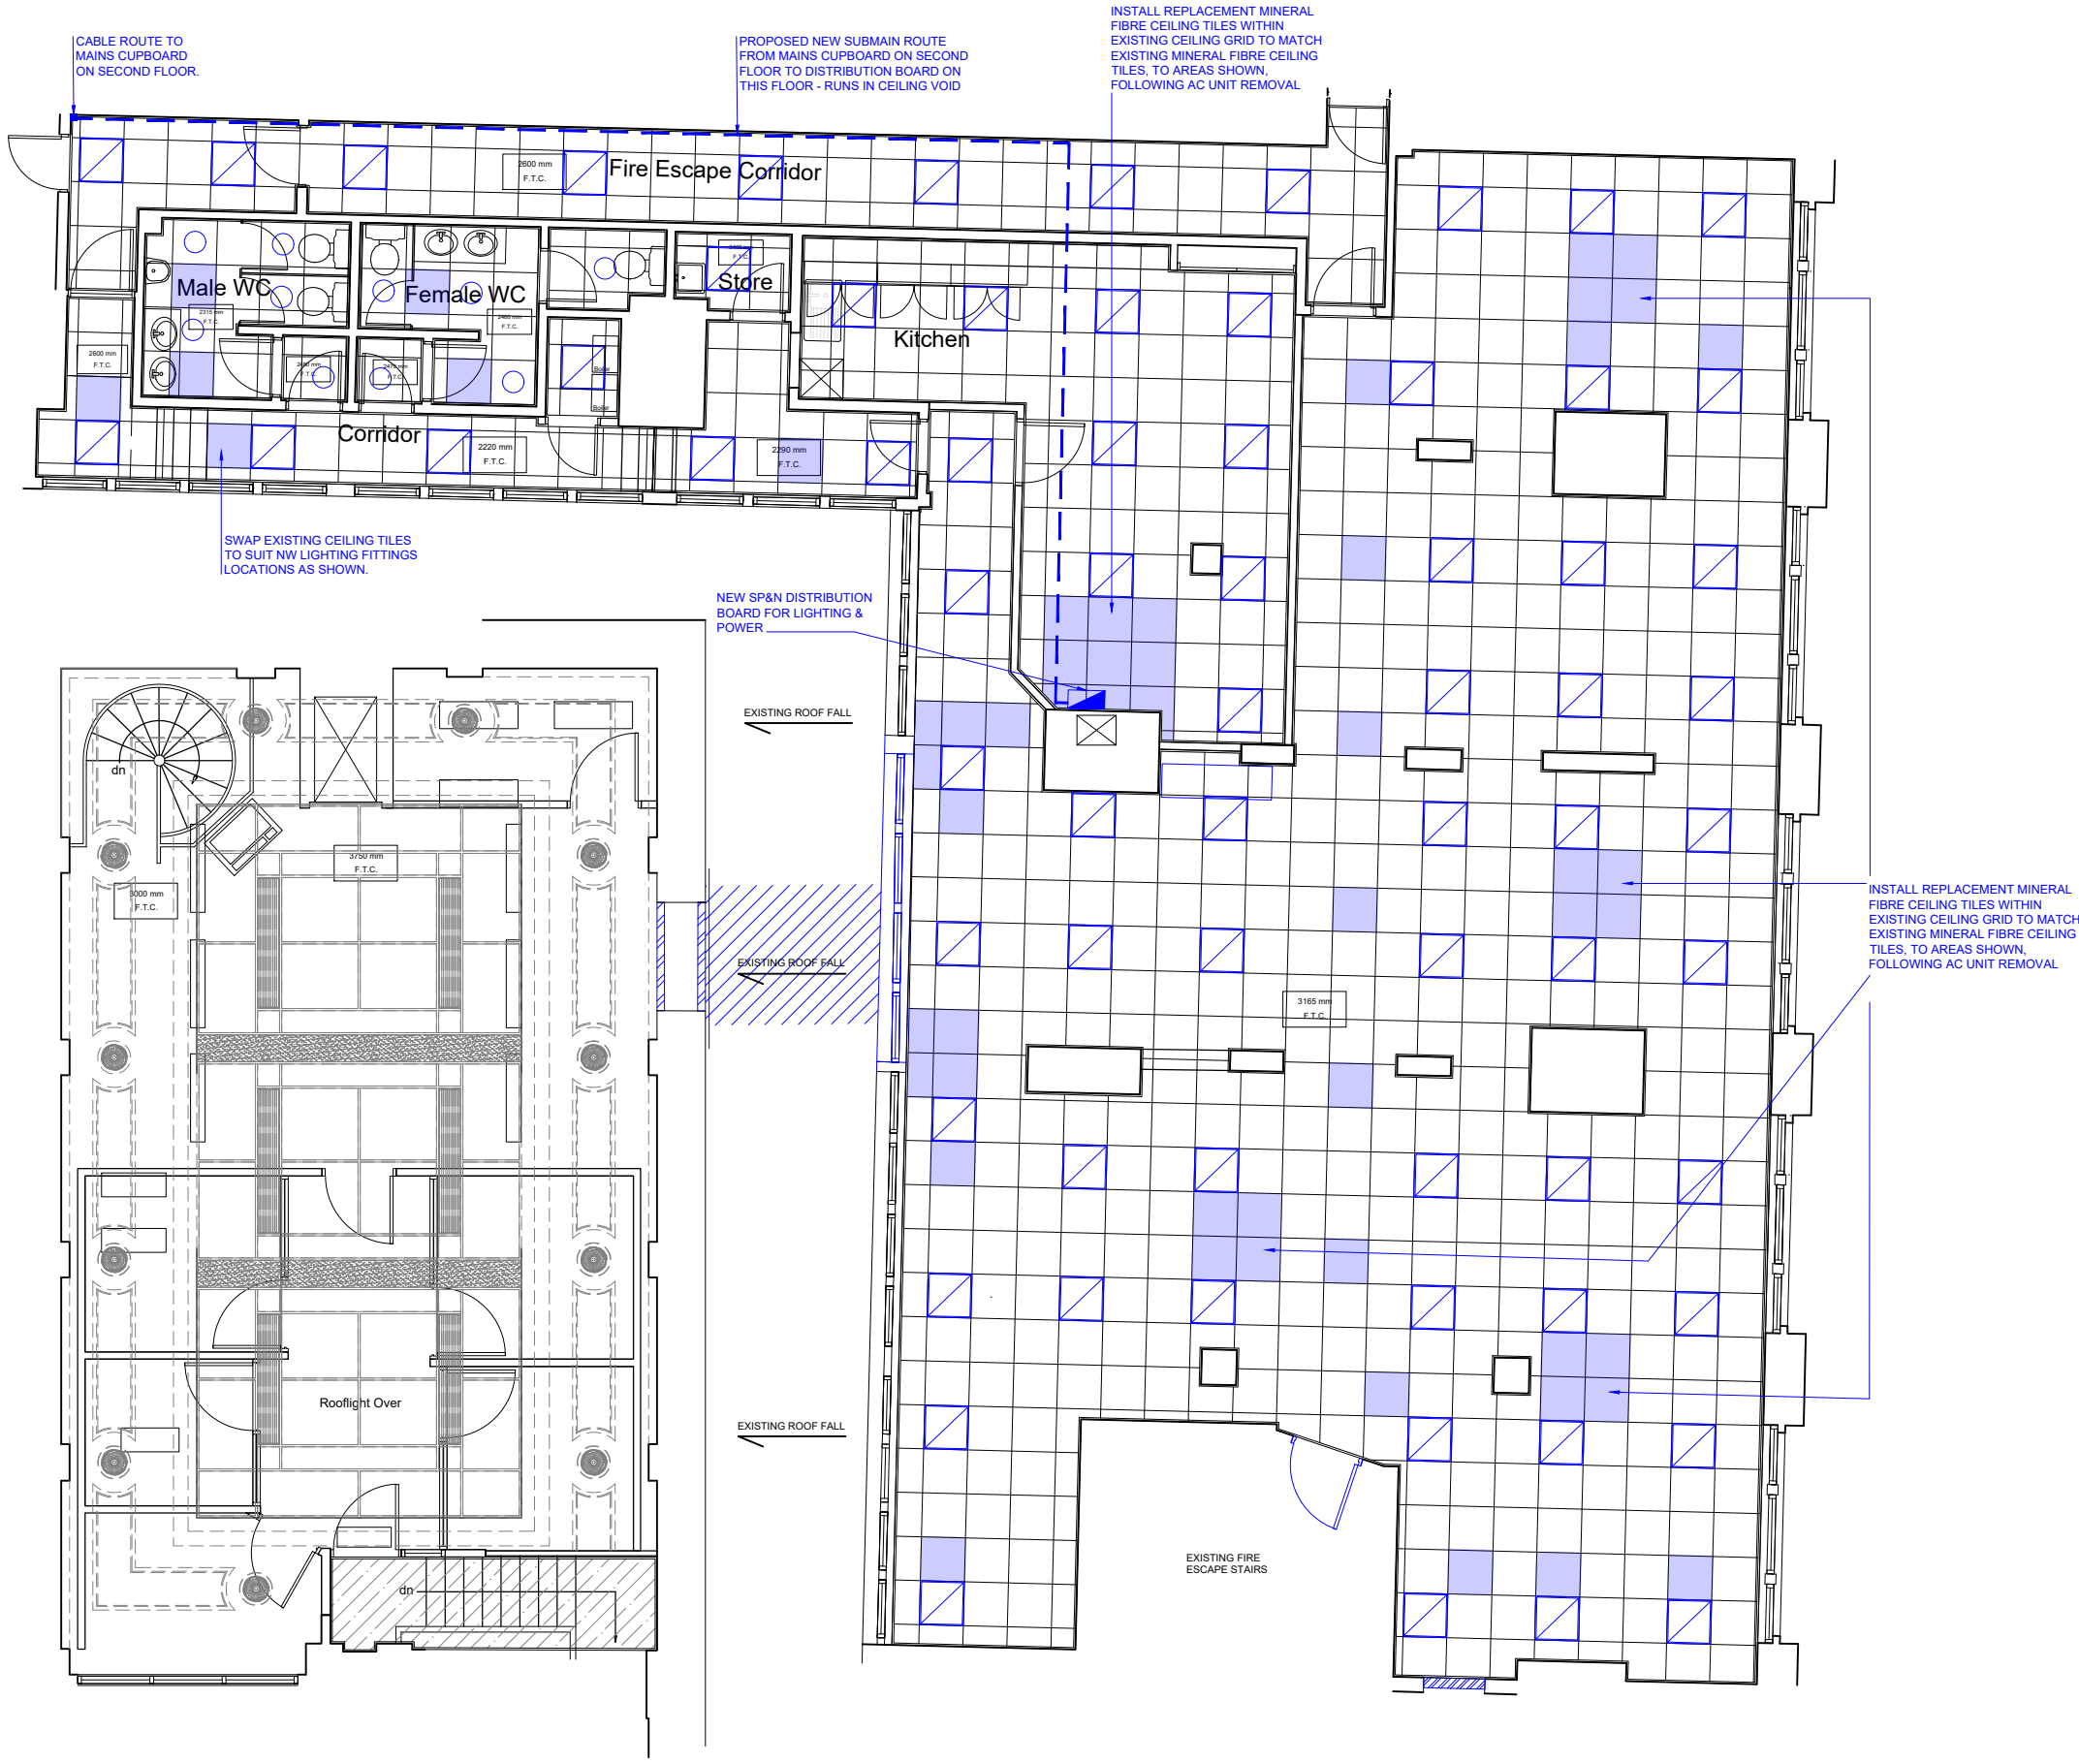

25 ST ANN STREET

17 ST ANNS SQUARE

