

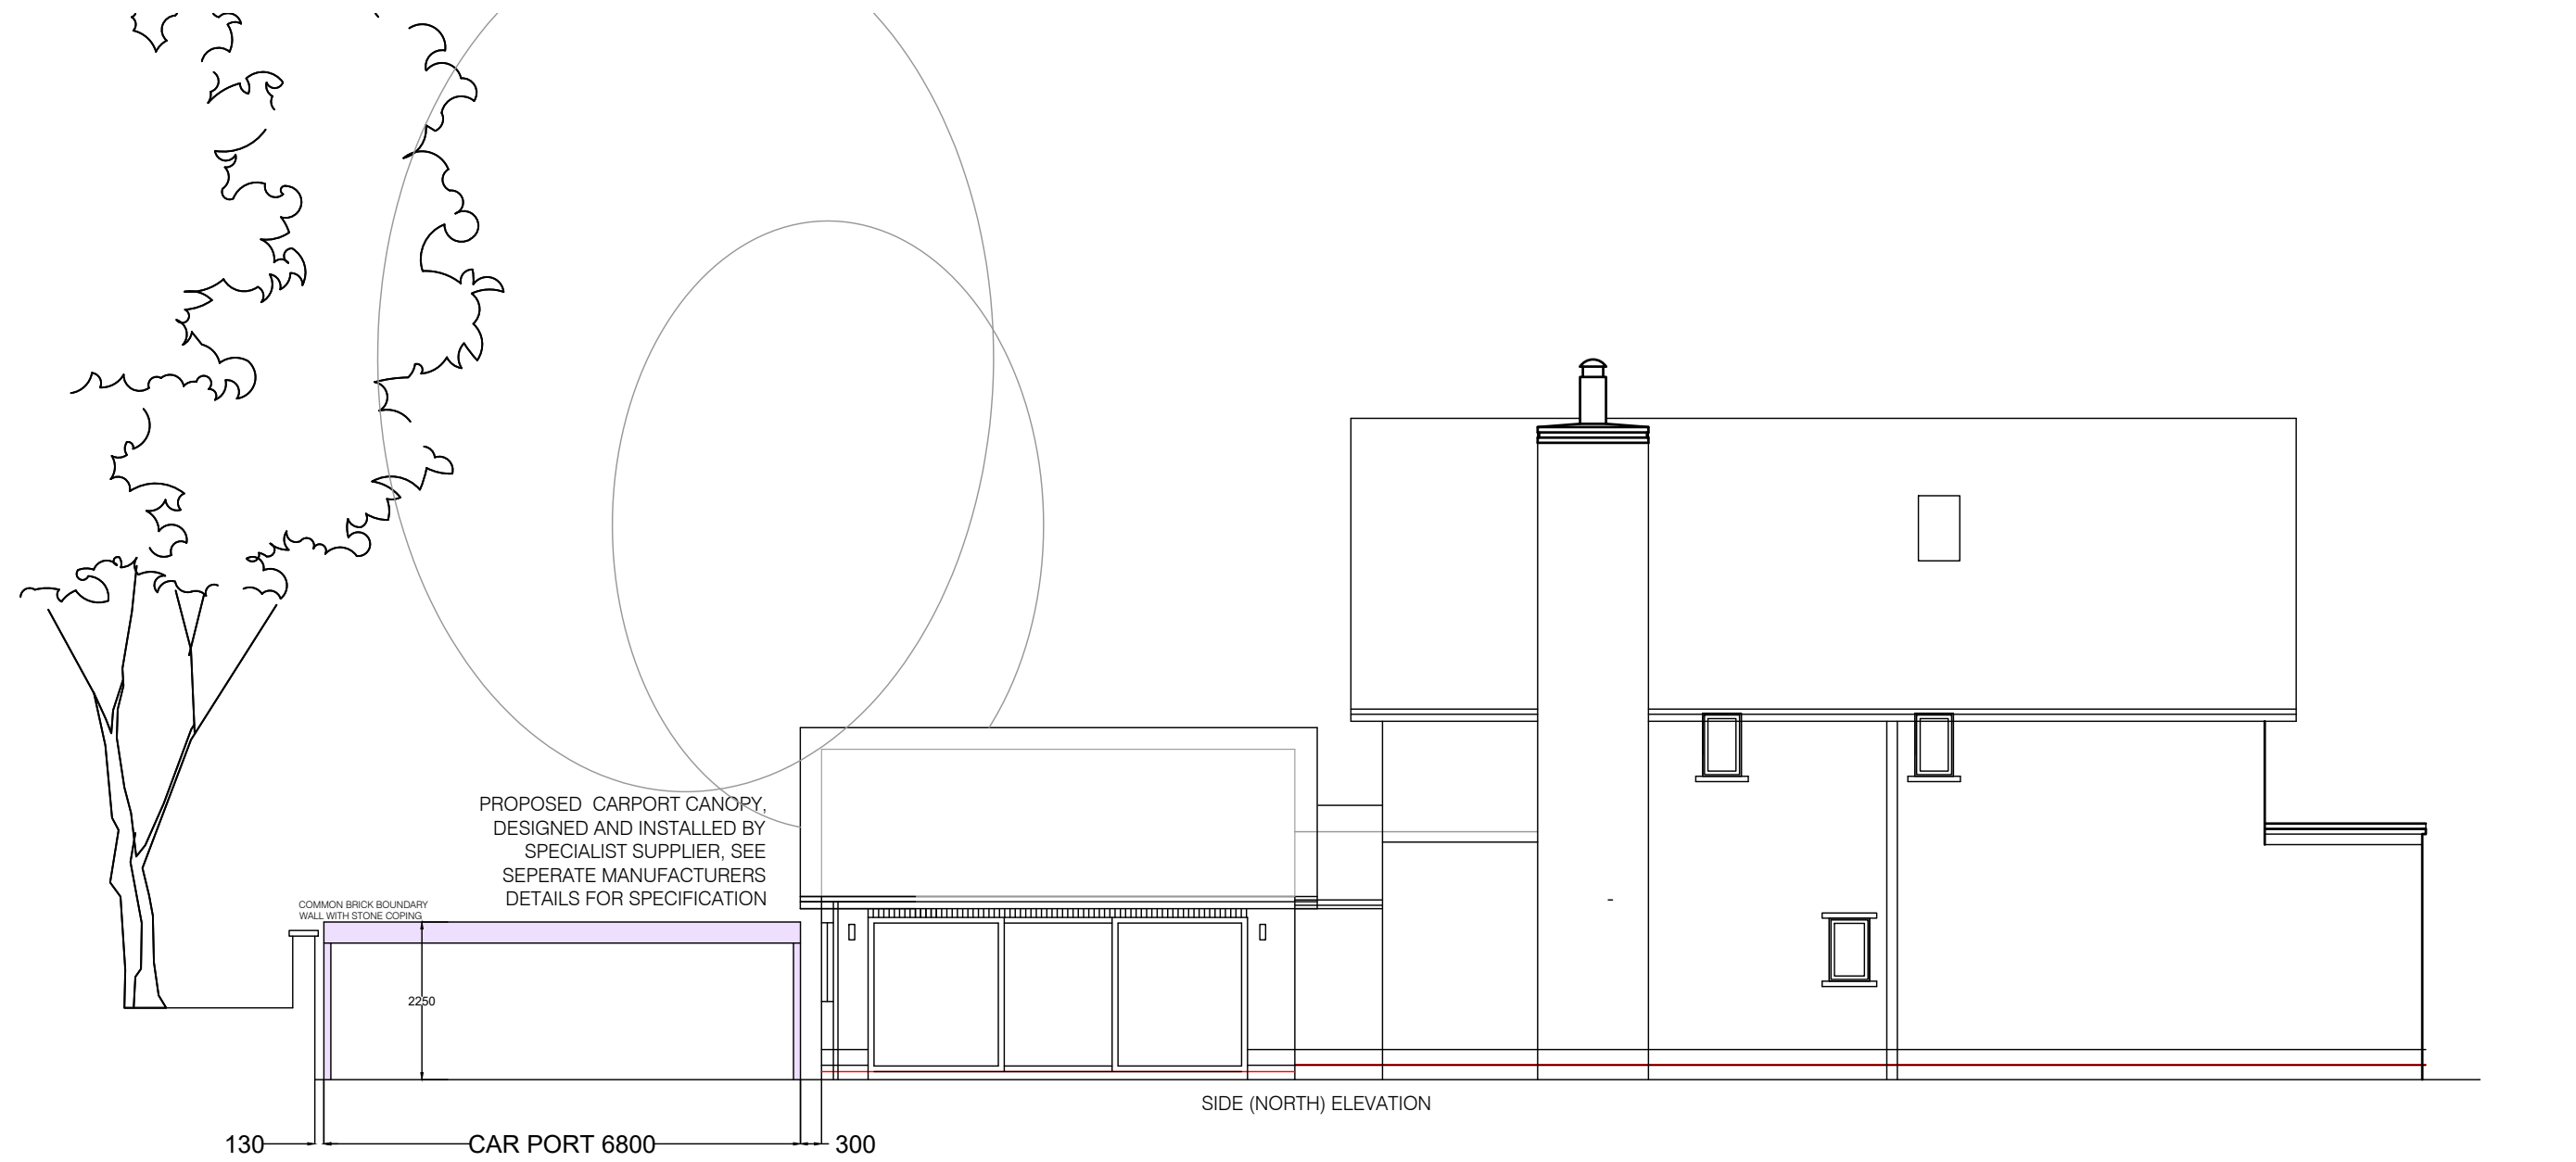
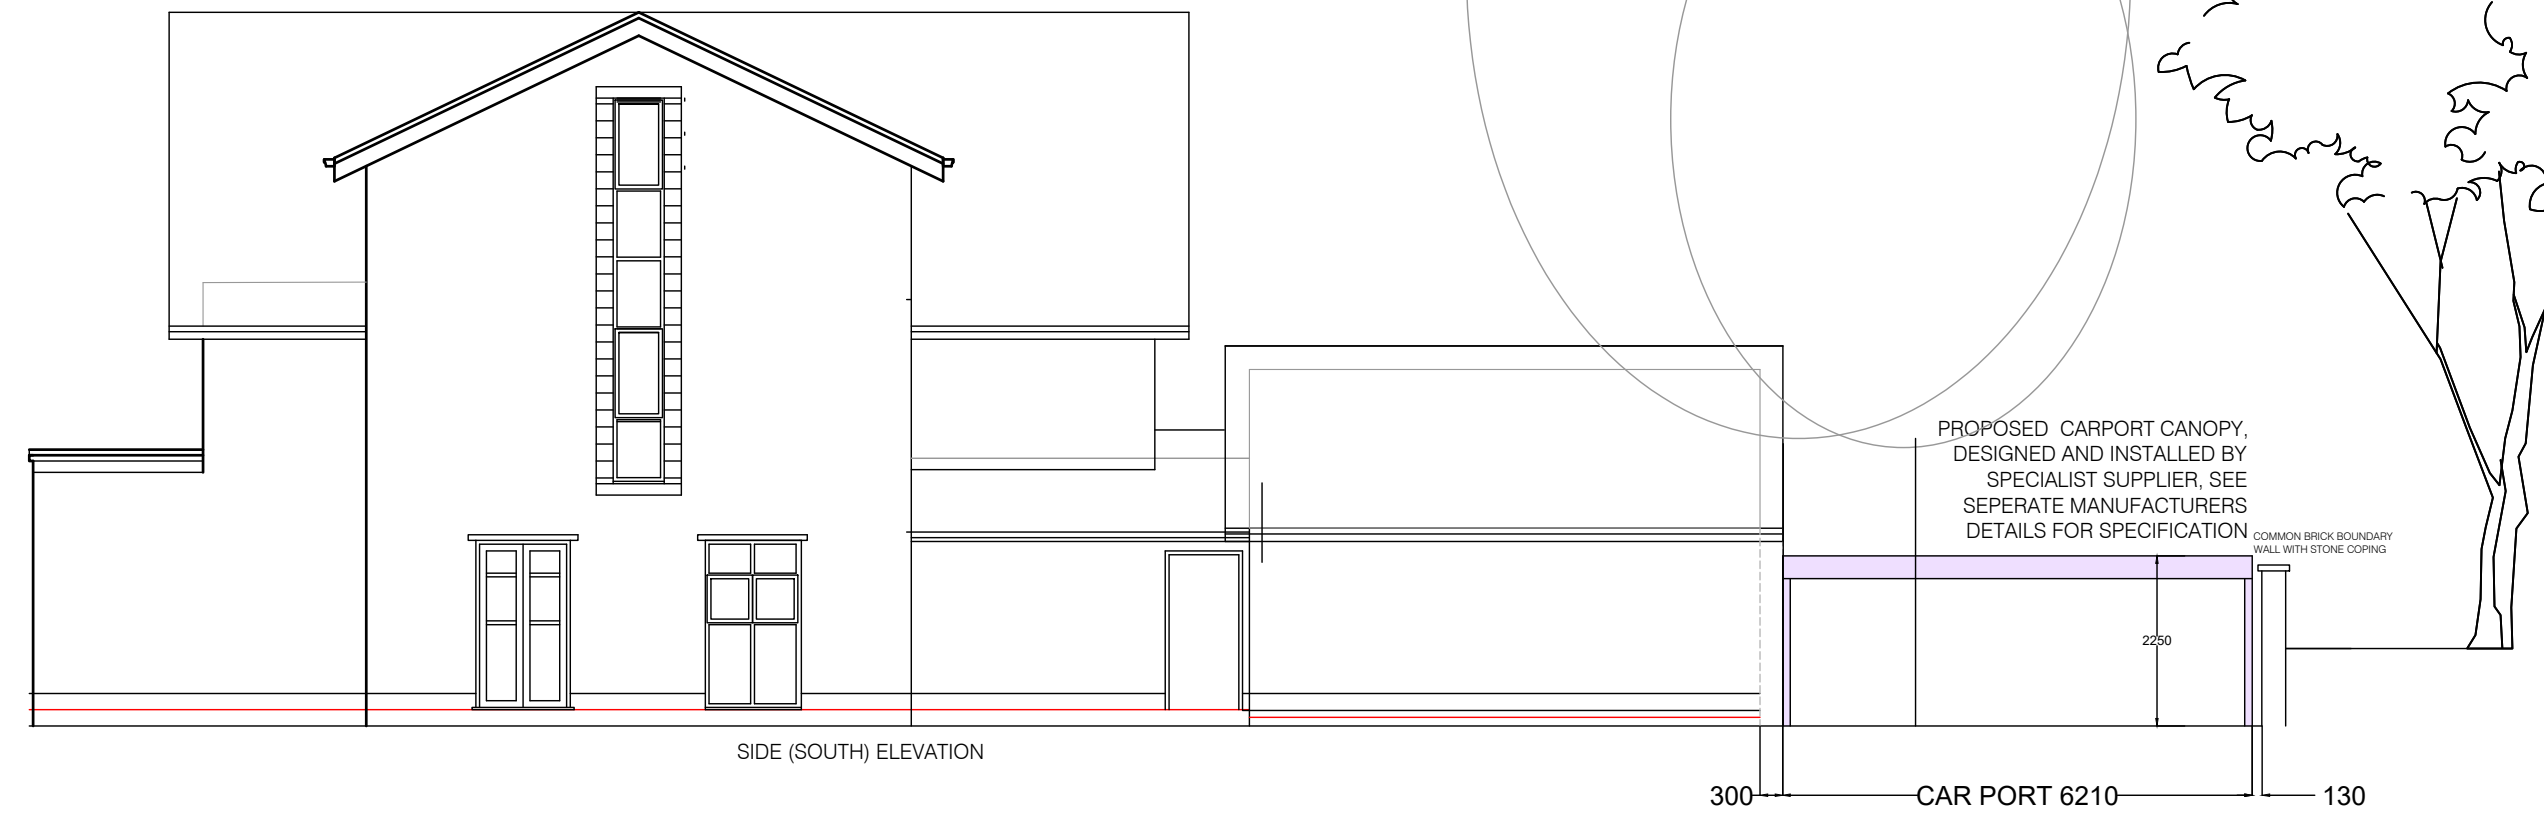


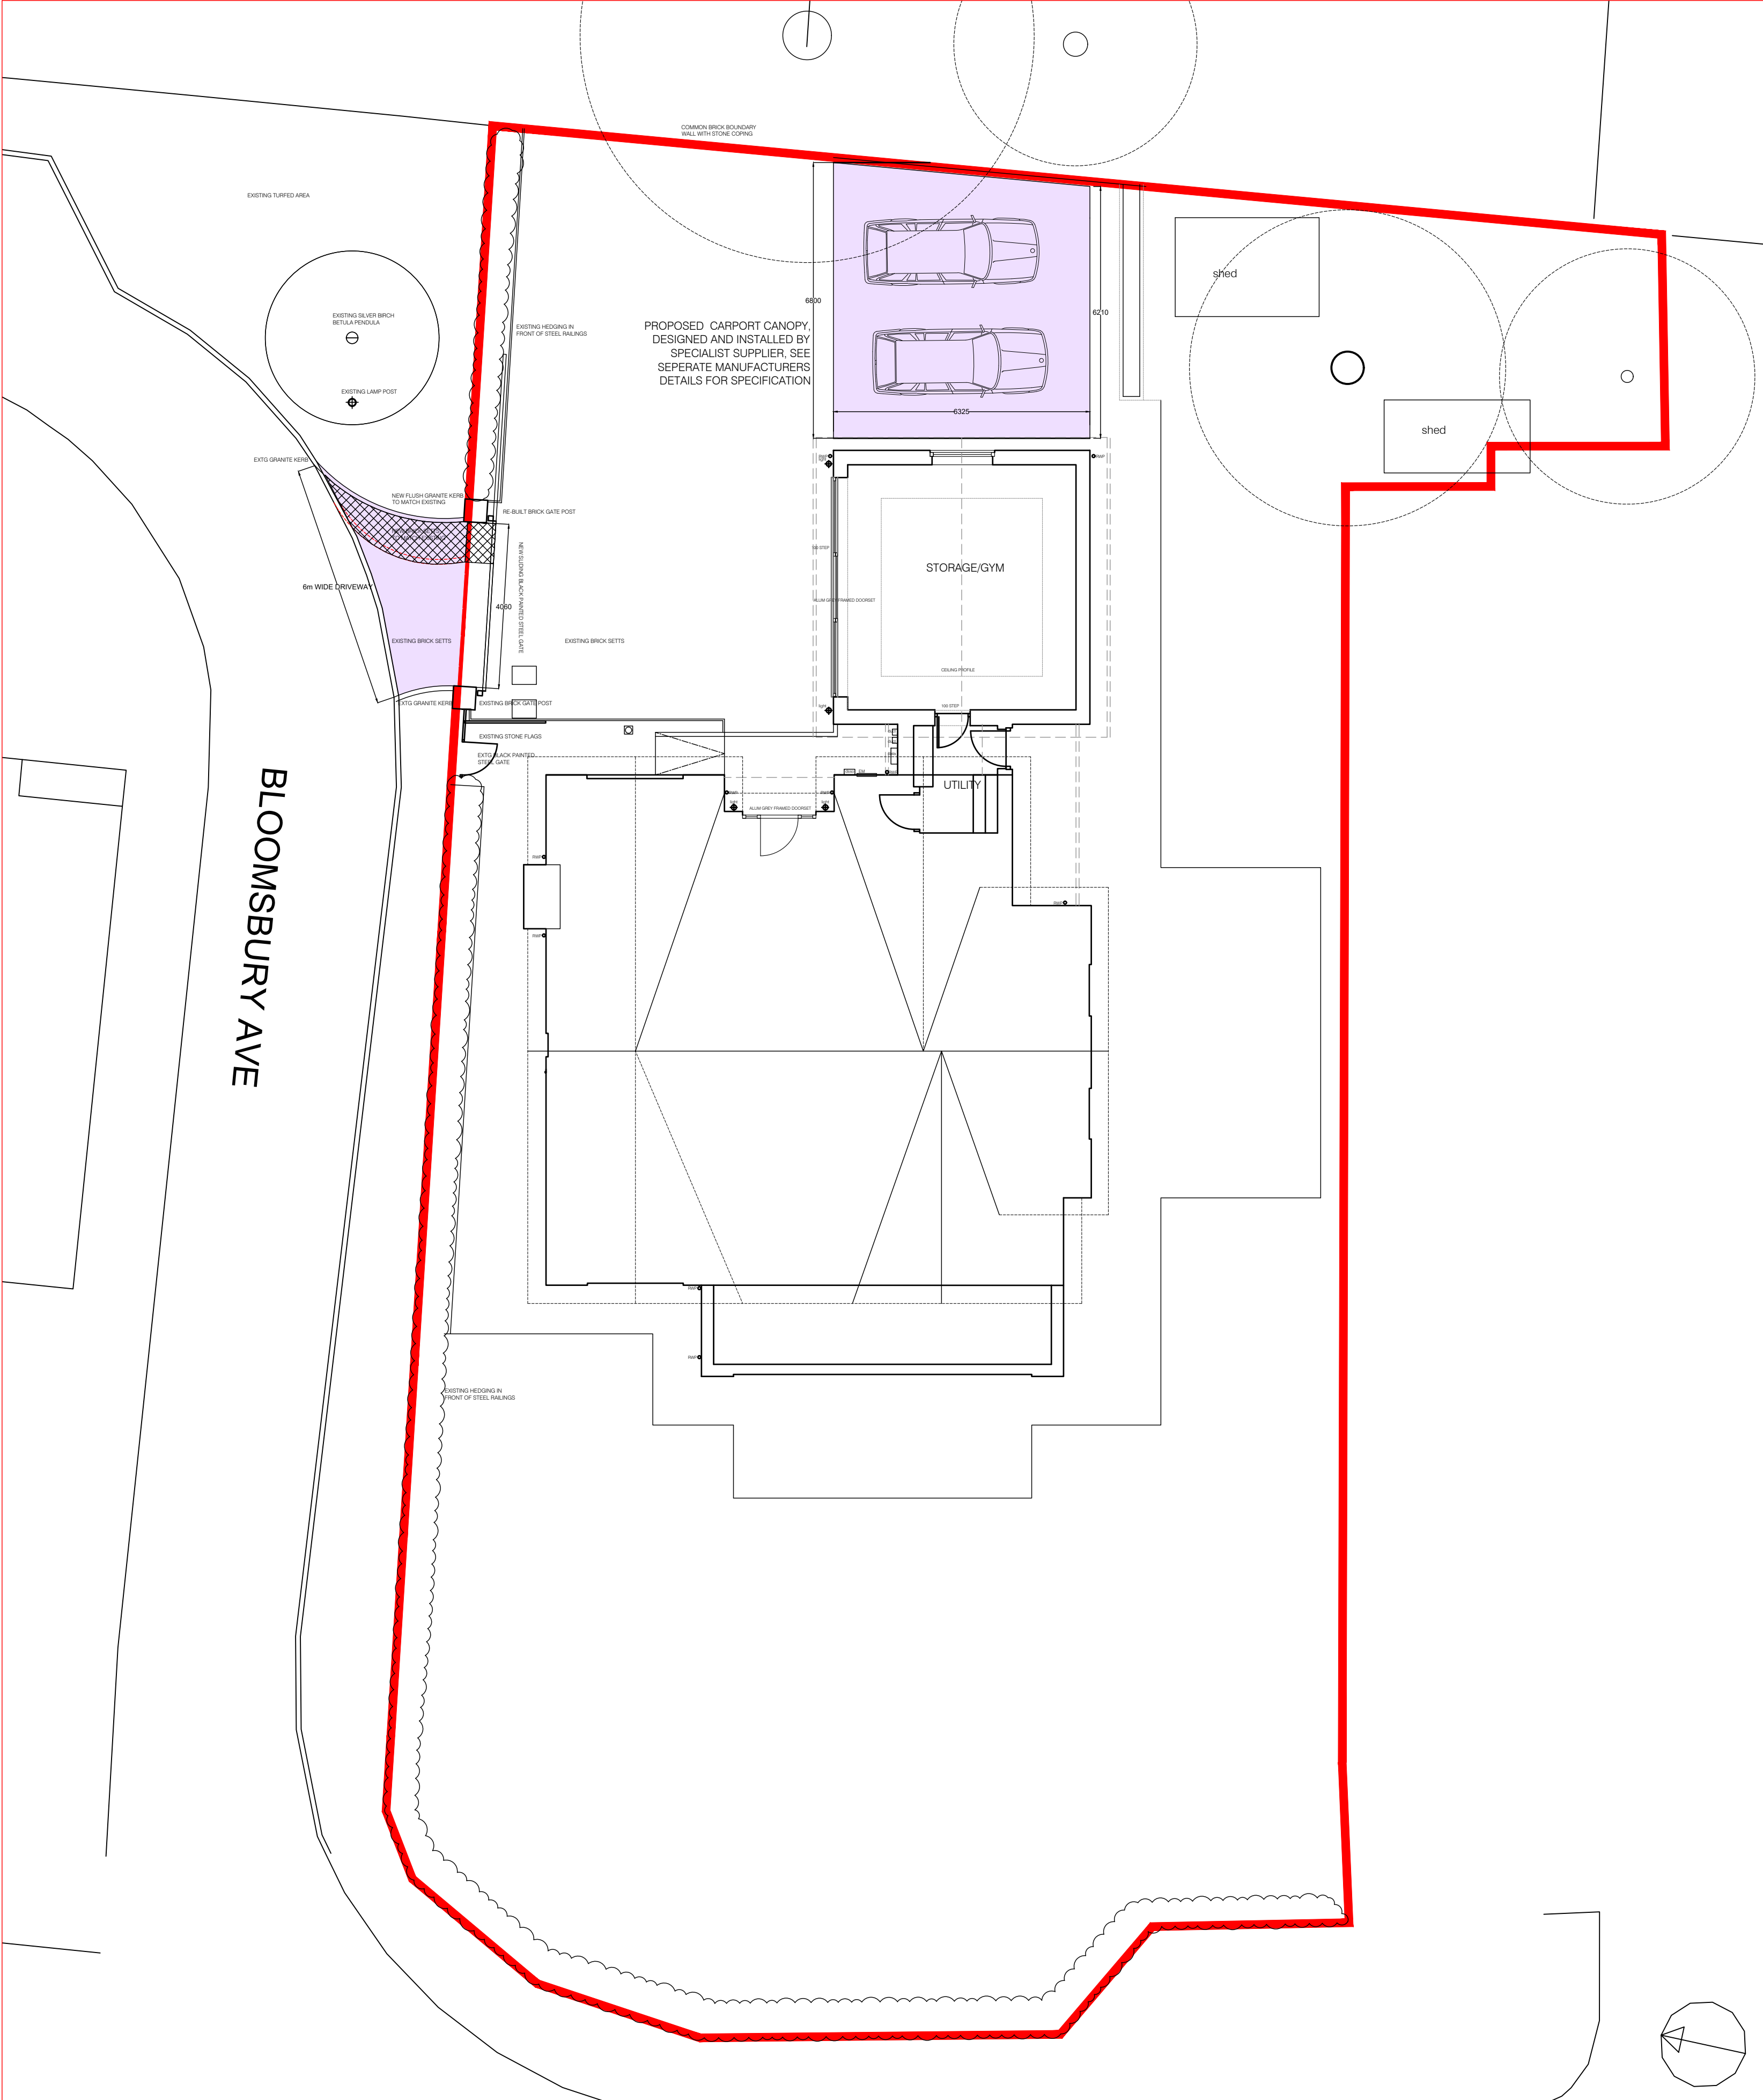

Simon R Miles
Chartered Architect
Didsbury
Manchester
T: 07778 137830
E: srmilesarchitect@gmail.com

Revision	Date	Revision note
----------	------	---------------

Notes

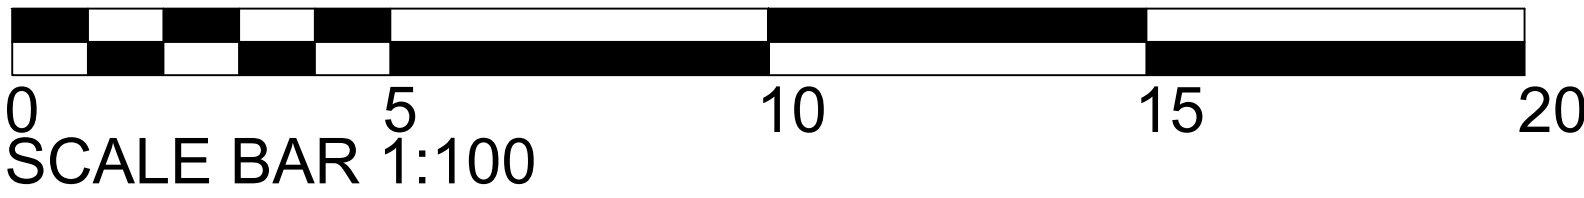

Project :
1 BLOOMESBURY AVE DIDSBURY
Title :
Proposed Site Plan and Elevations
Drawing number :
24 441 PL200
Client :
MR & MRS LEUNG

Scale :
100@A1
Date :
12.02.2025
CAD Ref :
24 441
Drawn by :
SRM

SRM

Simon R Miles BA Hons Dip Arch RIBA
Chartered Architect

Do not scale. Contractors must check all dimensions on site before preparing production drawings or commencing any work. This drawing and its design is the copyright of S.R.Miles Ltd and may not be reproduced in any form whatsoever without their prior express written consent.