




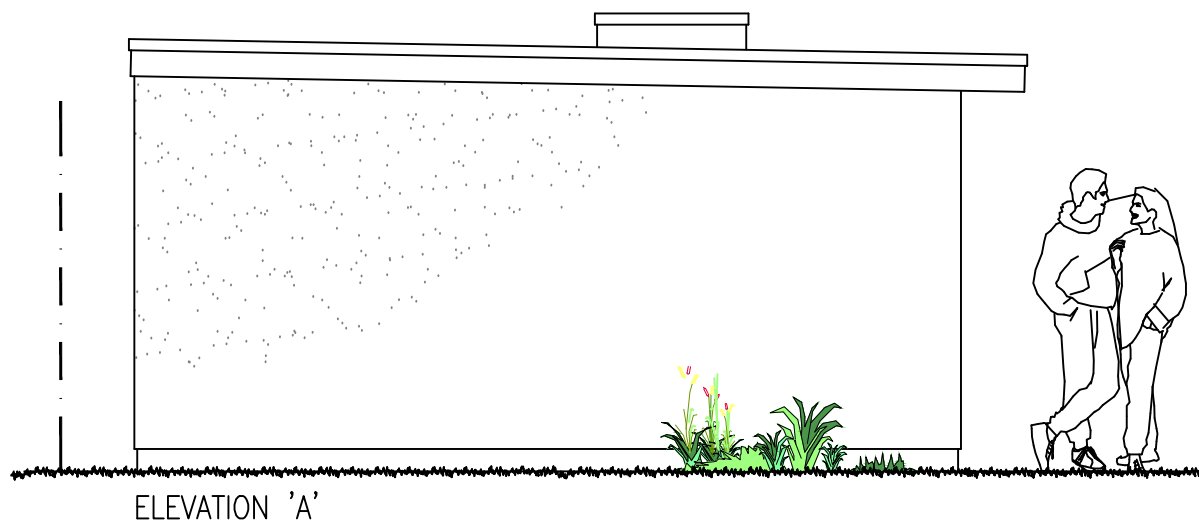


ELEVATION 'A'

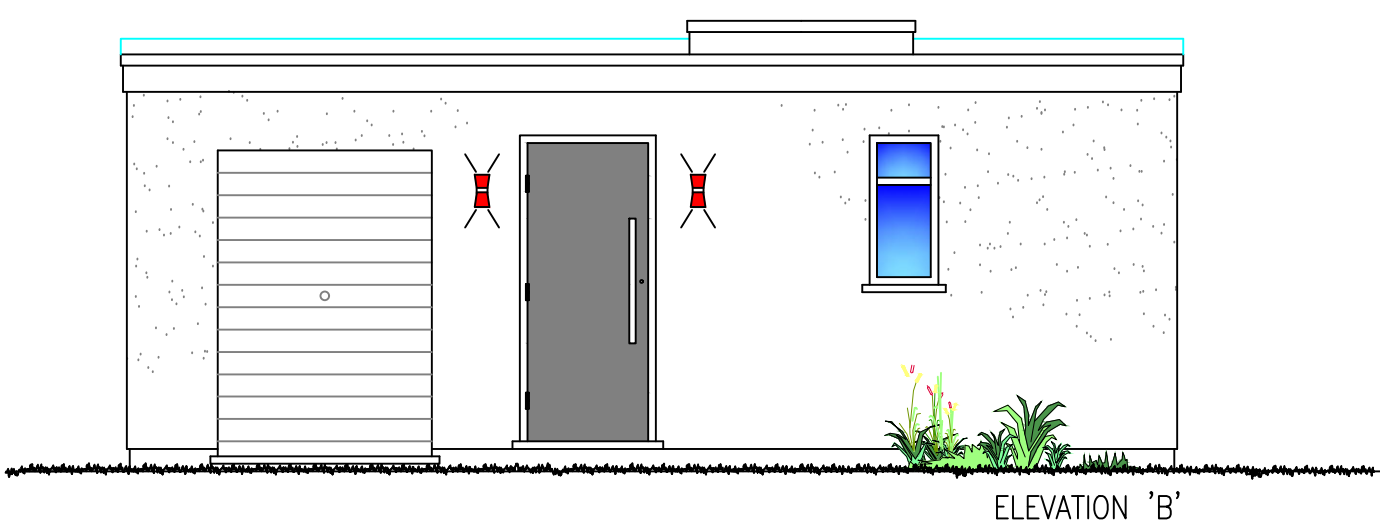


ELEVATION 'B'

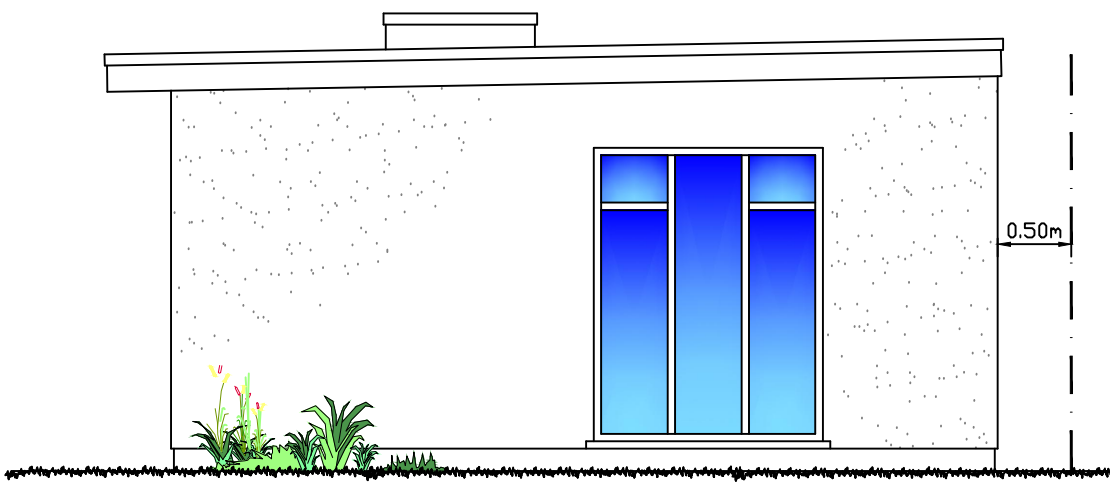

ELEVATION 'C'

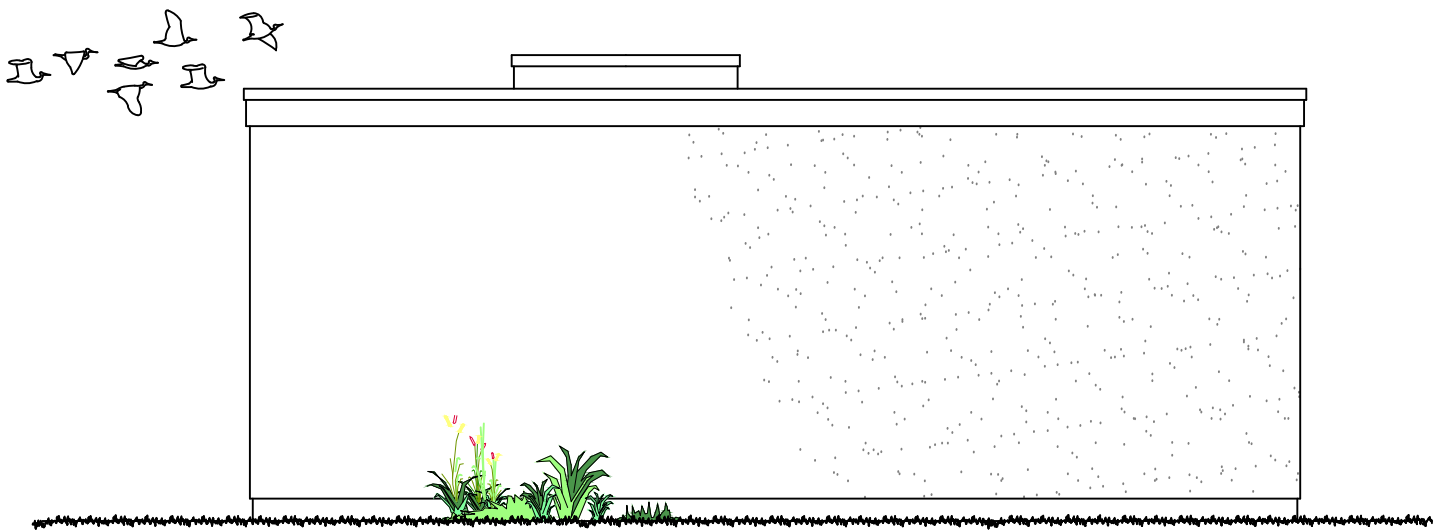

ELEVATION 'D'

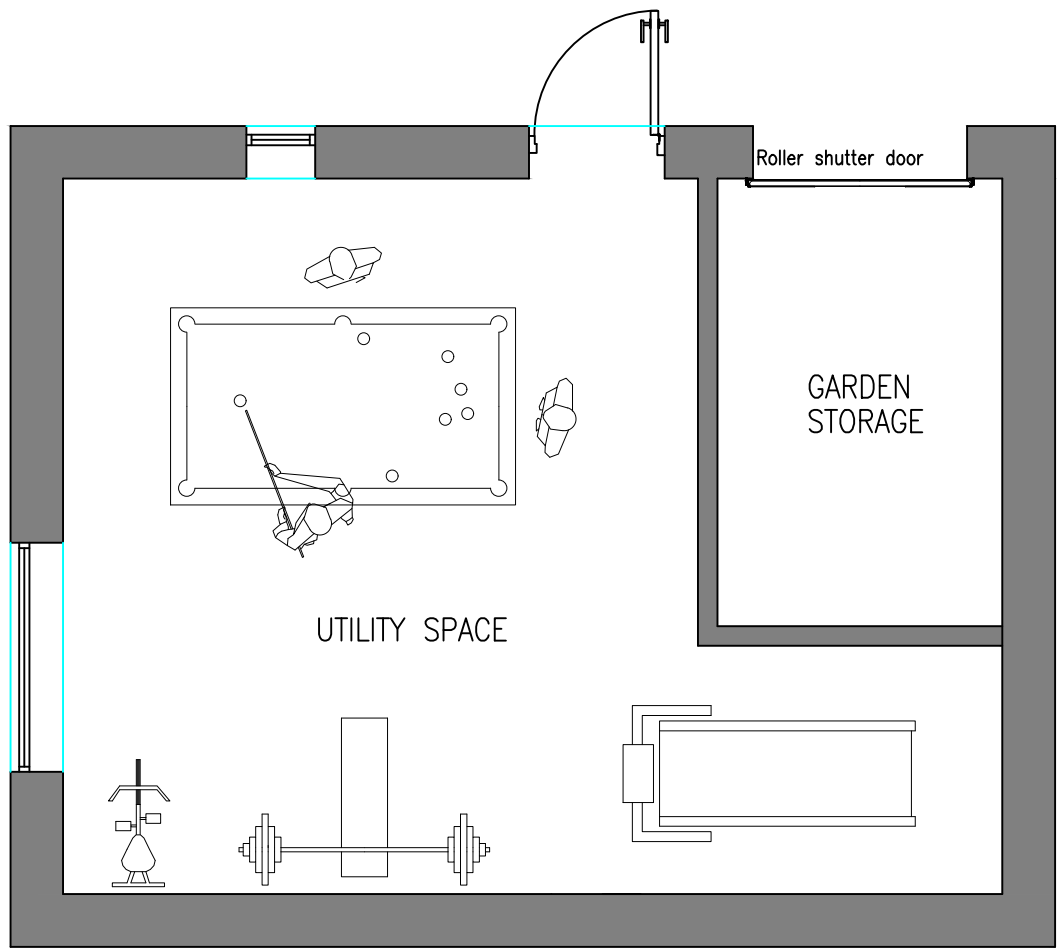



OUTBUILDING FLOOR PLAN

Note:
Should the case officer be in any doubt, we request that we are given the courtesy of being contacted in a timely fashion to enable us to submit a response to be made before the application is determined

Refer to the block plan for the location of the building within site boundaries.

The proposed building is for purposes incidental to the enjoyment of the existing dwellinghouse.

- MATERIAL SCHEDULE:
- ROOF – Flat roof with black EPDM covering with central skylight.
 - WALLS – Cavity wall construction with Dark grey K-Render
 - WINDOWS – Light grey UPVc double glazed
 - DOORS – Orange UPVc composite door & matching powder coated roller shutter door
 - RAINWATER GOODS – Black plastic down pipes & eaves gutters

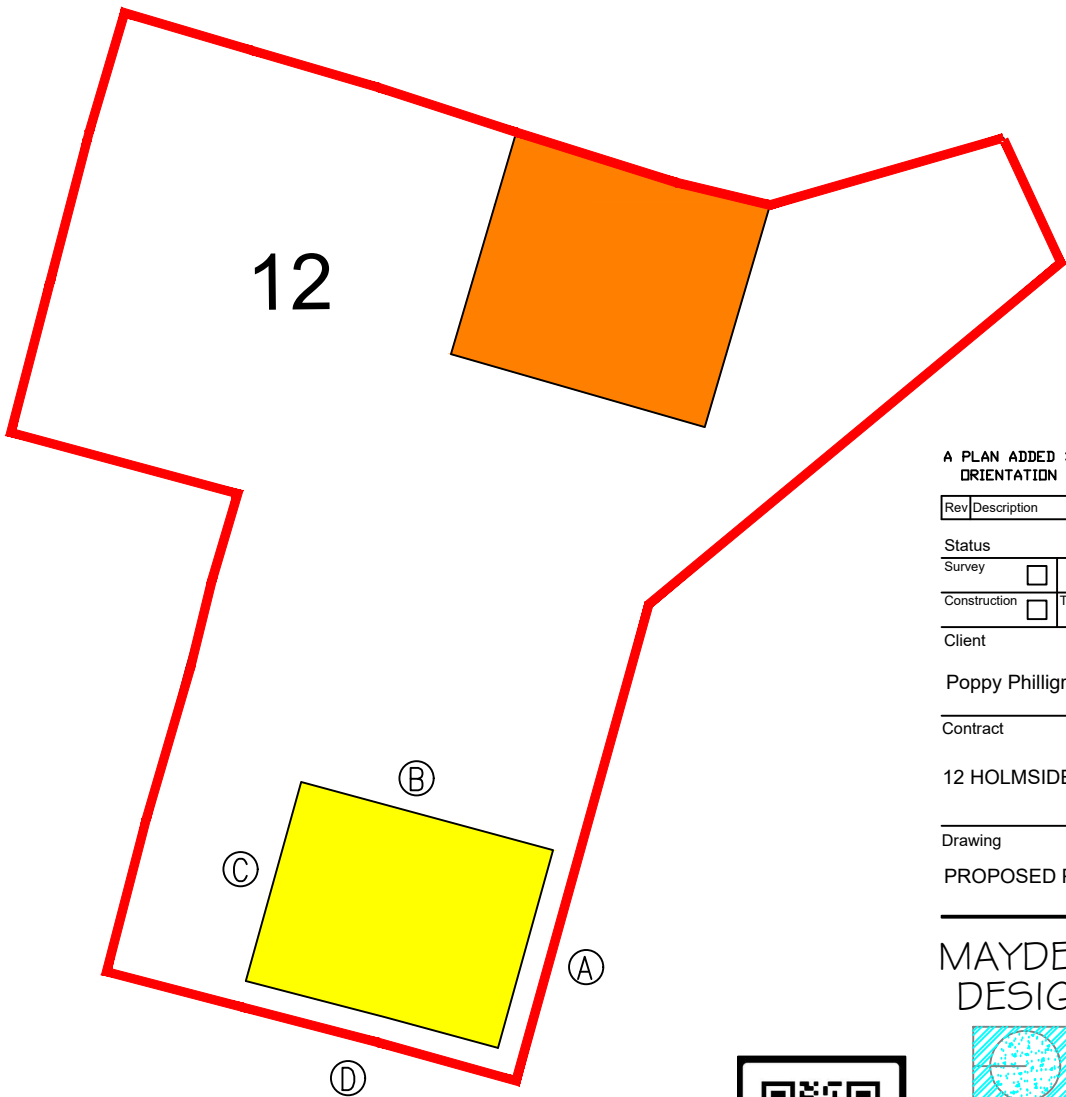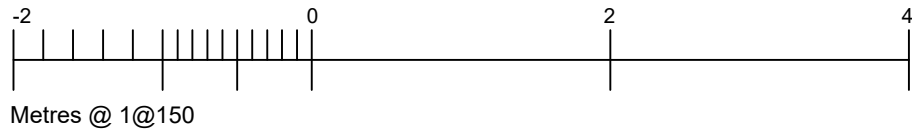

A PLAN ADDED SHOWING ELEVATION 09/04/25 MLJ

Rev	Description	Date	By	Chk
1	Survey			
2	Construction			

Status
Survey ☐ C.L.D. ☒ Bld. Regs ☐ PURPOSE
Construction ☐ Tender ☐ As Built ☐

Client
Poppy Philligreen & Jamie Stockbridge

Contract
12 HOLMSIDE GARDENS, MANCHESTER.

Drawing
PROPOSED PLAN & ELEVATIONS

MAYDEAN DESIGN

78 Park Lane, Poynton, Stockport, SK12 1RE

Tel: 01625 402829

info@maydeandesign.co.uk

www.maydeandesign.co.uk

Architecture Ltd

Drawing No. 1831/P/001 Revision A

Scale 1:50 Date 03/2025

Drawn MLJ Sheet A2@1:50

