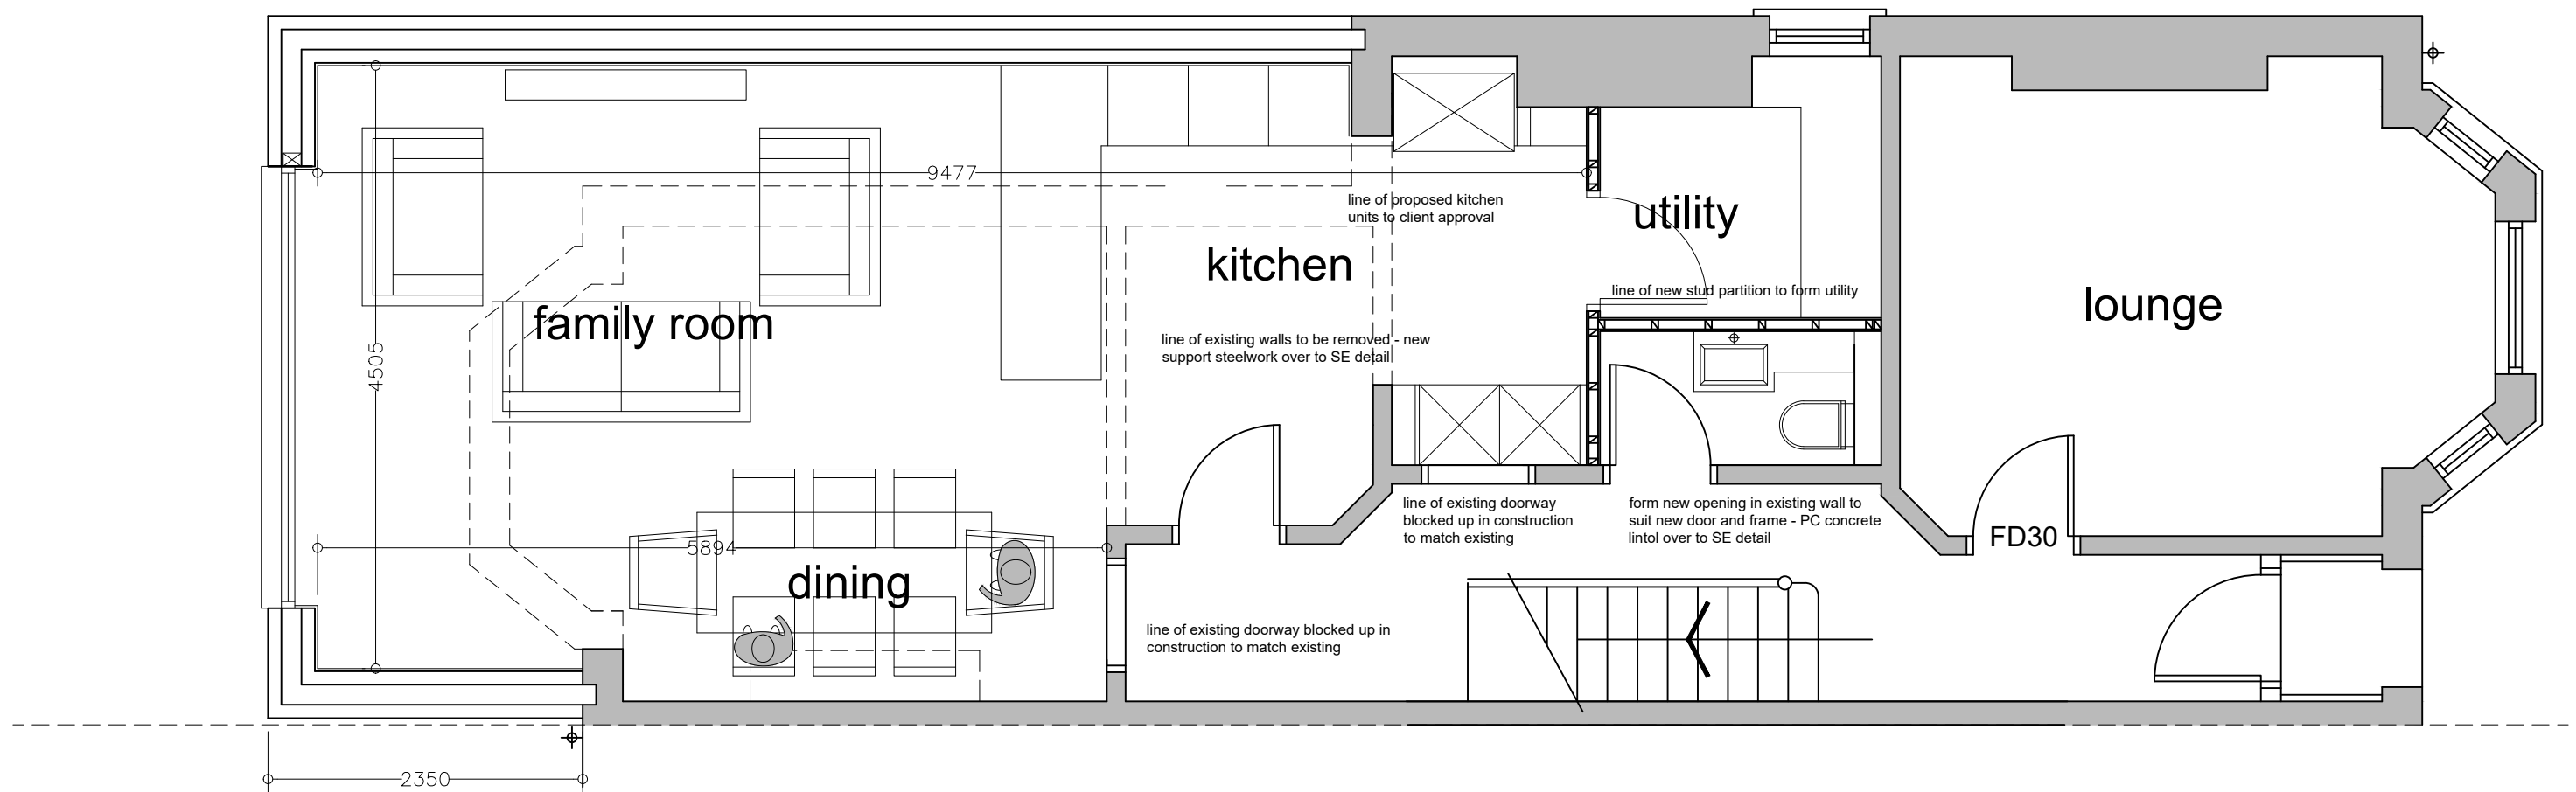


ground floor plan as proposed

REV:	DATE:	DRAWN BY:	DETAILS:
●●●○	SW FOULKES Design		
PROJECT: 11 Clarendon Road West, Chorlton			
DRAWING: ground floor plan as proposed			
DATE: Apr 25	DRAWN BY: SWF	CHECKED BY: -	
SCALE: 1:50@A3	DRAWING NO: 511-04-310P	REV:	

tel:- 07500042081
stevefoulkes@btinternet.com