



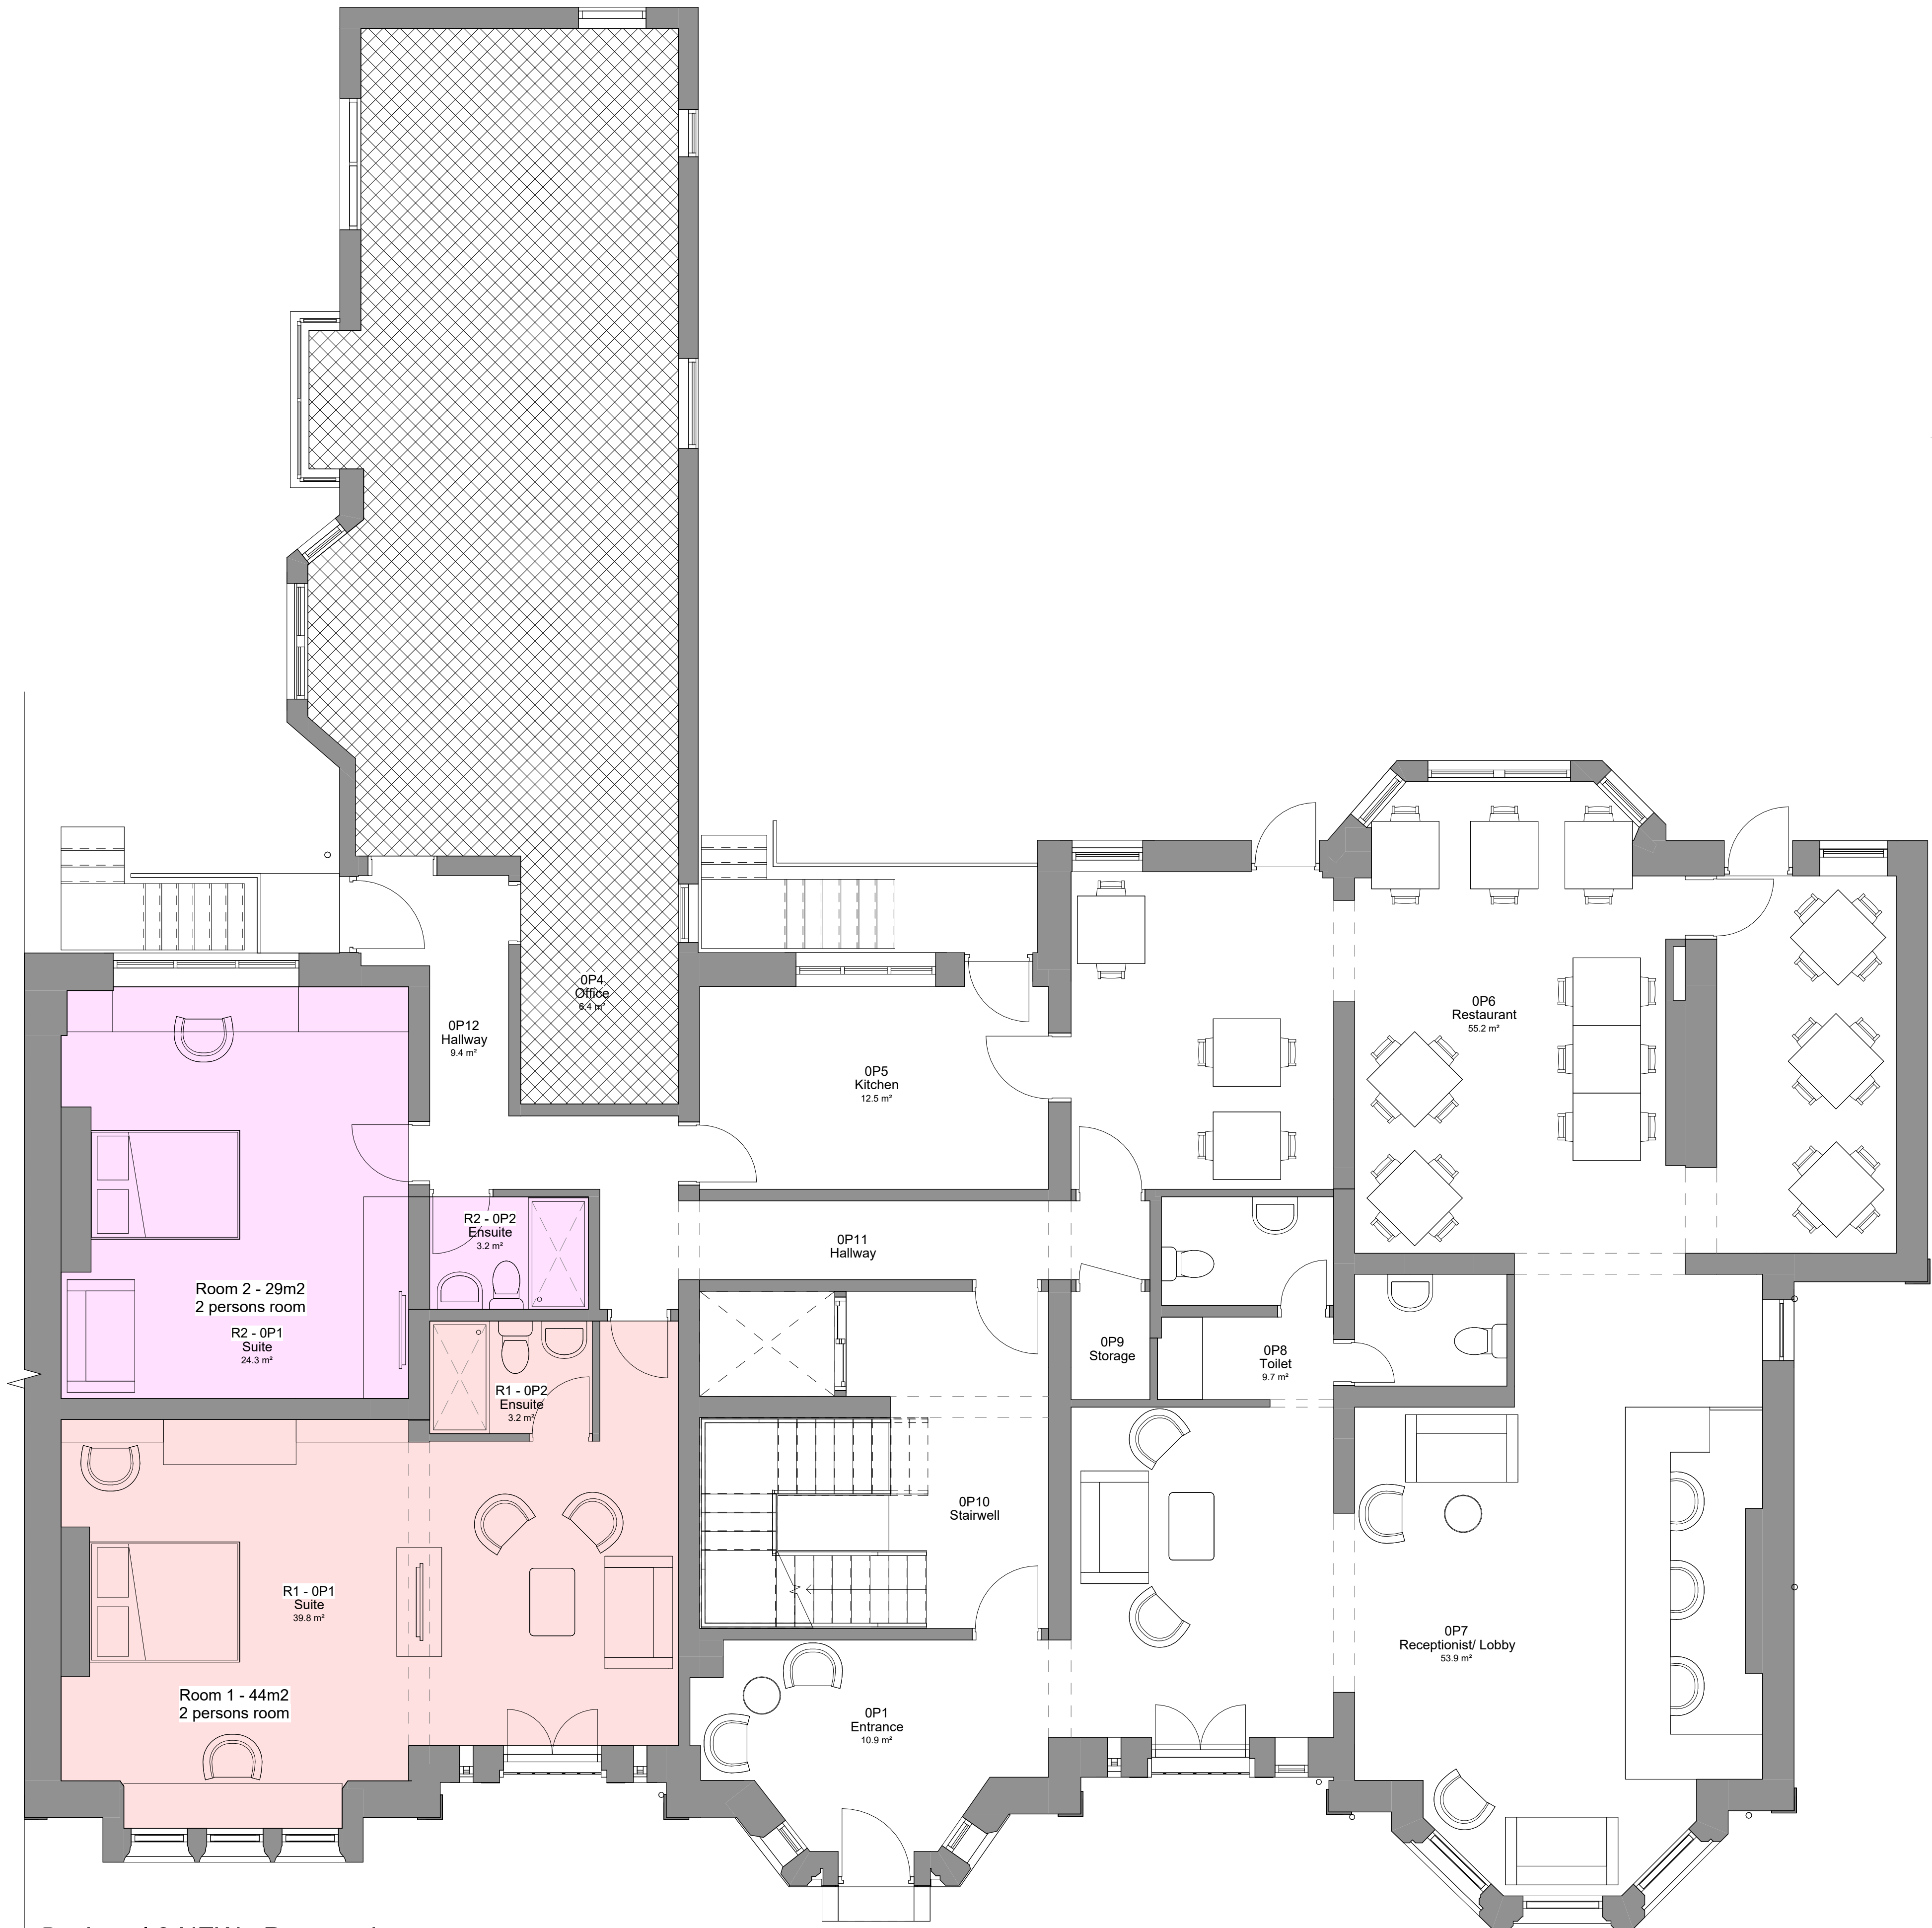

Area Schedule - Ground Floor - Hotel Rooms
(does not include 3 persons occupancy in the existing apartment)

Room	Area	Occupancy
1	44 m2	2
2	29 m2	2
Total Occupancy		4

1 Level 0 NEW - Proposed
1 : 50

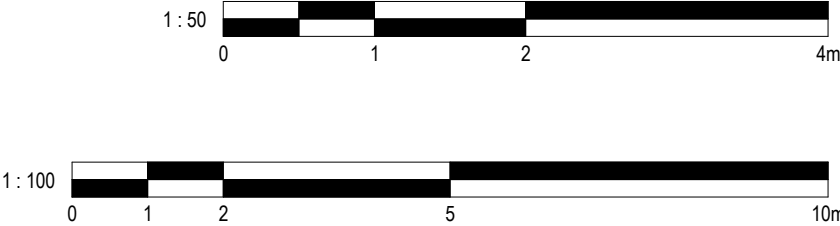

No. Description		Date	Initial
PROJECT			
Fuldas Hotel			
TITLE			
Proposed Ground Floor Plan			
STATUS			
DESIGN			
DRAWN BY	DATE	SCALE (@ A1)	
MA	16/01/2024	1 : 50	
PROJECT NUMBER	DRAWING NUMBER	REV	
GSS23157.5	003B		
GOLD SKETCH			
S T U D I O S			
www.goldsketch.co.uk info@goldsketch.co.uk 0161 792 9595			
NOTES © COPYRIGHT. ALL RIGHTS RESERVED. THIS DRAWING MUST NOT BE REPRODUCED WITHOUT PRIOR WRITTEN CONSENT. DRAWING TO BE USED FOR THE STATUS INDICATED ONLY. ALL DIMENSIONS ARE SET OUT FROM WALL TO CENTERLINE AND CONFIRMED ON SITE. ANY DISCREPANCIES TO BE REPORTED TO THE DESIGNER PRIOR TO THE COMMENCEMENT OF ANY WORK. ALL WORK AND MATERIALS TO BE IN ACCORDANCE WITH CURRENT BUILDING REGULATIONS, RELEVANT CODES OF PRACTICE AND BRITISH STANDARDS. ALL DIMENSIONS ON THIS DRAWING ARE IN MILLIMETRES UNLESS OTHERWISE STATED.			