


Existing Ground Floor

BOUNDARY SLIGHTLY ANGLED?

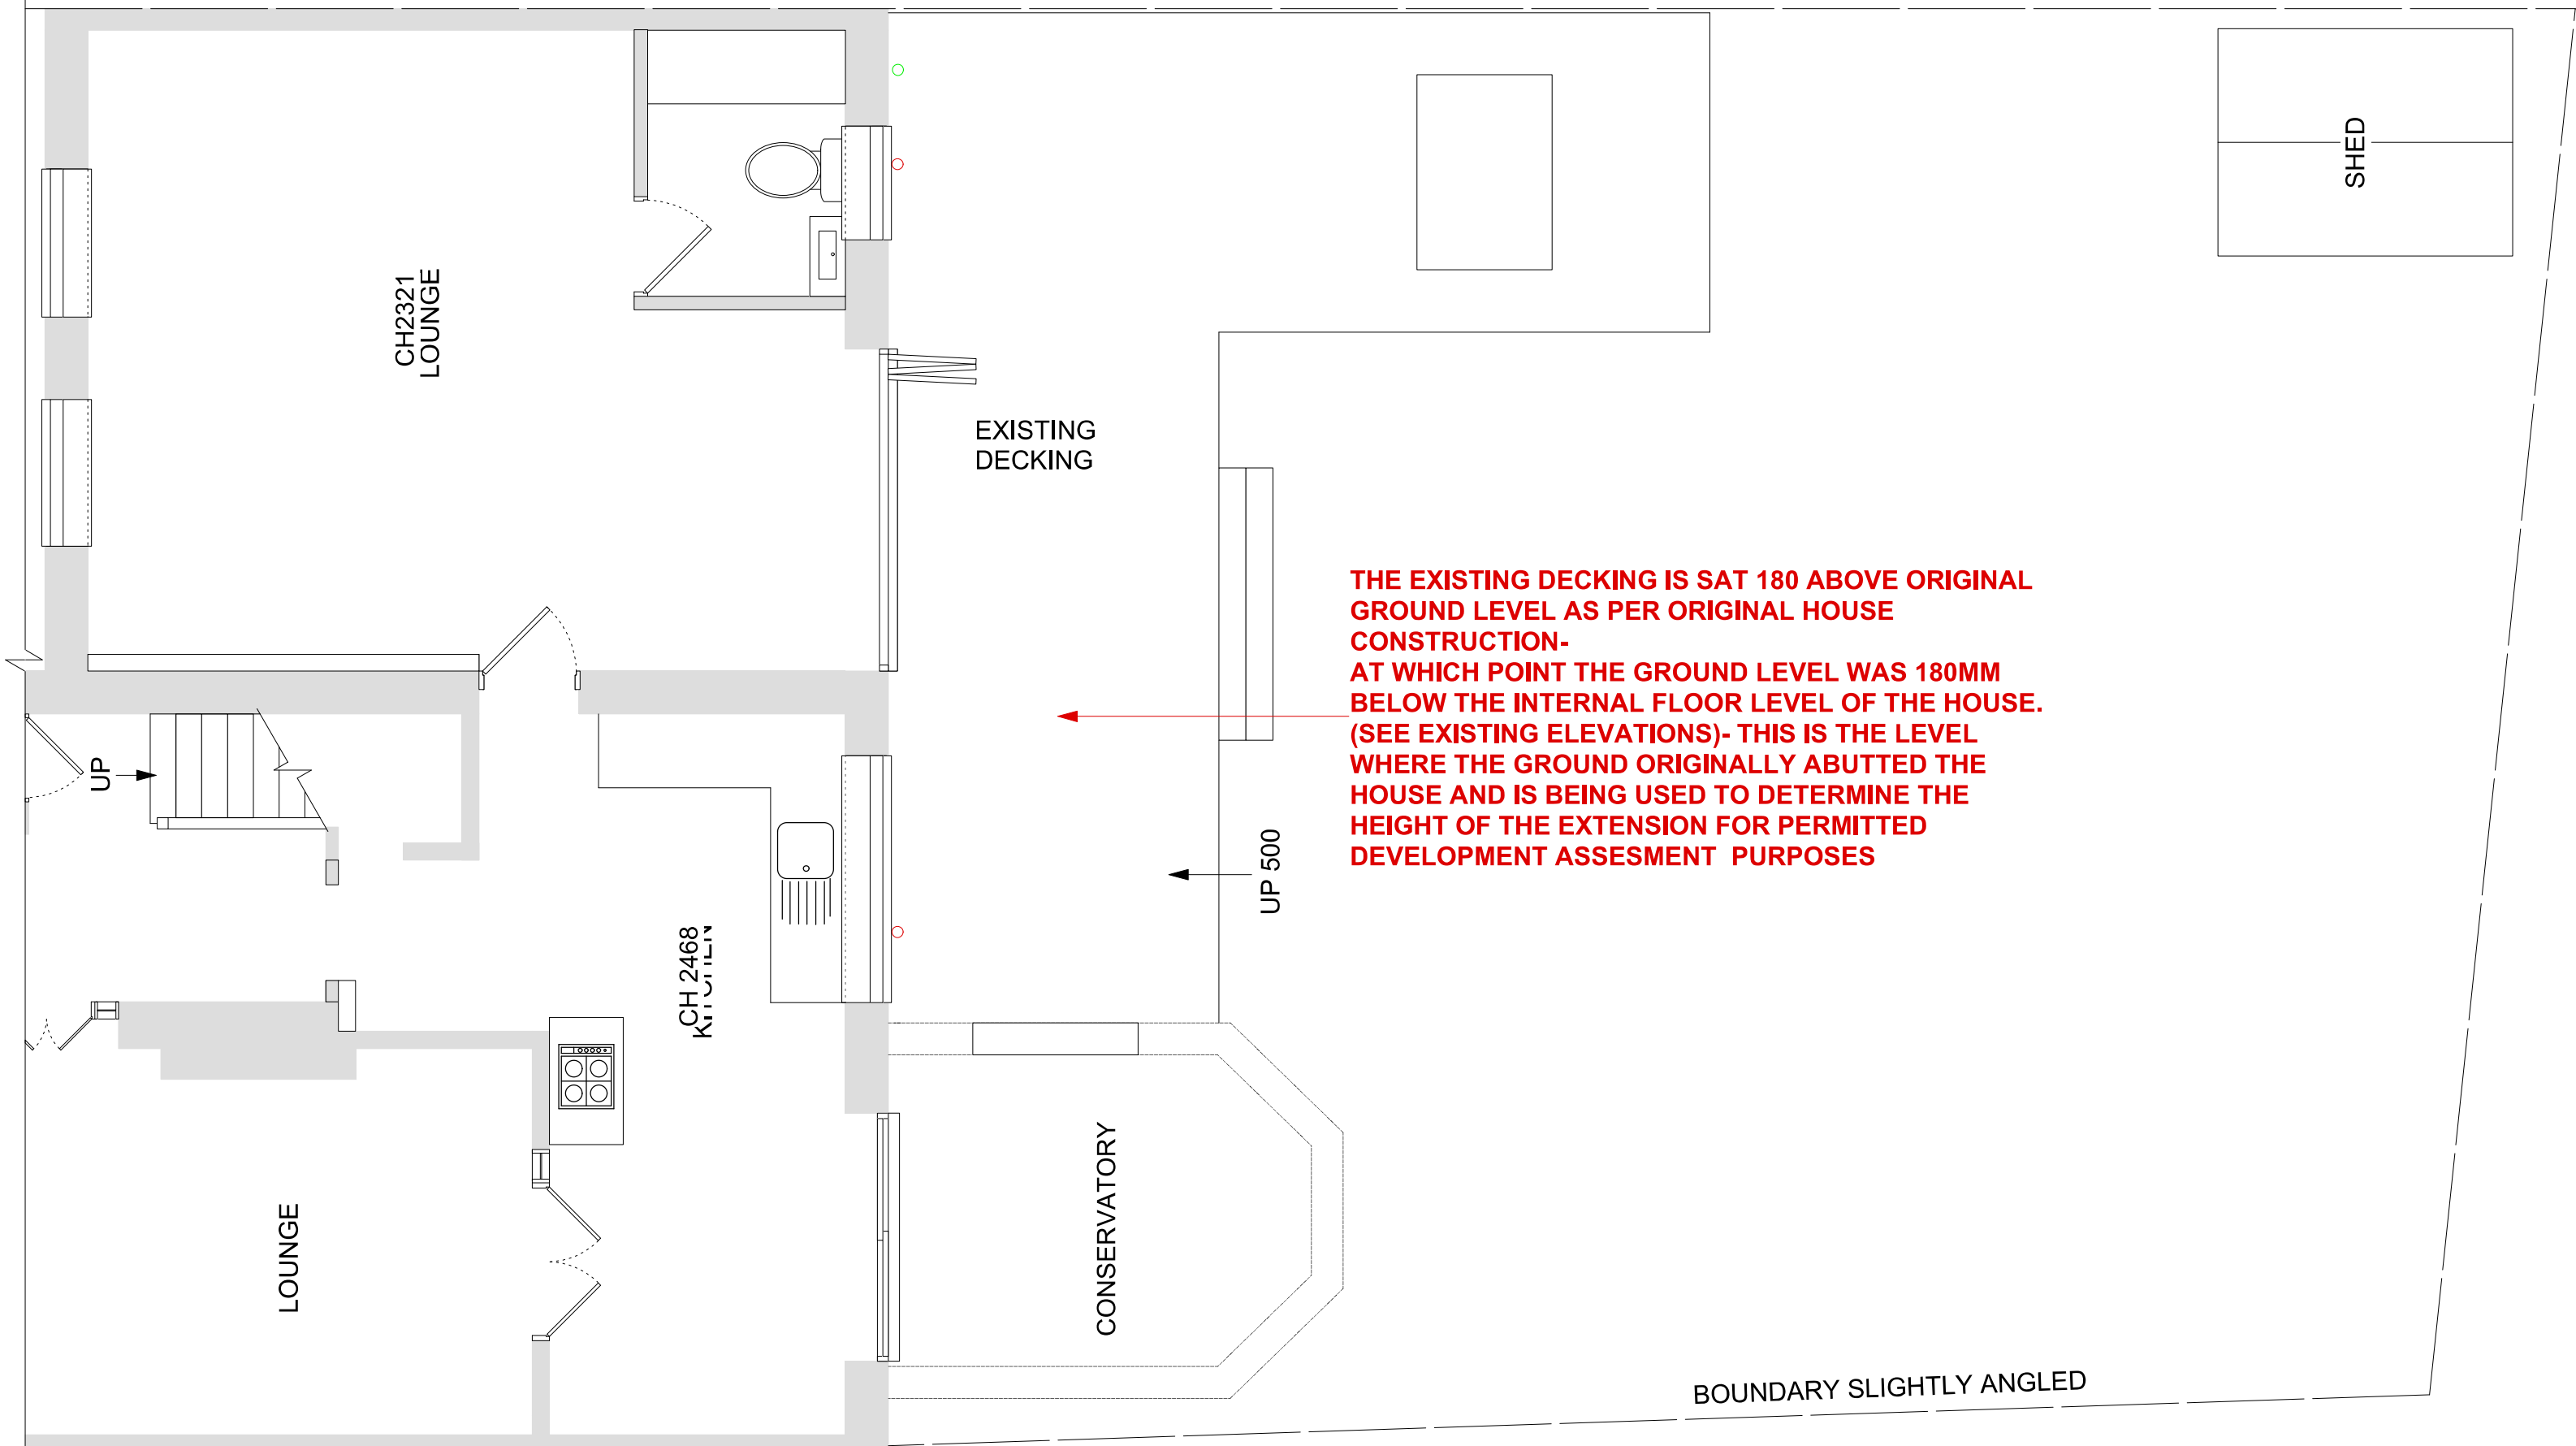


SCALE 1:50

Mr Pearson S/S Rear Extension
132 Calvecroft Road Alts + Patio
Peel Hall November 2024
M22 5EX Job No.331

Creative Design

2 Fernlea Heald Green Cheadle SK8 3RB 0161 610 3911

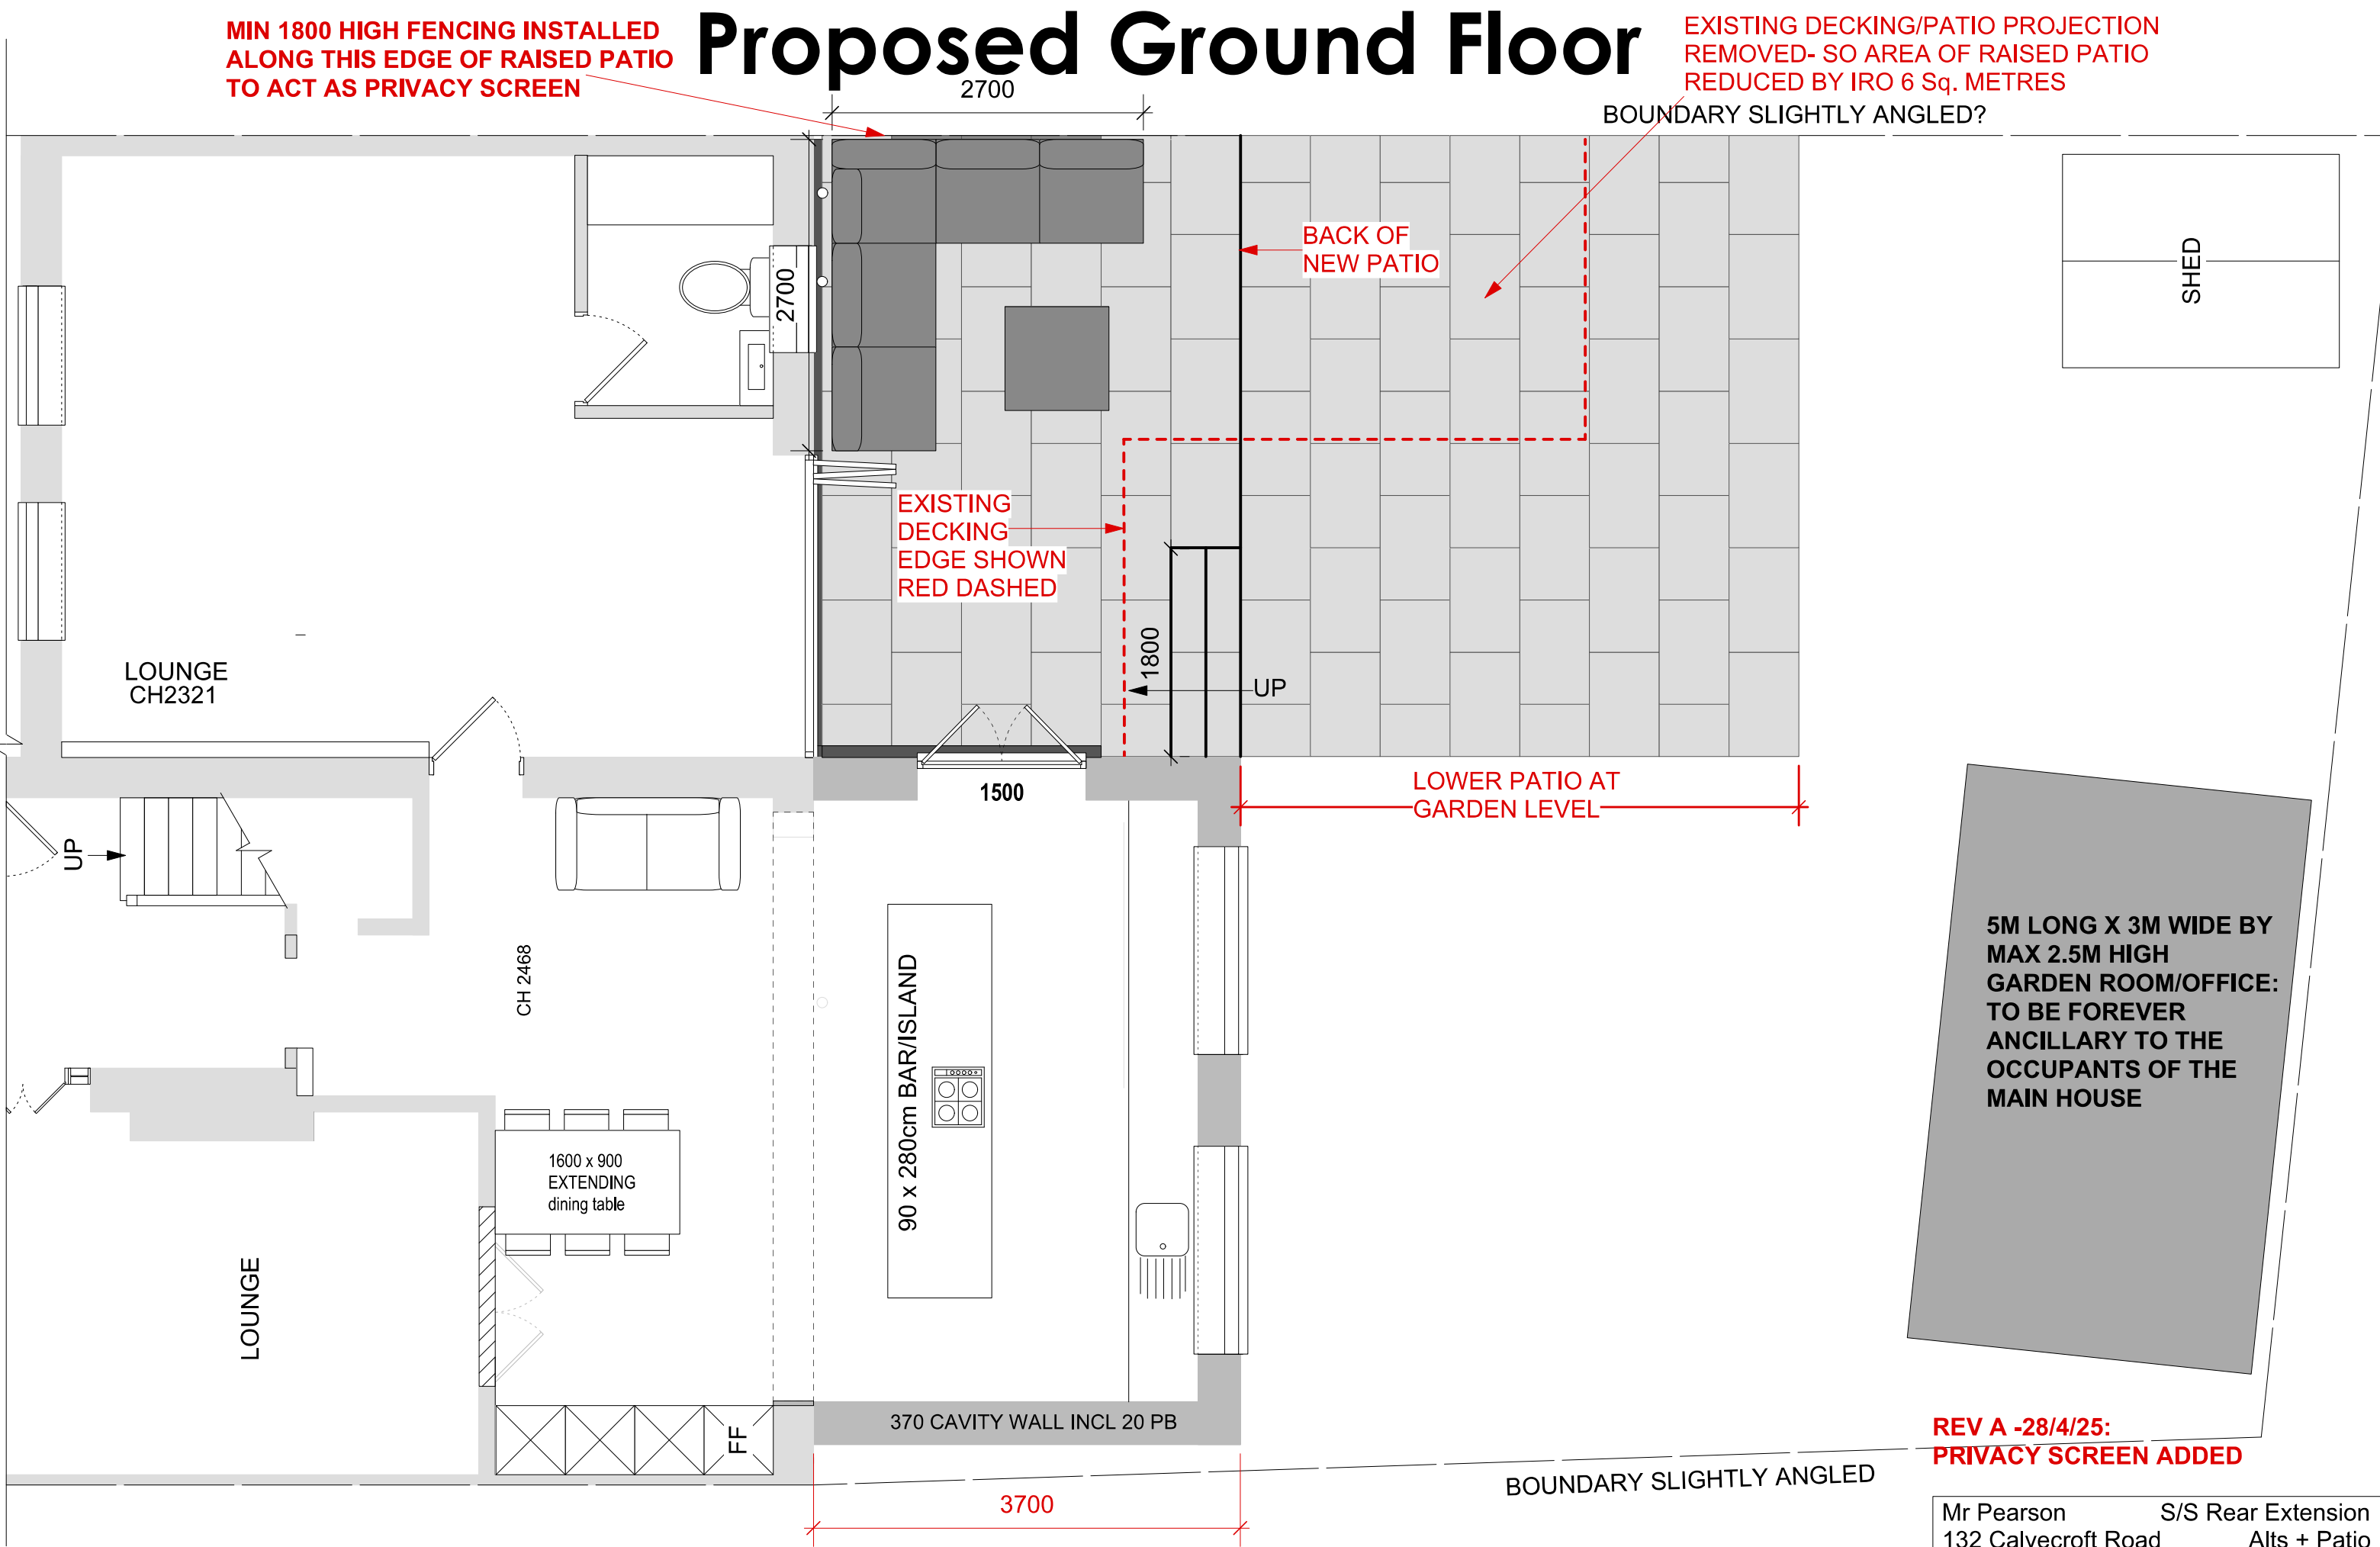

SCALE 1:50

Mr Pearson S/S Rear Extension
132 Calvecroft Road Alts + Patio
Peel Hall November 2024
M22 5EX Job No.331

Creative Design

2 Fernlea Heald Green Cheadle SK8 3RB 0161 610 3911




CONSERVATORY IS BEING
DEMOLISHED AND IS
SHOWN GREYED OUT

ORIGINAL GROUND
(OLD PATIO) LEVEL,
SHOWN RED DASHED

Existing Rear Elevation (Conservatory Ommited)

SCALE 1:50

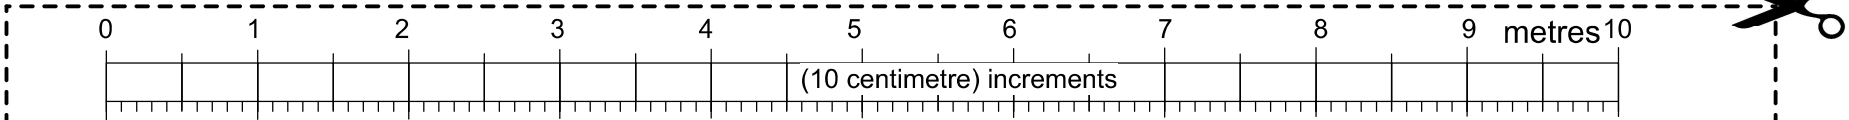


Mr Pearson S/S Rear Extension
132 Calvecroft Road Alts + Patio
Peel Hall November 2024
M22 5EX Job No.331

Creative Design

2 Fernlea Heald Green Cheadle SK8 3RB 0161 610 3911

Proposed Rear Elevation

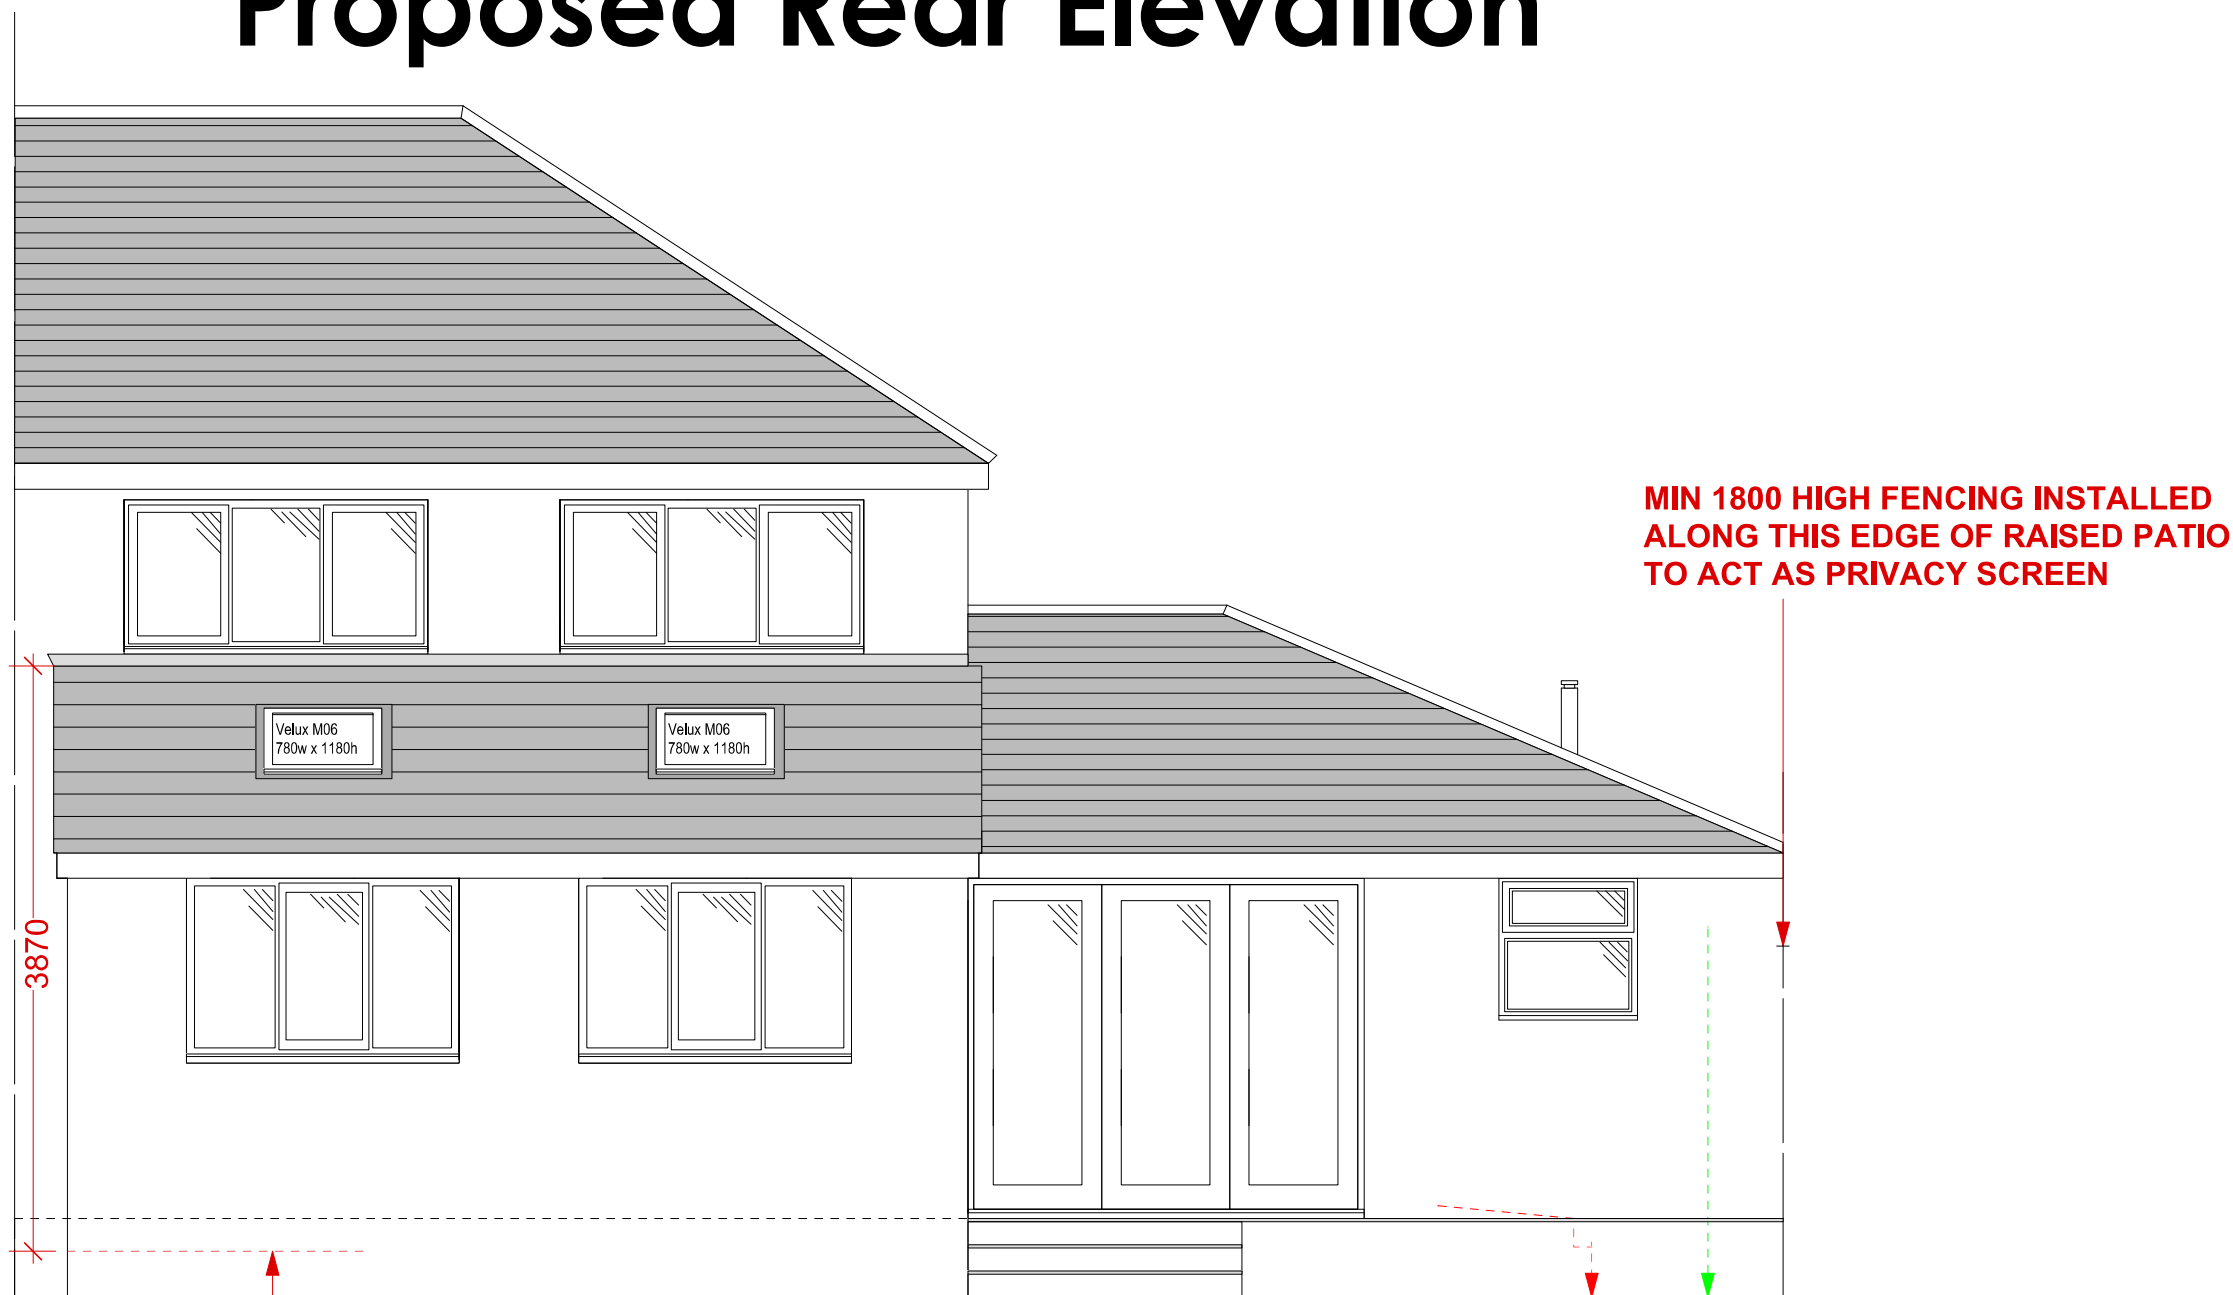

REV A -28/4/25:
PRIVACY SCREEN ADDED


Mr Pearson S/S Rear Extension
132 Calvecroft Road Alts + Patio
Peel Hall November 2024
M22 5EX Job No.331

Creative Design

2 Fernlea Heald Green Cheadle SK8 3RB 0161 610 3911


SCALE 1:50

Existing Side Elevation

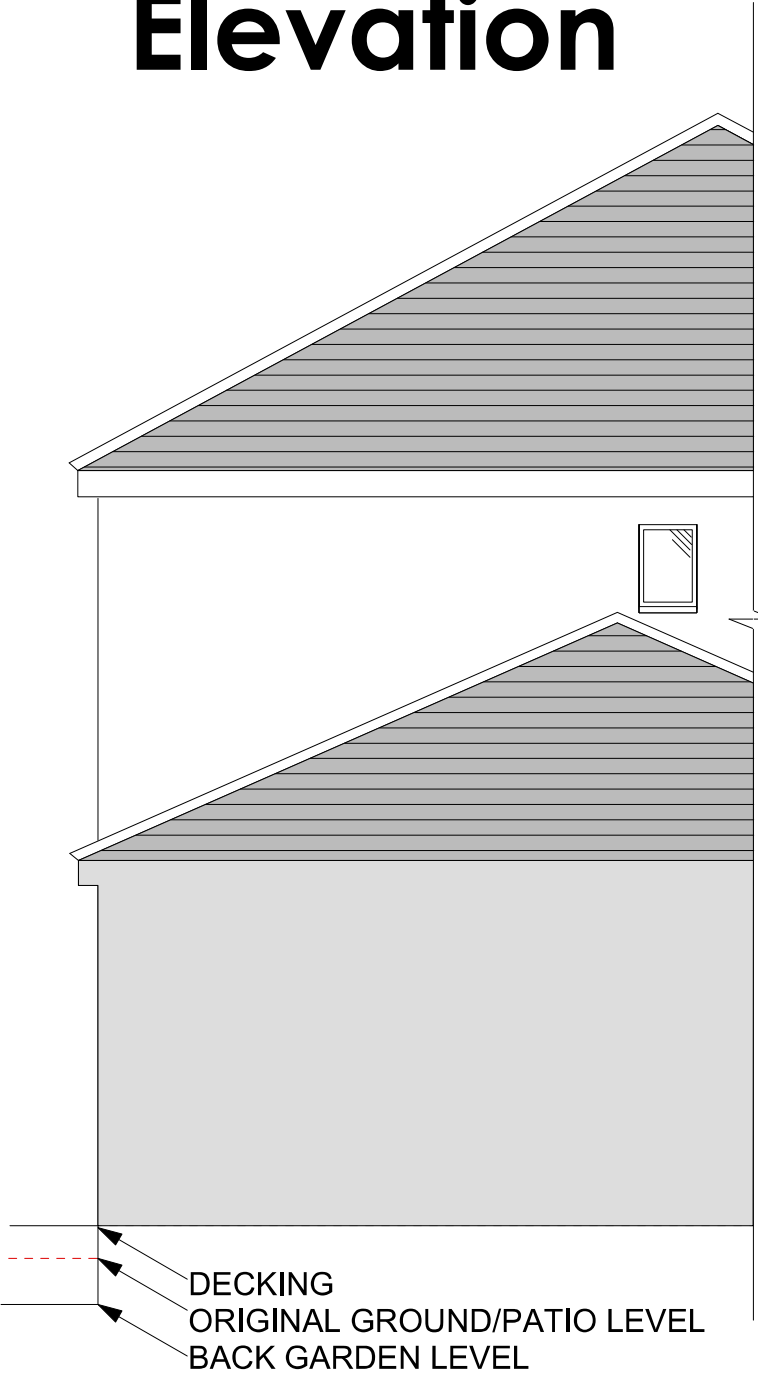

Proposed Side Elevation

MIN 1800 HIGH FENCING INSTALLED
ALONG THIS EDGE OF RAISED PATIO
TO ACT AS PRIVACY SCREEN

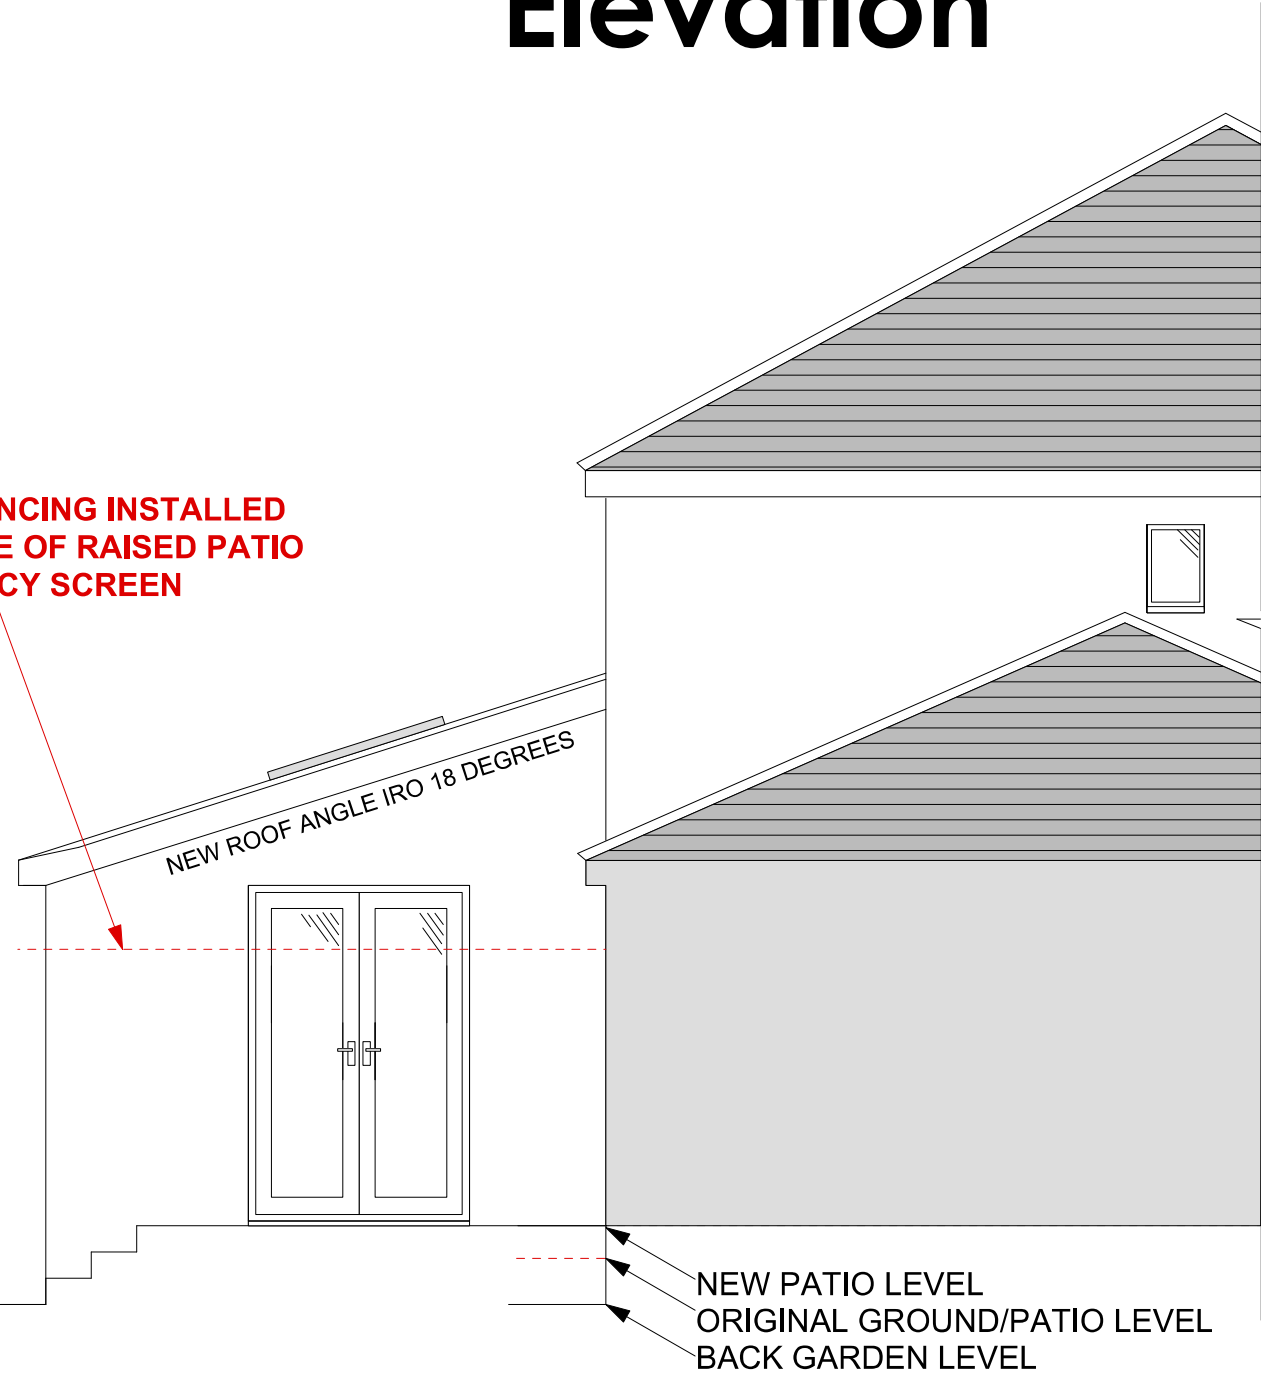


REV A -28/4/25:
PRIVACY SCREEN ADDED


Mr Pearson S/S Rear Extension
132 Calvecroft Road Alts + Patio
Peel Hall November 2024
M22 5EX Job No.331

Creative Design

Proposed (left) Side Elevation

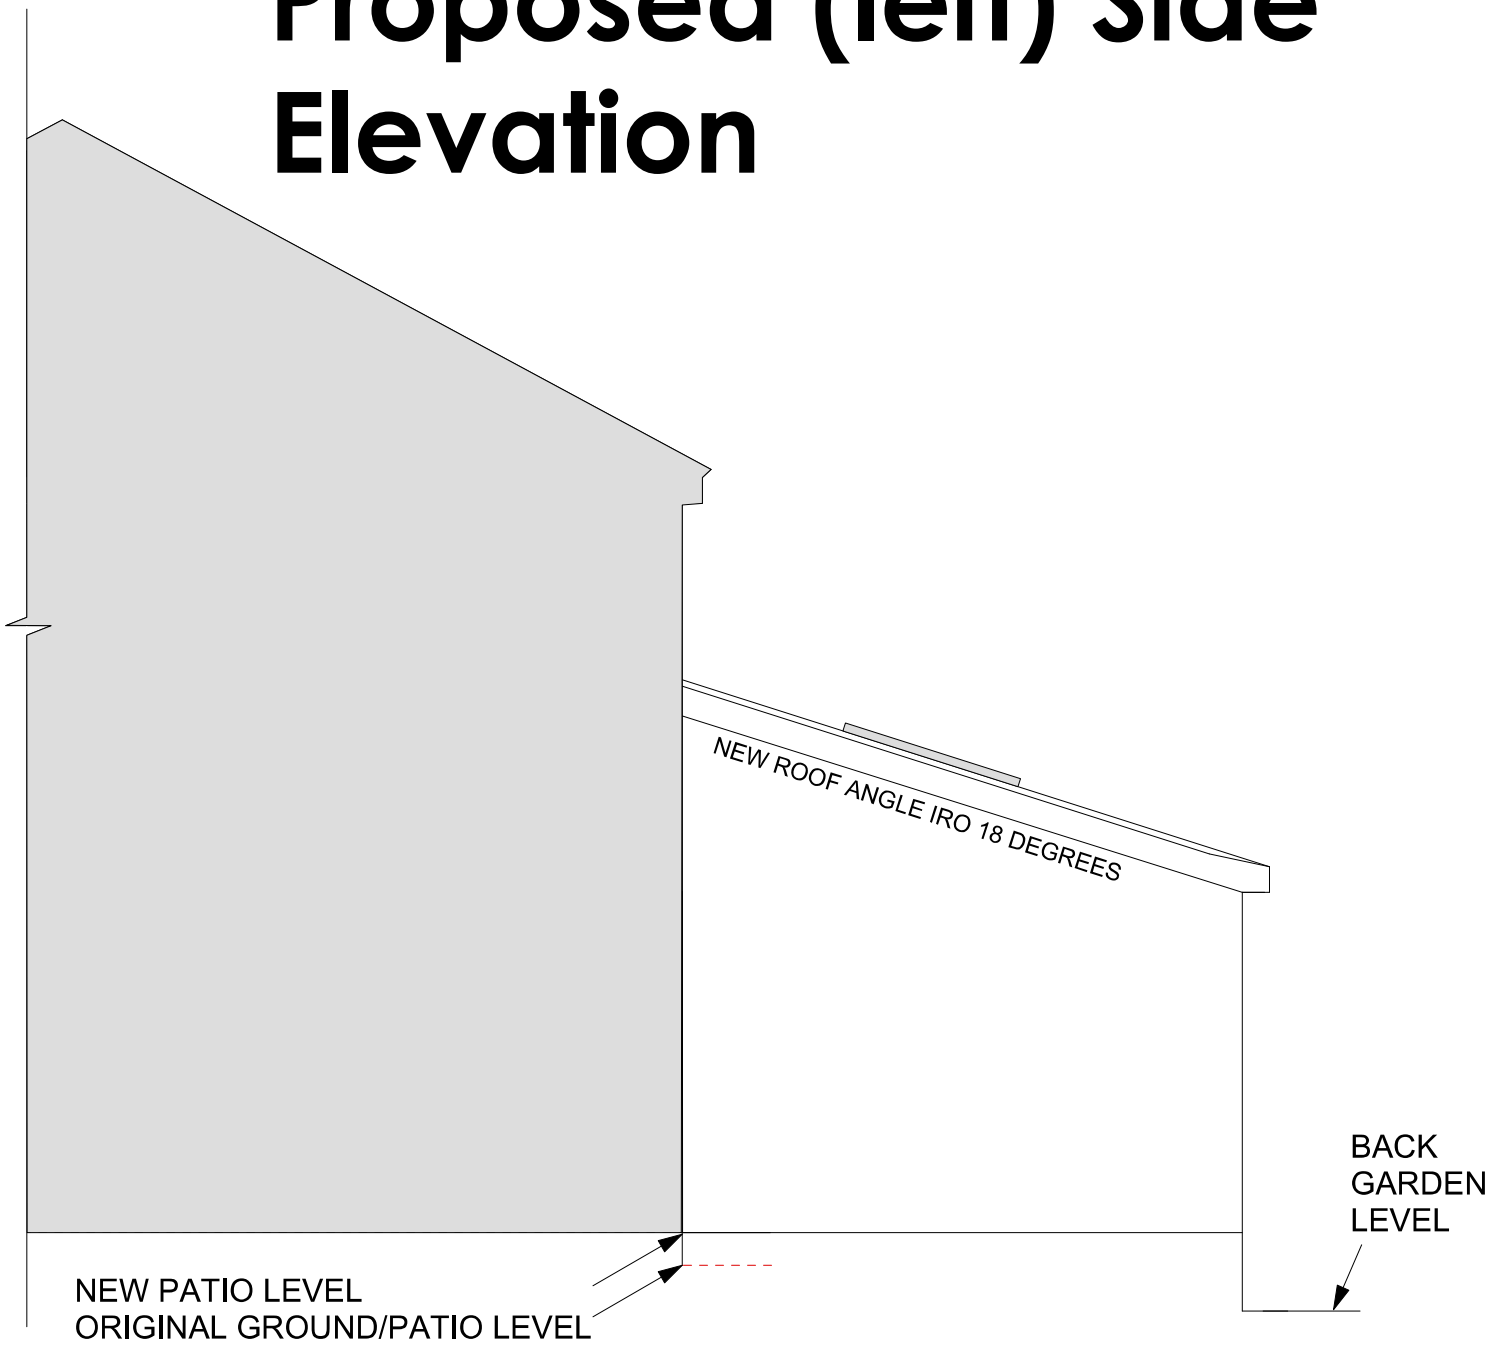

SCALE 1:50

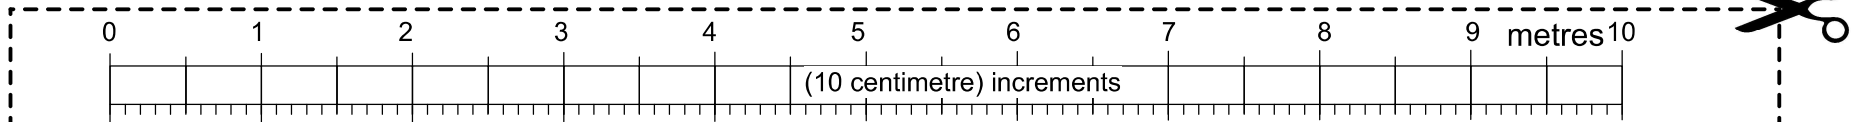

Mr Pearson S/S Rear Extension
132 Calvecroft Road Alts + Patio
Peel Hall November 2024
M22 5EX Job No.331

Creative Design

2 Fernlea Heald Green Cheadle SK8 3RB 0161 610 3911