




RECREATIONAL AREA

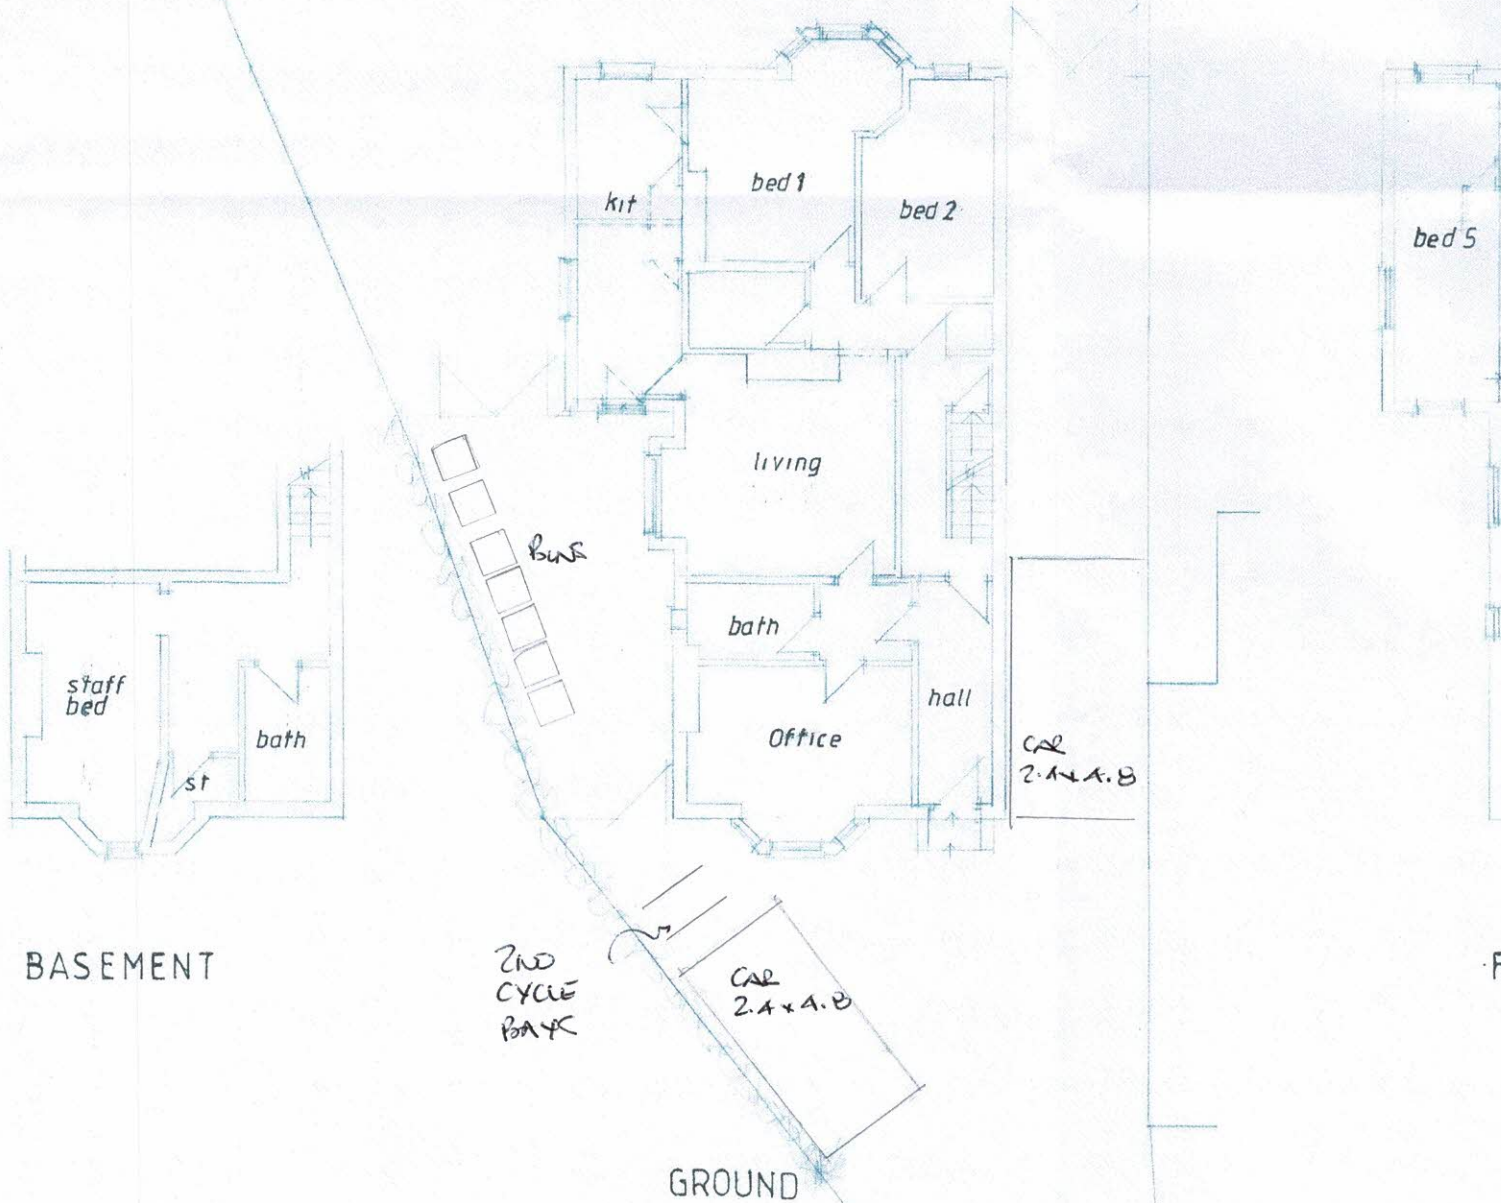

BASEMENT

2ND
CYCLE
BAY

GROUND

SITE PLAN AS PROPOSED
46 BUCKHURST ROAD
LEVENSHULME M19 2DS

Scale 1:400 A4
NORX