


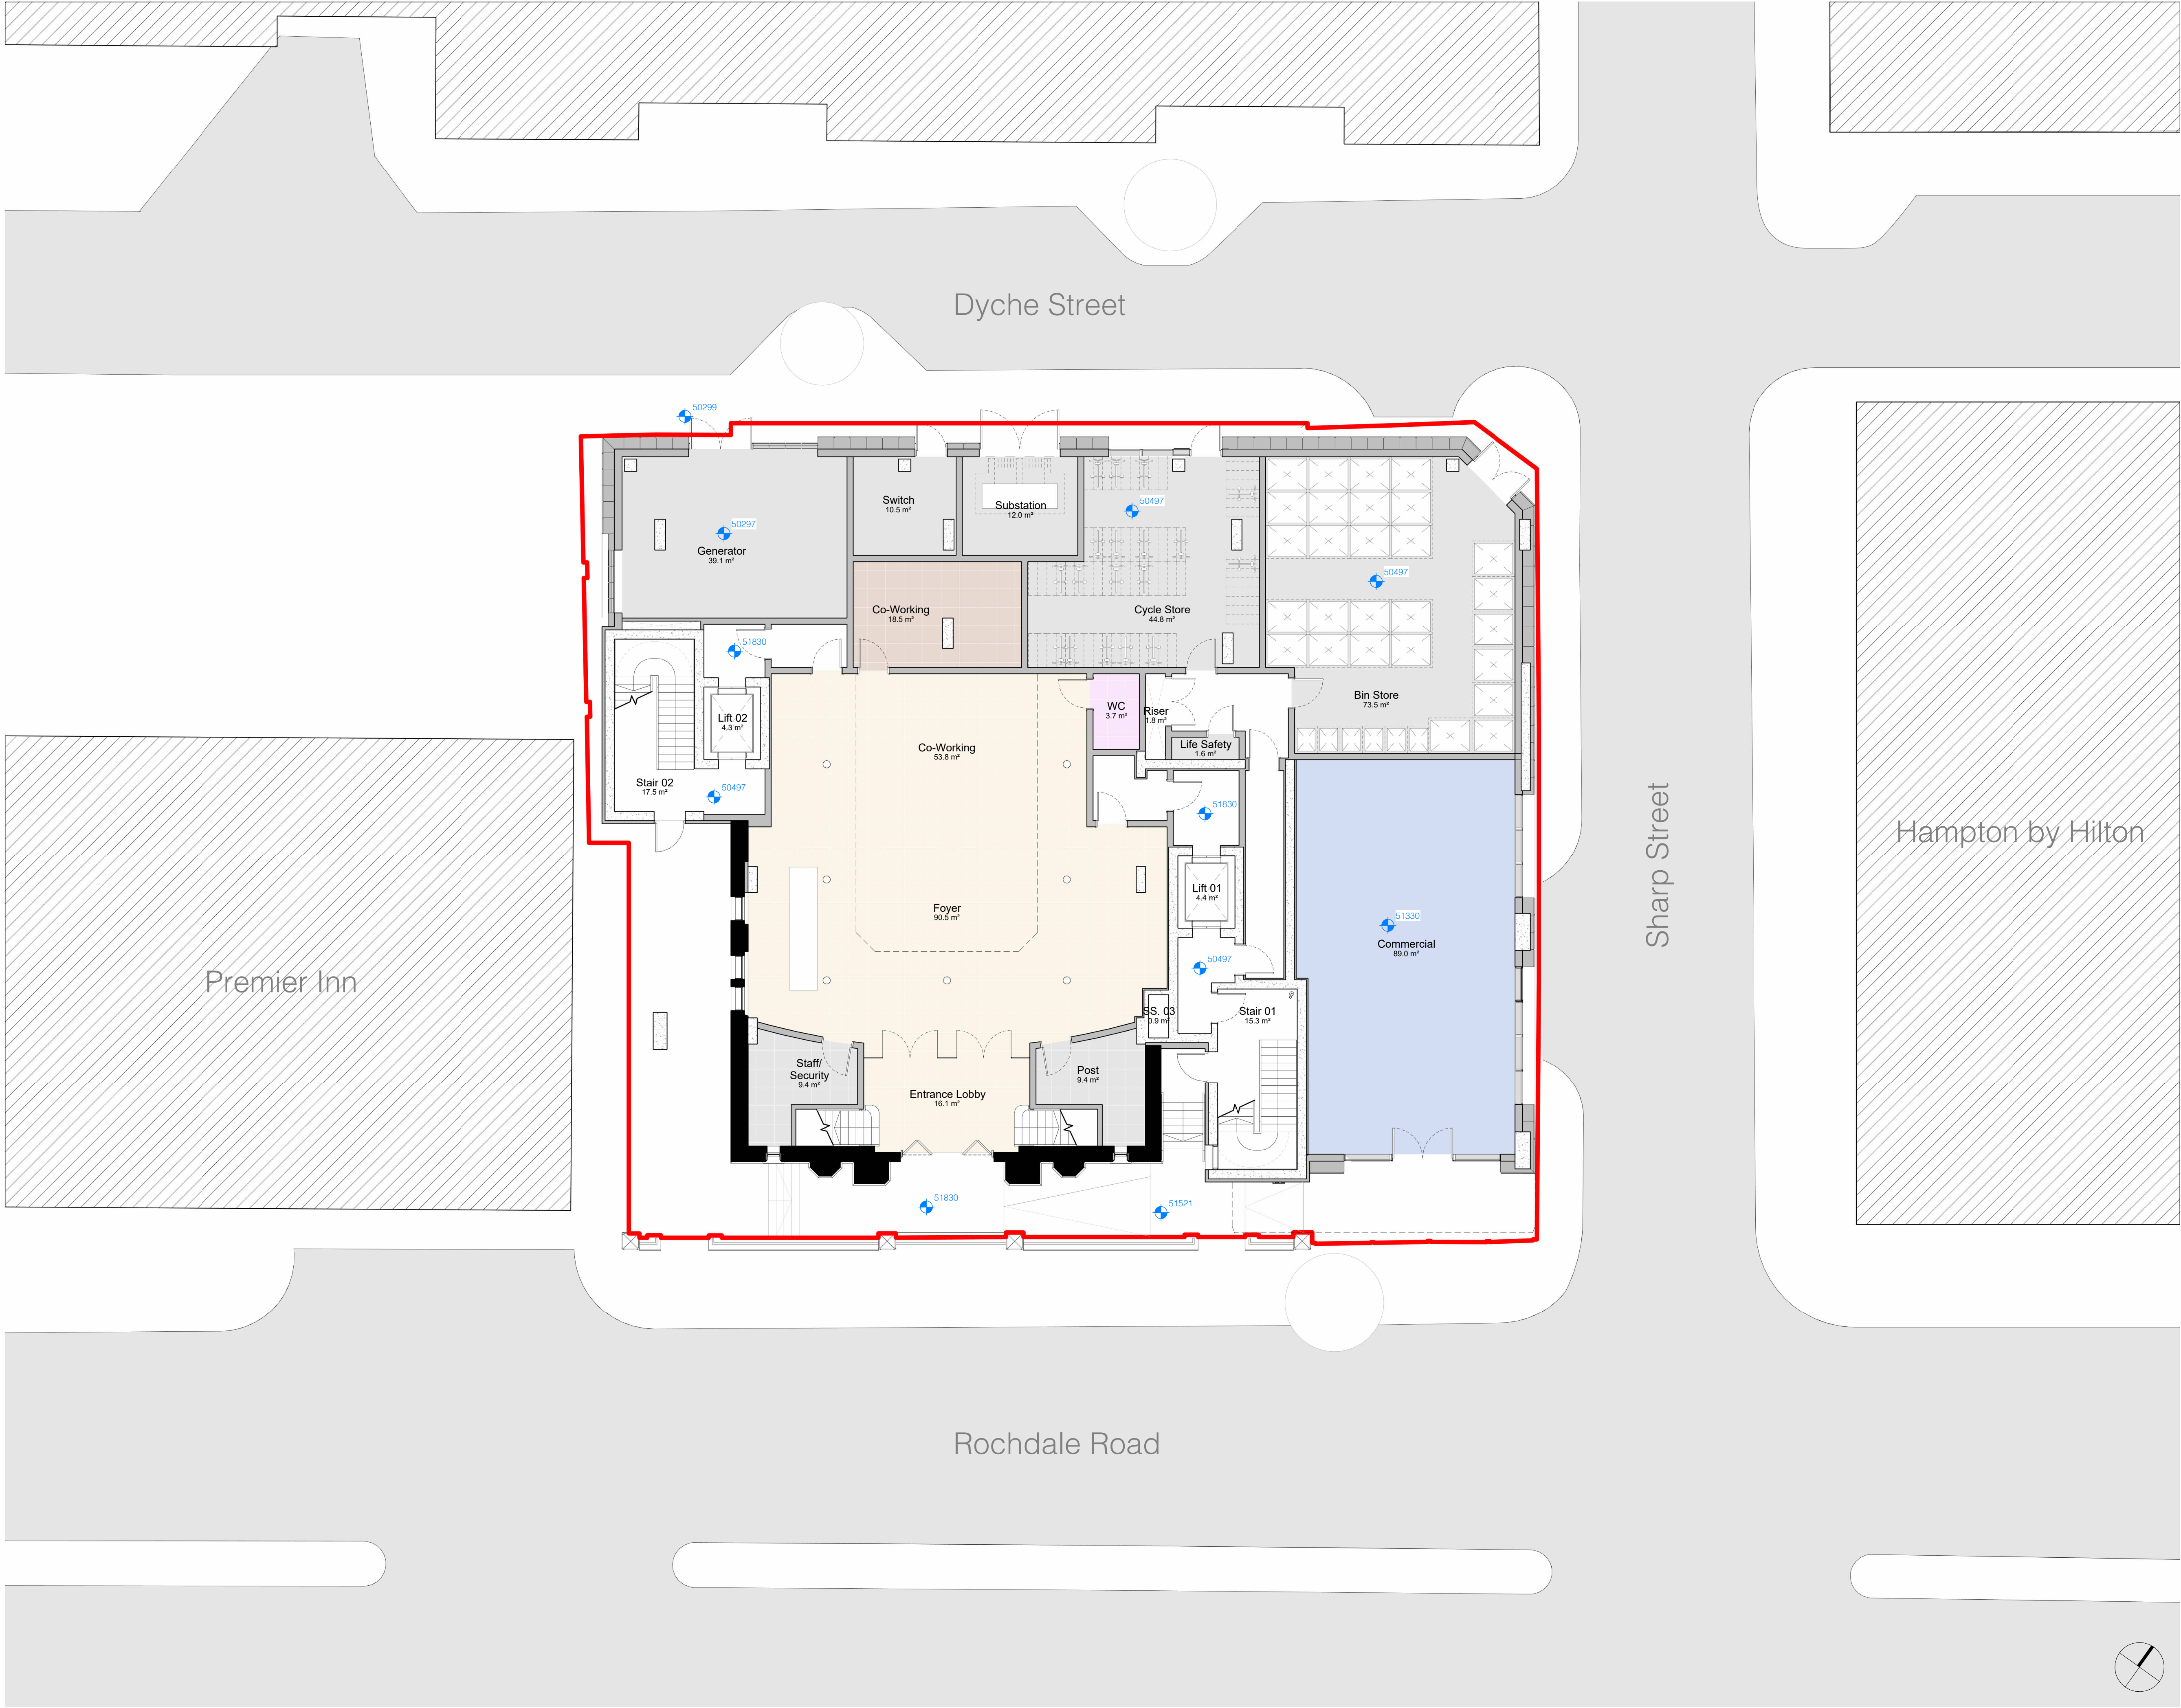

DO NOT SCALE
Work to annotated dimensions only. Read drawings in conjunction with relevant specification, Structural Engineers' and Services Engineers' drawings. Confirm all dimensions before commencement of any work on site or fabrication.

P2 Updated following change to BS9991 12/12/24
P1 Planning Issue 27/11/24
Rev: Details: Date:

client:
CityPoint Developments

project:
Baptist Church
job number:
0658
status:
S1 - Suitable for Coordination

title:
Proposed GA Plan
Level 00 Floor Plan

scale:
1 : 100
@ A1

drawing number:
(--)200

current revision date:
12/12/24

revision:
P2

SGI Studios
1 Kelsio Place
Manchester M15 4LE
t: +44(0)161 832 9842
e: mail@hodderandpartners.com
w: www.hodderandpartners.com

hodder+partners