



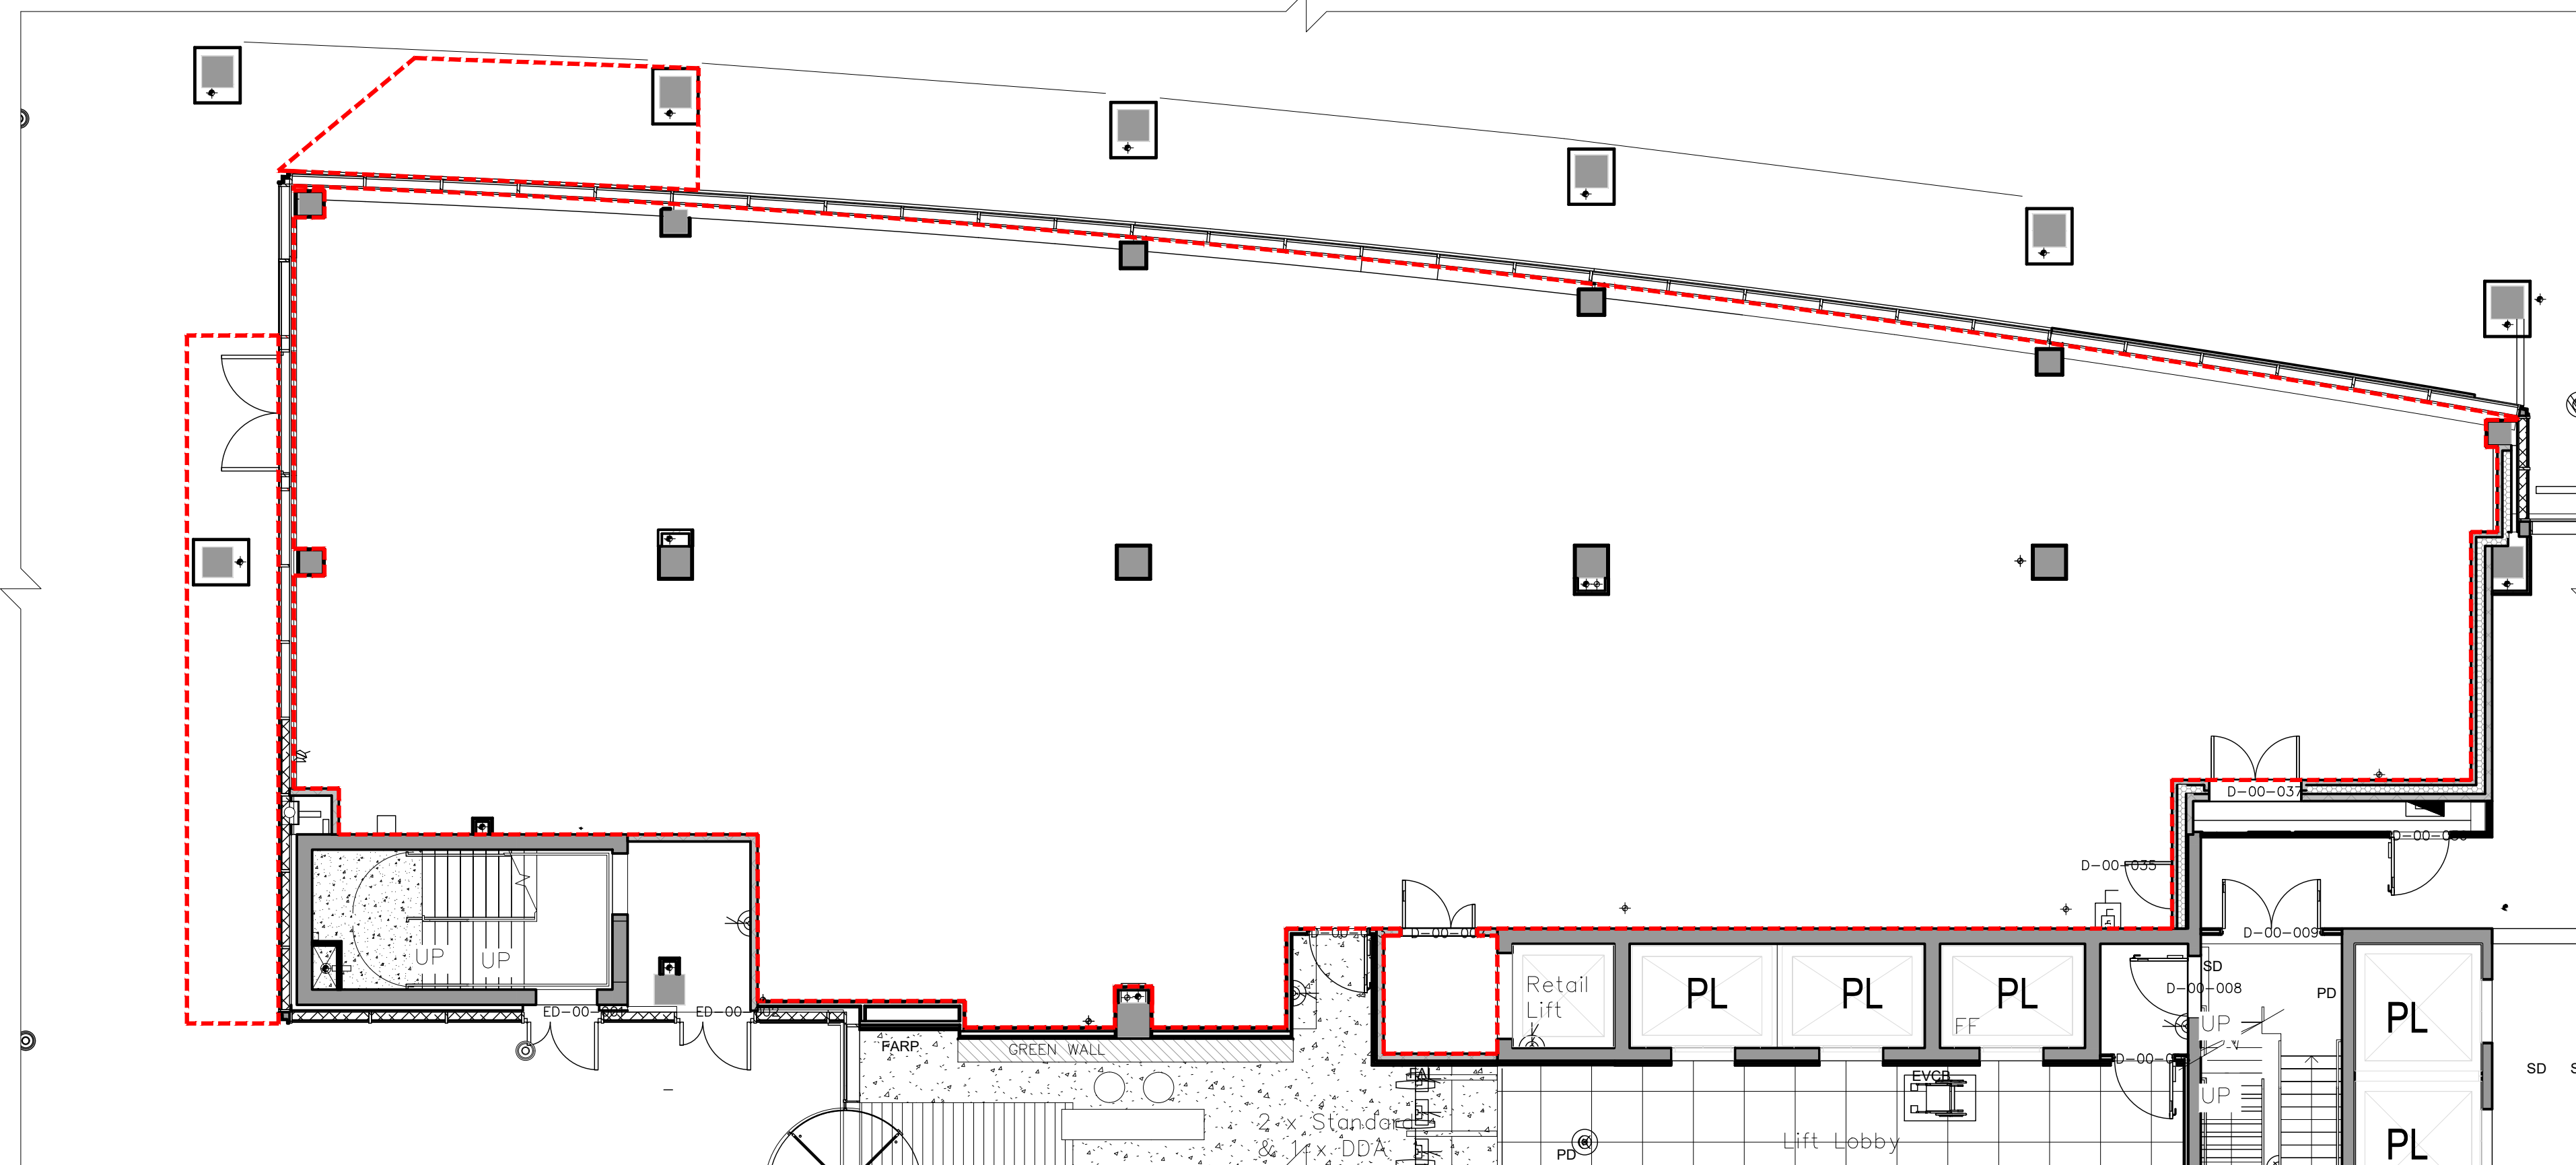

01 EXISTING FLOOR PLAN
SCALE 1:100

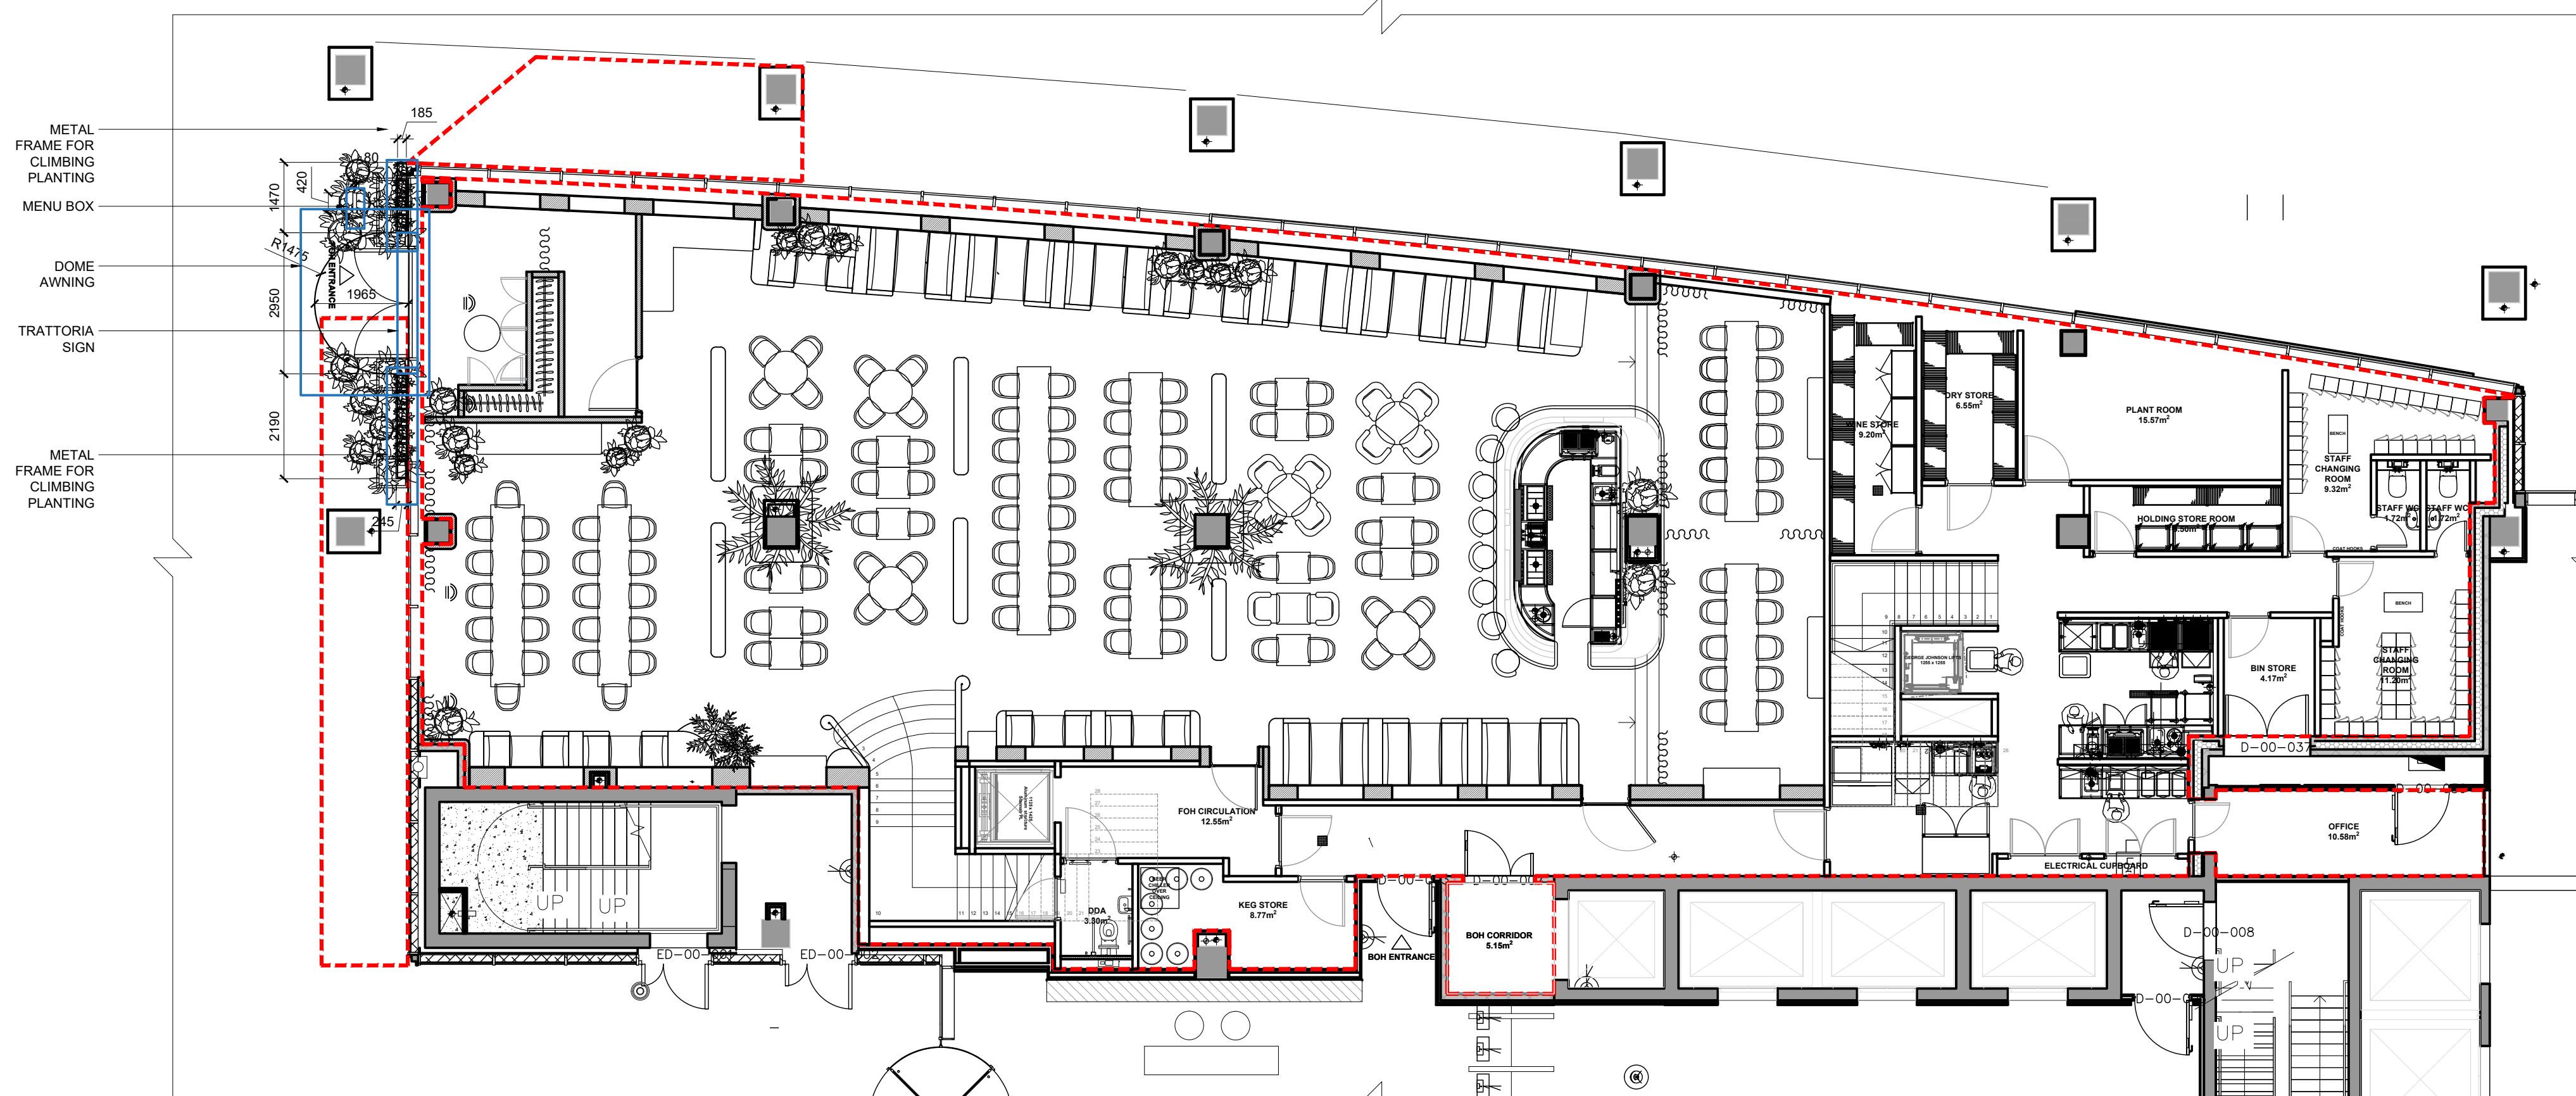

02 PROPOSED FLOOR PLAN
SCALE 1:100

SCALE: 1:100
0 1M 5M

DESIGN DEVELOPMENT

NOTES
DO NOT SCALE FROM THIS DRAWING. ALL DIMENSIONS ARE TO BE CHECKED ON SITE PRIOR TO MANUFACTURE/CONSTRUCTION. ANY DISCREPANCIES ARE TO BE RELAYED TO STUDIO KIKI IMMEDIATELY.
© BIG MAMMA GROUP 2022

BIG MAMMA STUDIO

BIG MAMMA, HUCKLETREE, INGESTRE COURT, LONDON, W1F 0J

PROJECT
2306 - MANCHESTER

DRAWING TITLE
SHOPFRONT & FACADE
- SHEET 2 OF 6

FIRST ISSUE	SCALE	SHEET SIZE
15/11/2024	AS STATED	A1
DRAWING NUMBER		REV
2306-200.1		/