



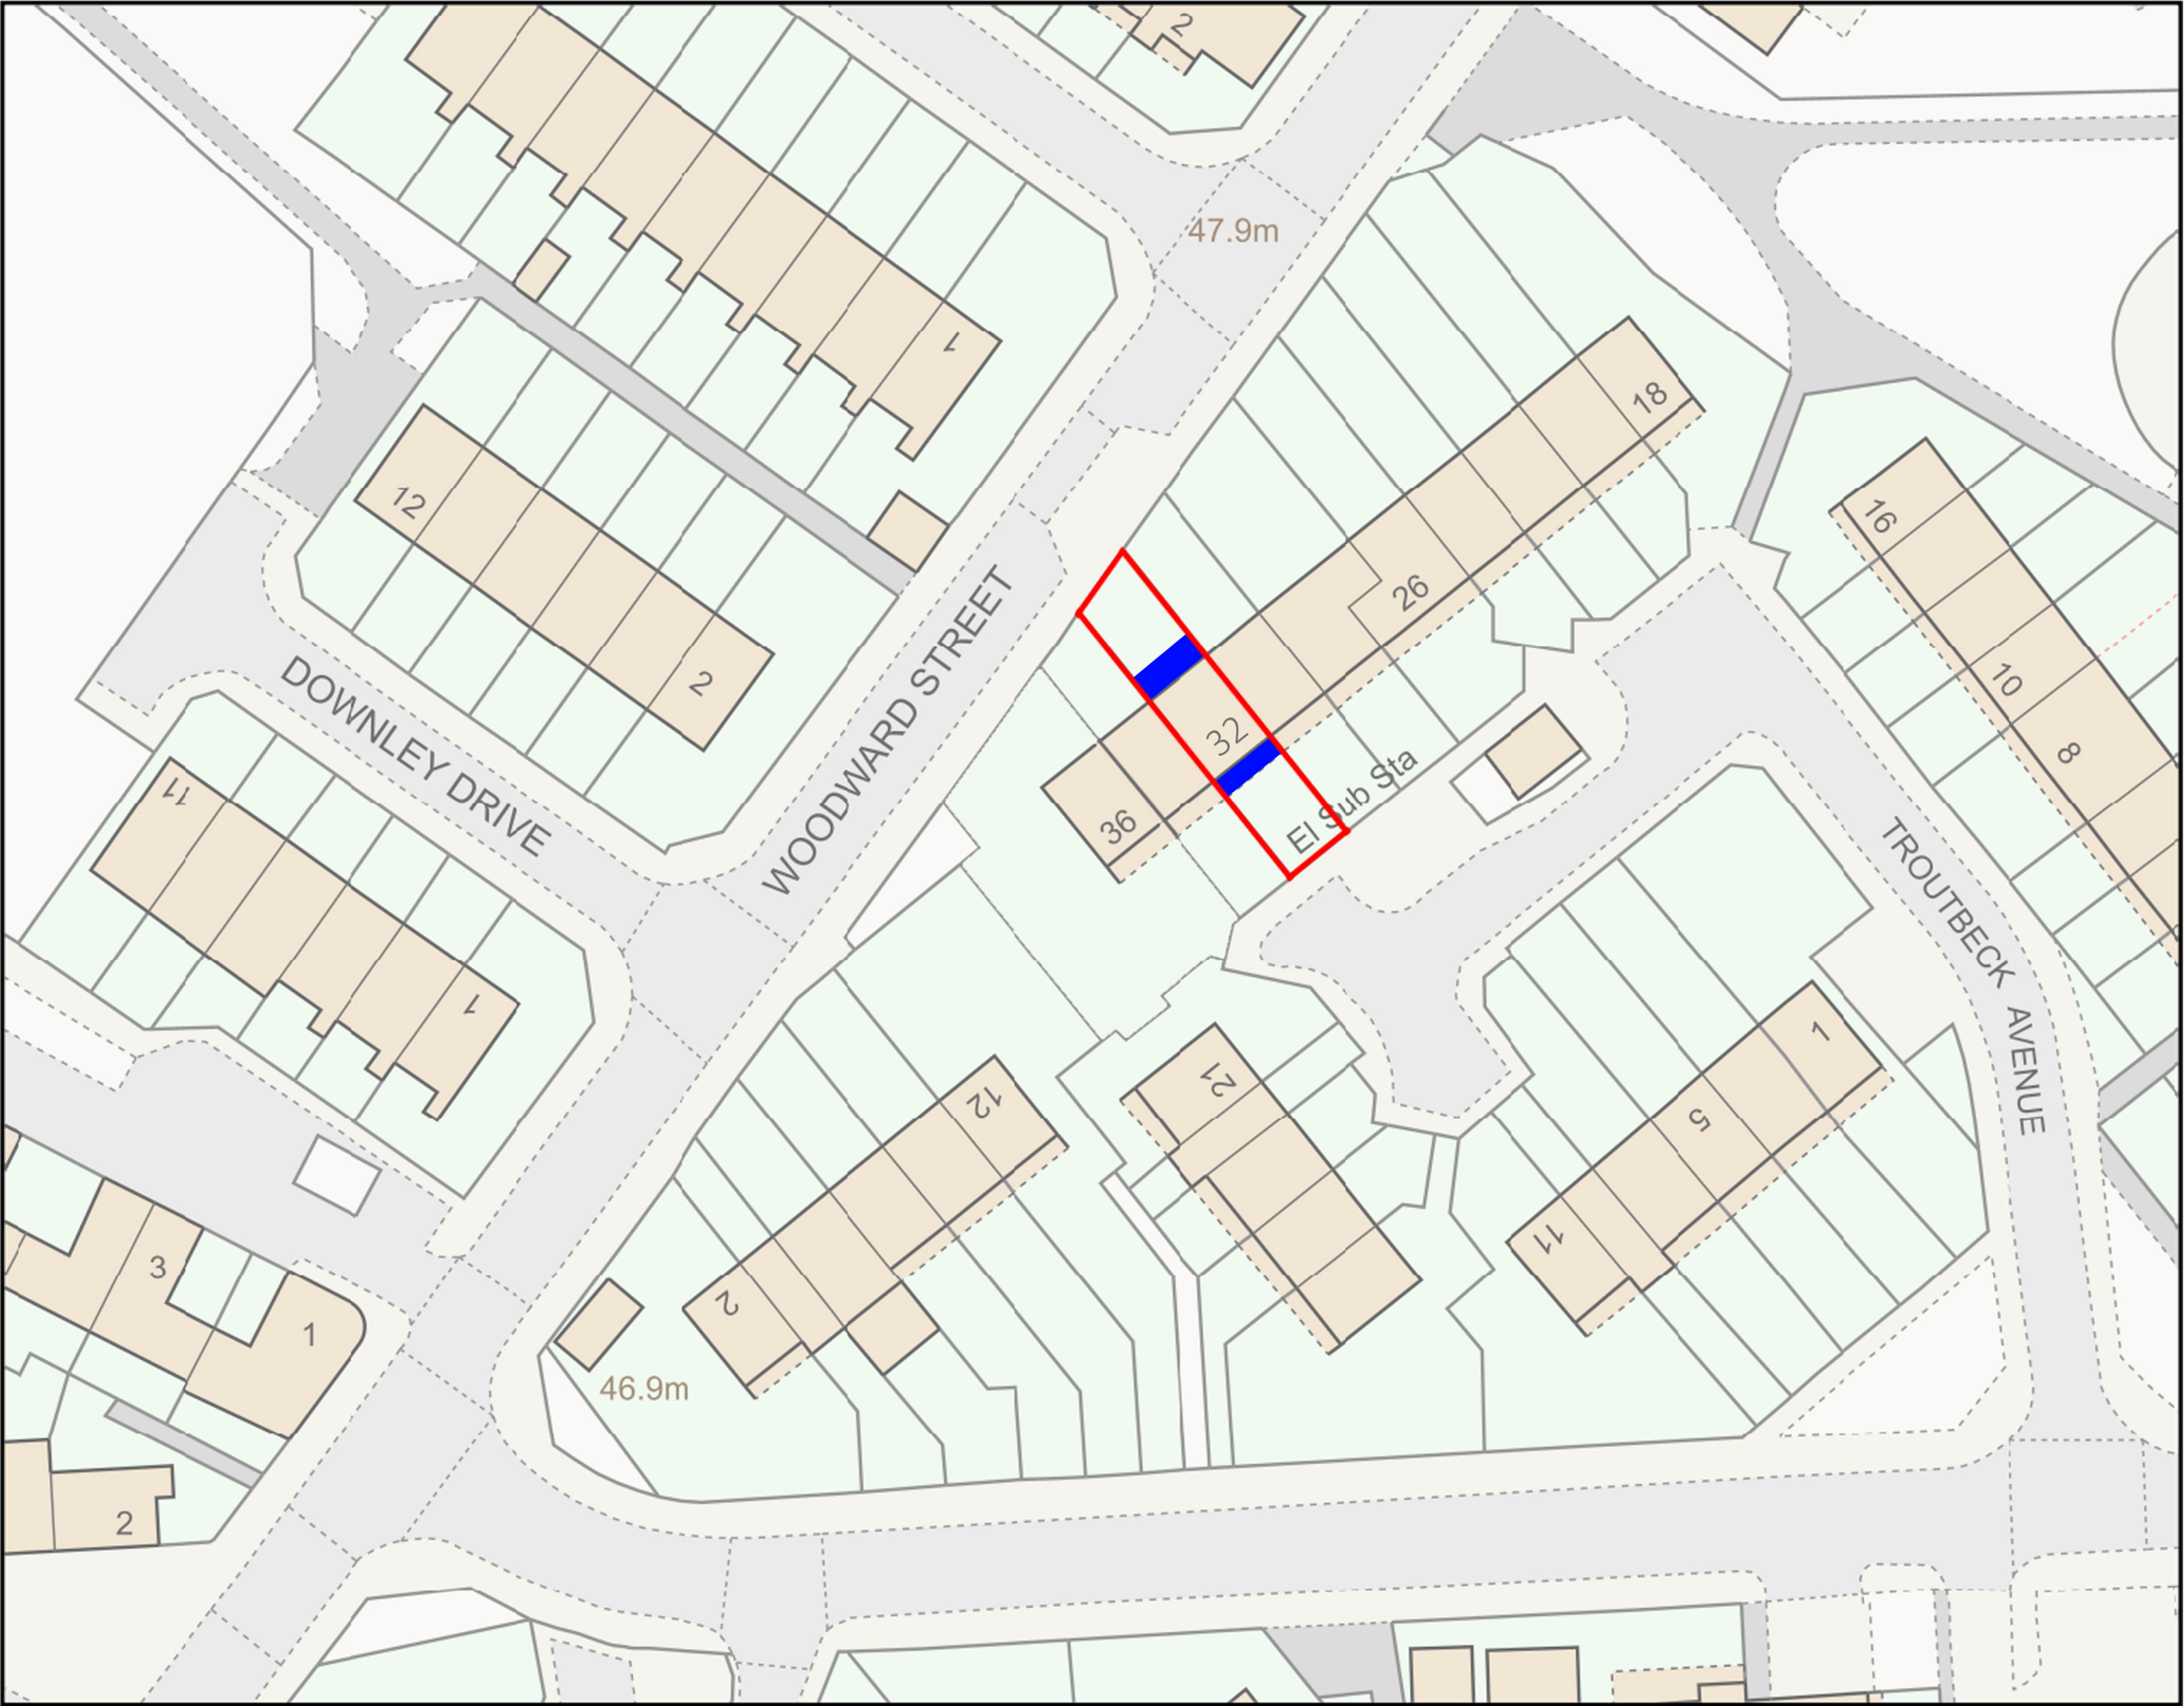

PROPOSED SITE PLAN

Project:
32 Troutbeck Ave, Manchester M4 7JG
Title:
Proposed Site Plan
Status:
FOR PLANNING
Date:
22.10.2024
Scale:
1:500
Drawing number:
4100

Do not scale drawing. Figured dimensions to be worked to in all cases.
The contractor is responsible for checking dimensions, tolerances and references.
Any discrepancy to be verified with the Architect before proceeding with the works.
All intellectual property rights reserved.

 

Revision: