


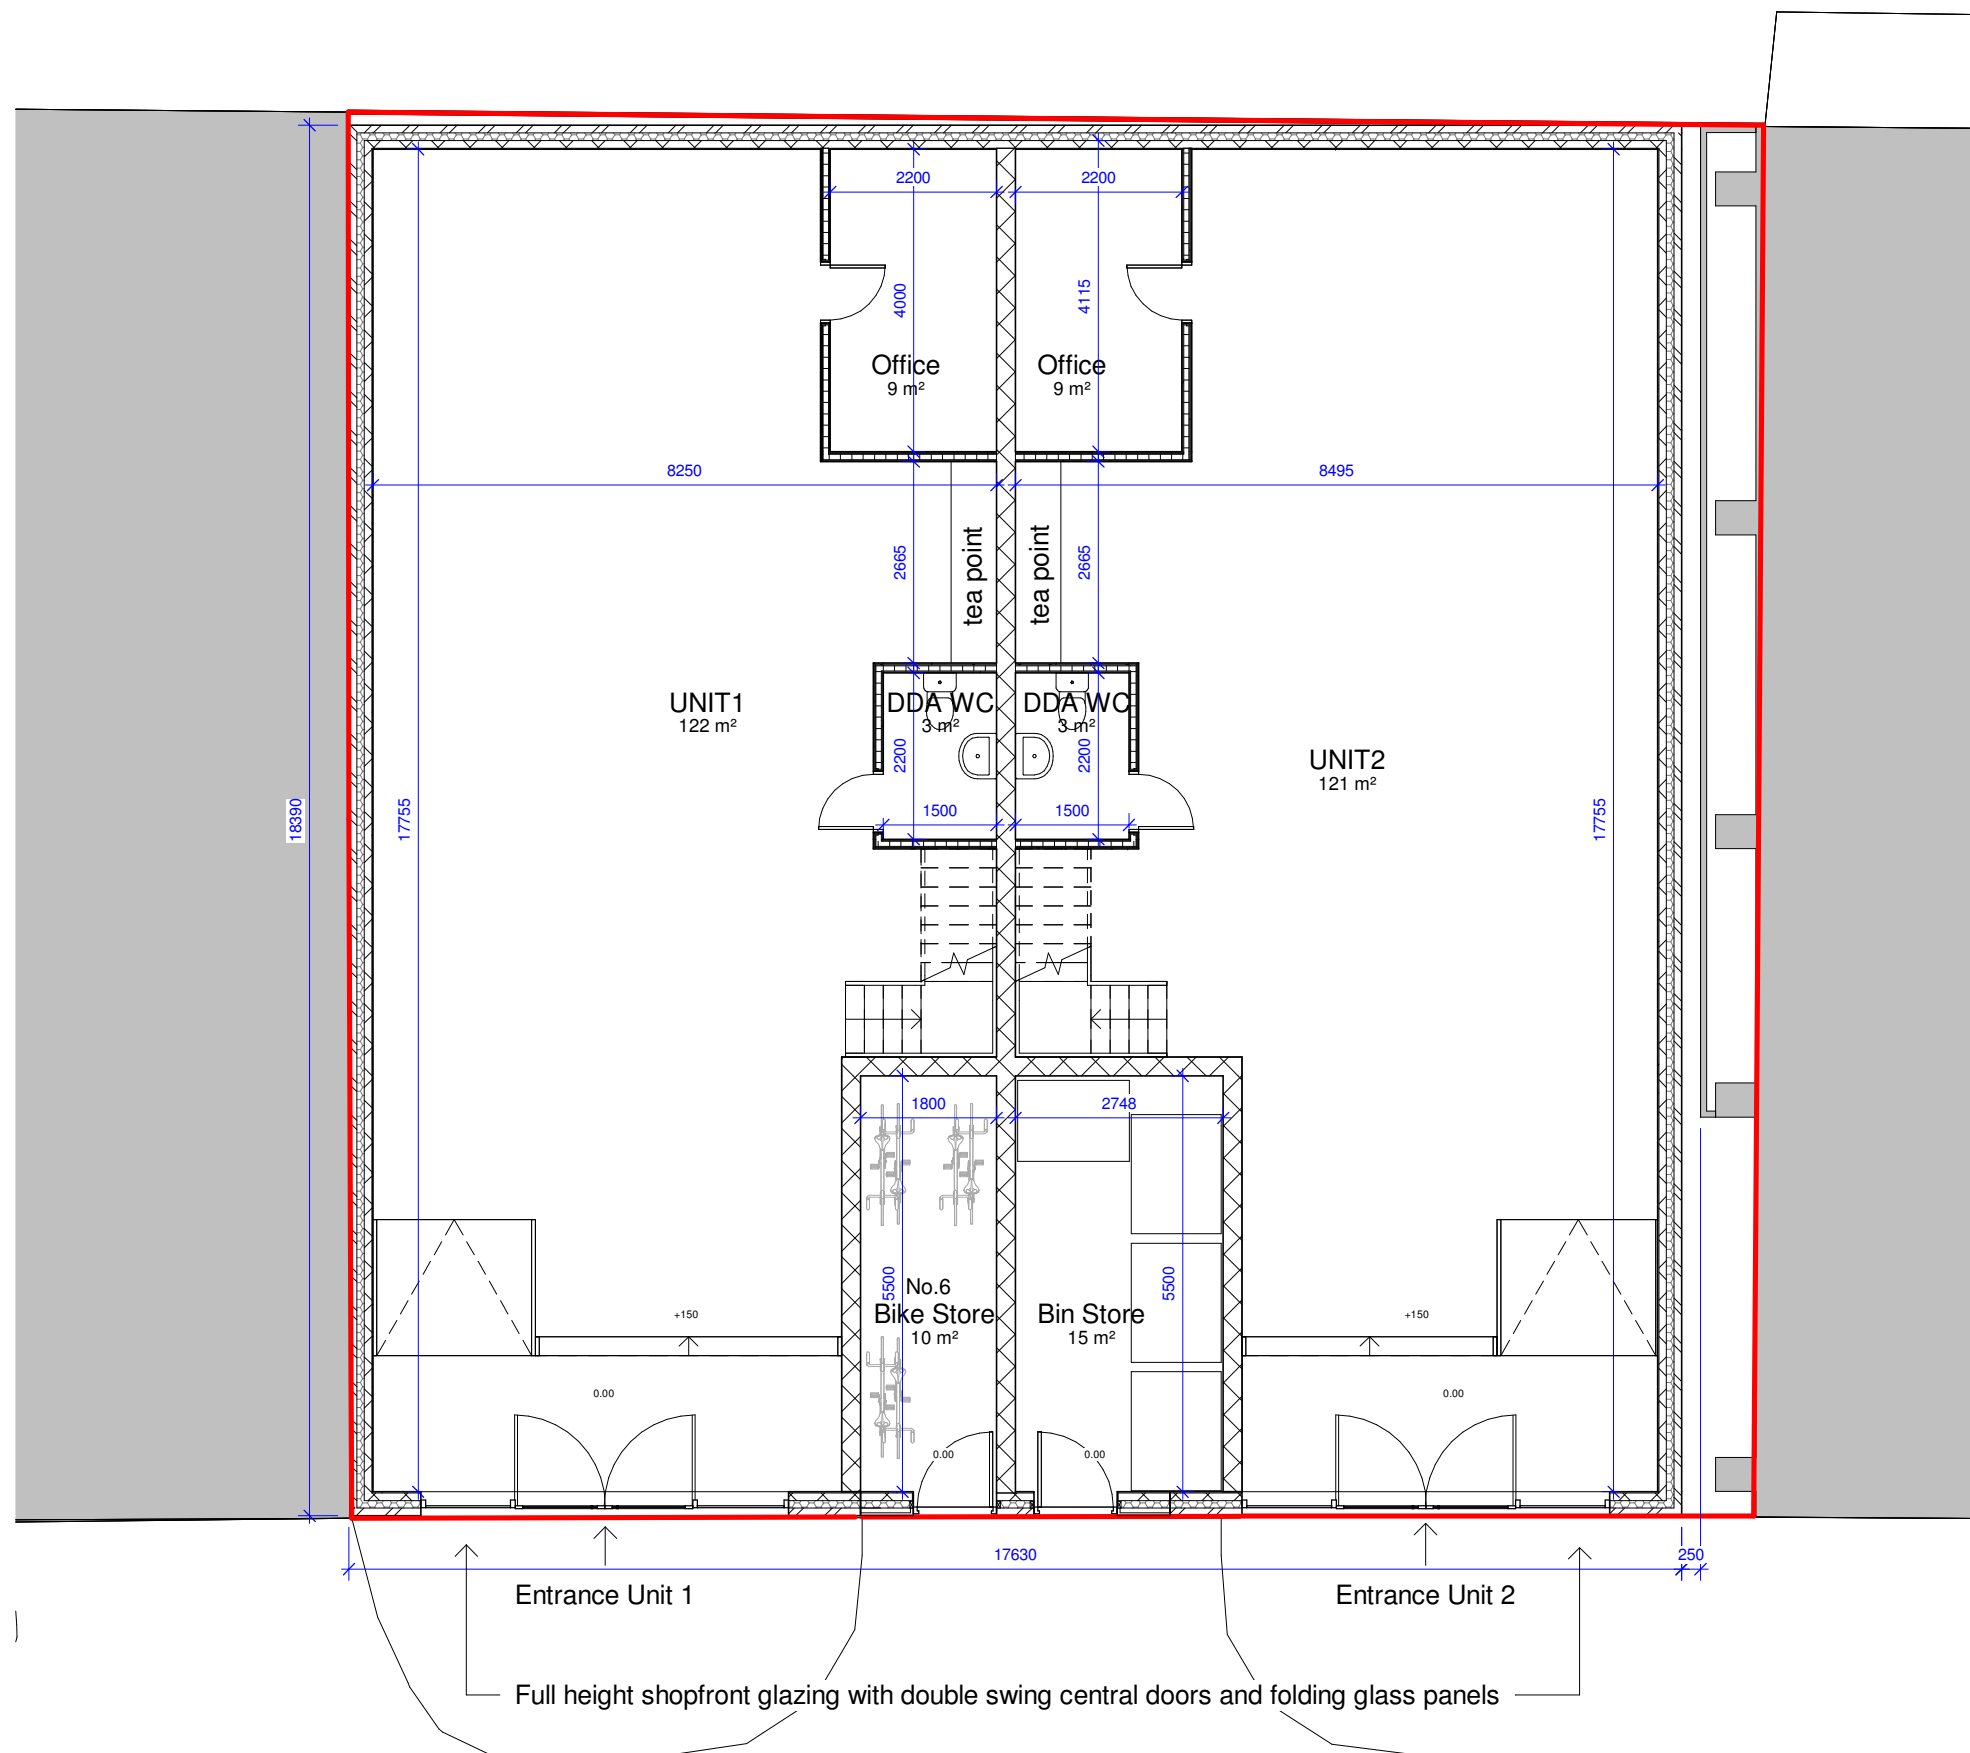

General Notes

The Architect shall have no responsibility for any use made of this document other than for that which it was prepared and issued.

All dimensions should be checked on site. Do not scale from this drawing.

To be read in conjunction with all other Consultant's drawings.

The Architect to be immediately notified of any discrepancies.

Copyright on this drawing retained by the Architect.

LEGEND

— Site Boundary

FLOOR AREA

UNIT 1 282 sqm - 3035 sqft
UNIT 2 285 sqm - 3067 sqft

P2 28/01/25 SA SH Amended Proposal
P1 21/01/25 SA SH Initial Issue

Client
Shahid Imran

createit studios
... leave an impression

Architect
Create It Studios (NW) Ltd
3 Stevenson Square, Manchester M1 1DN
0161 521 3234
www.createitstudios.co.uk
info@createitstudios.co.uk

Project Title
74 Sherborne St, Cheetham Hill,
Manchester M8 8HU

Scale / North Point
1 : 100

Drawing Title
Proposed Ground Floor Plan

Drawing Number A1583(02)AP002	Revision P2
Drawing Status Preliminary	