



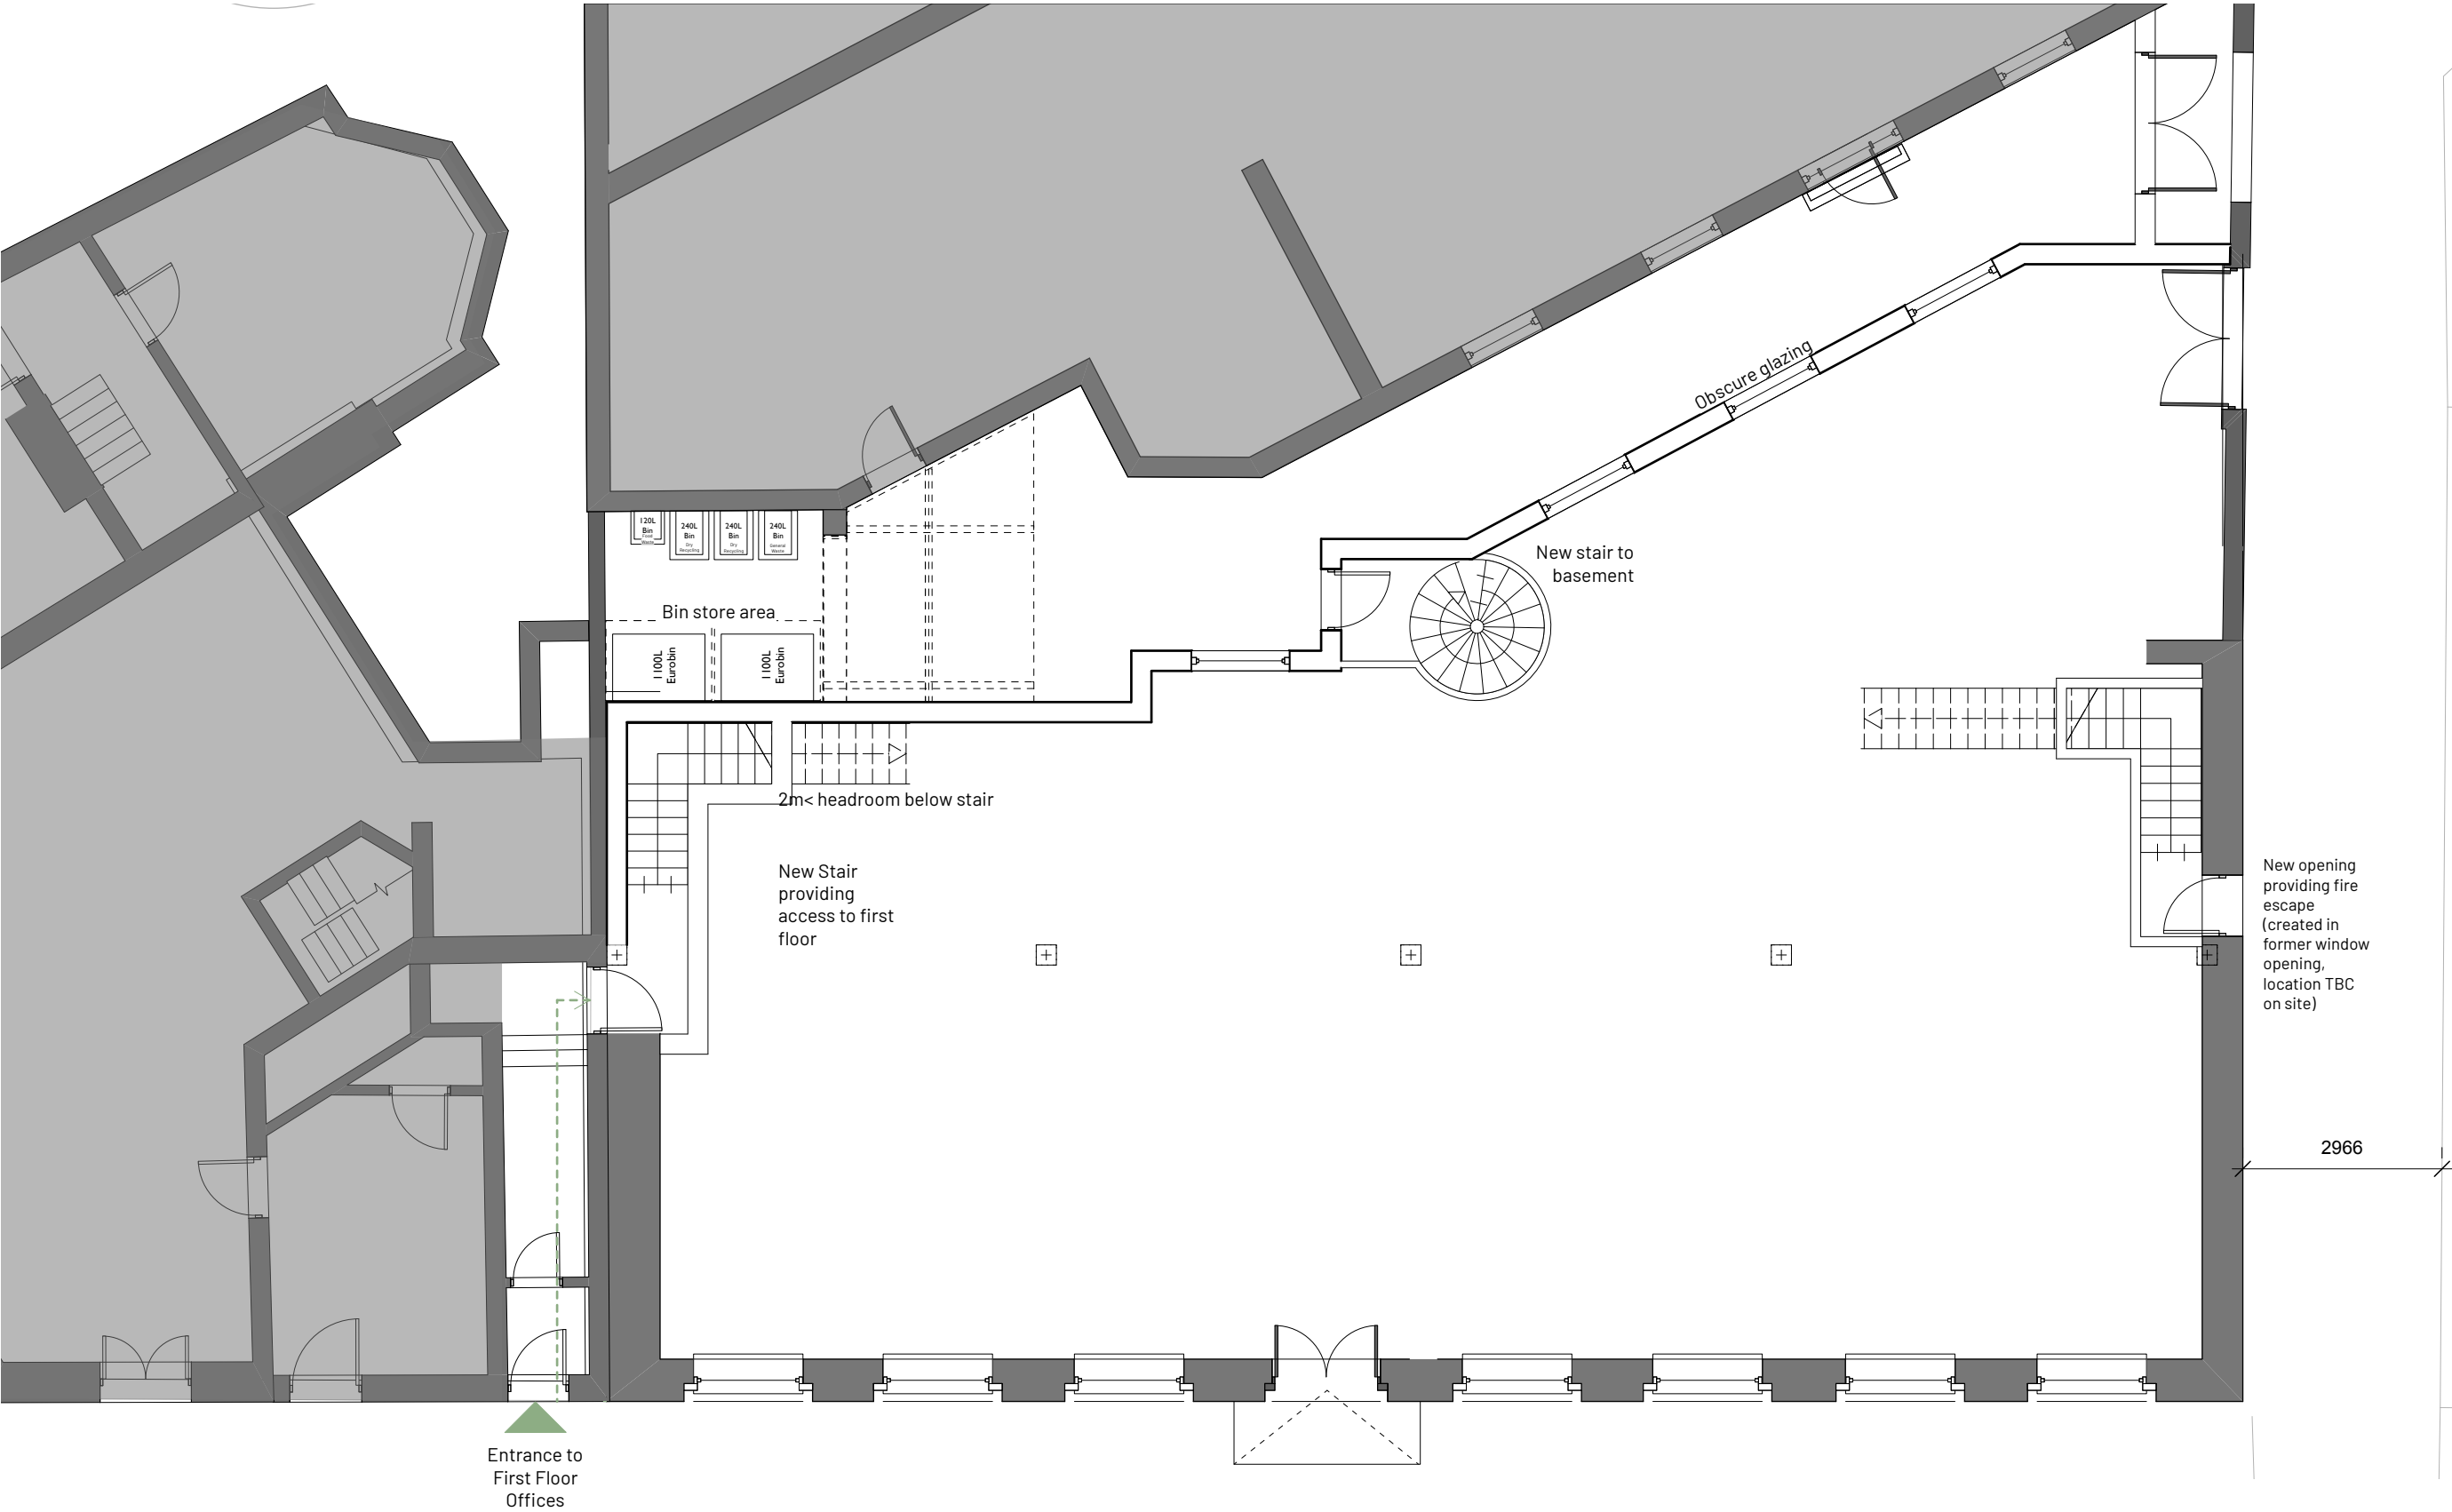

COPYRIGHT OF ATELIER MB LTD
DO NOT SCALE FROM THIS DRAWING
DIMENSIONS TO BE CHECKED ON SITE

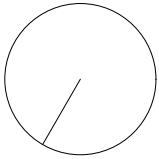

2 Proposed Ground Floor
Scale: 1:100

H	26/02/2025	Fire exit widened, binsRJD shown	
G	21/02/2025	Plan amended	RJD
F	20/02/2025	Plan amended	RJD
E	14/02/2025	Layout amended	RJD AB
D	21/11/2024	Annotation amended	RJD AB
C	18/11/2024	Annotation amended	RJD AB
B	13/11/2024	Stair moved	RJD AB
A	29/10/2024	Basement and first floor stair amended.	RJD AB
REV	NOV	Entrance moved	DRN/CHK

95 Lapwing Lane

Proposed Ground Floor Plan

PROJECT REF.	2033
DRWG NO.	P(100)
REVISION	H
SCALE	1:100 @ A3
DATE 1st DRAWN	Aug 24 RJD

SK sketch E existing P proposed T tender C construction FI final issue

+44 161 236 0051
ARCHITECT@ATELIERMB.CO.UK

ATELIER.MB