



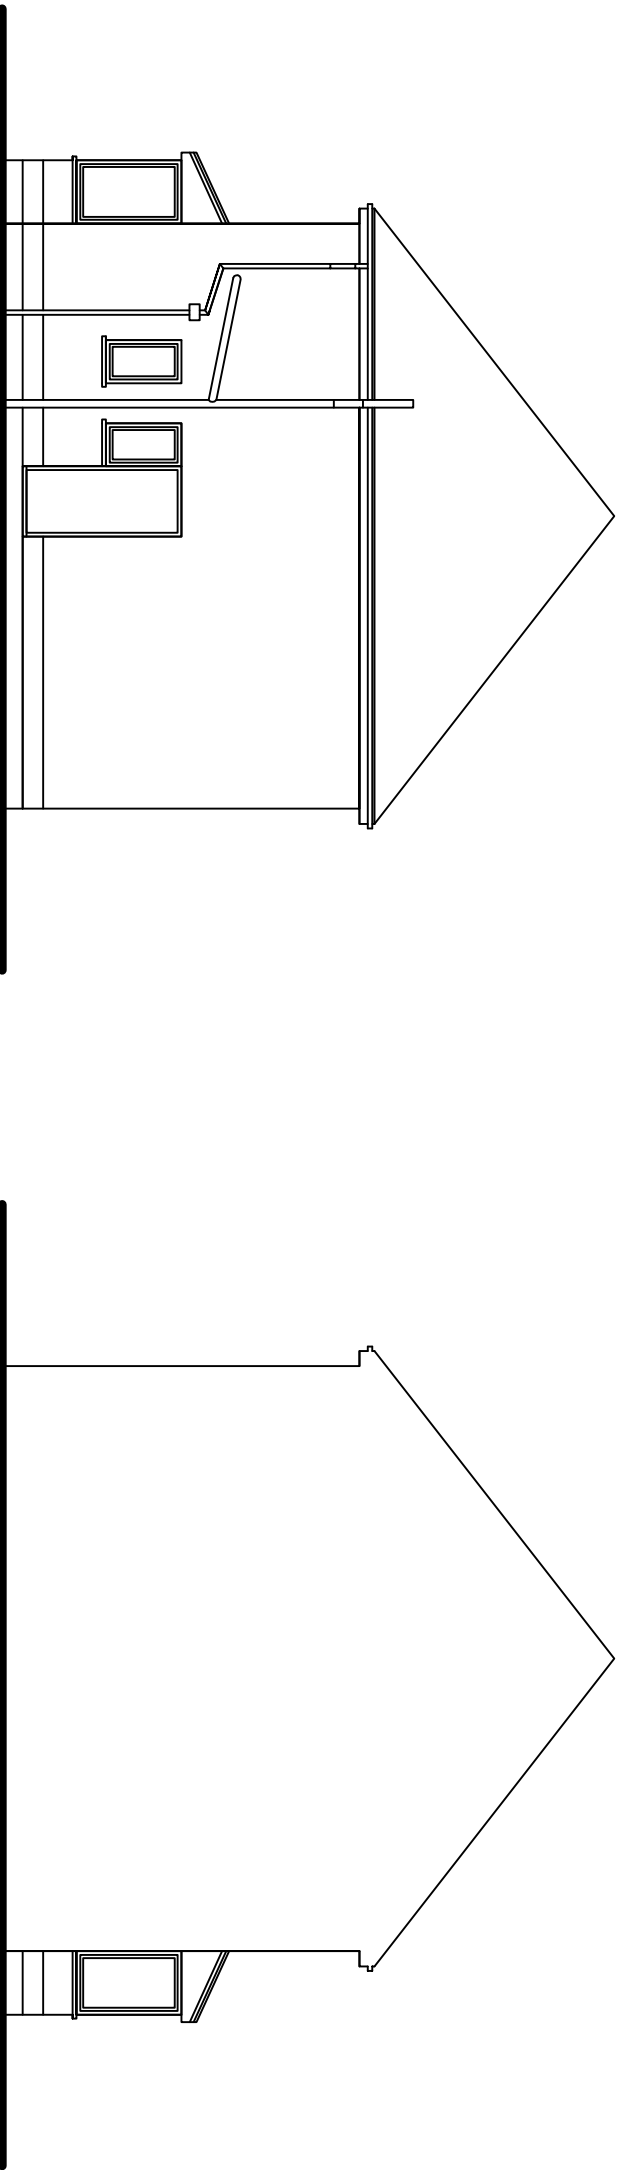

Existing Elevations (1:100)

NOTE:- ALL DIMENSIONS TO BE CHECKED ON SITE
Work must not be commenced until Planning Permission (where applicable) and Building Regulation Approval is received.
Any works carried out before receipt of the permissions is entirely at clients own risk. All drawings are subject to Copyright.

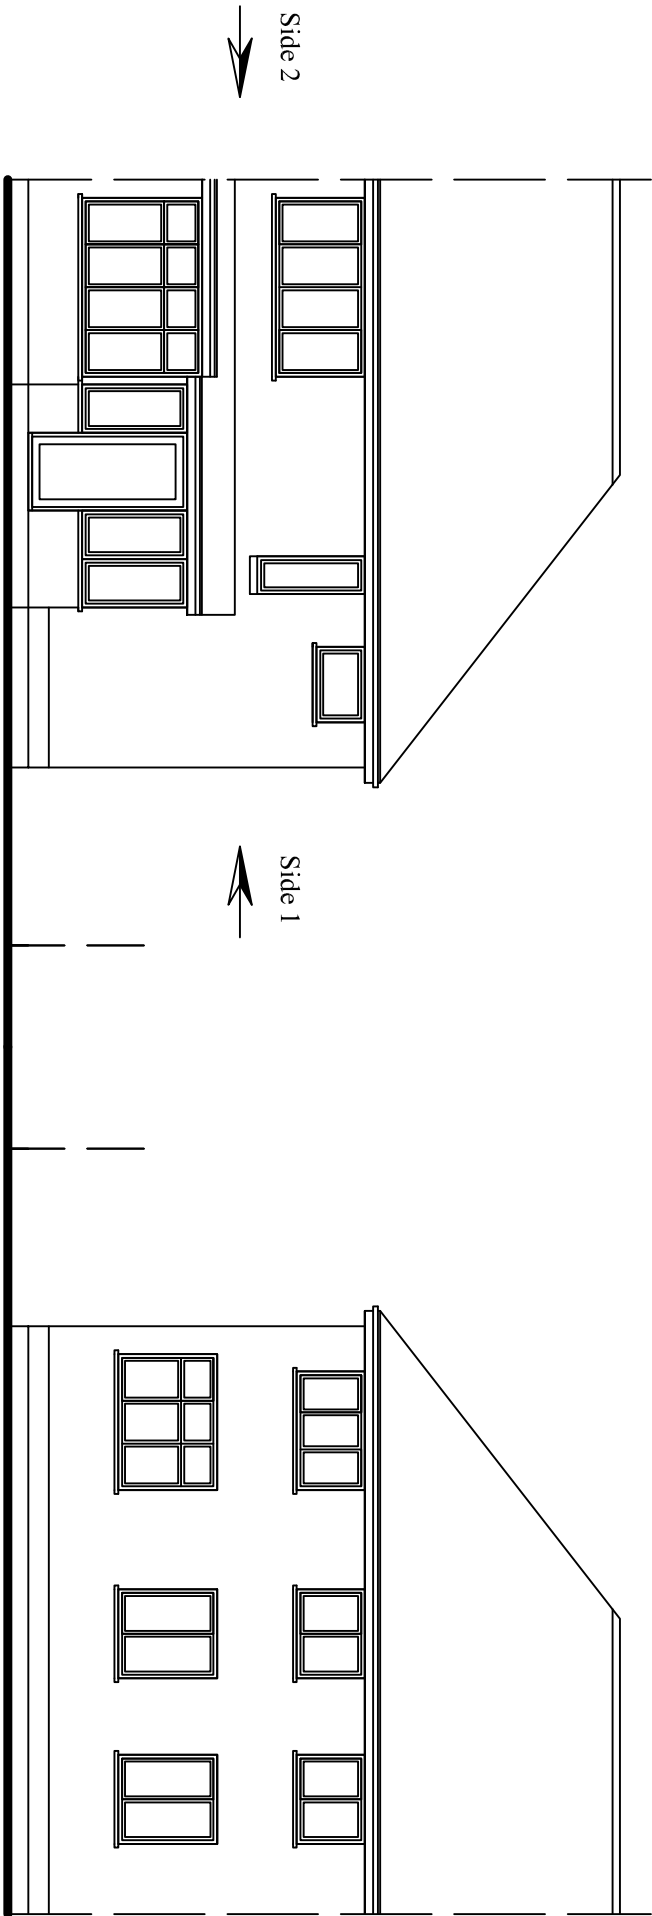

Revisions	
Project	
Double Storey Kitchen, Store and Bedroom Extension to Side and Rear Elevations Plus Associated Internal Remodelling	
Location	
77 Darley Avenue Chorlton Manchester M21 7GP	
Drawing No	
20425/1	
Title	
Existing Elevations	
The Drawing Room	
'Mole End' Windmill Lane Appleton Warrington Cheshire	
Tel 01925 269916 Mob 07885 035256	