




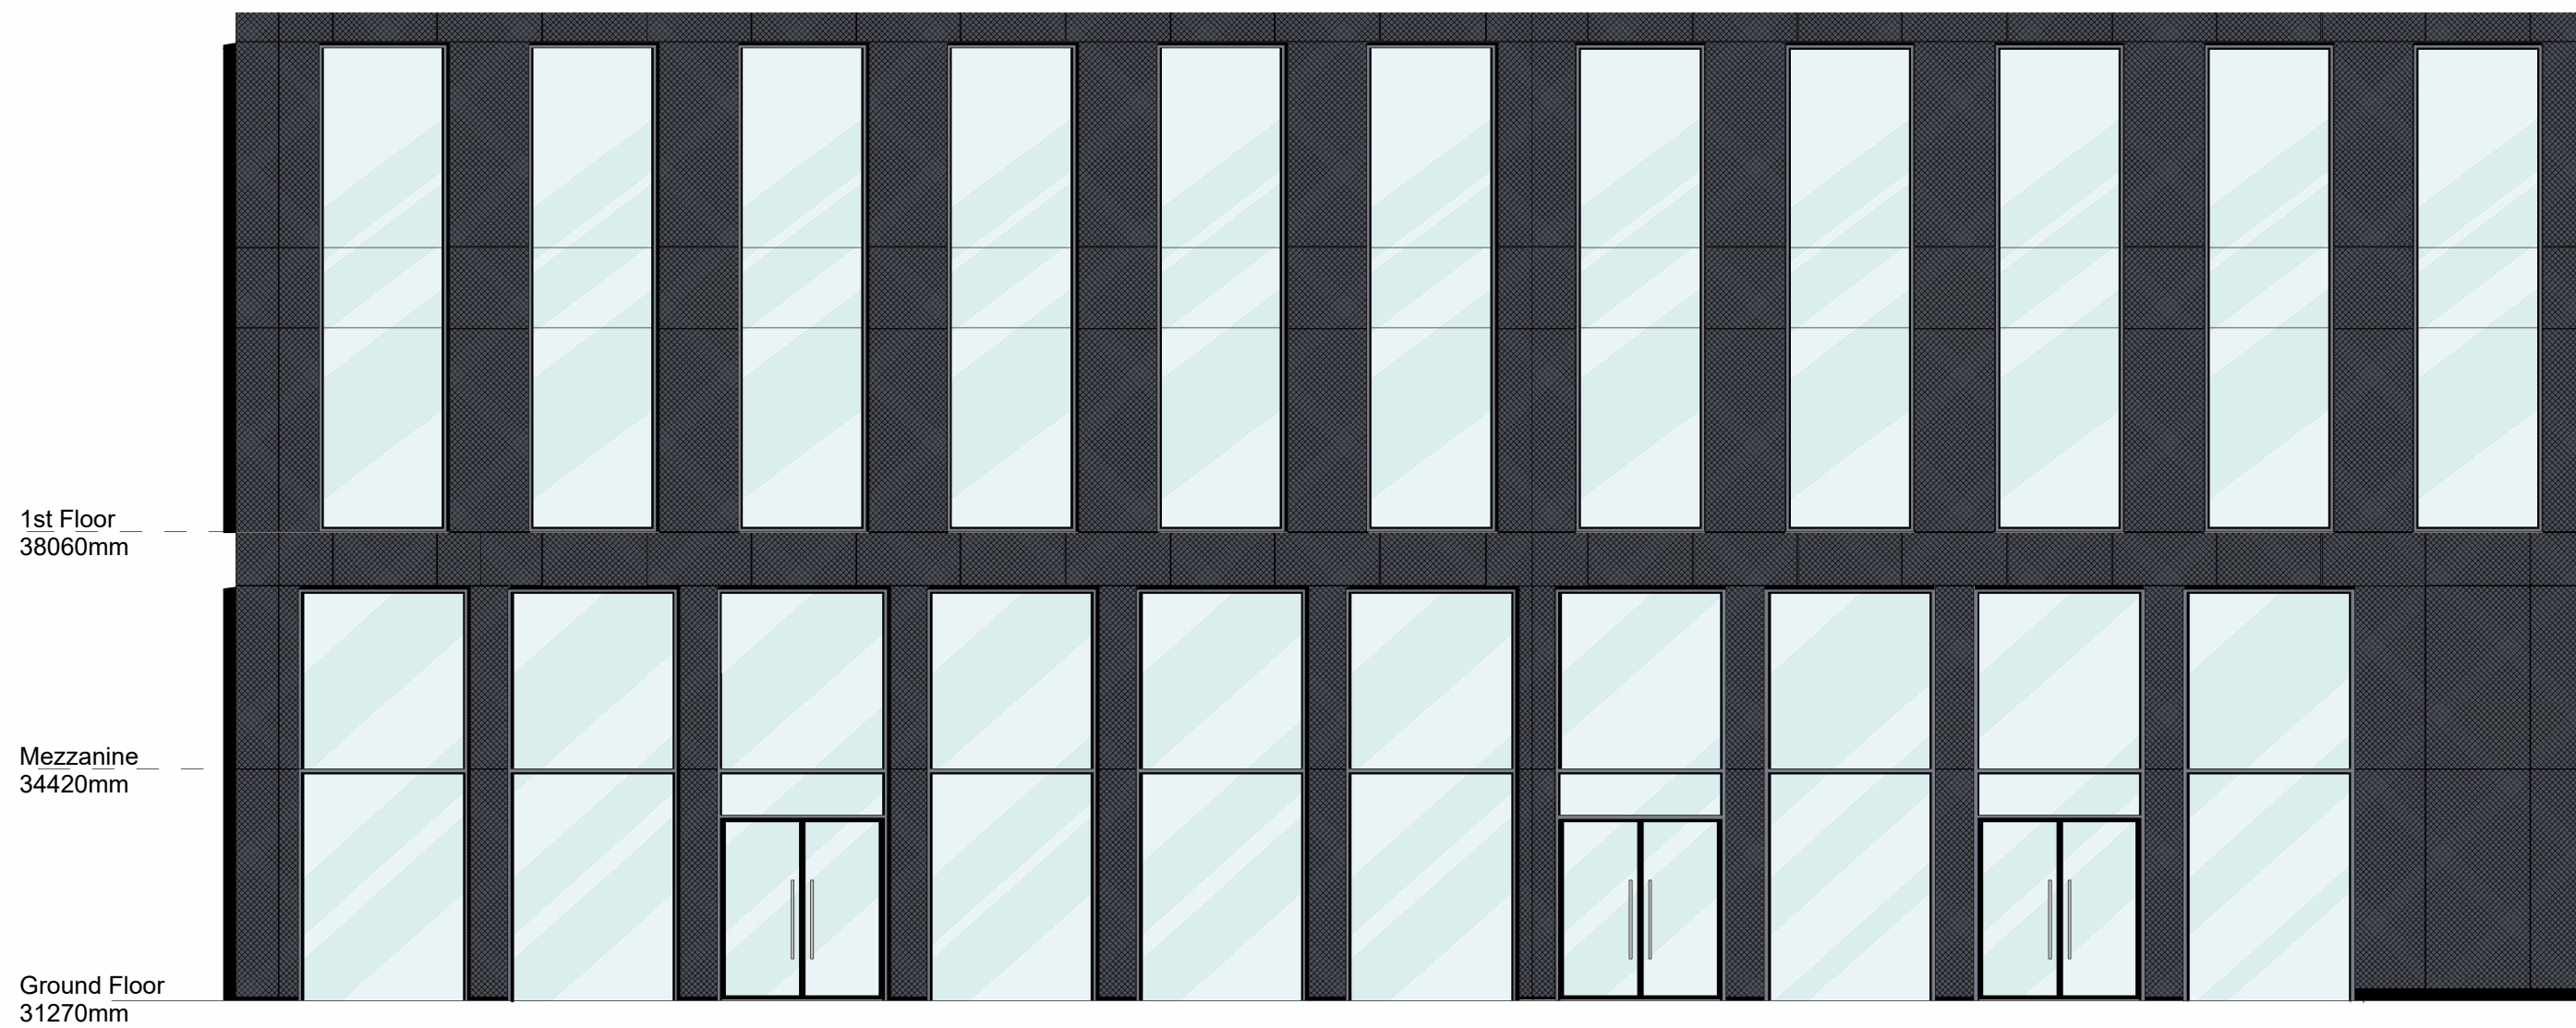


01 EXISTING FRONT ELEVATION  
1 : 100

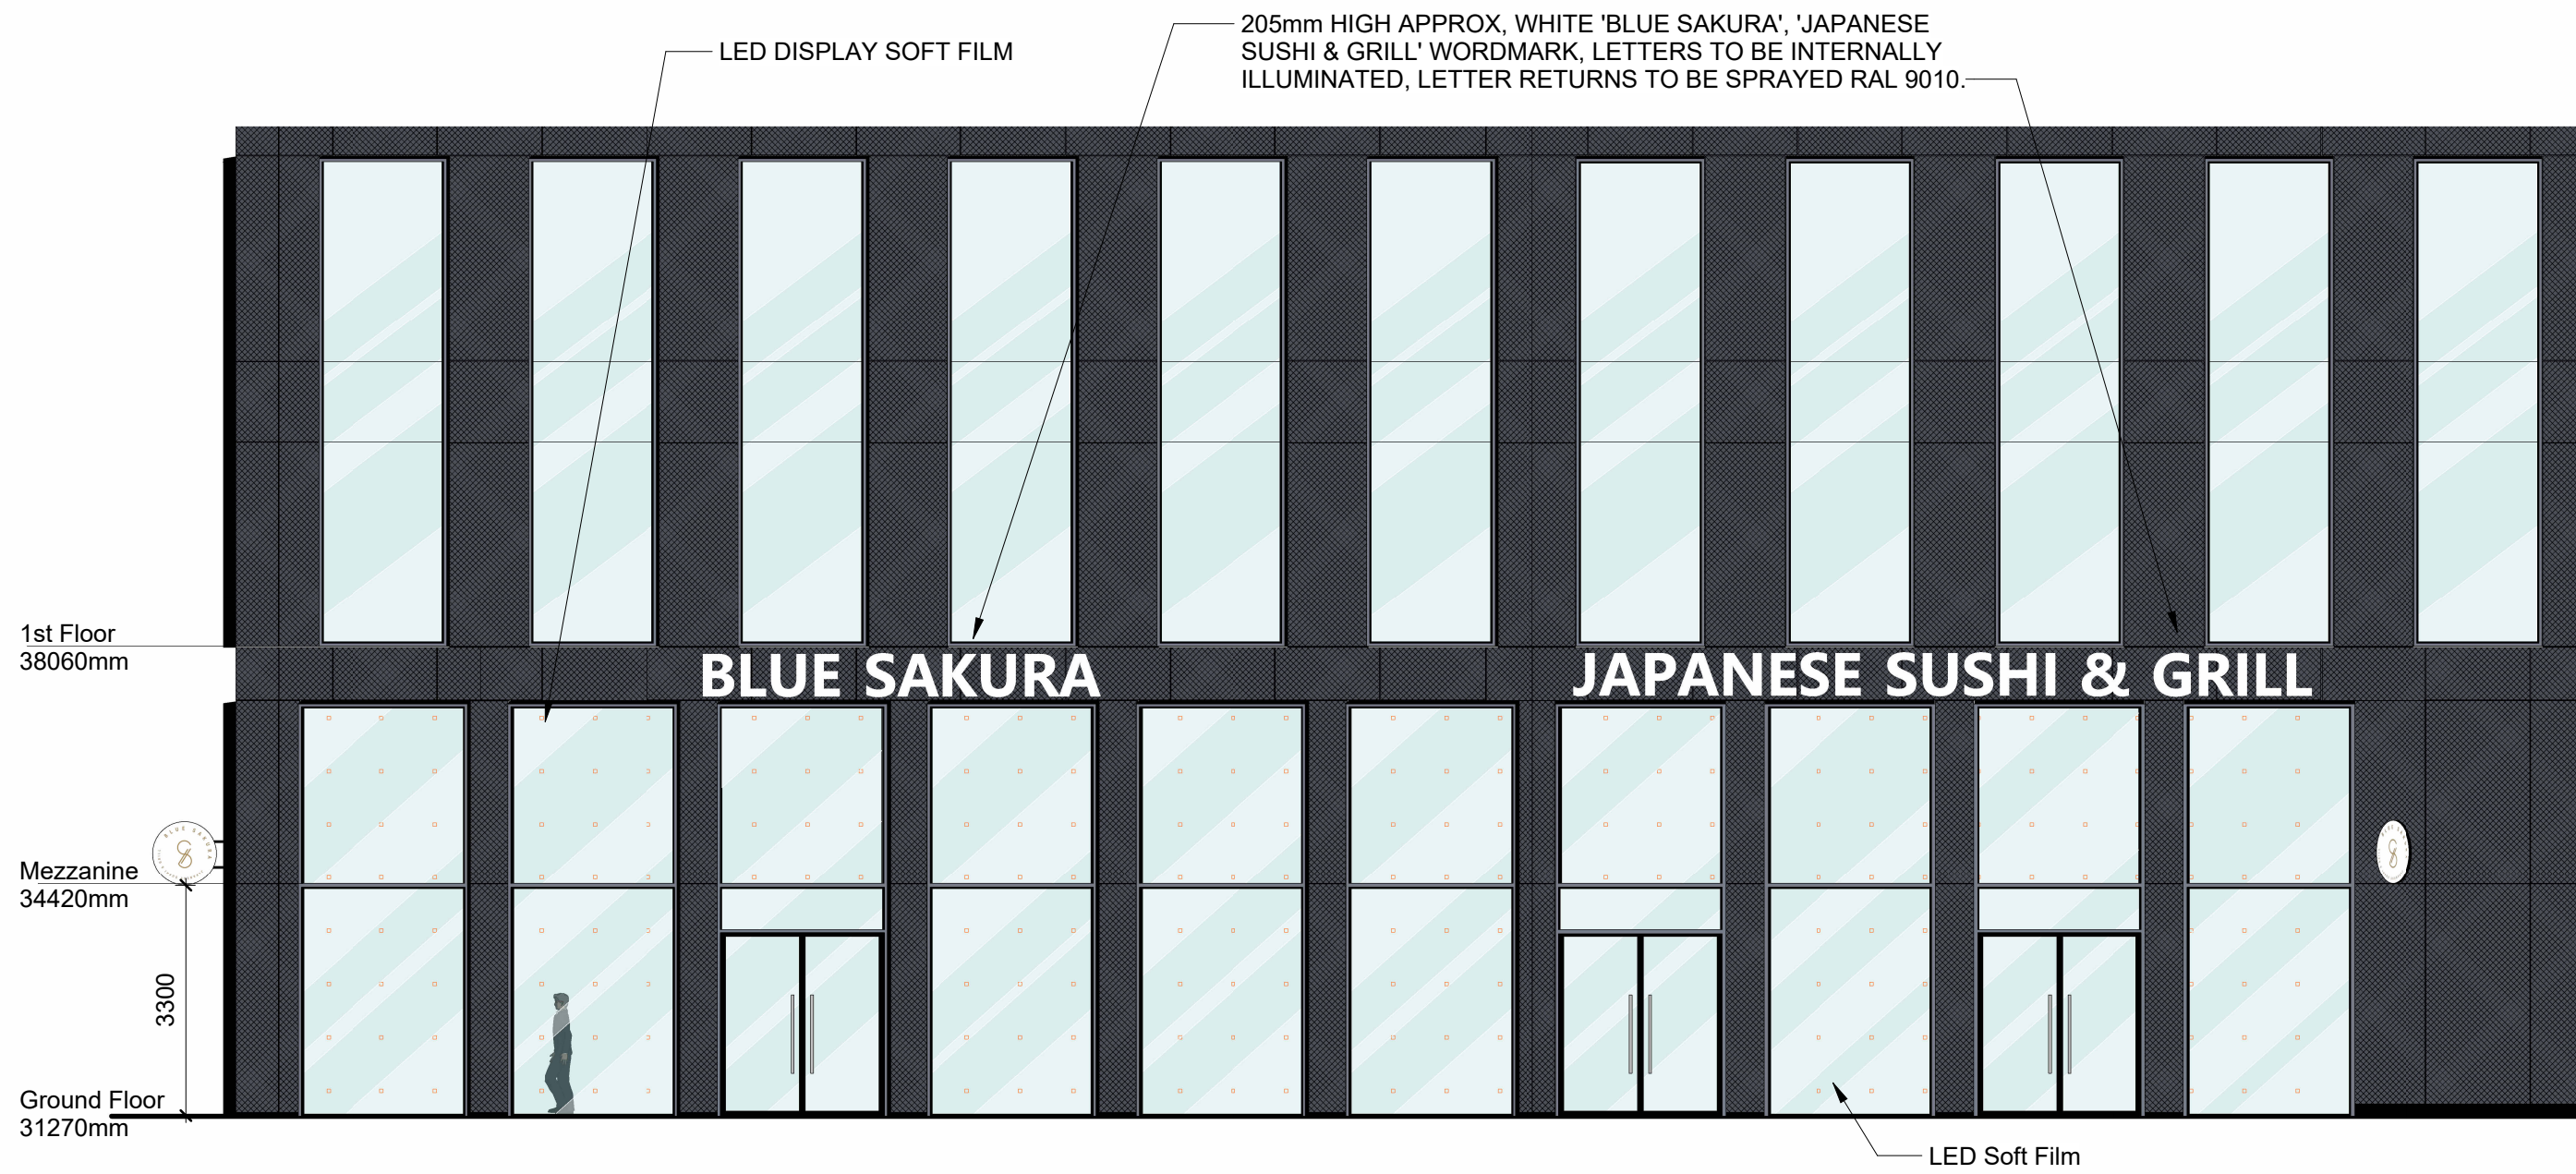

03 PROPOSED FRONT ELEVATION  
1 : 100

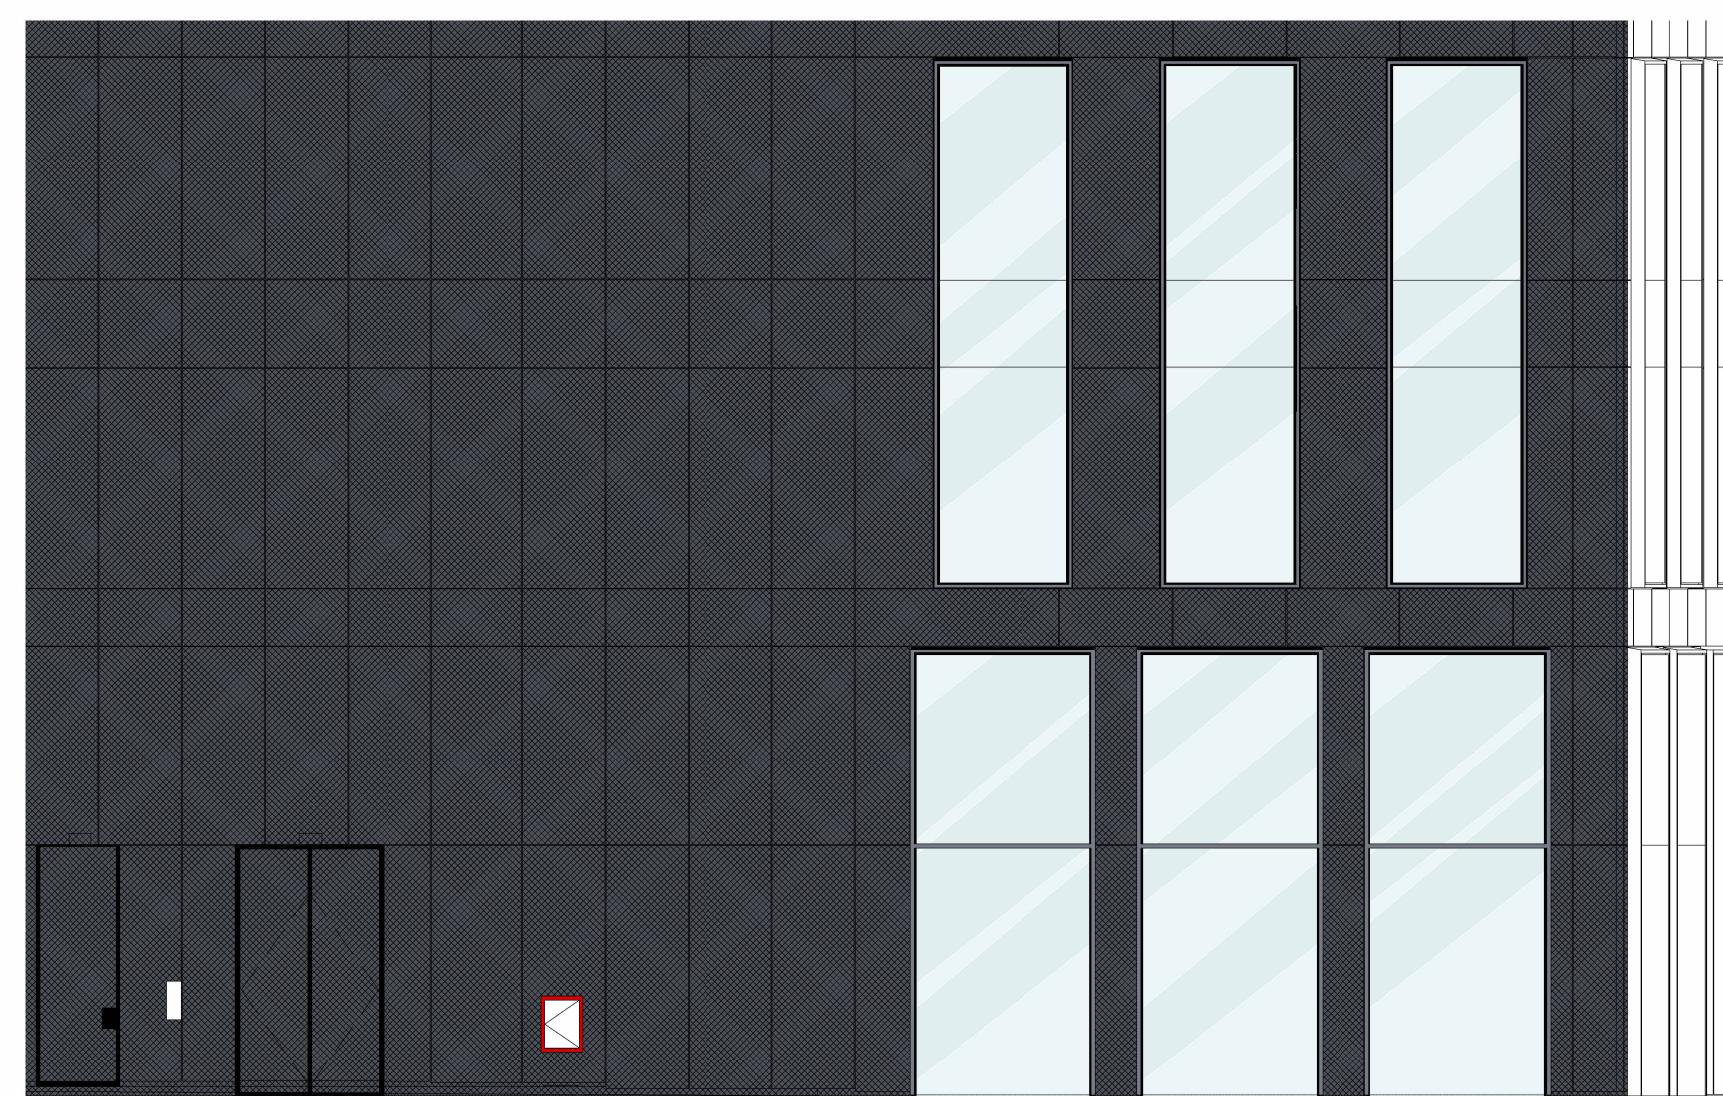

02 EXISTING SIDE ELEVATION  
1 : 100

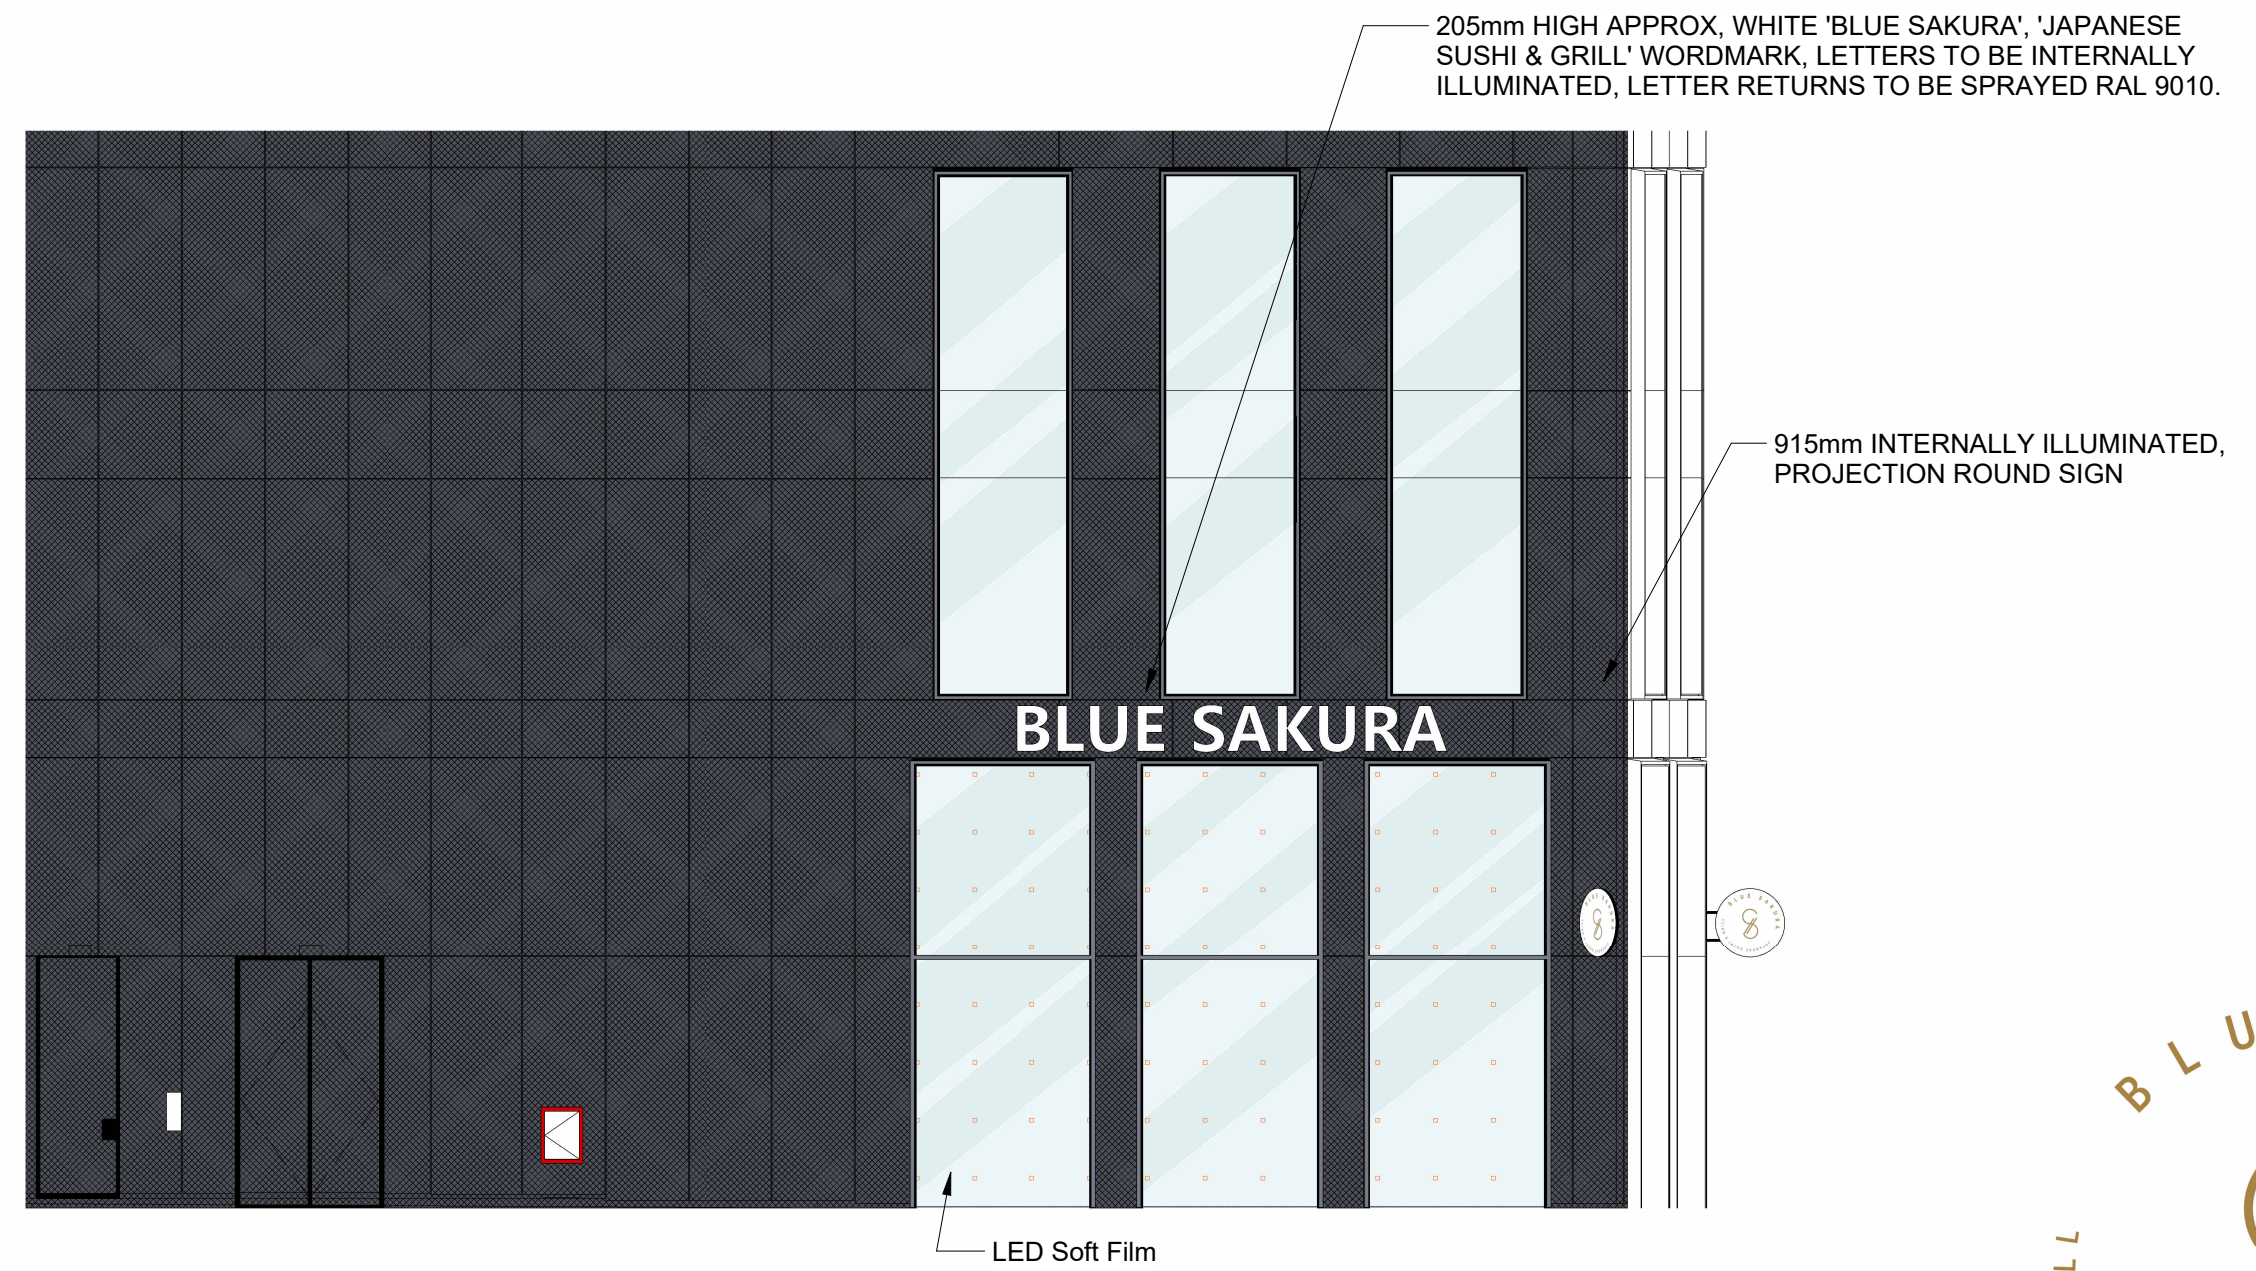


04 PROPOSED SIDE ELEVATION  
1 : 100



05 BLUE SAKURA LETTERS  
1 : 5

06 PROJECTING SIGN DETAIL  
1 : 10

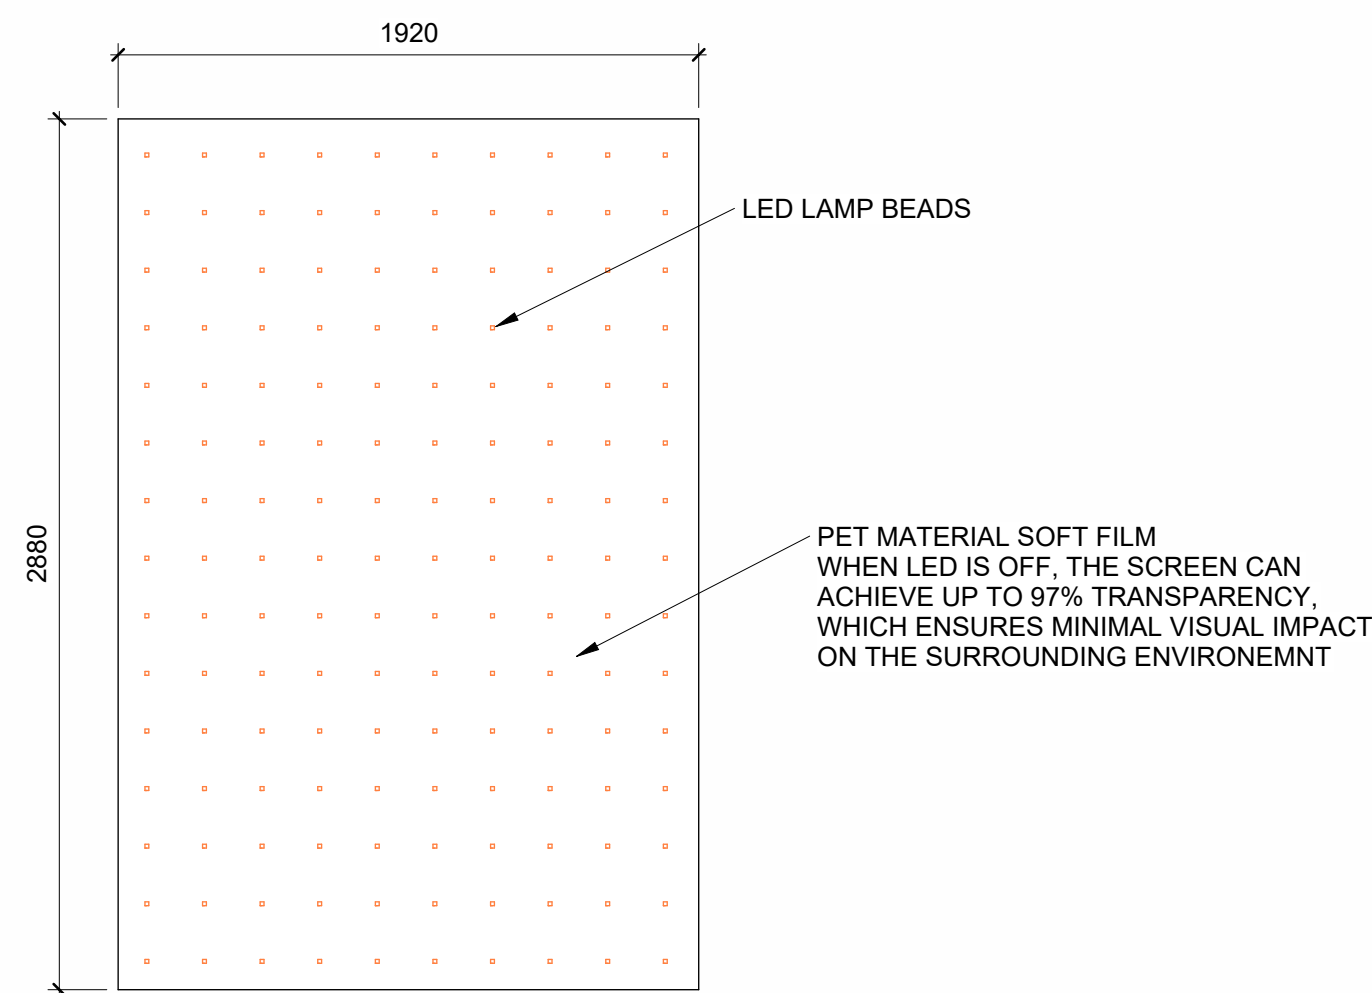

07 LED SOFT FILM  
1 : 25

© COPYRIGHT 2025  
THIS DRAWING AND THE COPYRIGHTS AND PATENTS THEREIN ARE THE DESIGNER'S PROPERTY AND MAY NOT BE USED OR REPRODUCED - ONLY UNDER CONTRACT

Notes

ALL DIMENSIONS TO BE CHECKED ON SITE  
DO NOT SCALE FROM THIS DRAWING EXCEPT FOR THE PURPOSES OF LOCAL AUTHORITY PLANNING

Scale



|                |                               |
|----------------|-------------------------------|
| PROJECT        | BLUE SAKURA RESTAURANT        |
| TITLE          | EXISTING & PROPOSED ELEVATION |
| DRAWING NUMBER | A107                          |
| NOTE           | UNIT 2-3, NO.8 FIRST STREET   |
| CHECKED BY     | -                             |
| DRAWN BY       | J.OOI                         |
| CLIENT         | BLUE SAKURA LTD               |
| DATE           | 03/03/25                      |
| SCALE (@ A1)   | As indicated                  |