



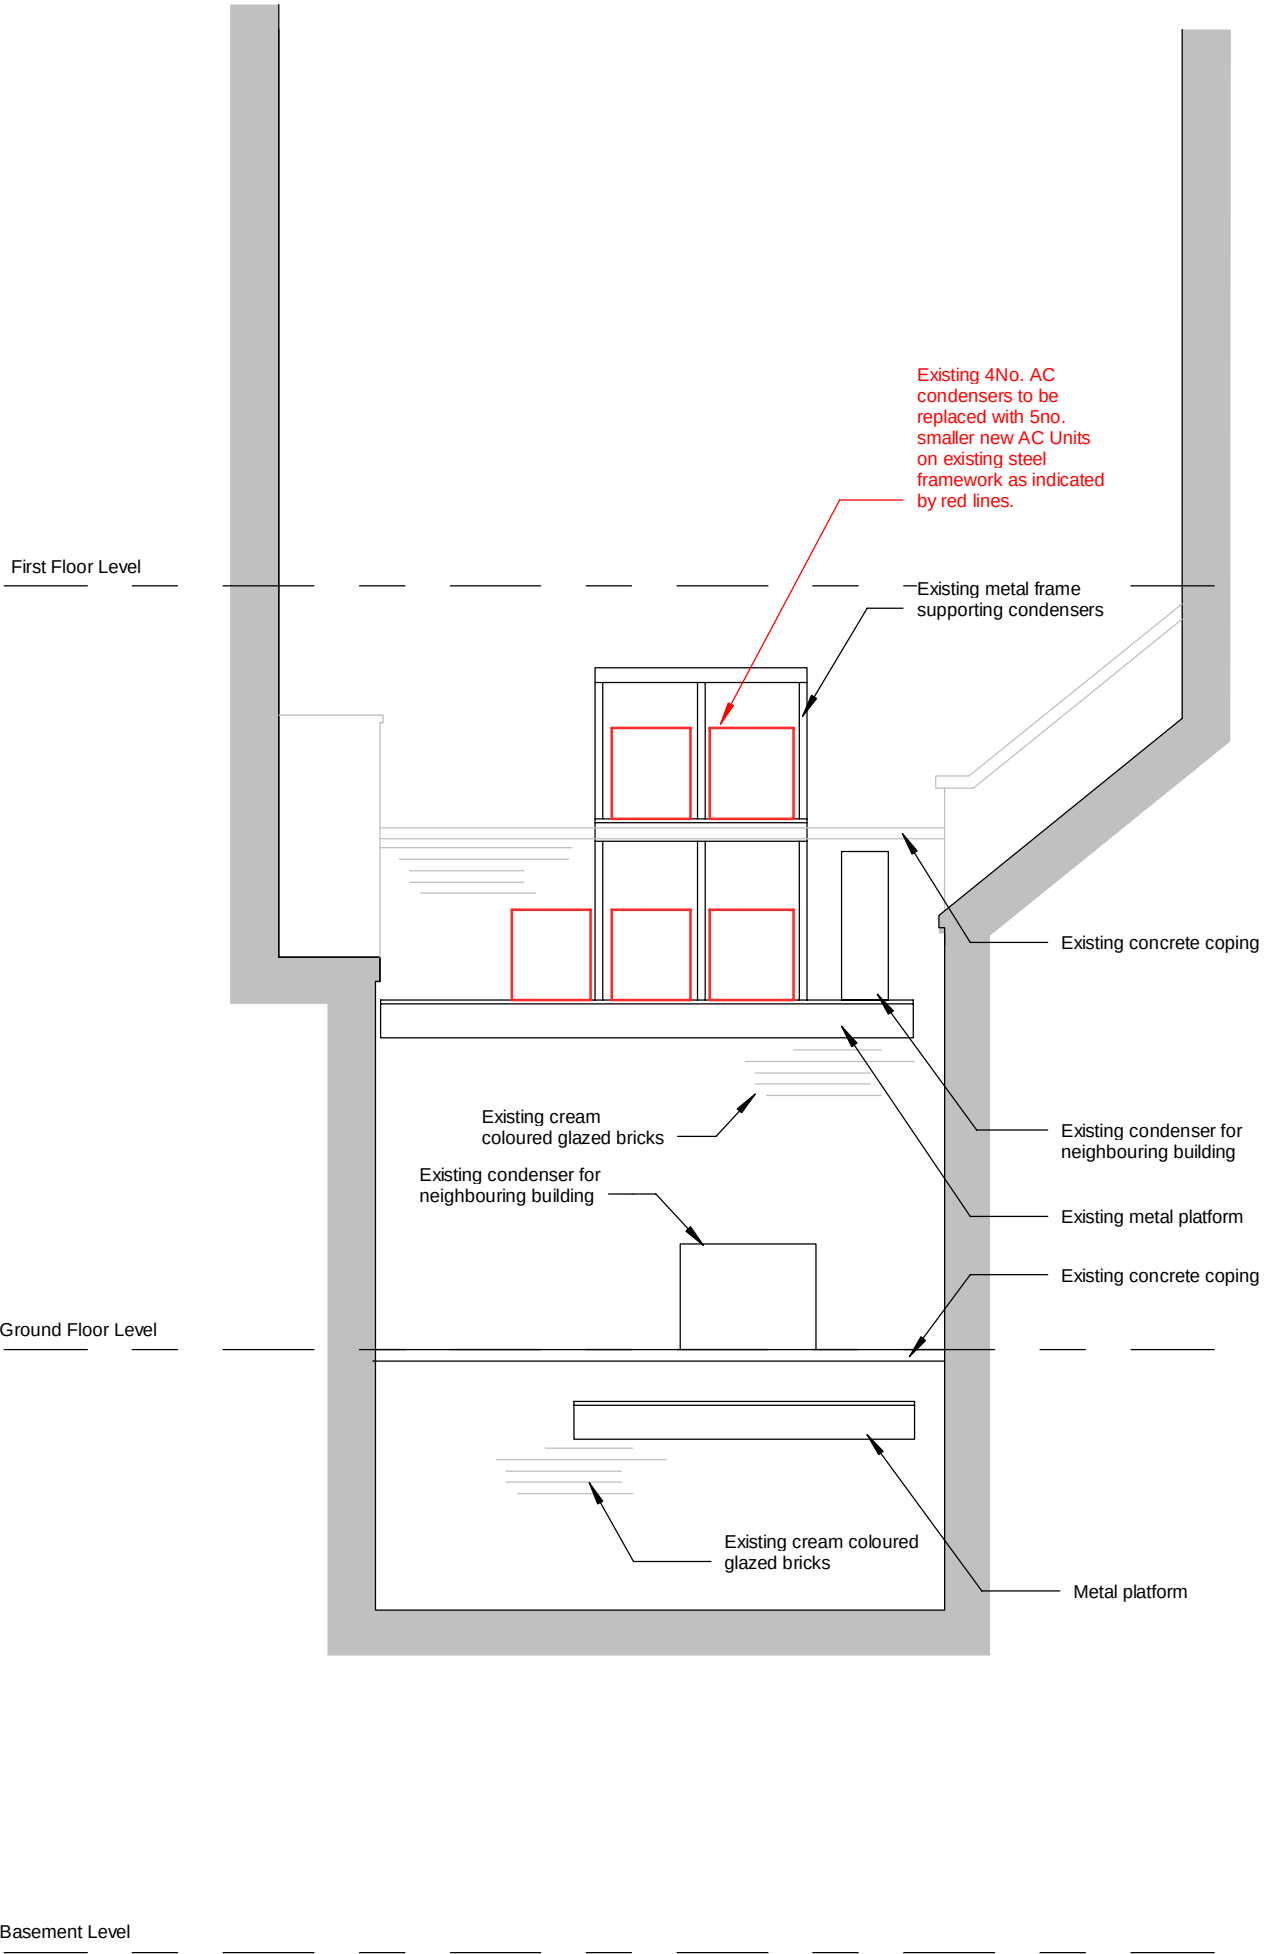

Proposed Lightwell Elevation

1 : 50

 

MWE ARCHITECTS
Unit One, Beal Farm, Stocksfield, NE43 7AL
Telephone : (0191) 260 2299
Email : enquiries@mwearchitects.co.uk
Website : www.mwearchitects.co.uk

Rev.	By	Date	Description		
Client			Job No	Dwg No	Rev.
Newcastle Building Society			24003	05	
Job Title			Scale	Date	
74 King Street, Manchester M2 4NJ			1 : 50	March 2024	Date
Description			Drawn by	Paper size	
PROPOSED LIGHTWELL EAST ELEVATION			GI	A3	