




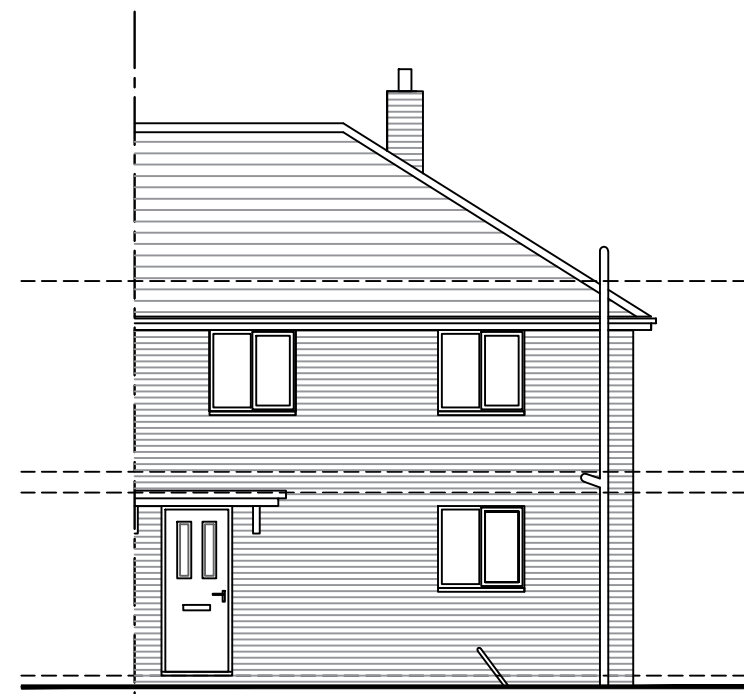


Front Elevation 1:100

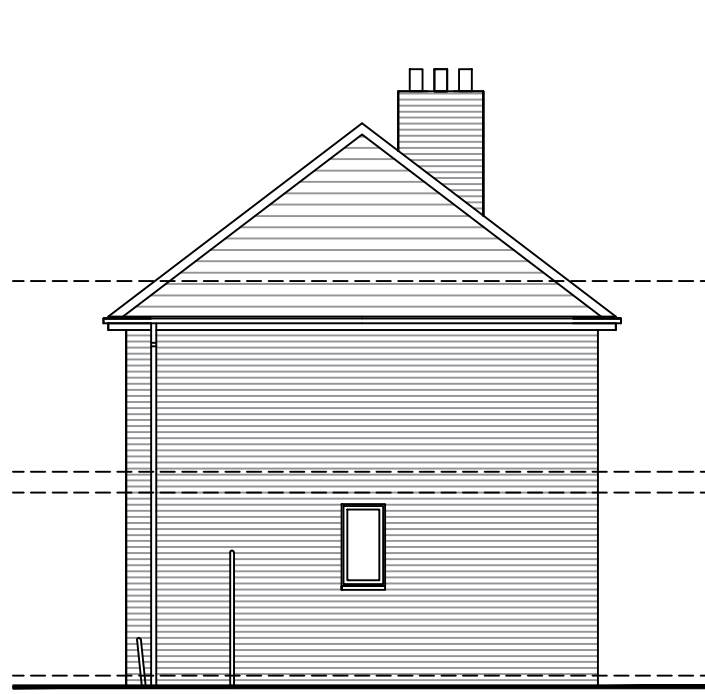


Right Elevation 1:100

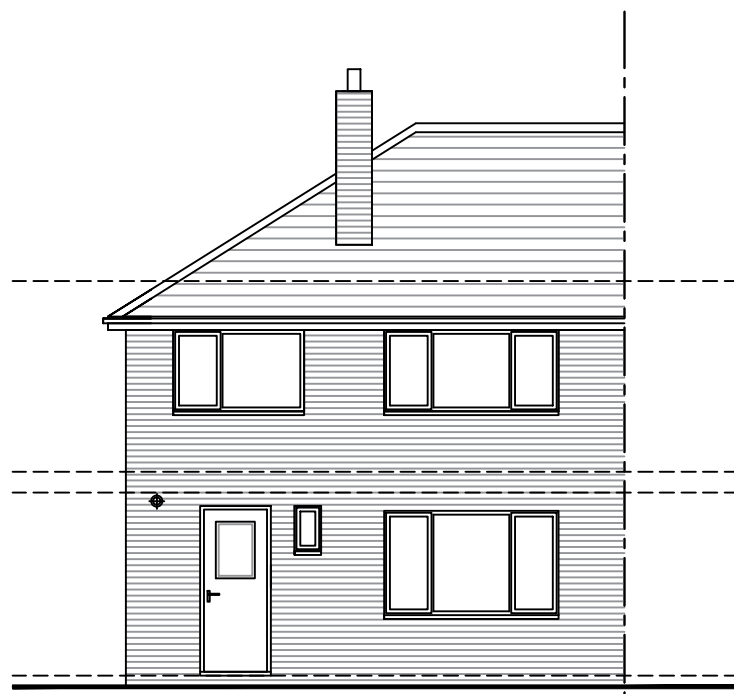


Rear Elevation 1:100

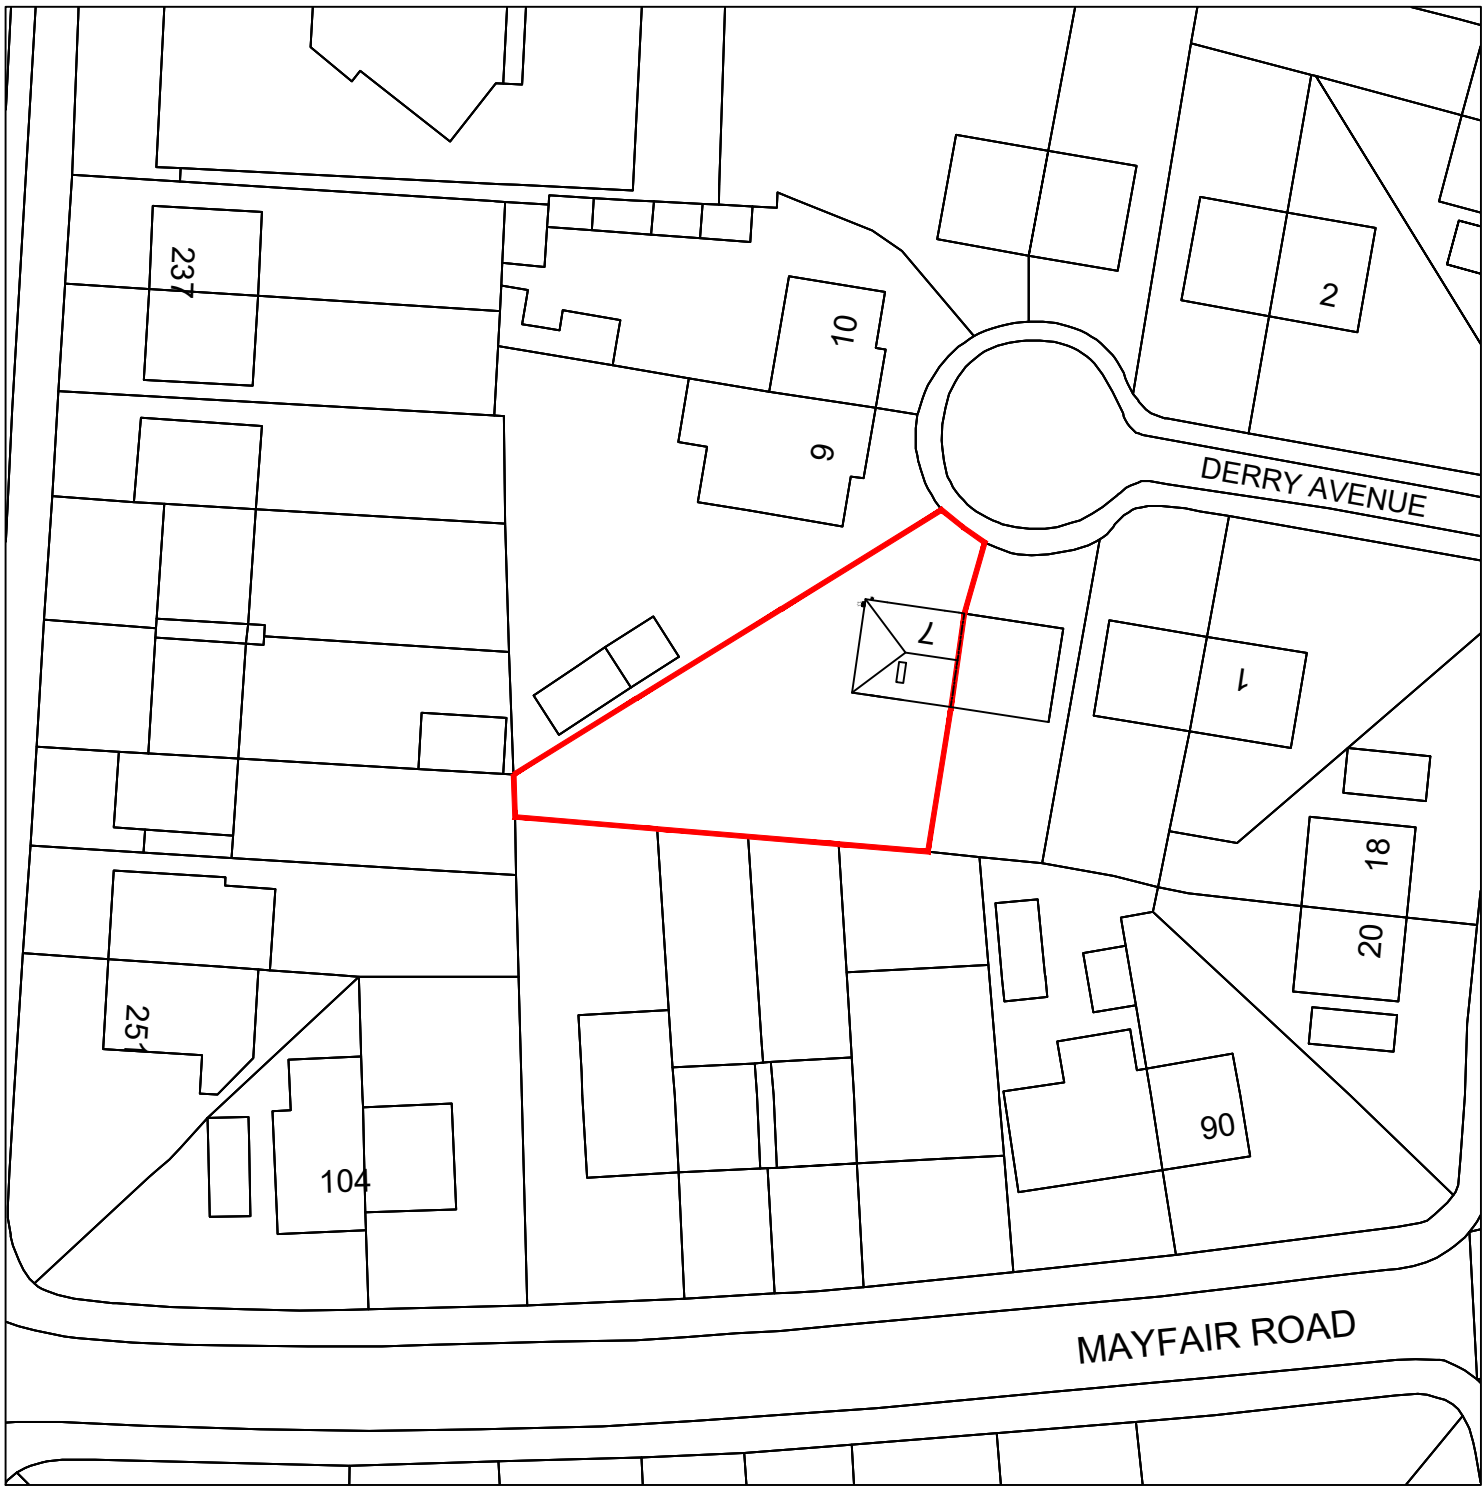


Site Location Plan 1:500

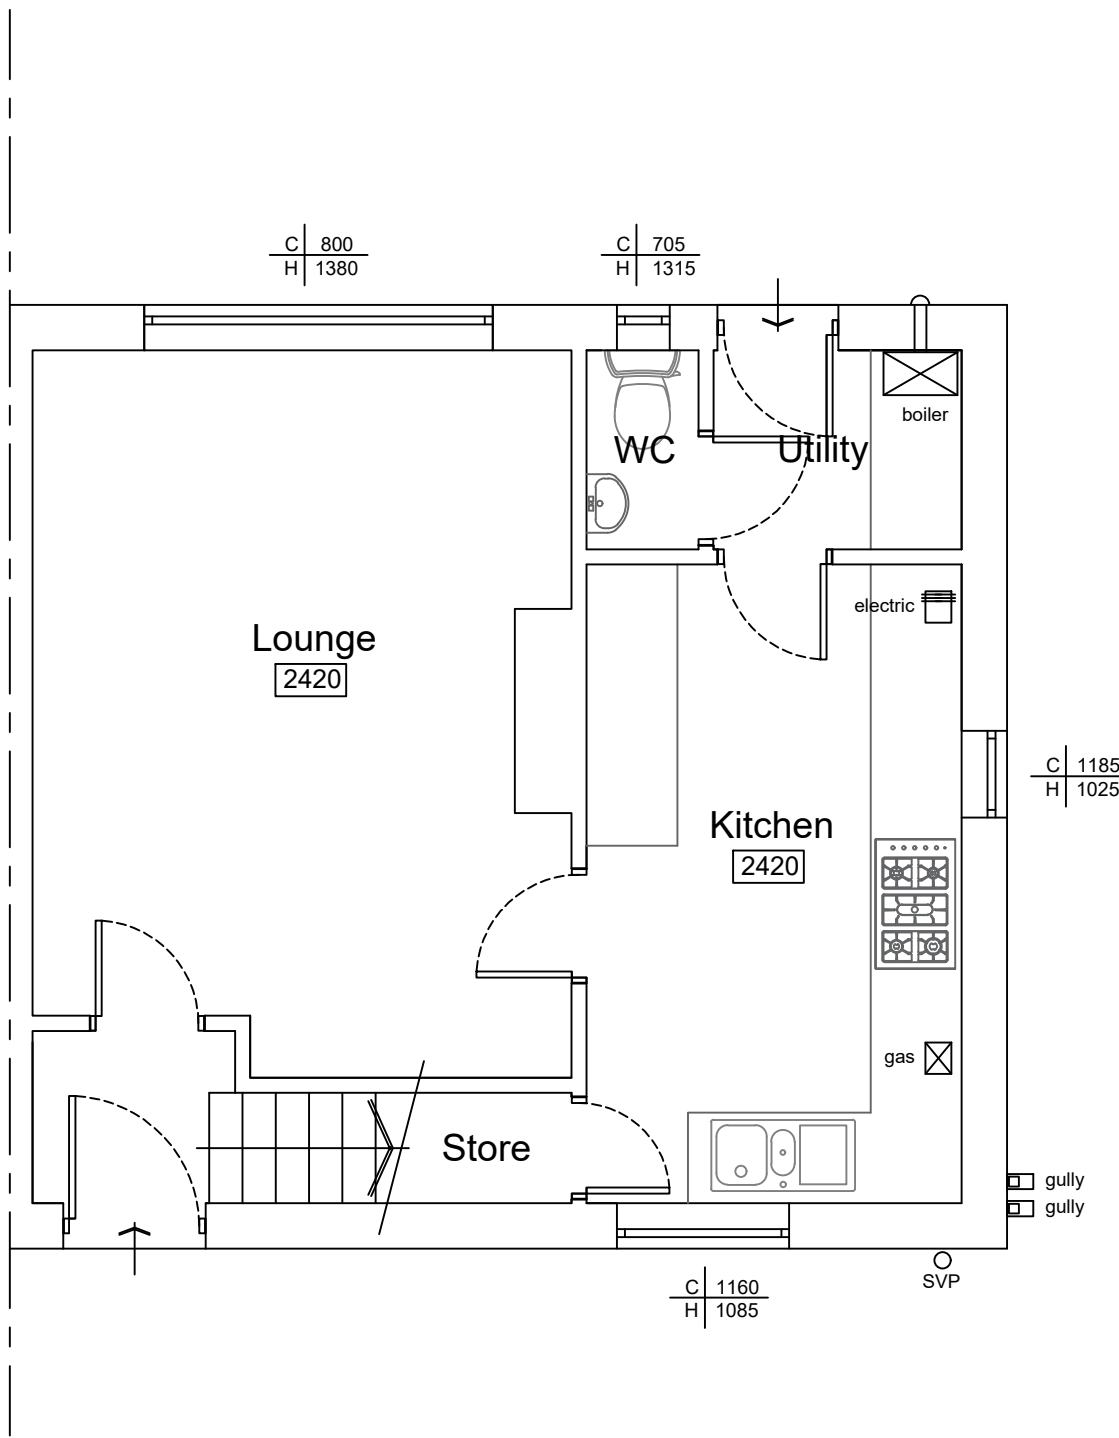

Ground Floor 1:50

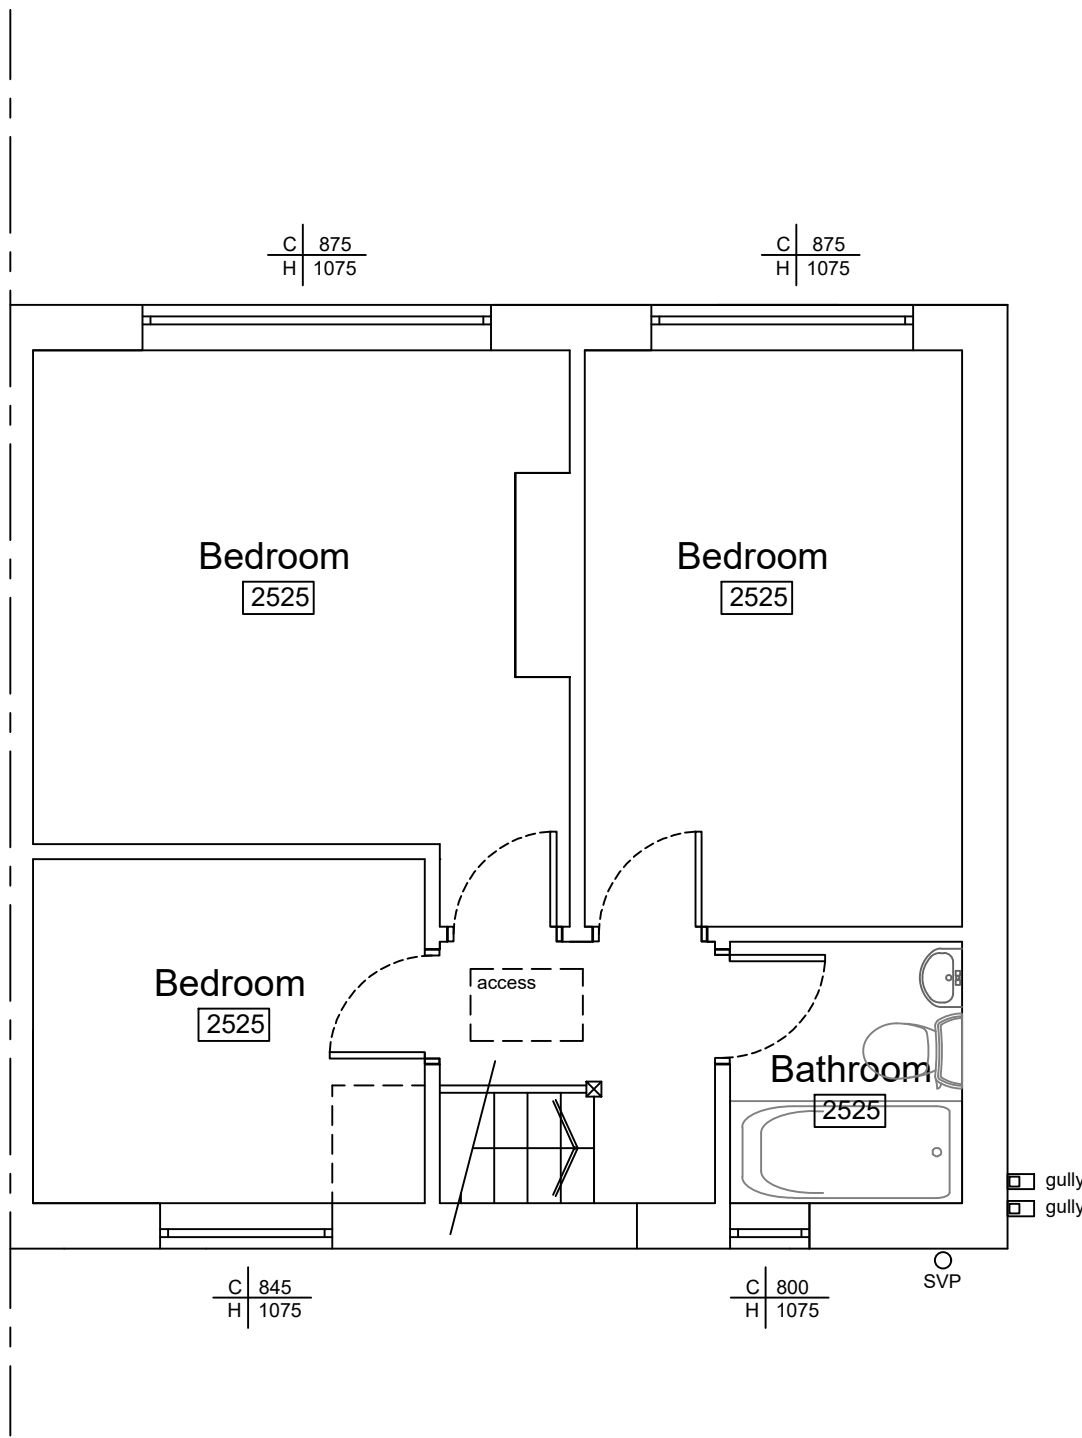


First Floor 1:50

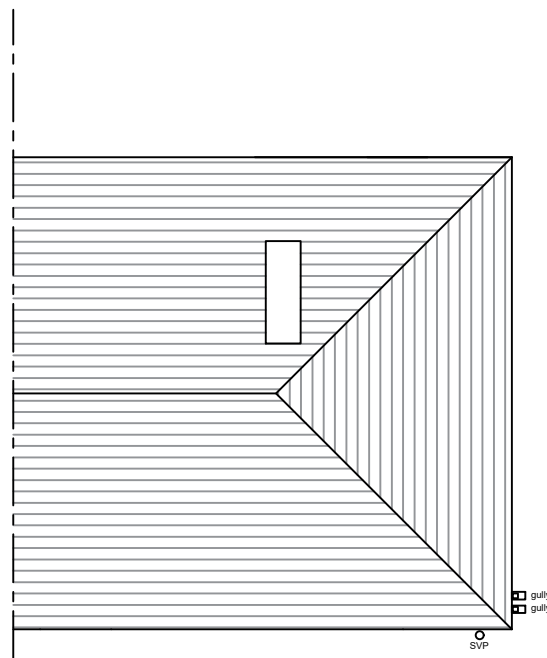



Roof Plan 1:100



Site Location Plan 1:1250

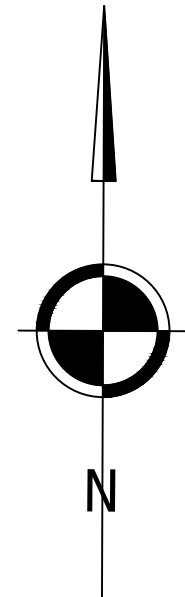

7 DERRY AVENUE, WYTHENSHAW, MANCHESTER, M22 9UB

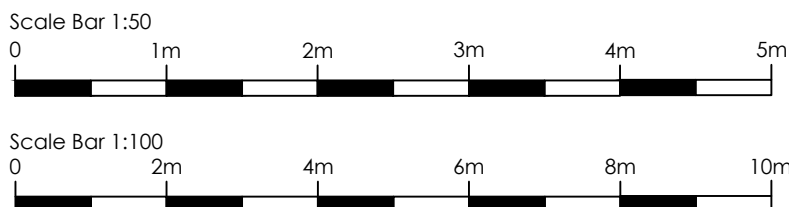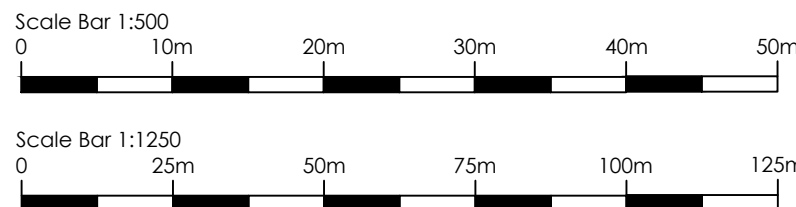

This drawing is the copyrighted. Contractors must check all dimensions on site.

Rev	Date	Description
-	-	-

job	7 Derry Avenue, Wythenshawe, Manchester, M22 9UB				
title	Existing Plans & Elevations				

TBC	drawing no				
date	03/25				
scale	1:100 1:50 @ A1				
revision	A	B	C	D	E

01