




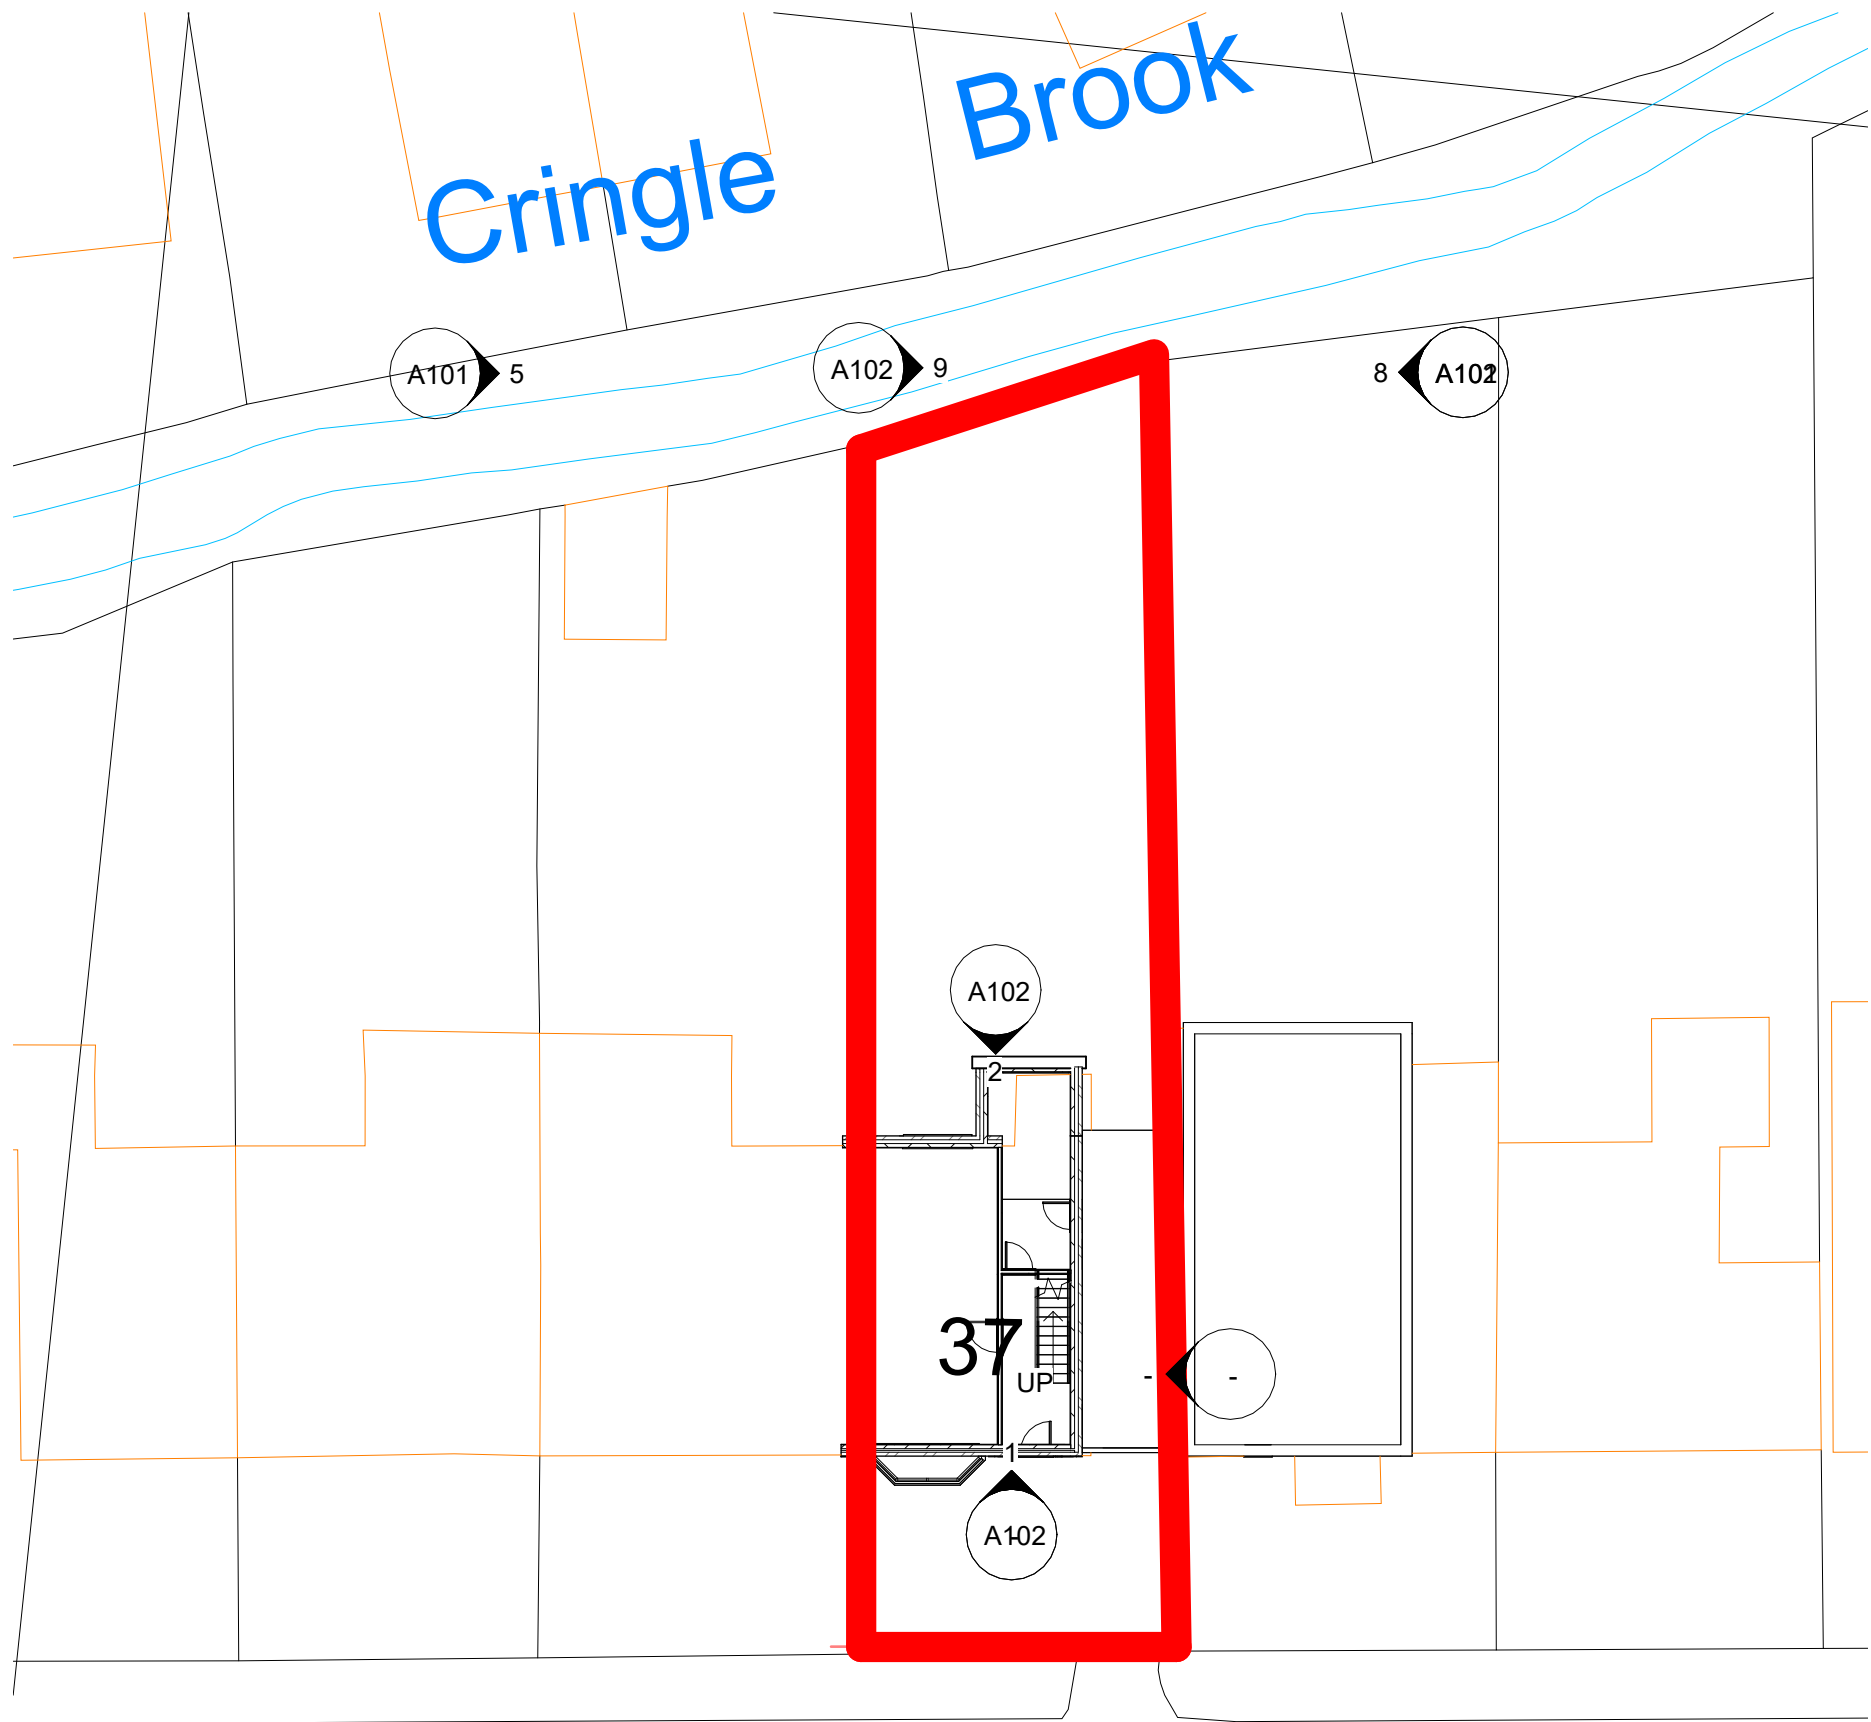


ERLY ROAD

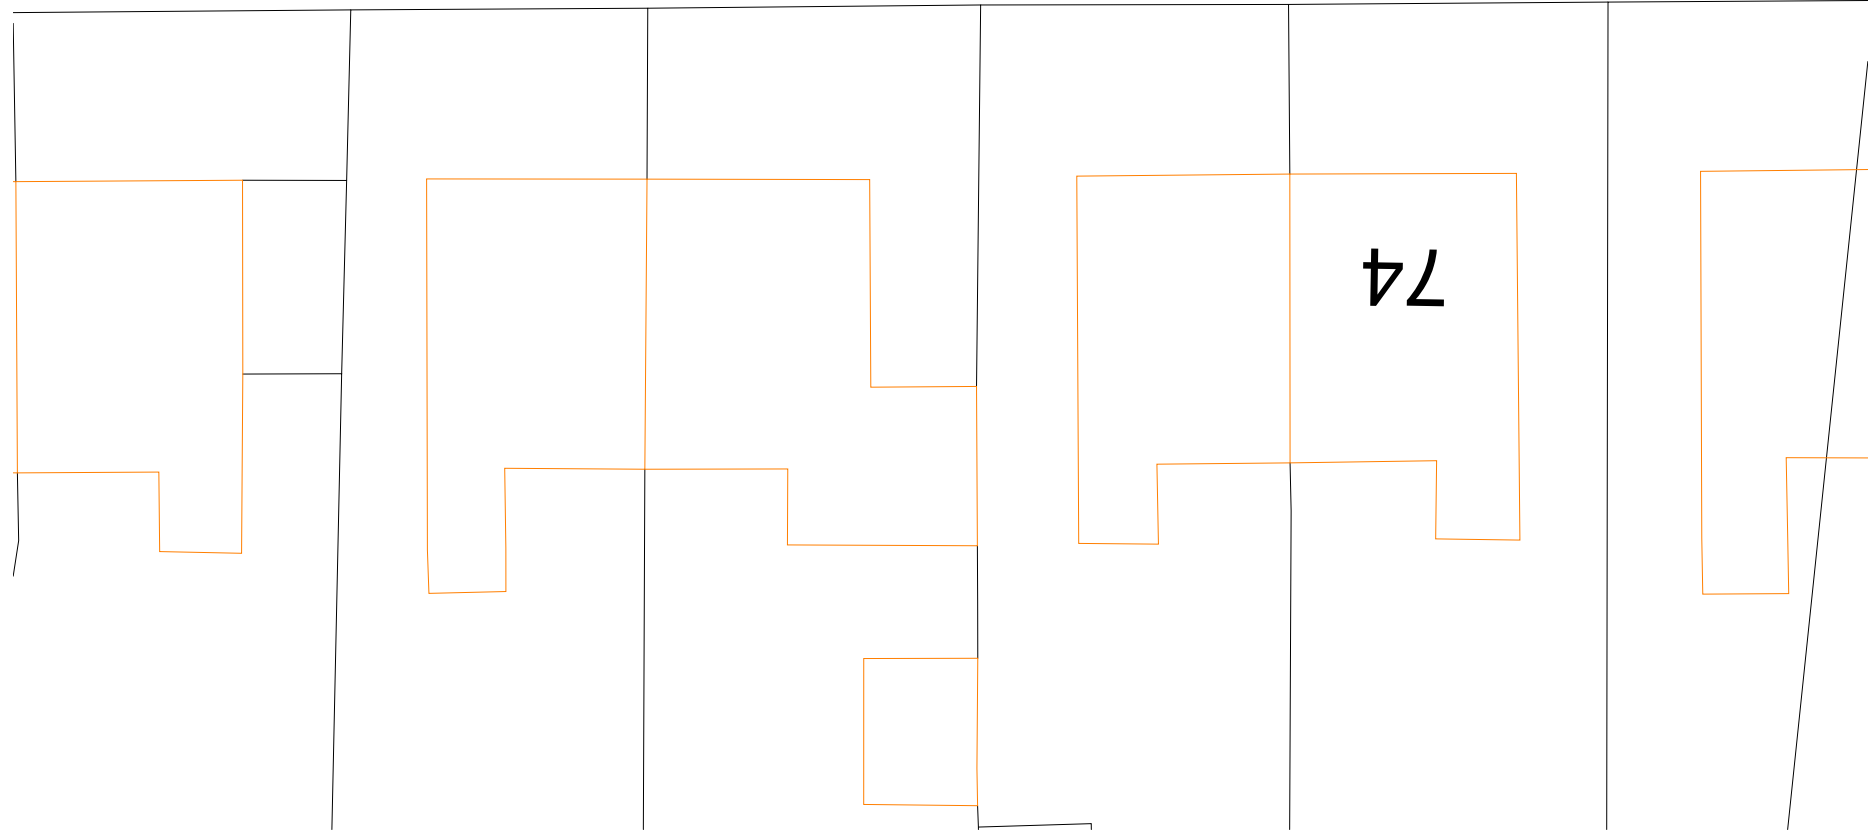

4 SITE PLAN EXISTING
1 : 200

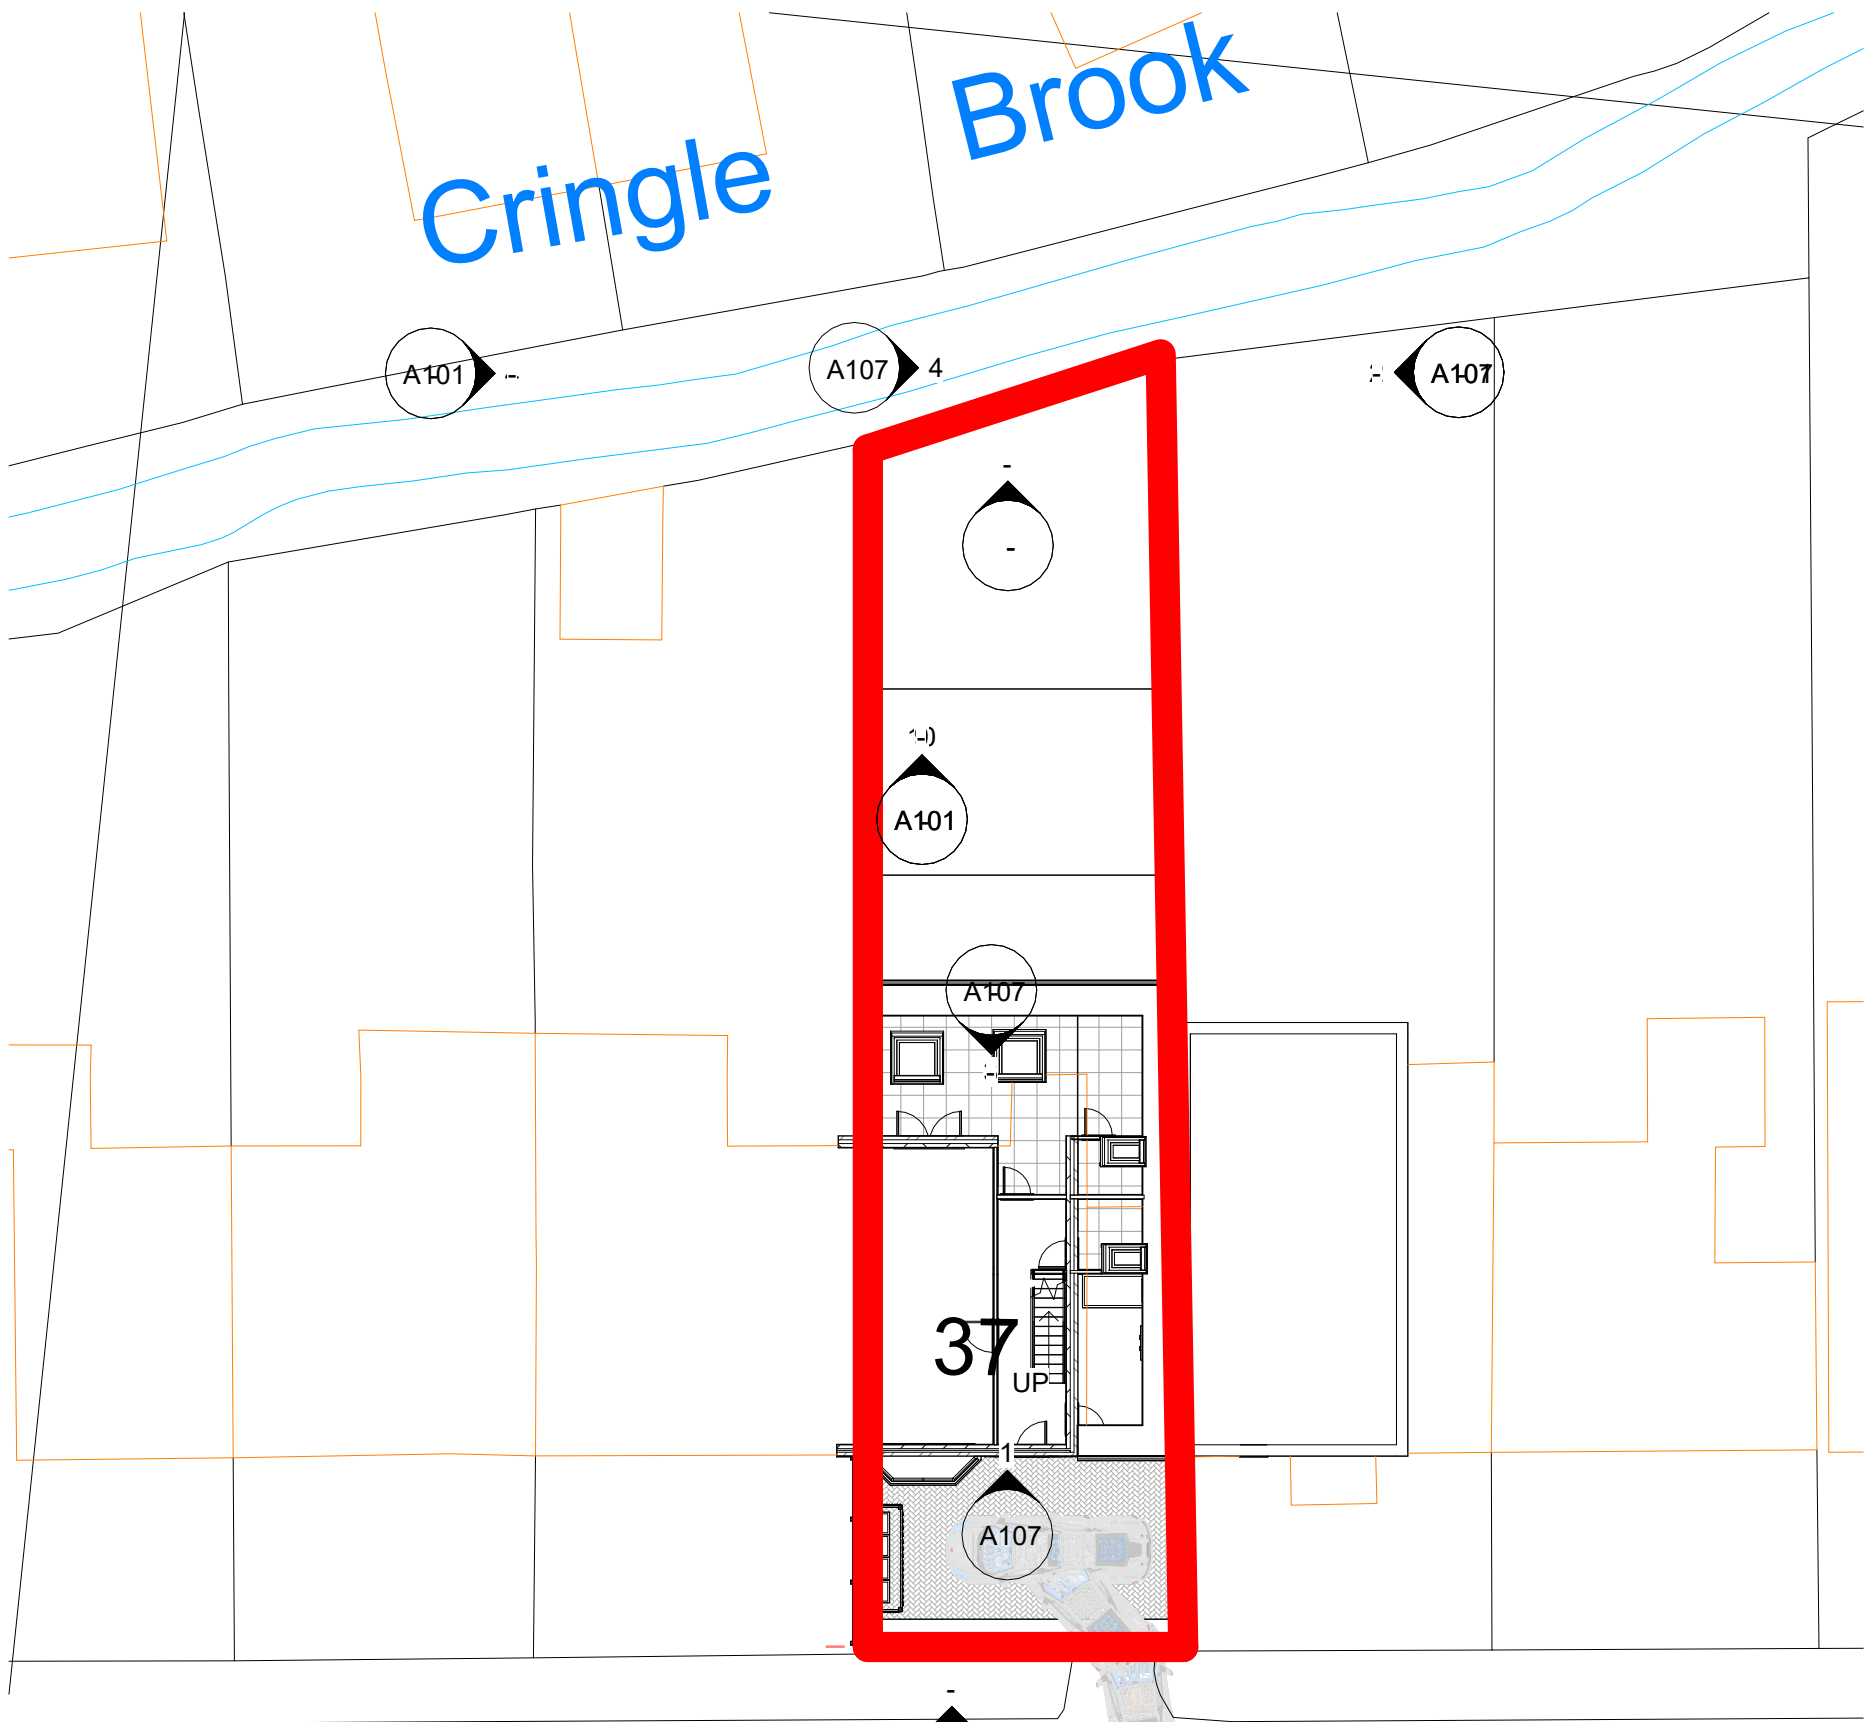

ERLY ROAD

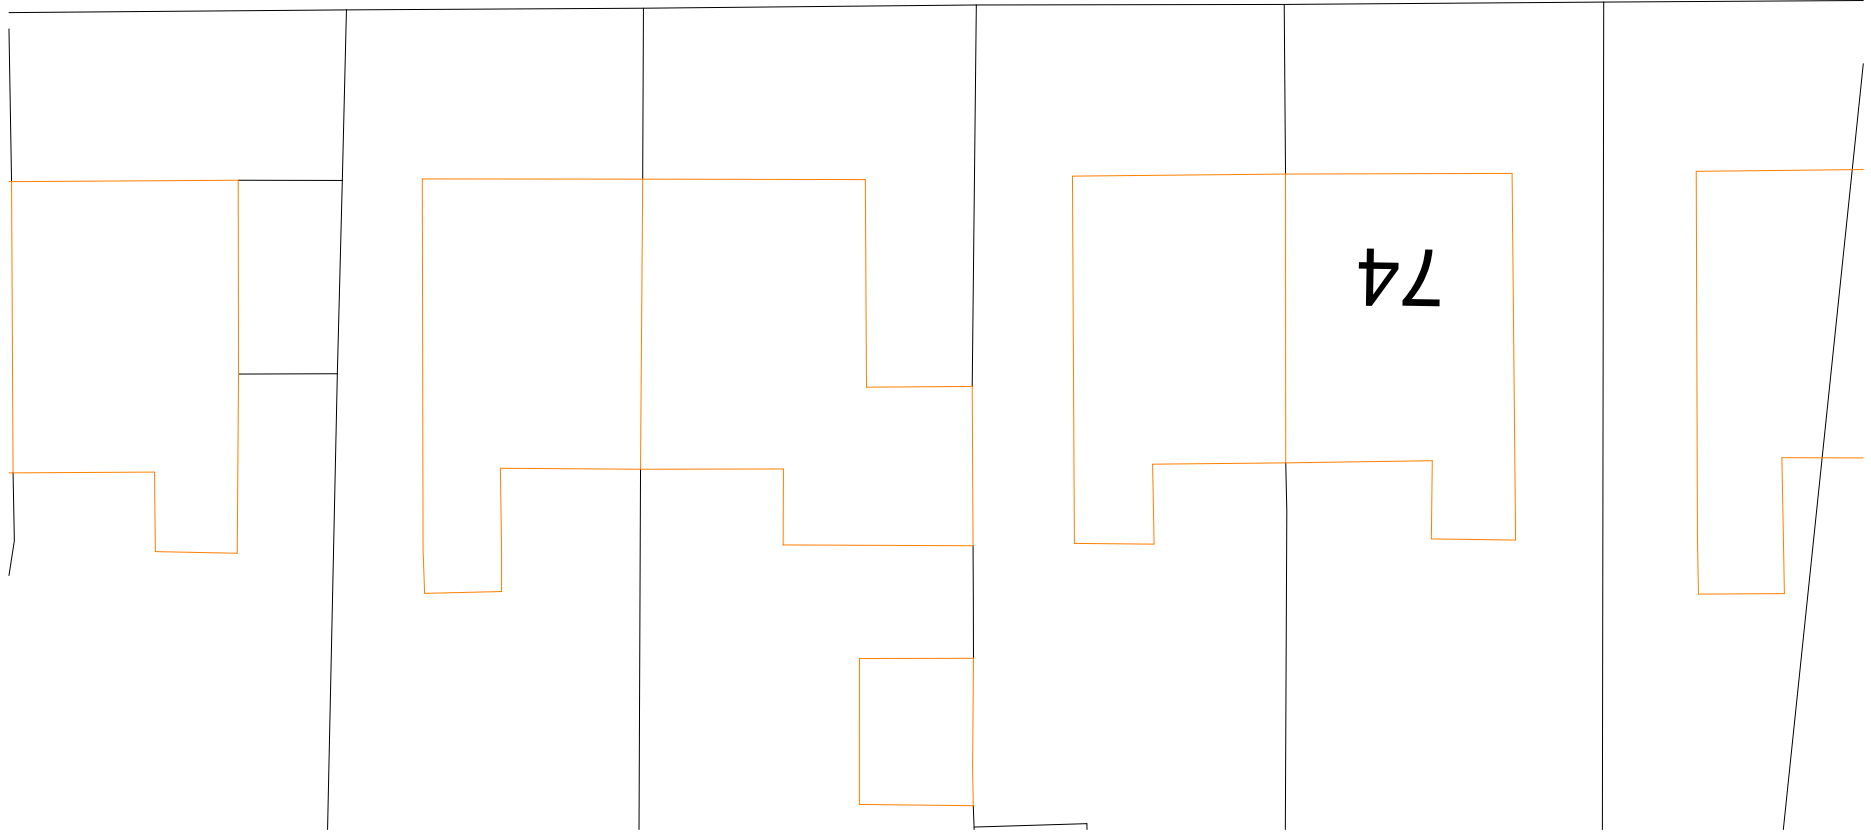

2 SITE PLAN
1 : 200



1 LOCATION PLAN
1 : 1250

RED LINE INDICATING SITE
BOUNDARY
37 BEVERLY ROAD, MANCHESTER
M14 6TH

Rev	Description	Date	Dr	App
original by	date created	21/01/24	by	by
NK			NK	



Enquiries@nkarchitectural.co.uk
0161 818 4727

www.NKARCHITRCTURAL.co.uk

client name	MR K SINGH
project	37 BEVERLY ROAD, MANCHESTER M14 6TH - SINGLE STOREY SIDE AND REAR EXTENSION
drawing	SITE AND LOCATION PLAN
computer file	C:\Users\NKARC01\Dropbox\NKARC37 Beverly M14 6TH\37 Beverly M14 6TH.dwg
plot date	
project number	2018.10001.6785
scale	As indicated @A1
drawing number	A108
rev	issue status

This drawing is to be read in conjunction with all related drawings. All dimensions must be checked and verified on site before commencing any work or producing shop drawings. The originator should be notified immediately of any discrepancy. This drawing is copyright and remains the property of NK Architectural.