




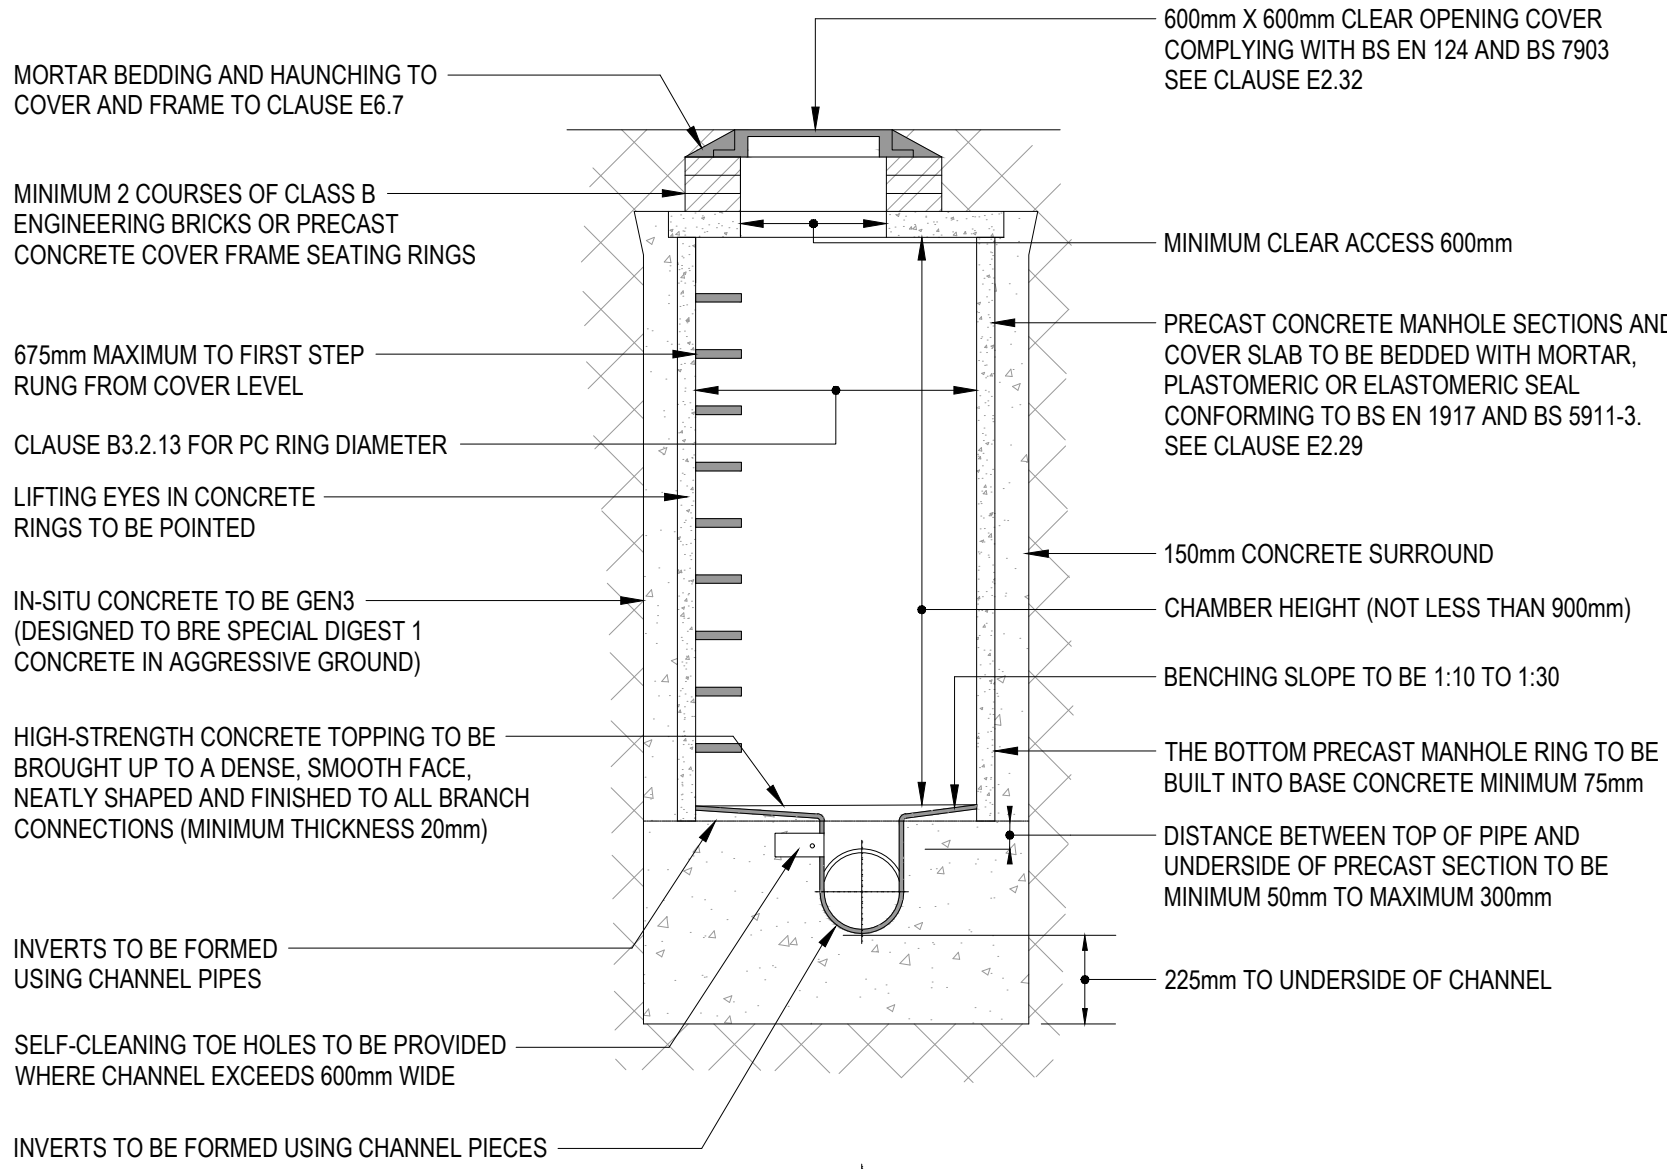


TYPICAL MANHOLE DETAIL - TYPE B
(MAXIMUM DEPTH FROM COVER TO SOFFIT OF PIPE 3.0 m)

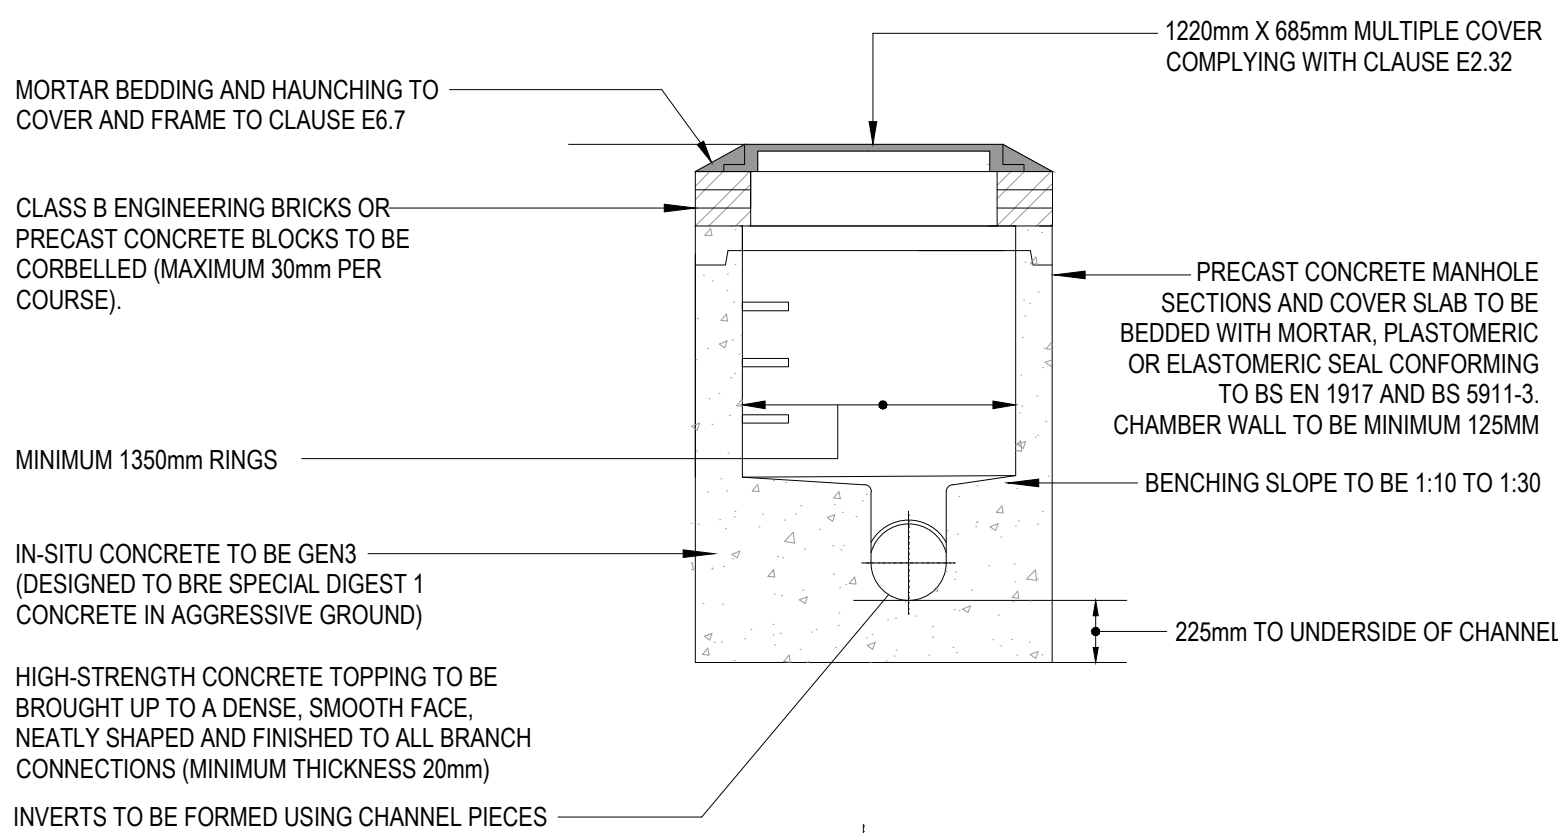

TYPICAL MANHOLE DETAIL - TYPE C
(DEPTH FROM COVER TO SOFFIT OF PIPE <1.5 m)

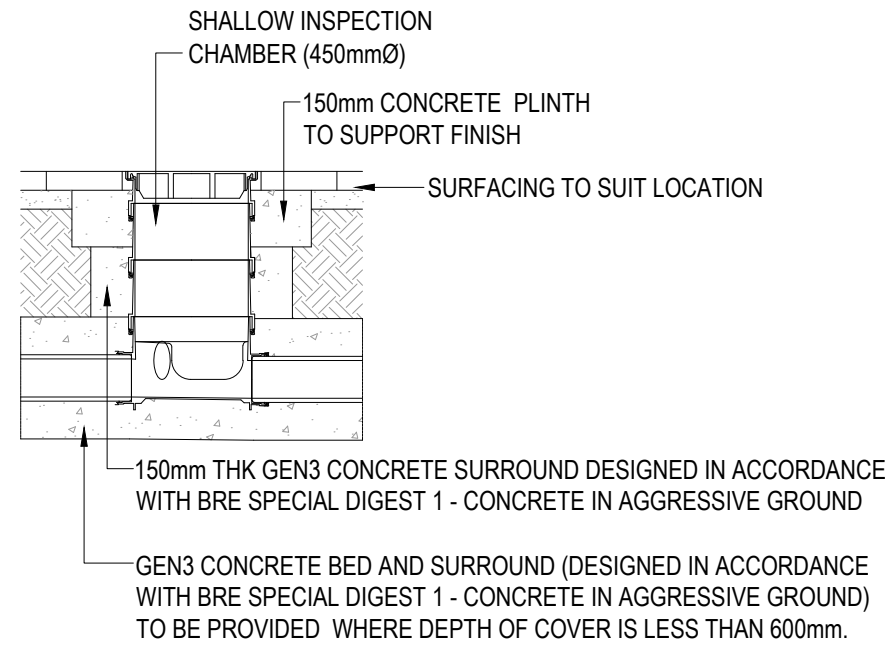


SHALLOW INSPECTION CHAMBER
MAX DEPTH 0.6m

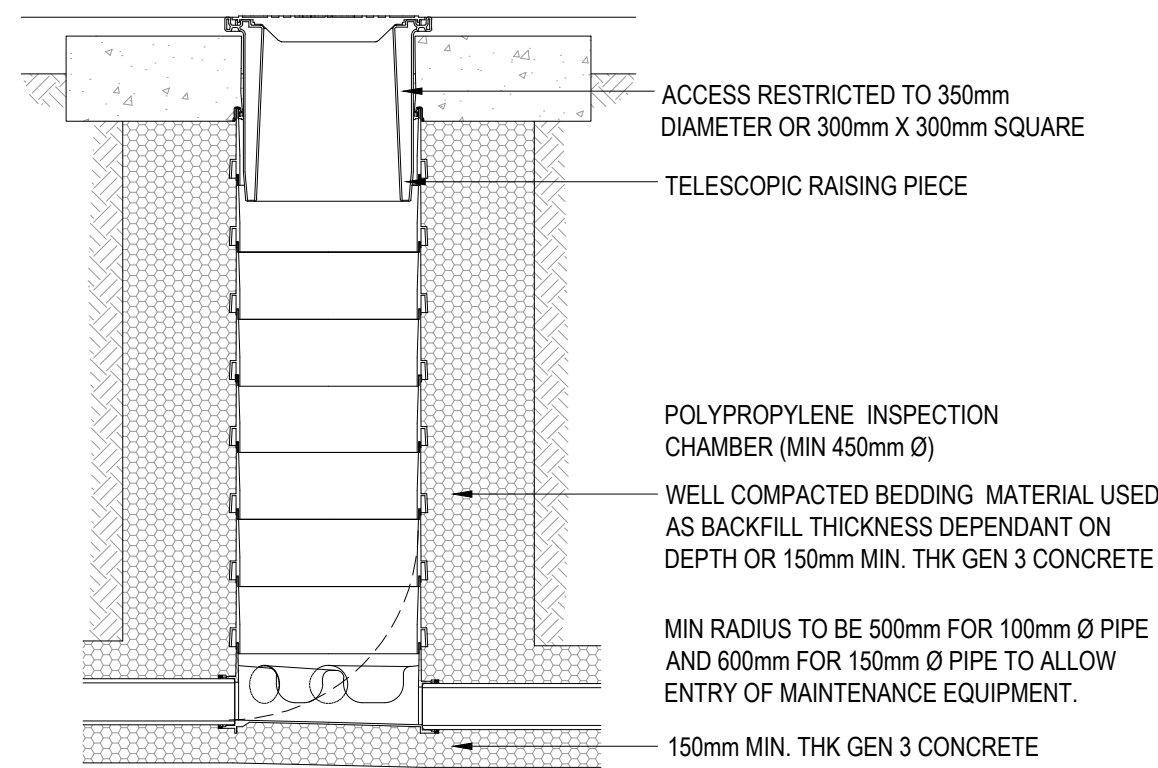


DEEP INSPECTION CHAMBER
DEPTHS BETWEEN 1.2m AND 3.0m


TYPICAL INSPECTION CHAMBER DETAILS - PPIC

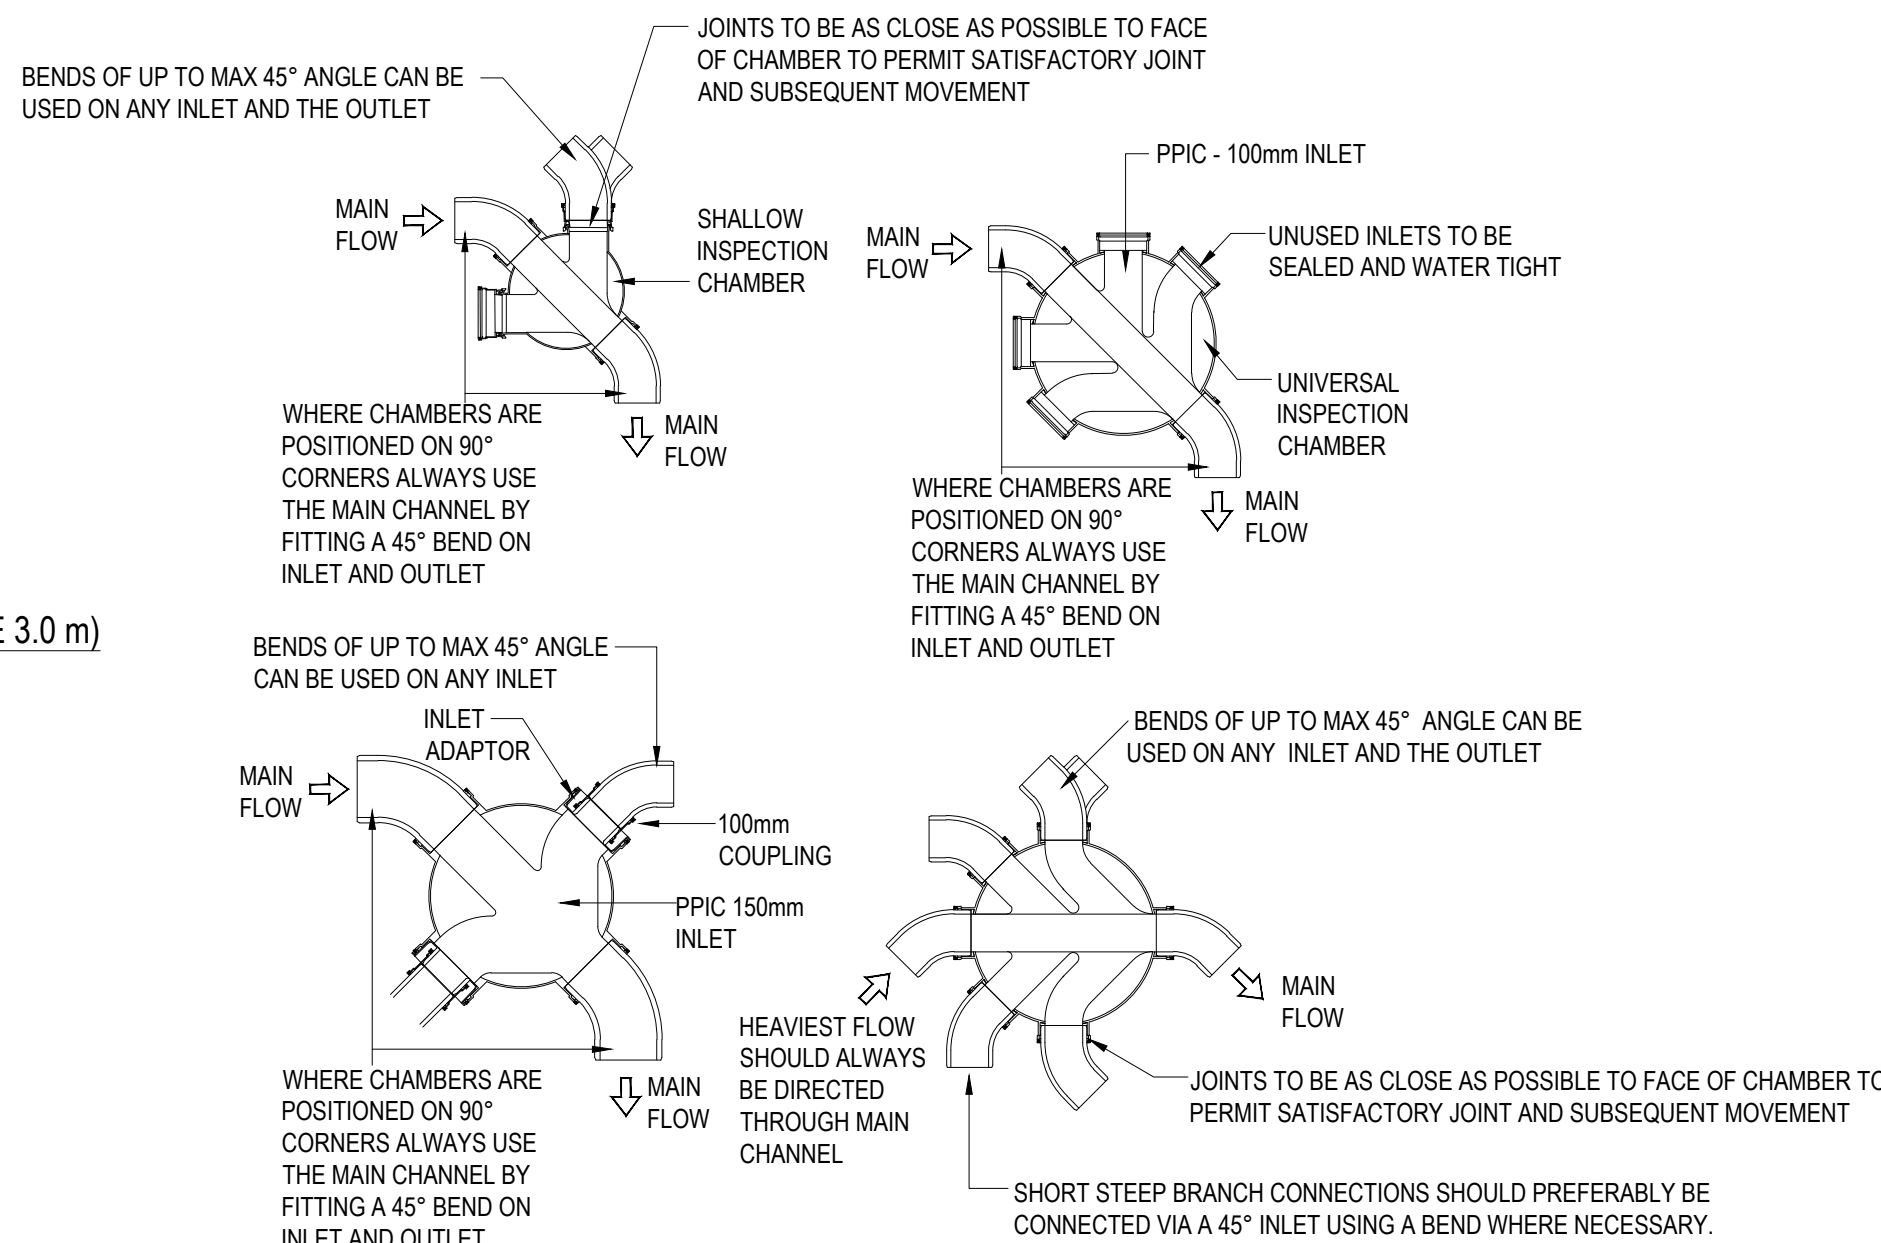

INSPECTION CHAMBER BASE DETAILS

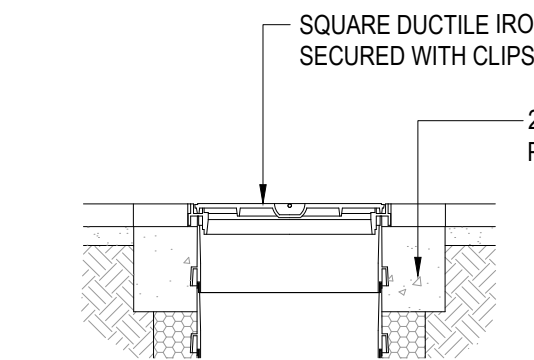


SITED IN HARD LANDSCAPED AREAS
WITH STANDARD SQUARE COVER

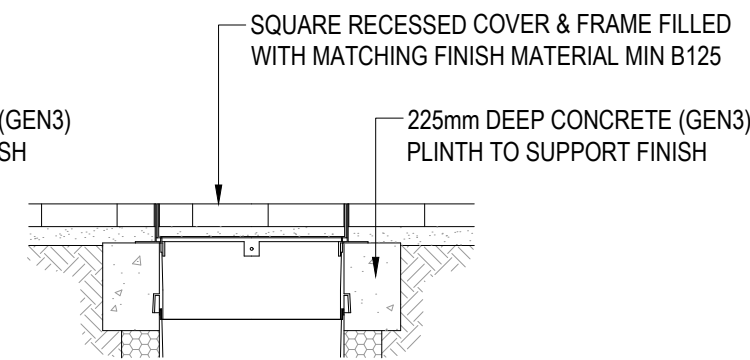


SITED IN HARD LANDSCAPED AREAS
WITH RECESSED COVER


TYPICAL INSPECTION CHAMBER COVER DETAILS

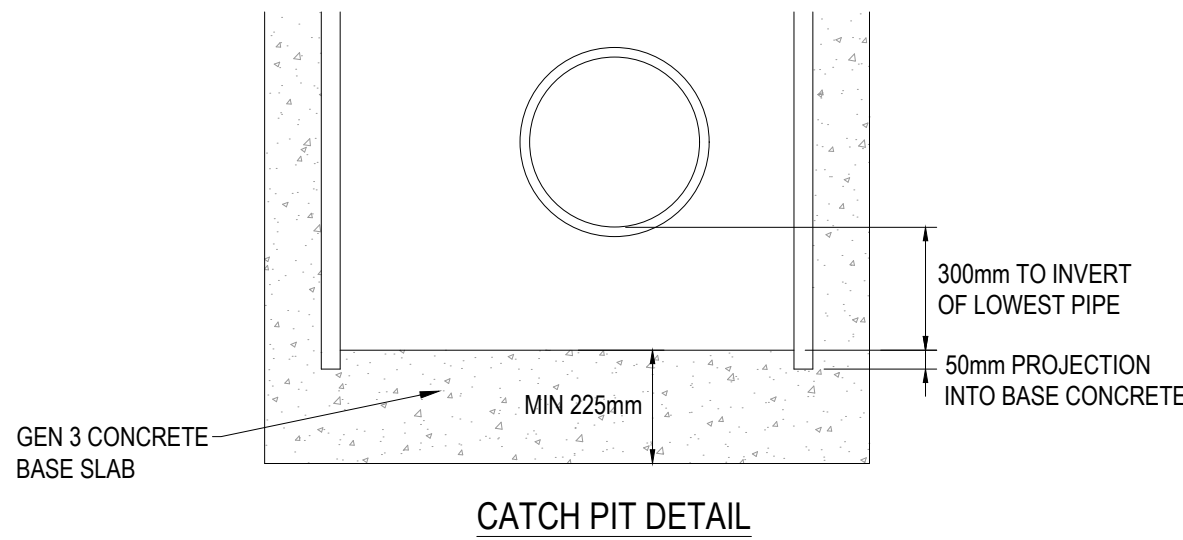

CATCH PIT DETAIL

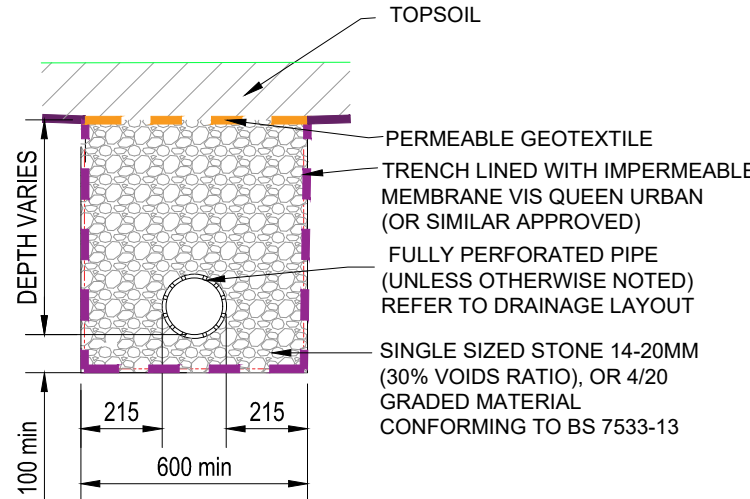

LANDSCAPED PERFORATED PIPE DETAIL

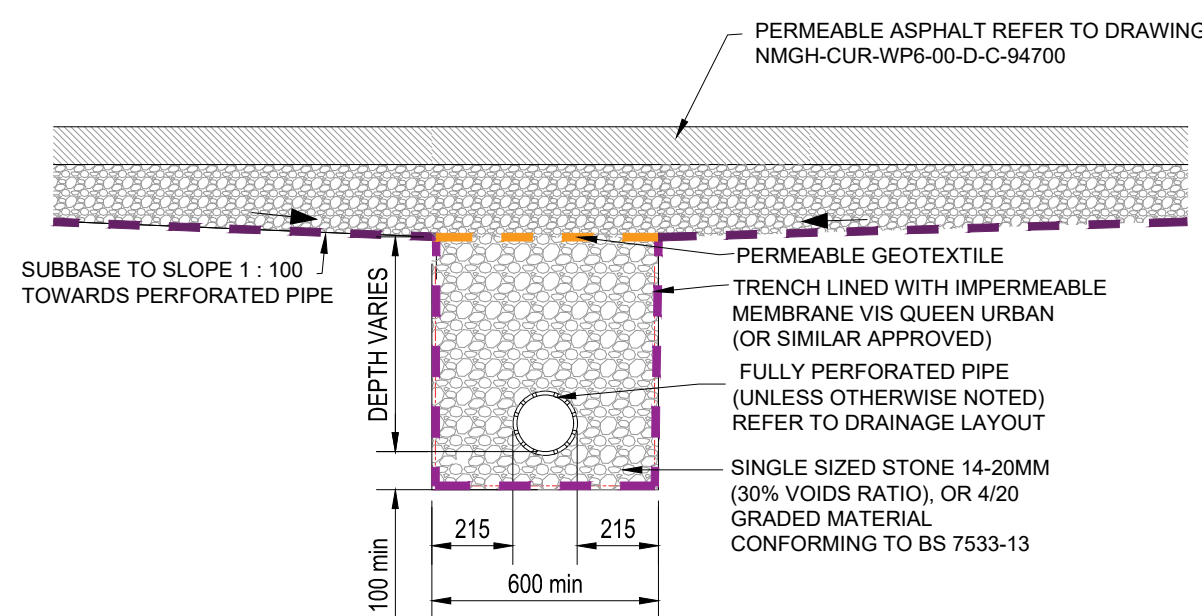

PERMEABLE ASPHALT AND PERFORATED PIPE DETAIL

GENERAL NOTES:

- THIS DRAWING IS TO BE READ IN CONJUNCTION WITH ALL RELEVANT ARCHITECTS AND ENGINEERS DRAWINGS AND SPECIFICATIONS.
- DO NOT SCALE THIS DRAWING. ANY AMBIGUITIES, OMISSIONS AND ERRORS ON DRAWINGS SHALL BE BROUGHT TO THE ENGINEERS ATTENTION IMMEDIATELY. ALL DIMENSIONS MUST BE CHECKED / VERIFIED ON SITE.
- ALL DIMENSIONS ARE IN METRES UNLESS NOTED OTHERWISE.
- FOR FULL DRAINAGE LAYOUT REFER TO DWG: NMGH-CUR-WP6-XX-D-C-92500

P01	STAGE 3 ISSUE	22/11/24	ATL	AR
Rev:	Description:	Date:	By:	Chkd:

Curtins
Merchant Exchange, 17-19 Whitworth Street West, Manchester, M1 5WG
0161 236 2394
manchester@curtins.com
www.curtins.com

Civils & Structures • Transport Planning • Environmental • Infrastructure • Geotechnical • Conservation & Heritage • Principal Designer
Birmingham • Bristol • Cambridge • Cardiff • Douglas • Dublin • Edinburgh • Glasgow • Kendal • Leeds • Liverpool • London • Manchester • Nottingham

Status:	STAGE 3
---------	---------

Project:	NMGH WP06
----------	-----------

Orig Title:	WP06 DRAINAGE DETAILS SHEET 1
-------------	----------------------------------

Drawn By:	ATL	Designed By:	ATL	Checked By:	AR
-----------	-----	--------------	-----	-------------	----

Date:	18/11/24	Scales @ A1:	NTS
-------	----------	--------------	-----

Project No - Originator - Function - Spatial - Form - Discipline - Number	Revision
---	----------

NMGH - CUR-WP6-XX-D-C-92500	P01
-----------------------------	-----