


Scale 1:200




Purpose of Issue **Planing**


Do not scale from this Drawing. All information should be checked by the contractor site before commencing work. Any discrepancies should be reported to the Architect immediately. All rights are reserved and are not transferable. Unauthorized reproduction of this drawing are not permitted

 


Proposed Front Elevation

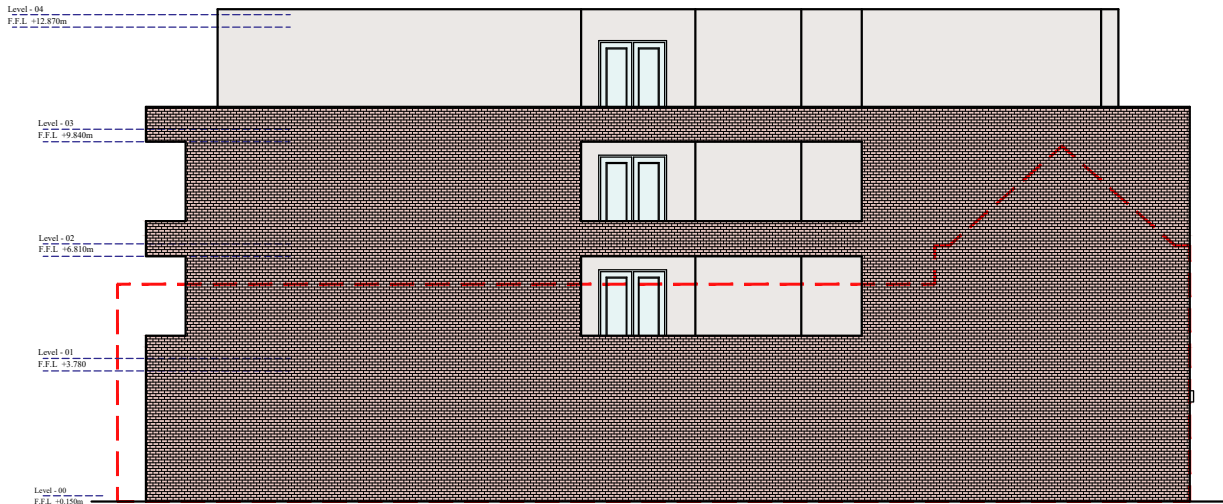

Proposed Left Side Elevation

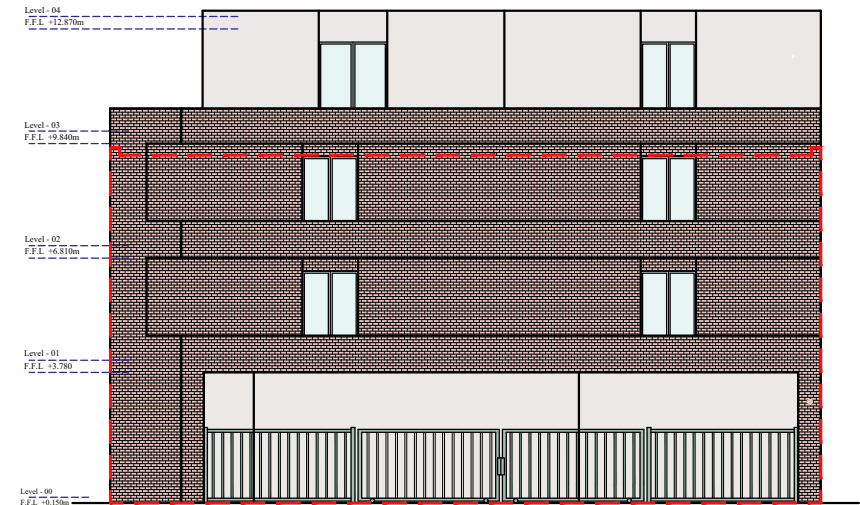


Proposed Rear Elevation

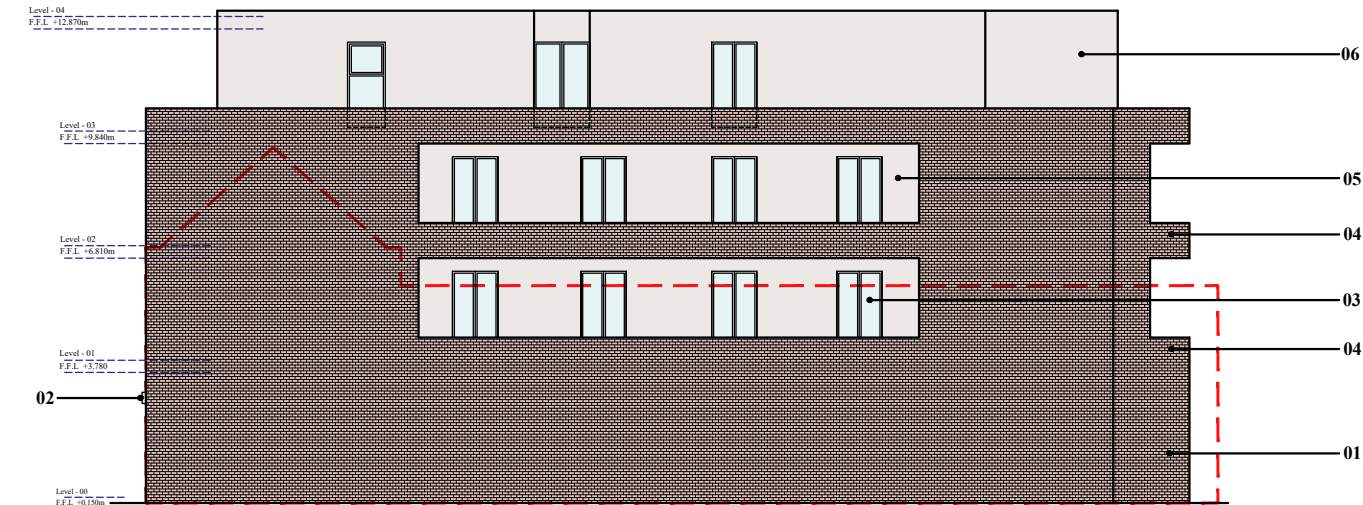

Proposed Right Side Elevation

Scale 1:200

 

AFR STUDIO LIMITED
173-A Dickeson Road, Longsight
Manchester, M13 0YN

Project :
483 Barlow Moor Road,
Chorlton-Cum-Hardy, M21 8AG
Manchester UK.

Drawing Title :
Proposed Building Elevations
with Existing Building Out Line

Drawing No. :
DR-18

Checked By :
Amjad Tahir

Scale :
1:200@A3

Date :
05-06-2024