



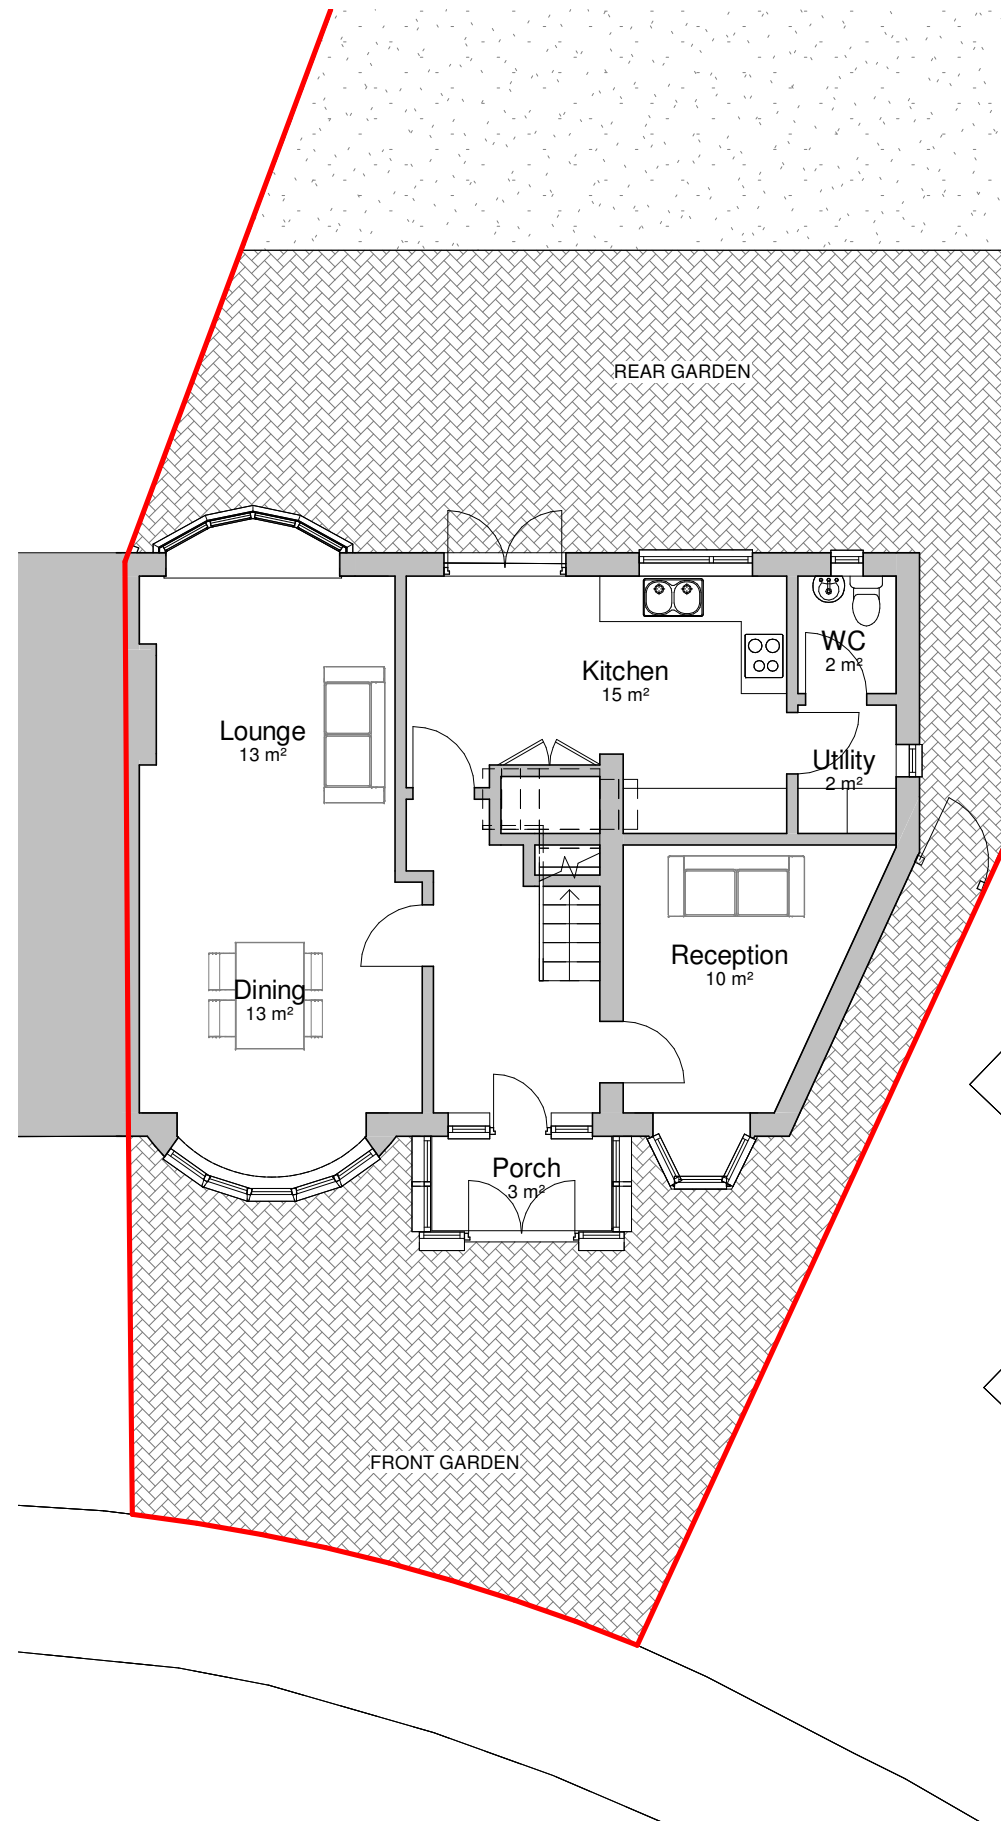

1 Existing Ground Floor Plan
1 : 100

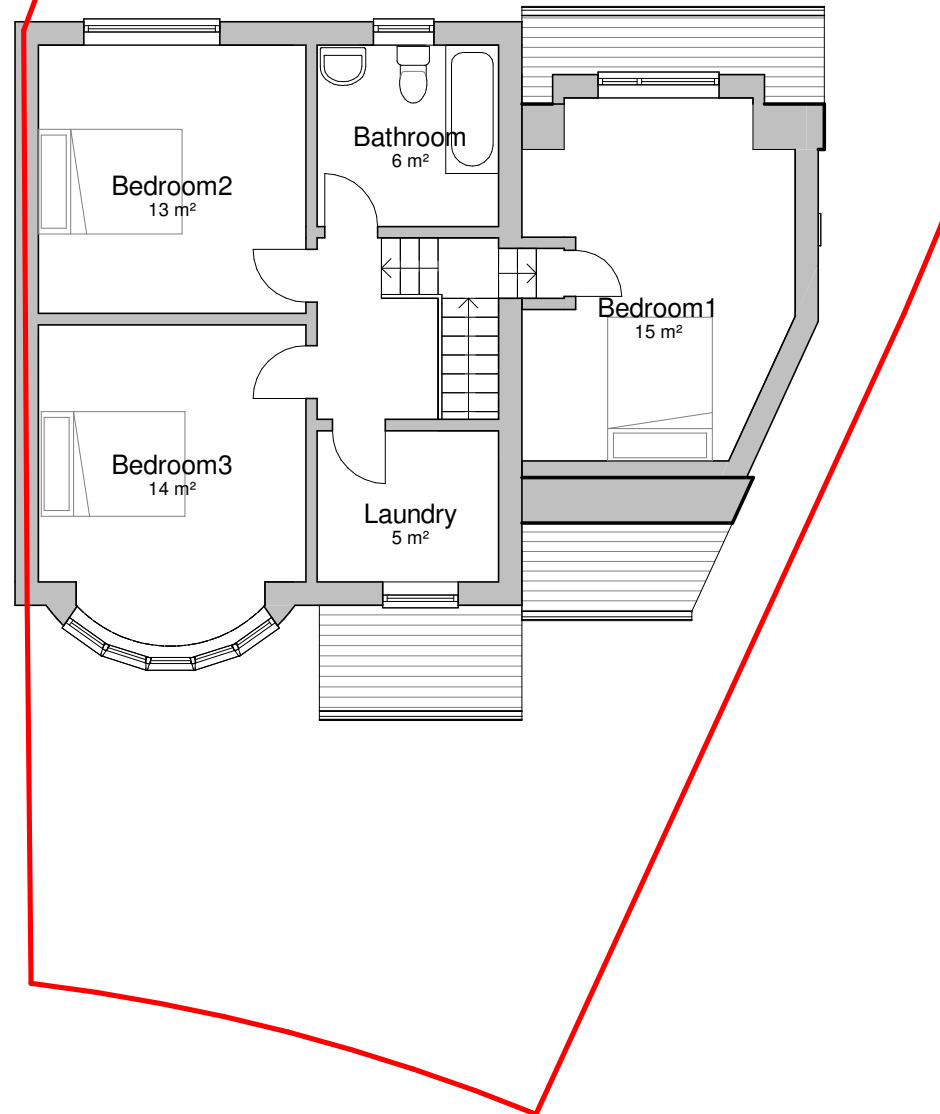

2 Existing First Floor Plan
1 : 100

General Notes
The Architect shall have no responsibility for any use made of this document other than for that which it was prepared and issued.
All dimensions should be checked on site. Do not scale from this drawing.
To be read in conjunction with all other Consultant's drawings.
The Architect to be immediately notified of any discrepancies.
Copyright on this drawing retained by the Architect.

LEGEND
 Site Boundary

P1 13/03/25 SA SH Initial Issue
No. Date Dwn Chk App Revision or reason for issue

Client
Idajet Bogdani

createit studios
... leave an impression
Architect
Create It Studios (NW) Ltd
3 Stevenson Square, Manchester M1 1DN
0161 521 3234
www.createitstudios.co.uk
info@createitstudios.co.uk

Project Title
19 Saxon Ave, Crumpsall, Manchester M8 4QH

Scale / North Point
1 : 100

Drawing Title
Existing Floor Plans

Drawing Number
A1597(01)AP002
Drawing Status
Preliminary
Revision
P1