



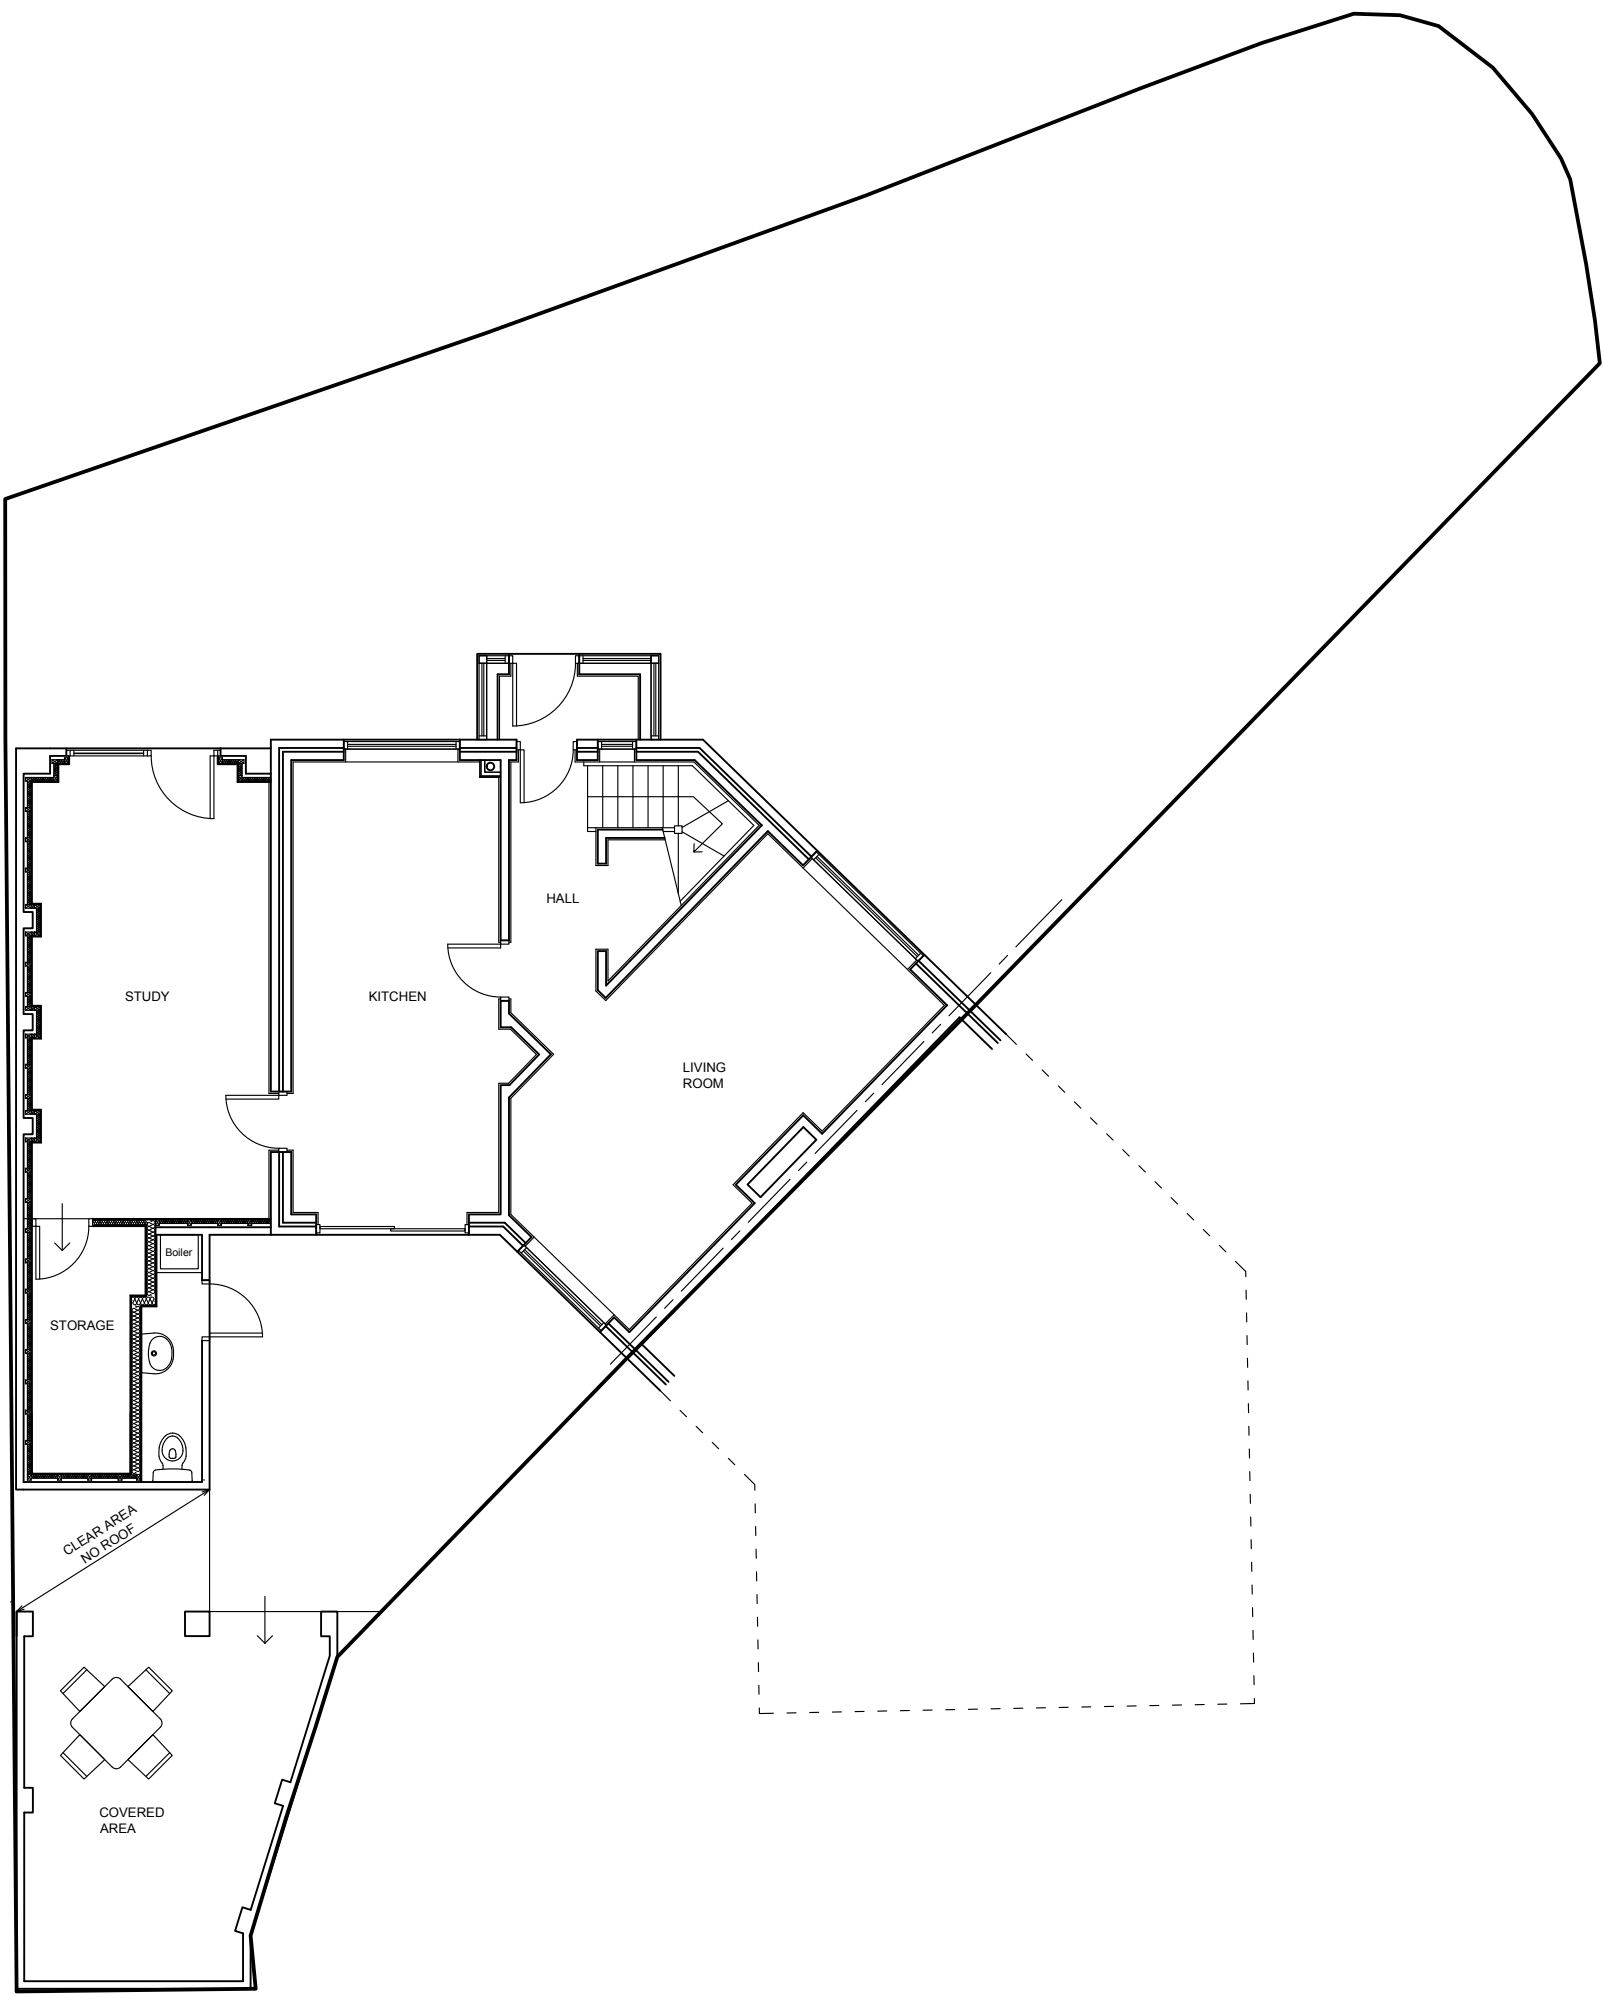


GROUND FLOOR & SITE PLAN
AS EXISTING

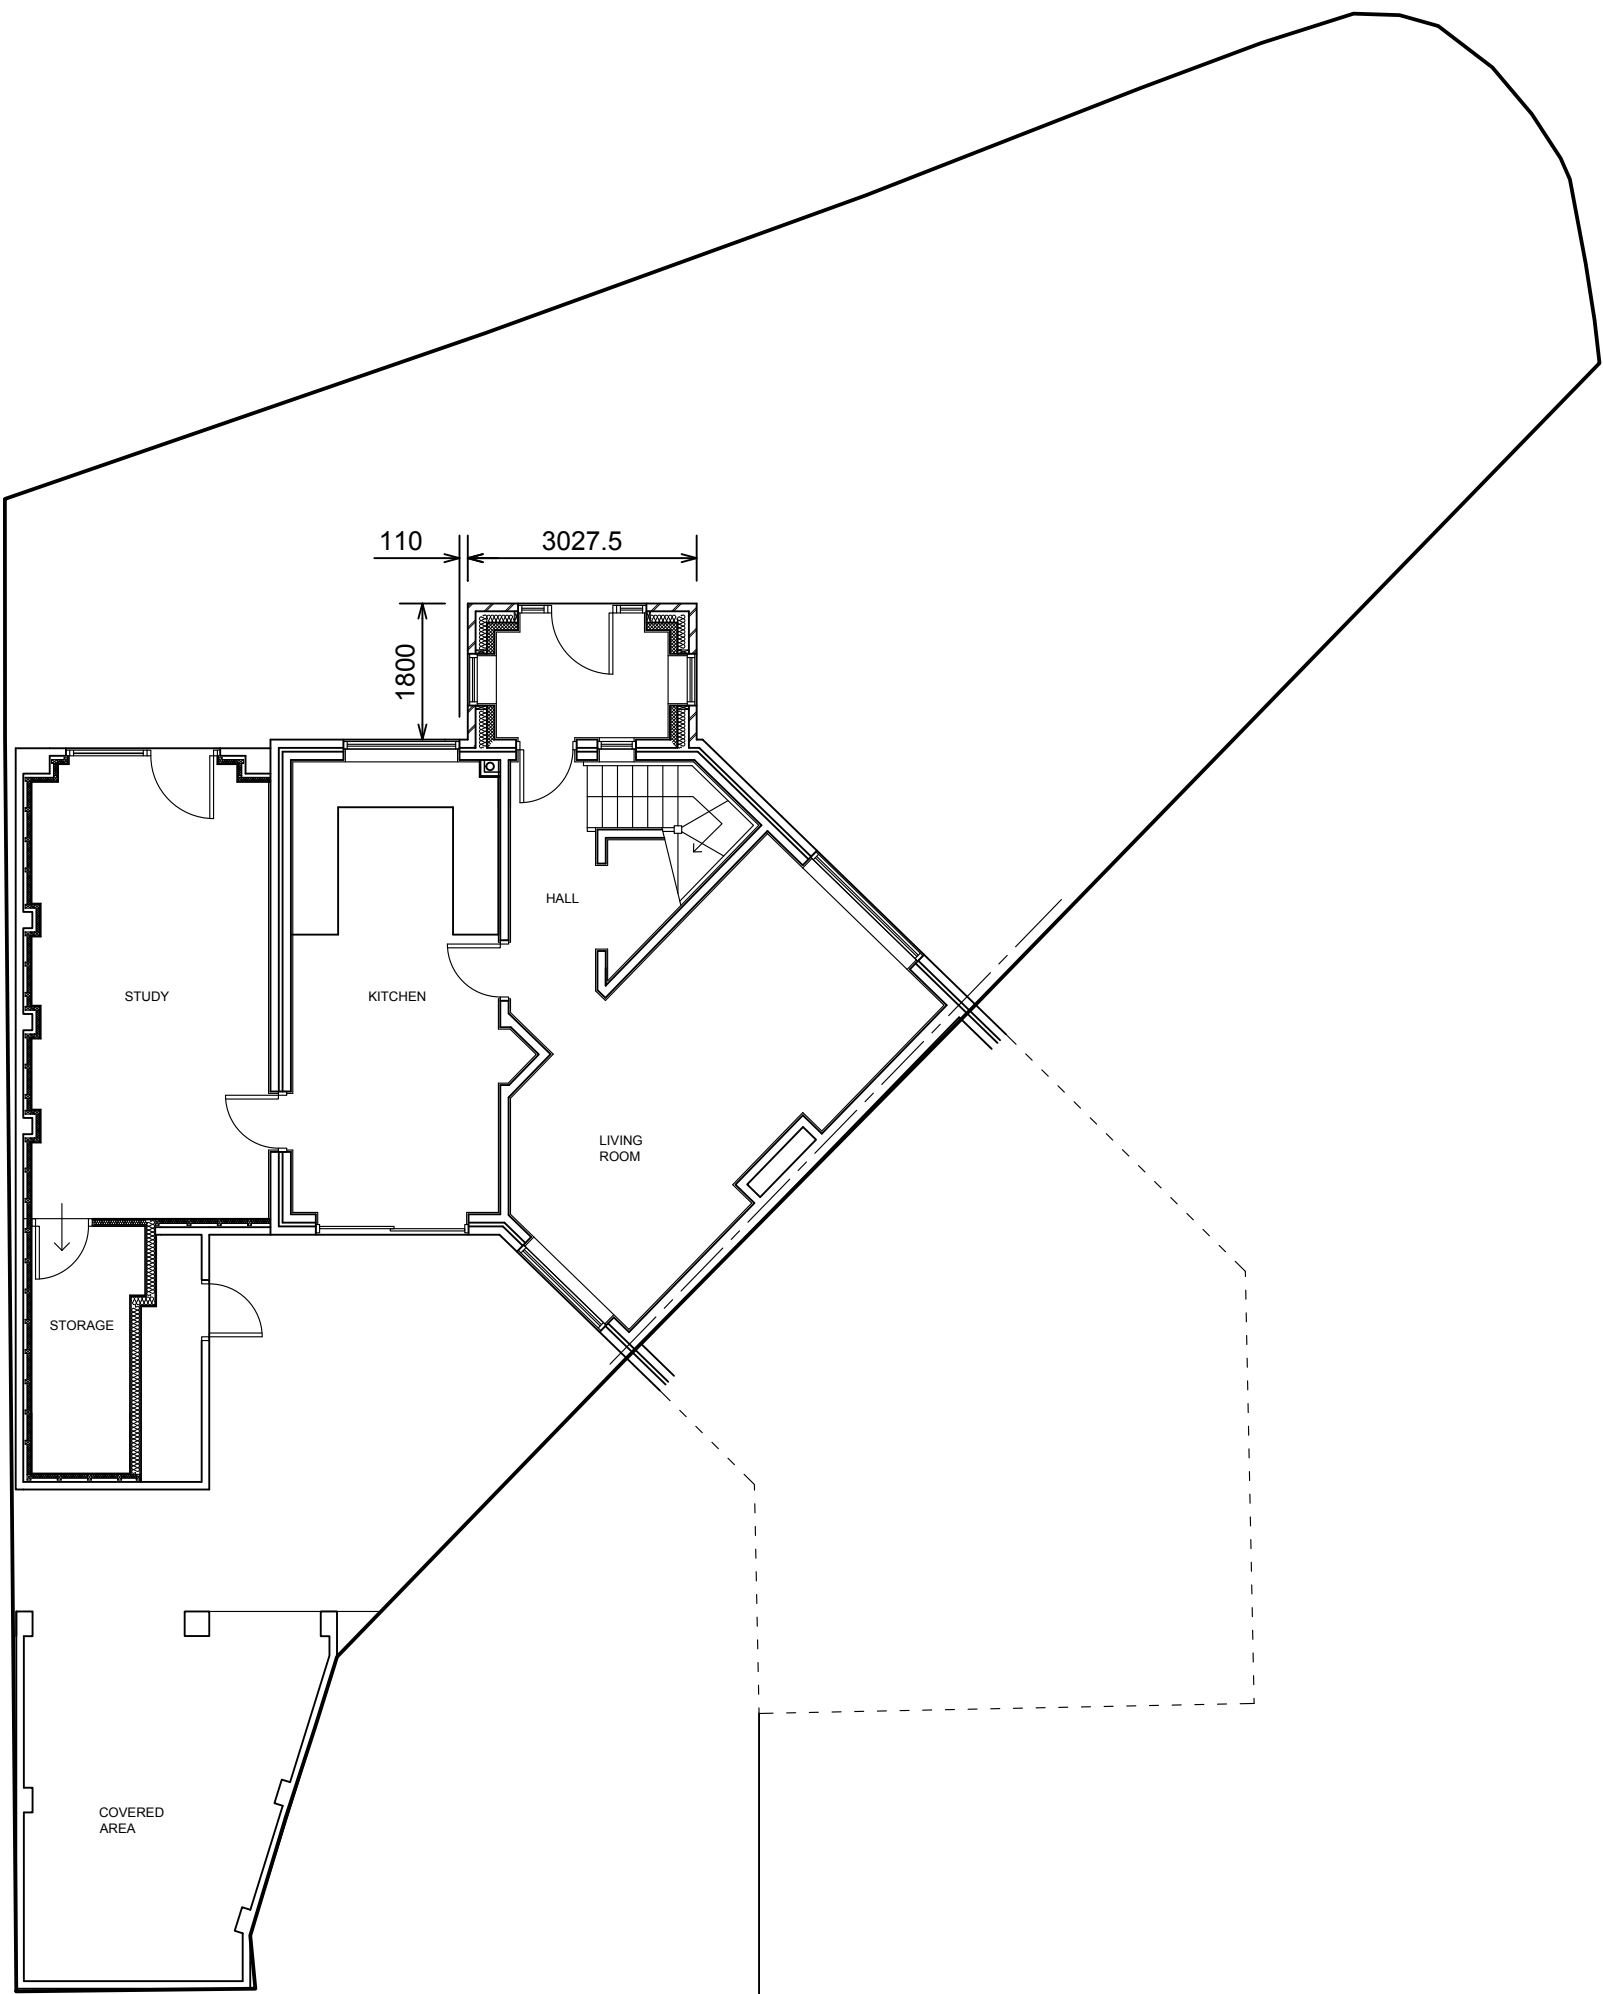

GROUND FLOOR & SITE PLAN
AS PROPOSED



PART R/H ELEVATION
AS EXISTING

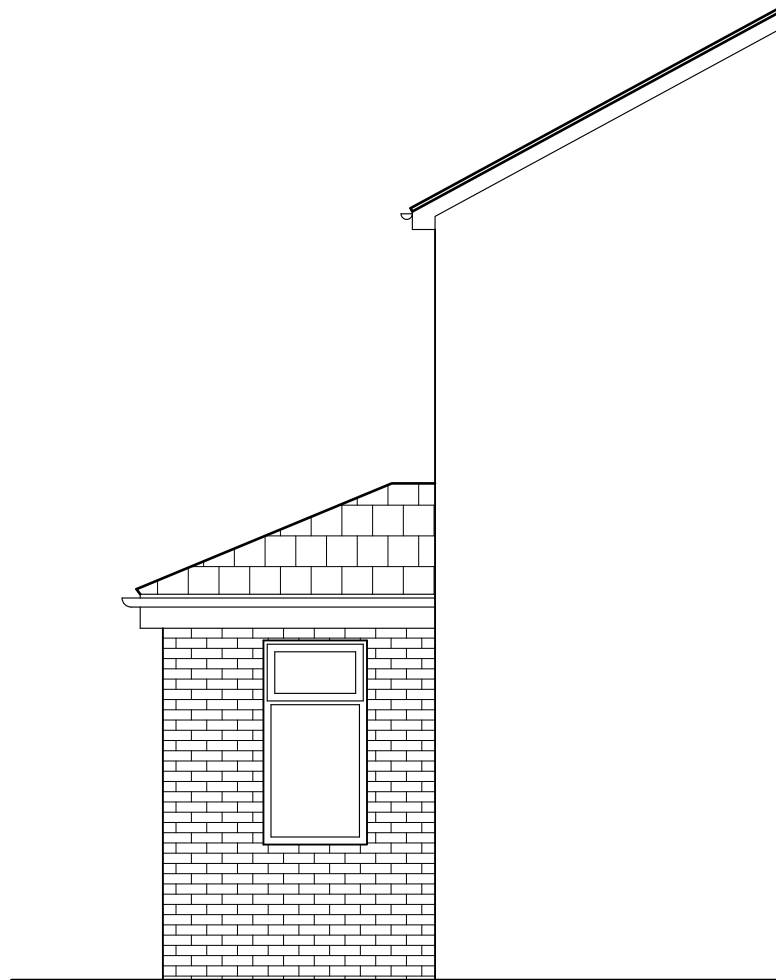


PART R/H ELEVATION
AS PROPOSED




PART FRONT ELEVATION
AS EXISTING





PART FRONT ELEVATION
AS PROPOSED

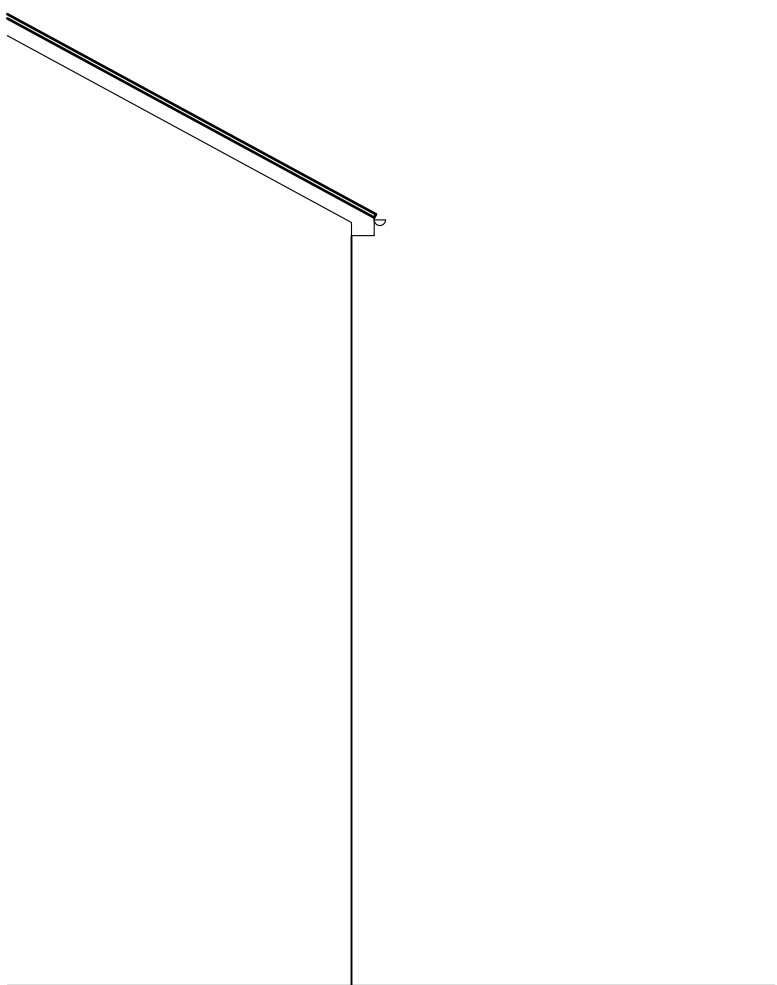

PART R/H ELEVATION
AS EXISTING

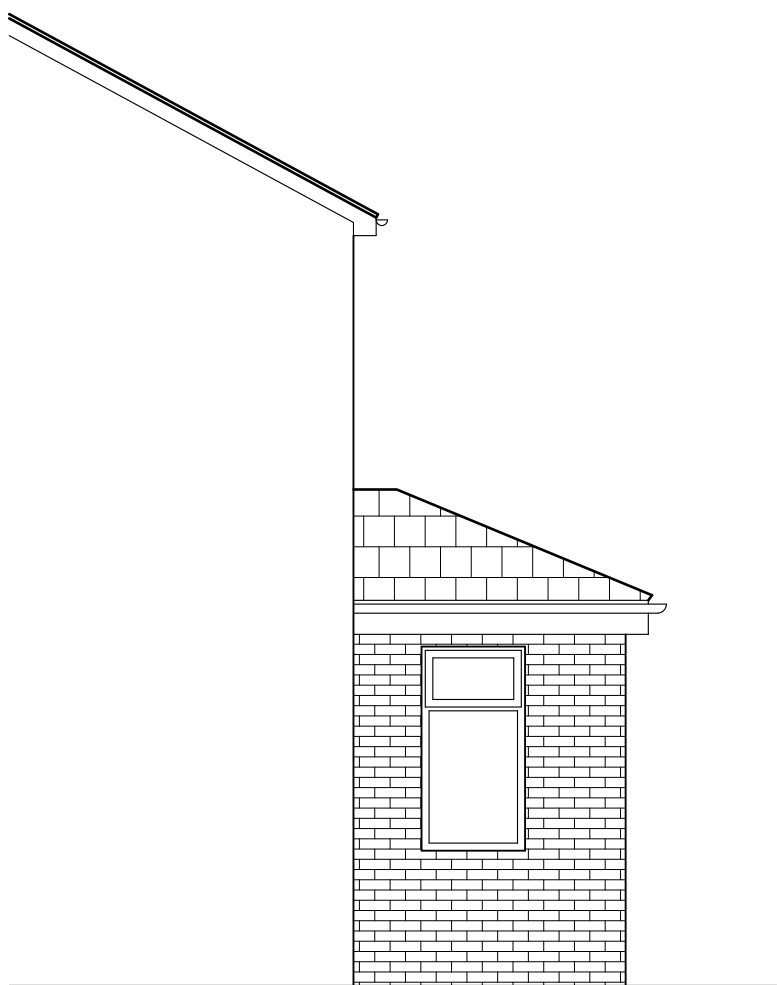

PART L/H ELEVATION
AS PROPOSED

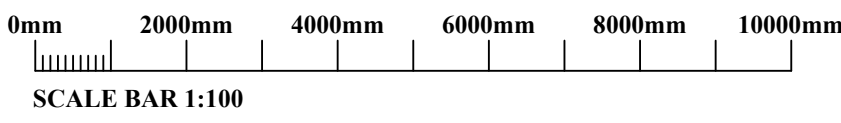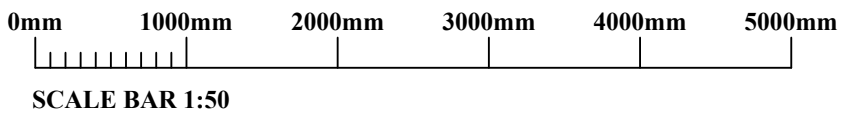

COPYRIGHT: The copyright of this drawing is vested in Lawrenson Associates Ltd.
It shall not be used without permission for any purpose.
DO NOT SCALE FROM THIS DRAWING FOR CONSTRUCTION PURPOSES -
WORK TO FIGURED DIMENSIONS ONLY.
ALL DIMENSIONS ARE IN MILLIMETRES UNLESS STATED OTHERWISE.

NOTES

1. This drawing to be read in conjunction with all Lawrenson Associates drawings and specification.
2. Any work commenced on site prior to obtaining Planning Permission and Full Plans Building Regulation Approval is done so entirely at the Building Owners own risk.
3. CDM 2015 Regulations
Prior to commencing work on site, the Client must comply with the CDM 2015 (Health & Safety, Construction, Design, Management) Regulations and appoint a Principal Designer and a Principal Contractor.
Lawrenson Associates is a Designer under CDM 2015.
Further information can be obtained at:-
<https://www.hse.gov.uk/construction/cdm/2015/domestic-clients.htm>

Rev	Description	Date
-----	-------------	------

Project
**13 WOODHOUSE ROAD
MANCHESTER
M22 1PZ**

Client
MR. IULIAN JELEA

Contract. No	Drg. No	Revision	Scale	1:50, 1:100	@A1
6727	1		By DS	Date	
			Chkd HTL	MAR 2025	

Drawing Title
PROPOSED ENLARGED FRONT PORCH.

**PLANNING DRAWING.
PLANS & ELEVATIONS.**

LAWRENSON ASSOCIATES
Consulting Structural Engineers
Planning & Development Consultants
Architectural Services

1 THE GLOBE
142 HARDSHAW ST.
ST. HELENS
WA10 1JT
Telephone: (01744) 733446
www.lawrensonassociates.co.uk
E-mail: info@lawrensonassociates.co.uk