



General Notes:


1. This drawing is to be read in conjunction with all relevant architectural information and other consultants drawings.
2. Discrepancies must be reported directly to the Architect.
3. All dimensions must be checked on site and not scaled from drawing.
4. This drawing is copyright.

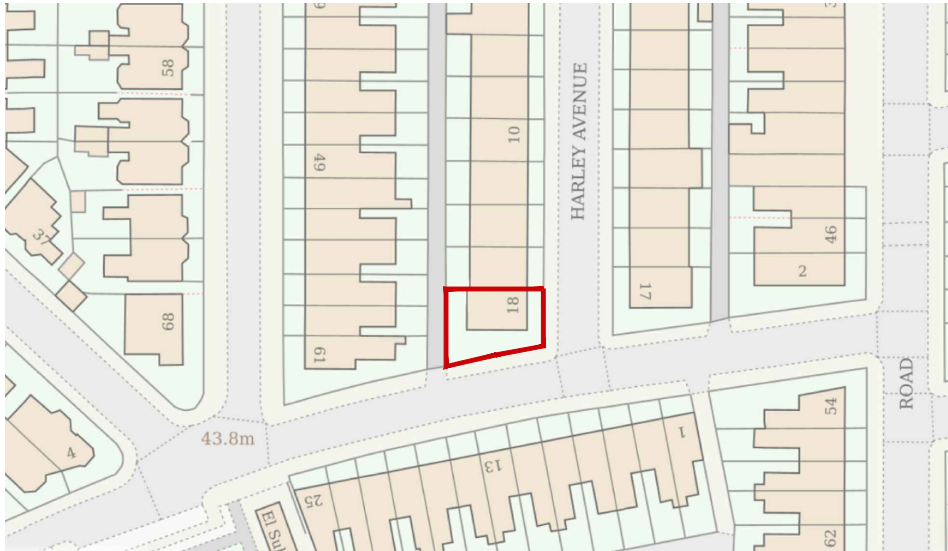

Site Location Plan
Scale 1:1250@A3

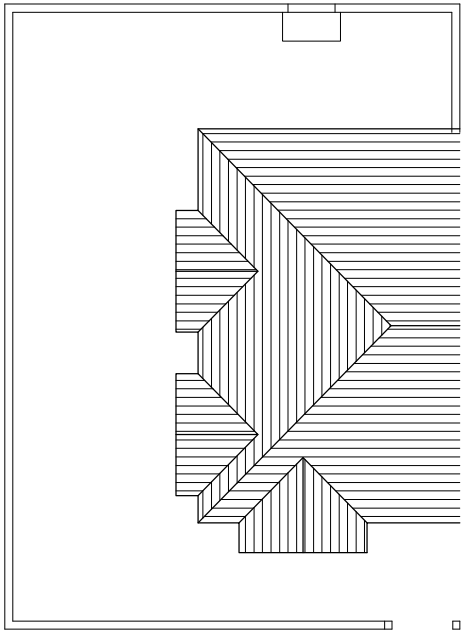

Existing Site Plan
Scale 1:200@A3

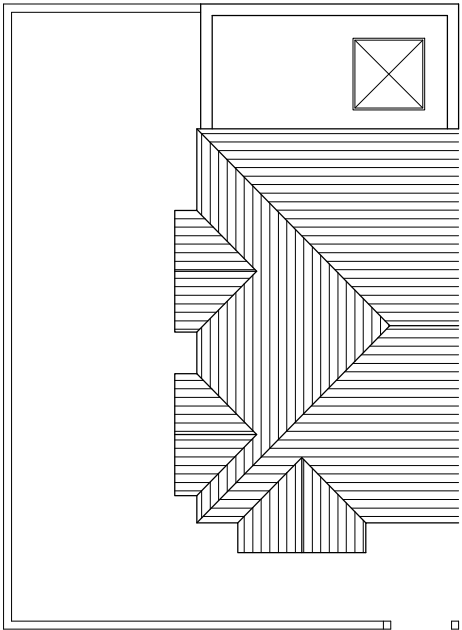

Proposed Site Plan
Scale 1:200@A3

A	22/04/25	GA	JS
Rev	Date	Notes	Drawn
Scale		Varies	0 0.5 1 1.5 2 2.5m 1:100
Issue			
PLANNING			
JJA Jeffrey Jordan Architects w: www.jeffreyjordanarchitects.co.uk e: info@jeffreyjordanarchitects.co.uk t: 0161 823 1181			
Project Address		18 Harley Avenue, Manchester	
Project Description		Extension	
Drawing Title		Site Plans	
Drawing No.		SK01	Rev. A