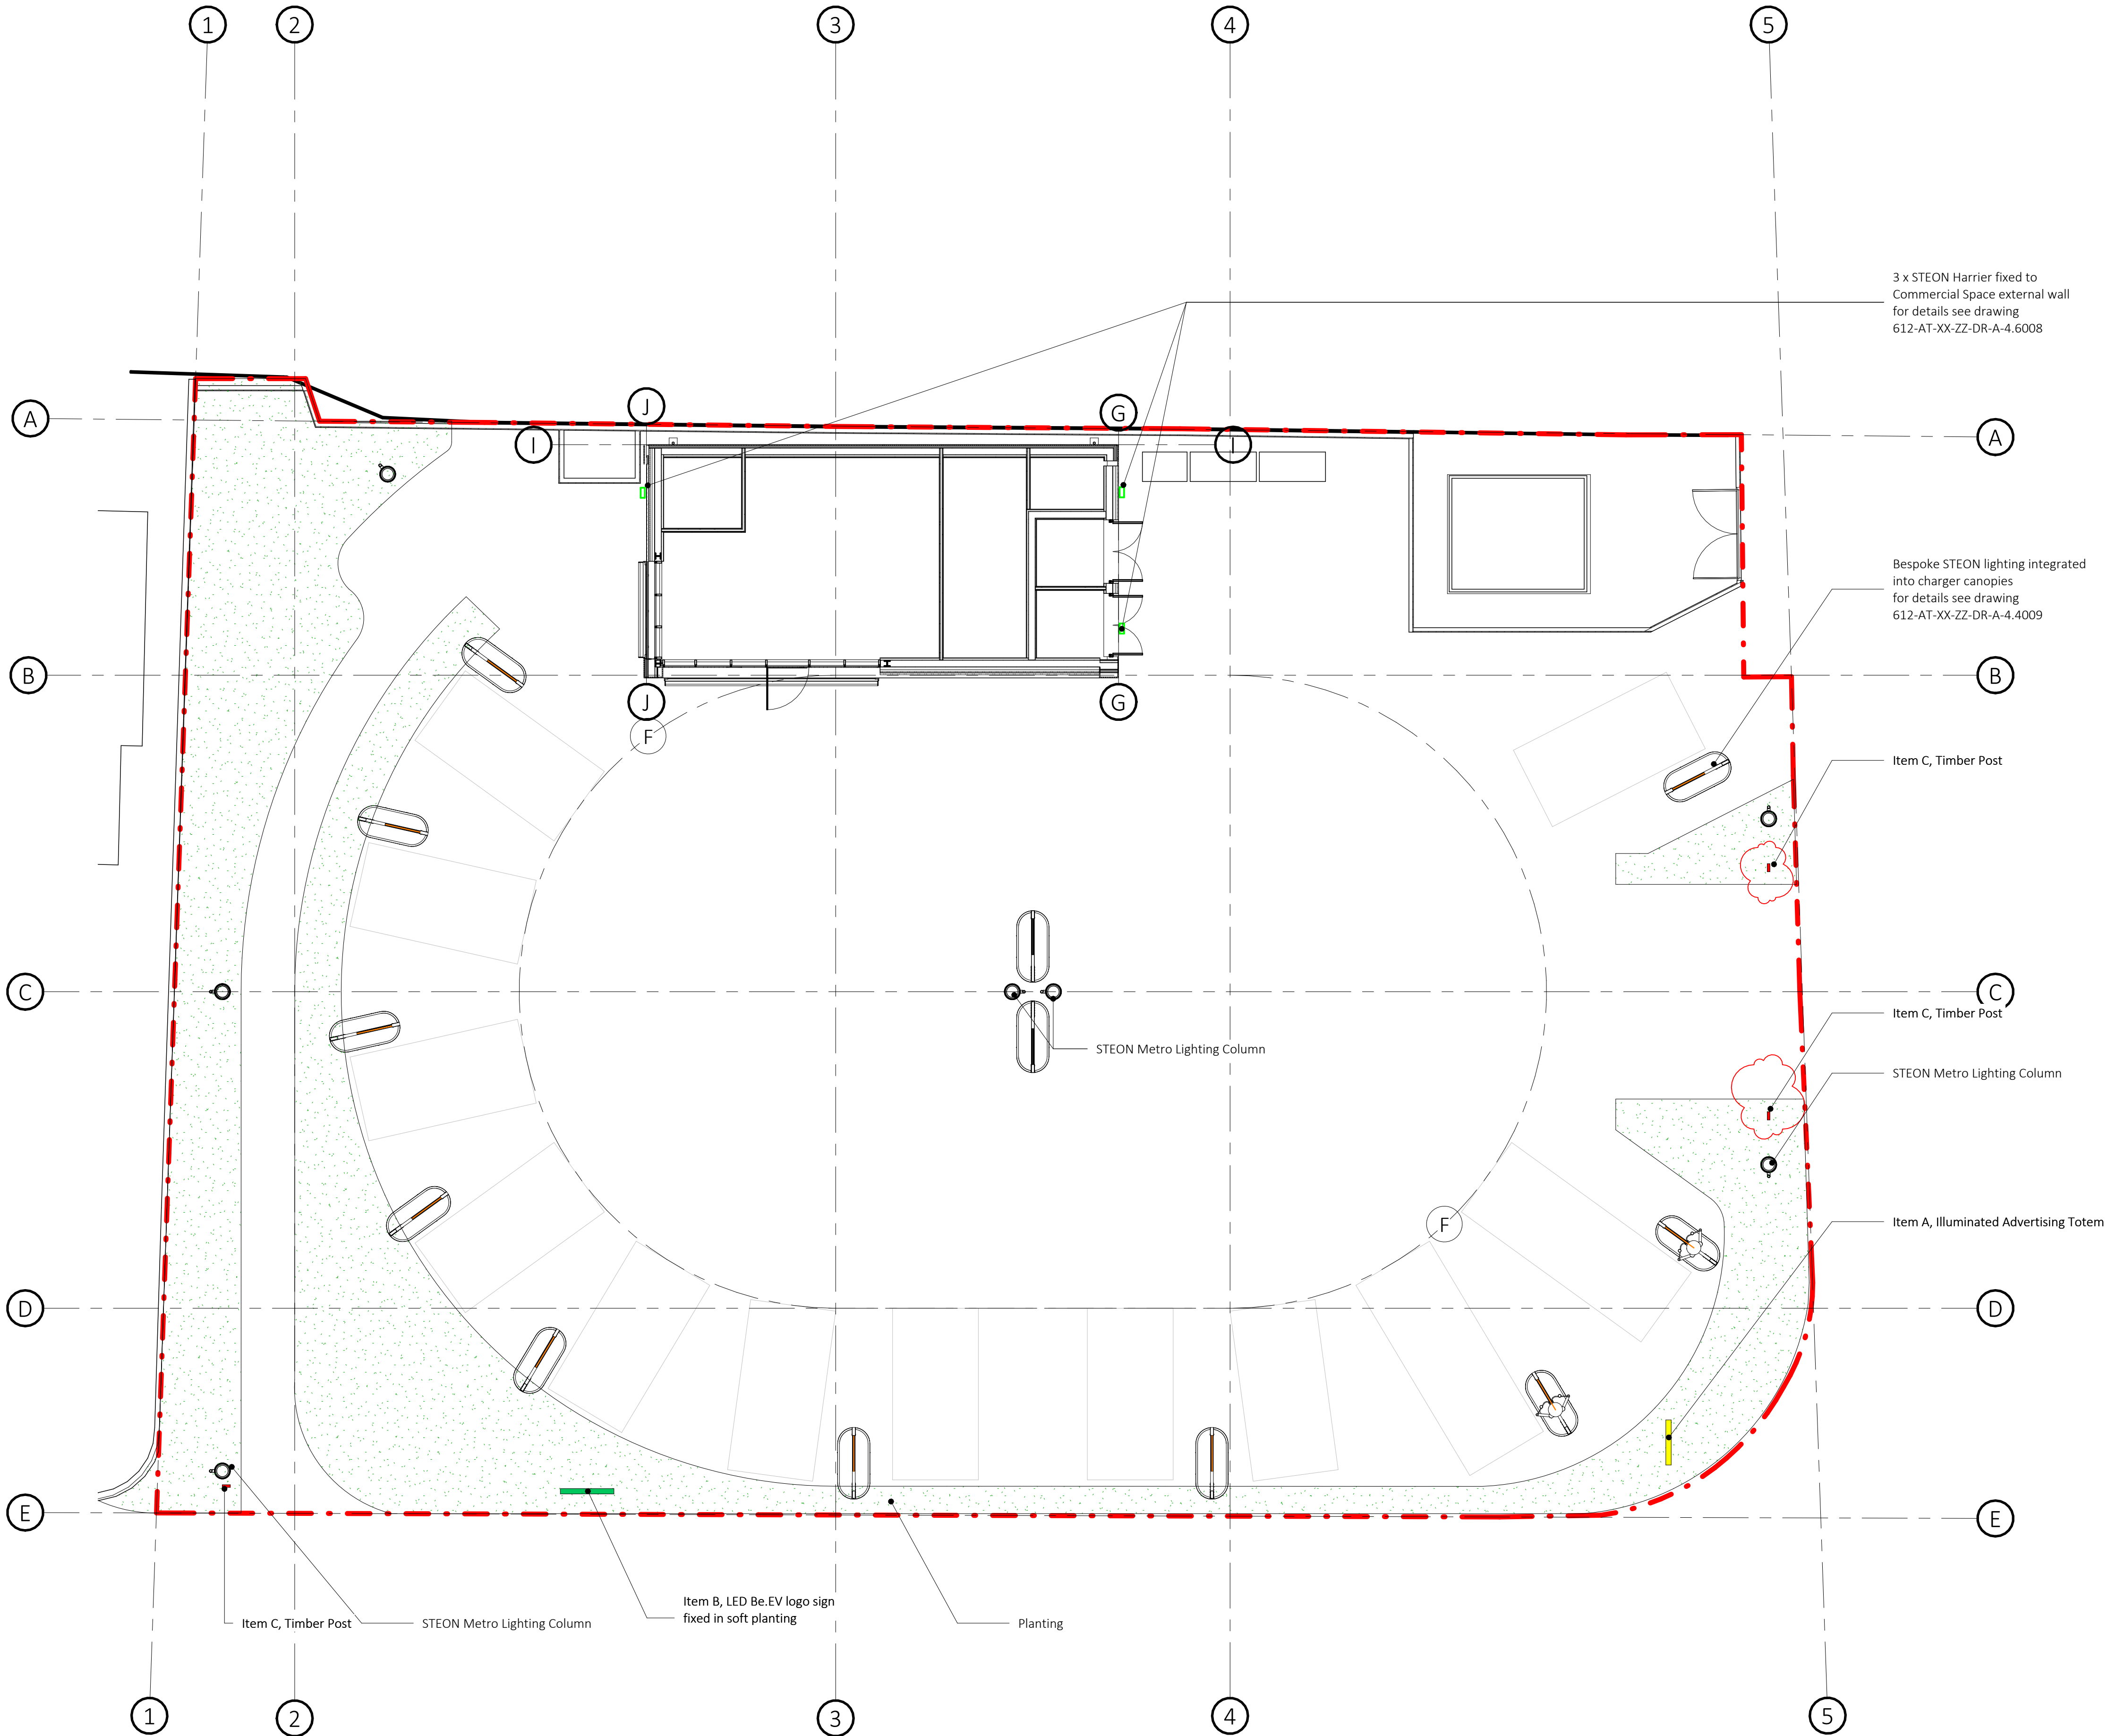


- STEON Metro X7 with 5m Lighting Column
- Bespoke STEON LED Extrusion 4000K IP65 X10
- STEON Harrier Midi 20W 4000K black finish X3
- Item A Illuminated Totem X1
- Item B LED Be.EV Sign X1
- Item C Timber Post X3

3 x STEON Harrier fixed to Commercial Space external wall for details see drawing 612-AT-XX-ZZ-DR-A-4.6008

Bespoke STEON lighting integrated into charger canopies for details see drawing 612-AT-XX-ZZ-DR-A-4.4009

Item C, Timber Post

Item C, Timber Post

STEON Metro Lighting Column

Item A, Illuminated Advertising Totem

STEON Metro Lighting Column

Item B, LED Be.EV logo sign fixed in soft planting

Planting

Item C, Timber Post

STEON Metro Lighting Column

1  
1 : 100 Lighting Plan

|    |            |                                   |    |    |
|----|------------|-----------------------------------|----|----|
| P3 | 2025.03.14 | Update to Timber Post Setting Out | LL | EL |
| P2 | 2025.02.14 | Issue for Planning                | LL | EL |
| P1 | 2024.11.01 | Construction Issue                | LL | EL |

| rev   | date         | description                             | revised by | audited by             |
|-------|--------------|-----------------------------------------|------------|------------------------|
| stage | CONSTRUCTION | drawing title<br>EXTERNAL LIGHTING PLAN |            | suitability code<br>S4 |

|                   |  |                                                           |                                                                     |          |
|-------------------|--|-----------------------------------------------------------|---------------------------------------------------------------------|----------|
| ARCHITECT<br>that |  | CONTRACTORS ARE NOT TO SCALE DIMENSIONS FROM THIS DRAWING |                                                                     |          |
|                   |  | 68-80 Hanbury Street<br>London<br>E1 5JL                  | +44 207 081 4316<br>info@architectthat.com<br>www.architectthat.com |          |
| client<br>Be.EV   |  | project<br>Reliance Street,<br>Manchester, M40 1EZ        | role                                                                | revision |

| scale        | drawn by | audited by | job no                               | originator | zone | level | type | role | dwg no | revision |
|--------------|----------|------------|--------------------------------------|------------|------|-------|------|------|--------|----------|
| 1 : 100 @ A1 | Author   | Checker    | 612 - AT - XX - XX - DR - A - 5.1007 |            |      |       |      |      |        | P3       |