
 


Element Key

	Existing
	Proposed

 

General Notes:


All site dimensions shall be verified by the Contractor on site prior to commencing any works.

Do not scale from this drawing.

Design intent drawing only. Construction to comply with latest building regulation requirements.

This drawing is the property of "Studio Tashkeel Architecture Ltd." and copyright is reserved by them. The drawing is not to be copied or disclosed by or to any unauthorised persons without the prior written consent of Studio Tashkeel Architecture Ltd.


A	Front and Rear Extension Amended	25.02.2025	TA	MK
-	First Issue	18.05.2024	JA	MK
Rev	Description	Date	Dr by	App by

 


**STUDIO TASHKEEL
ARCHITECTURE LTD.**
1-3 Ashton Lane, Sale M33 6WT
Manchester, United Kingdom

T +44(0)161 546 5395
E info@StudioTashkeel.com
www.studiotashkeel.com

client name	Yasin Arafath		
project	10 Southernby Close, Longsight, M13 0WX		
drawing	GA Proposed Ground and Roof Plan		
project number	24_074	scale	1:100 @ A3
drawing number	PL_004	rev	A
		issue status	Planning
This drawing is to be read in conjunction with all related drawings. All dimensions must be checked and verified on site before commencing any work or producing shop drawings. The originator should be notified immediately of any discrepancy. This drawing is copyright and remains the property of Studio Tashkeel Architecture Ltd.			

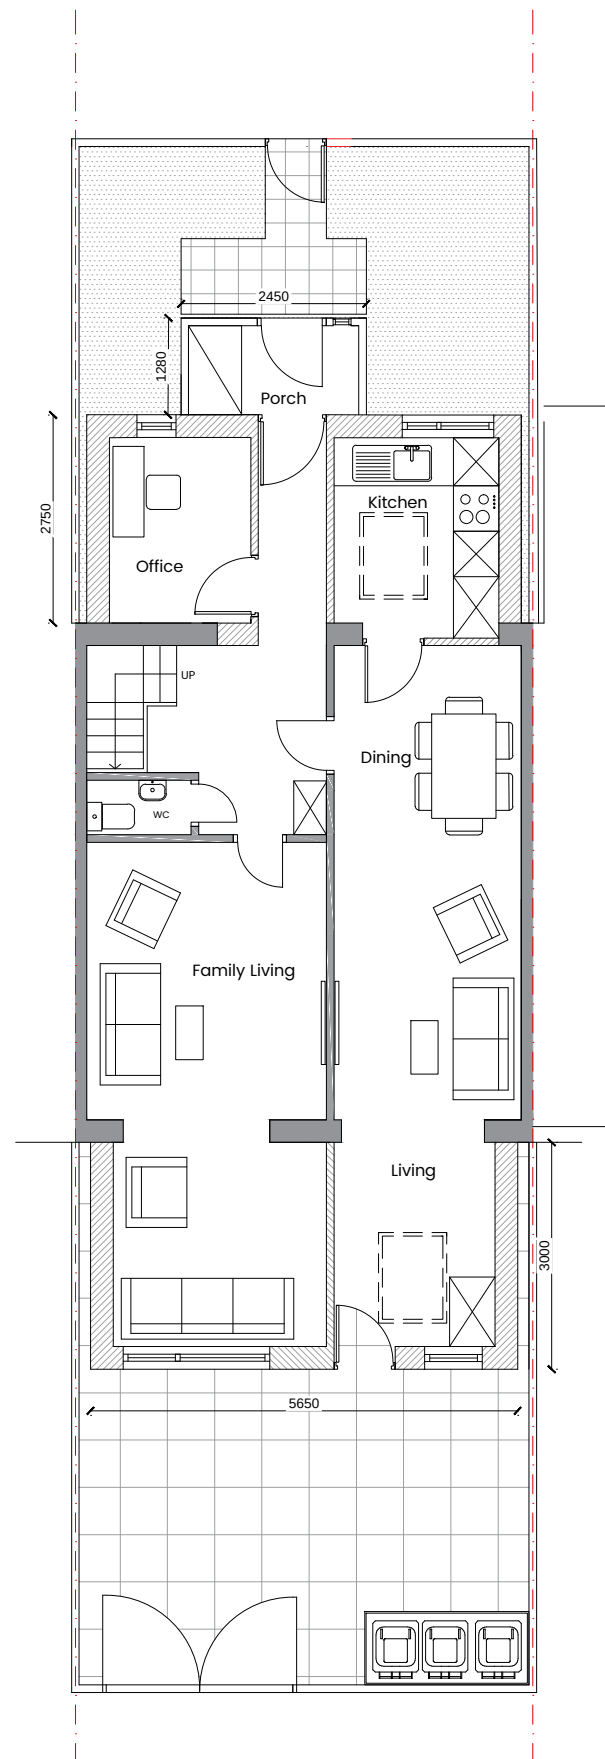

01 GA Proposed Ground Floor Plan
Scale 1:100 @ A3

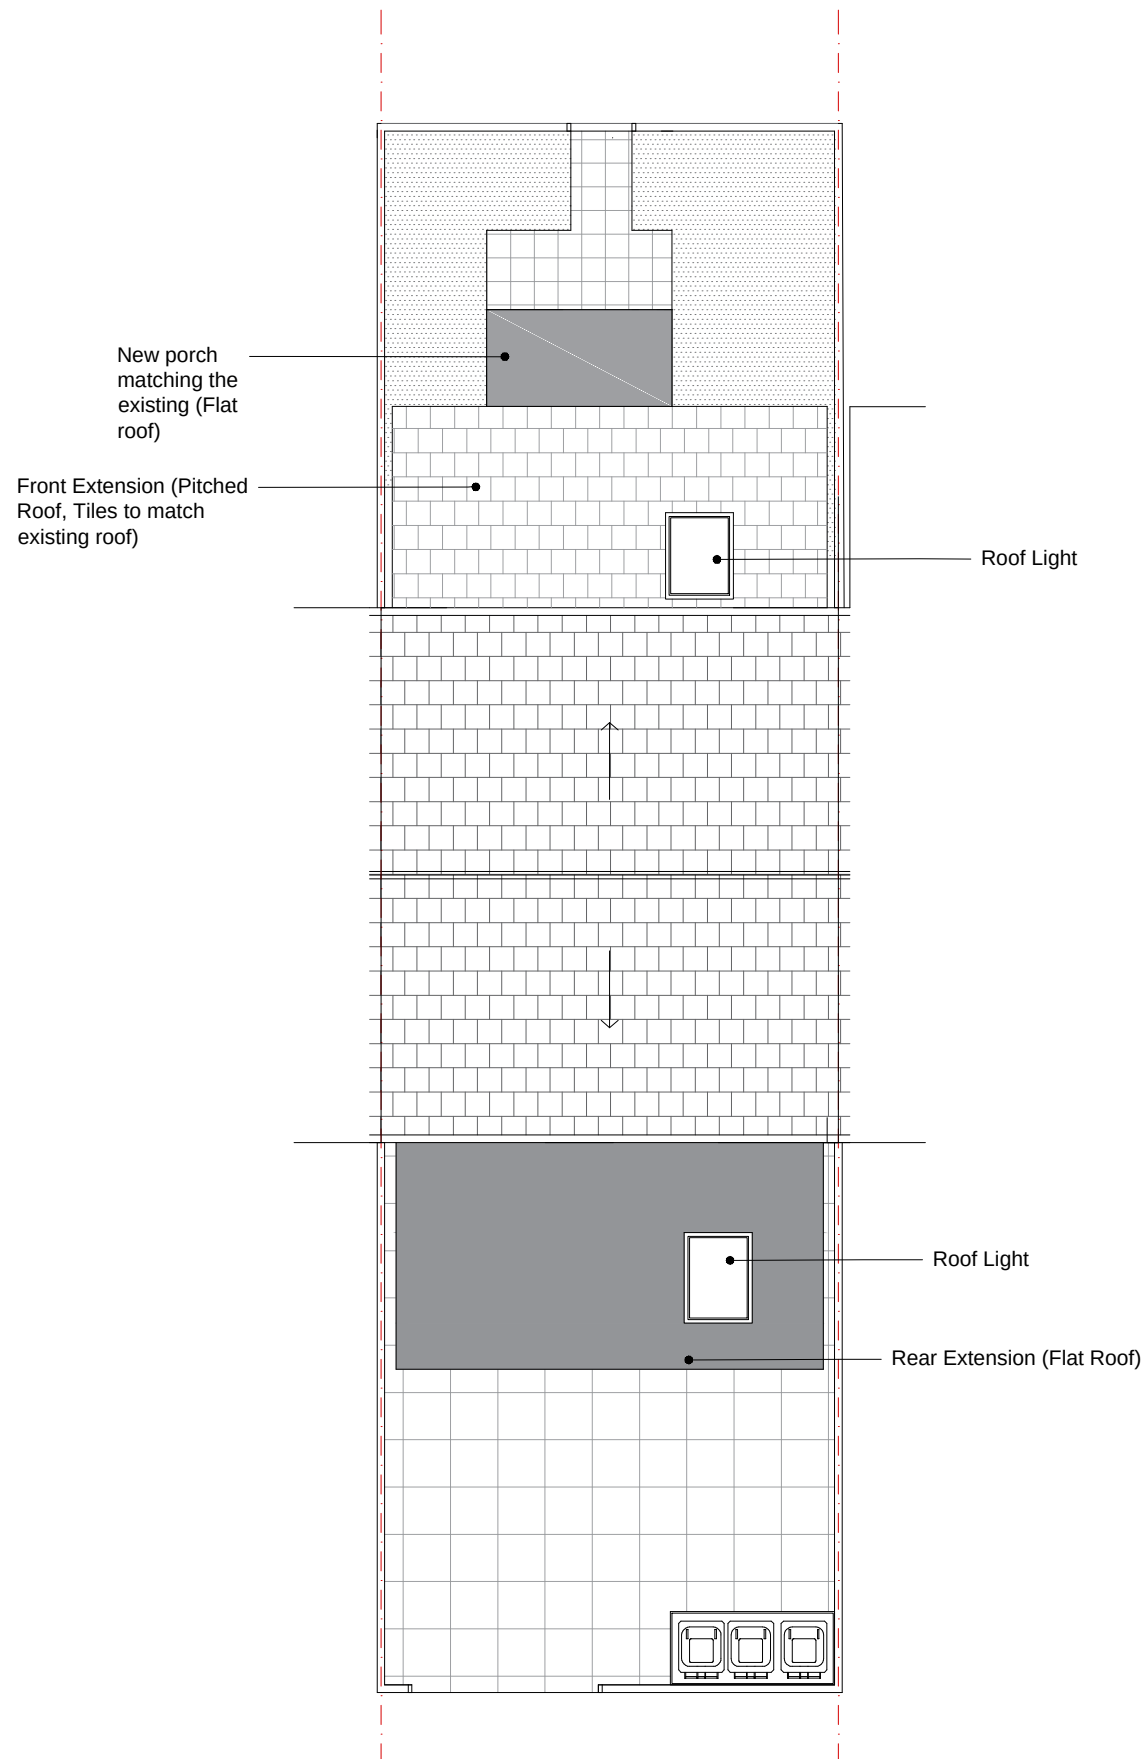

02 GA Proposed Roof Plan
Scale 1:100 @ A3