

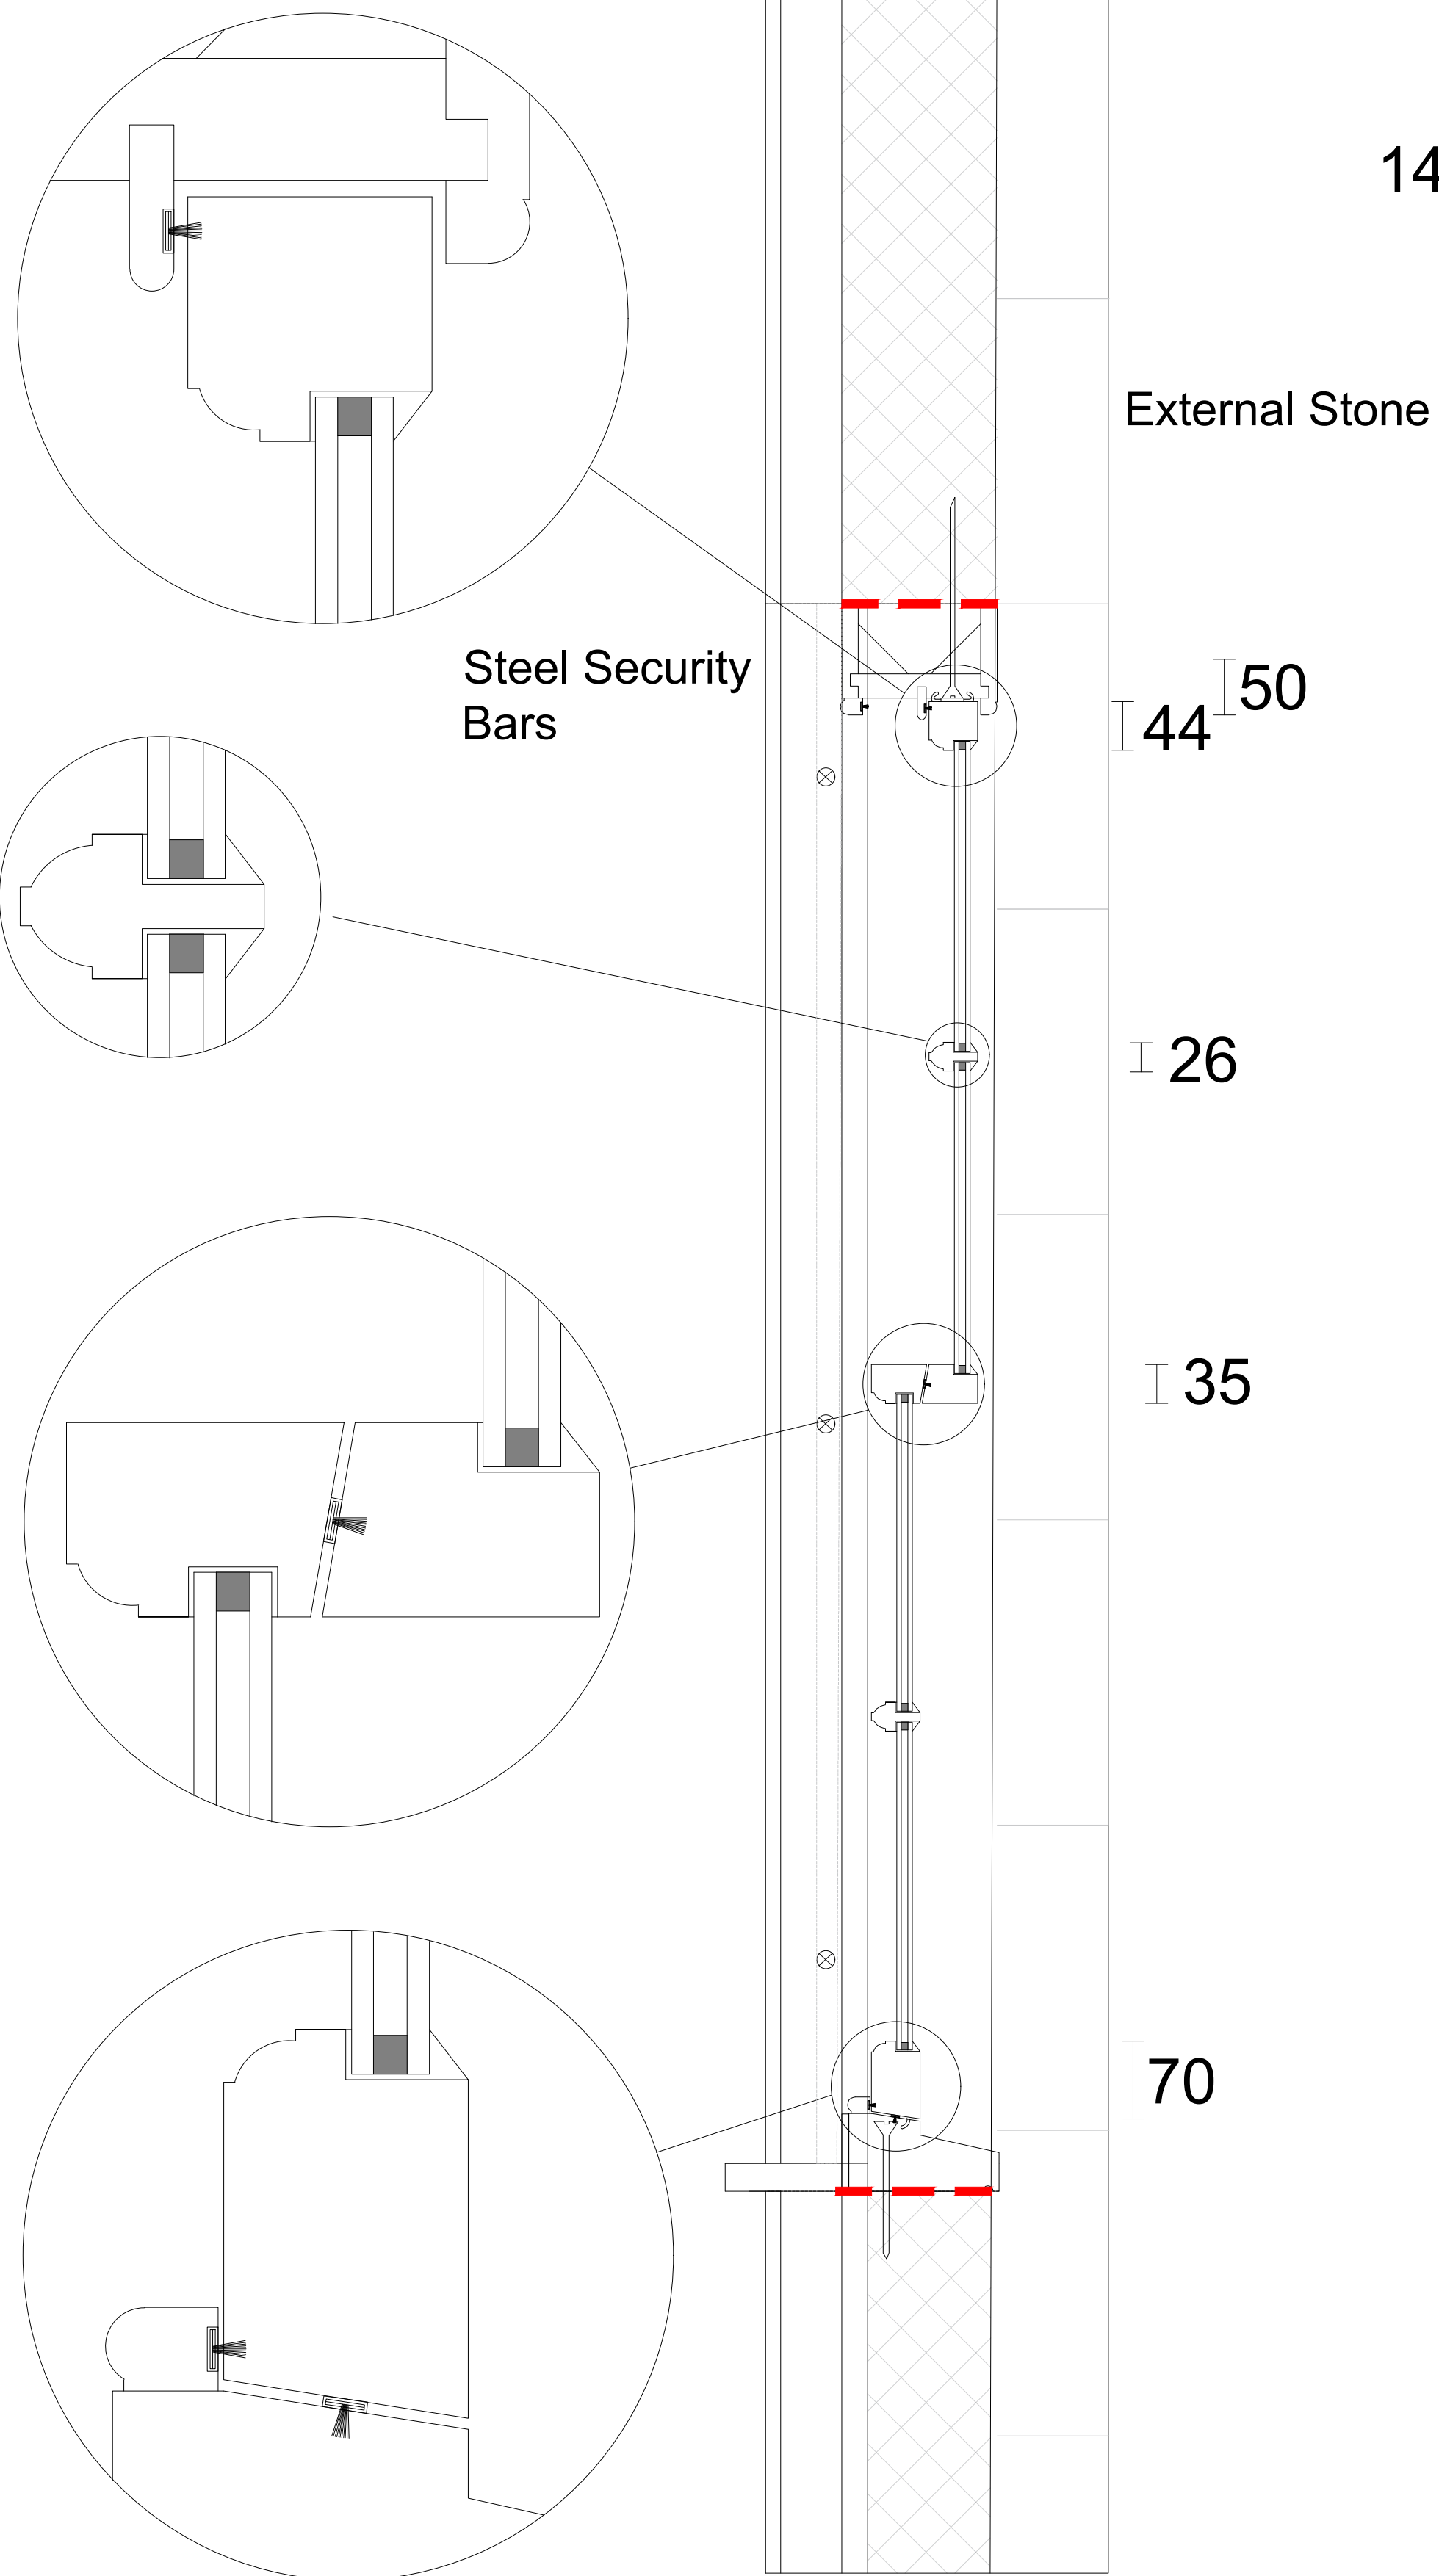


Solid Wall Sections

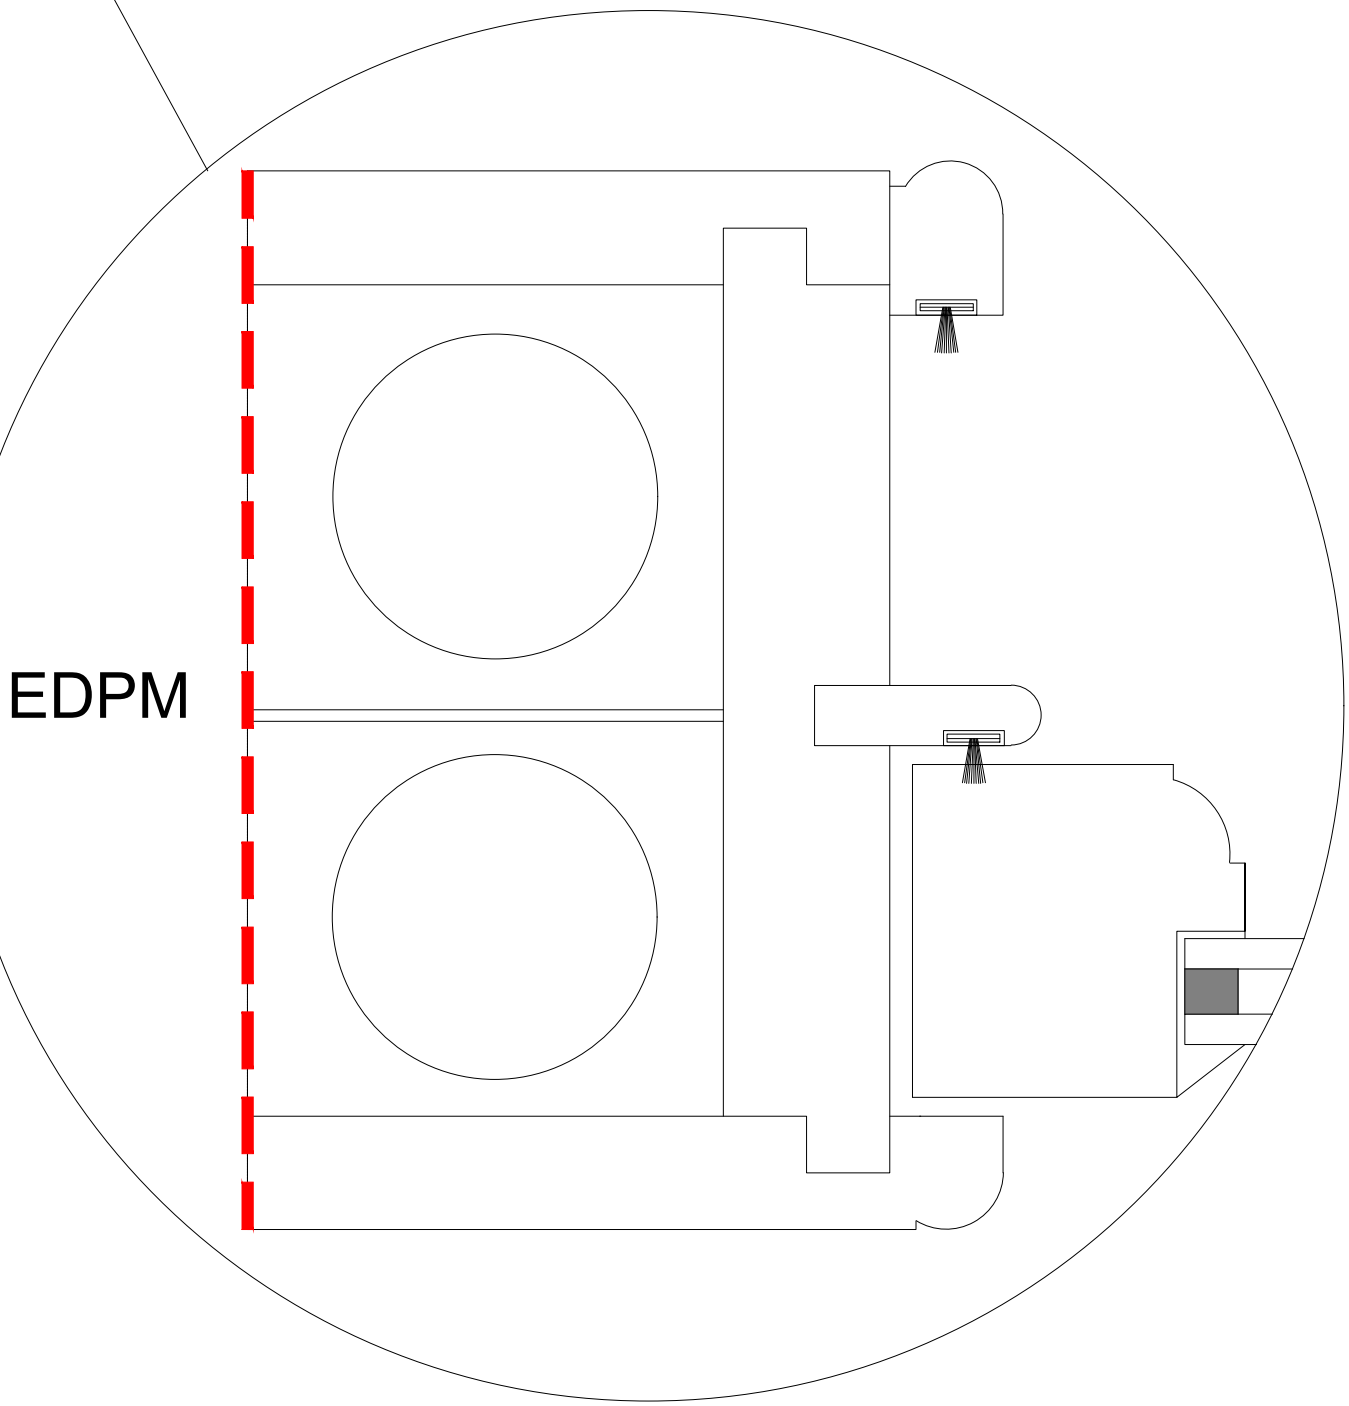


Vertical Section
SCALE @ 1:10

PROPOSED VERTICAL
SECTION

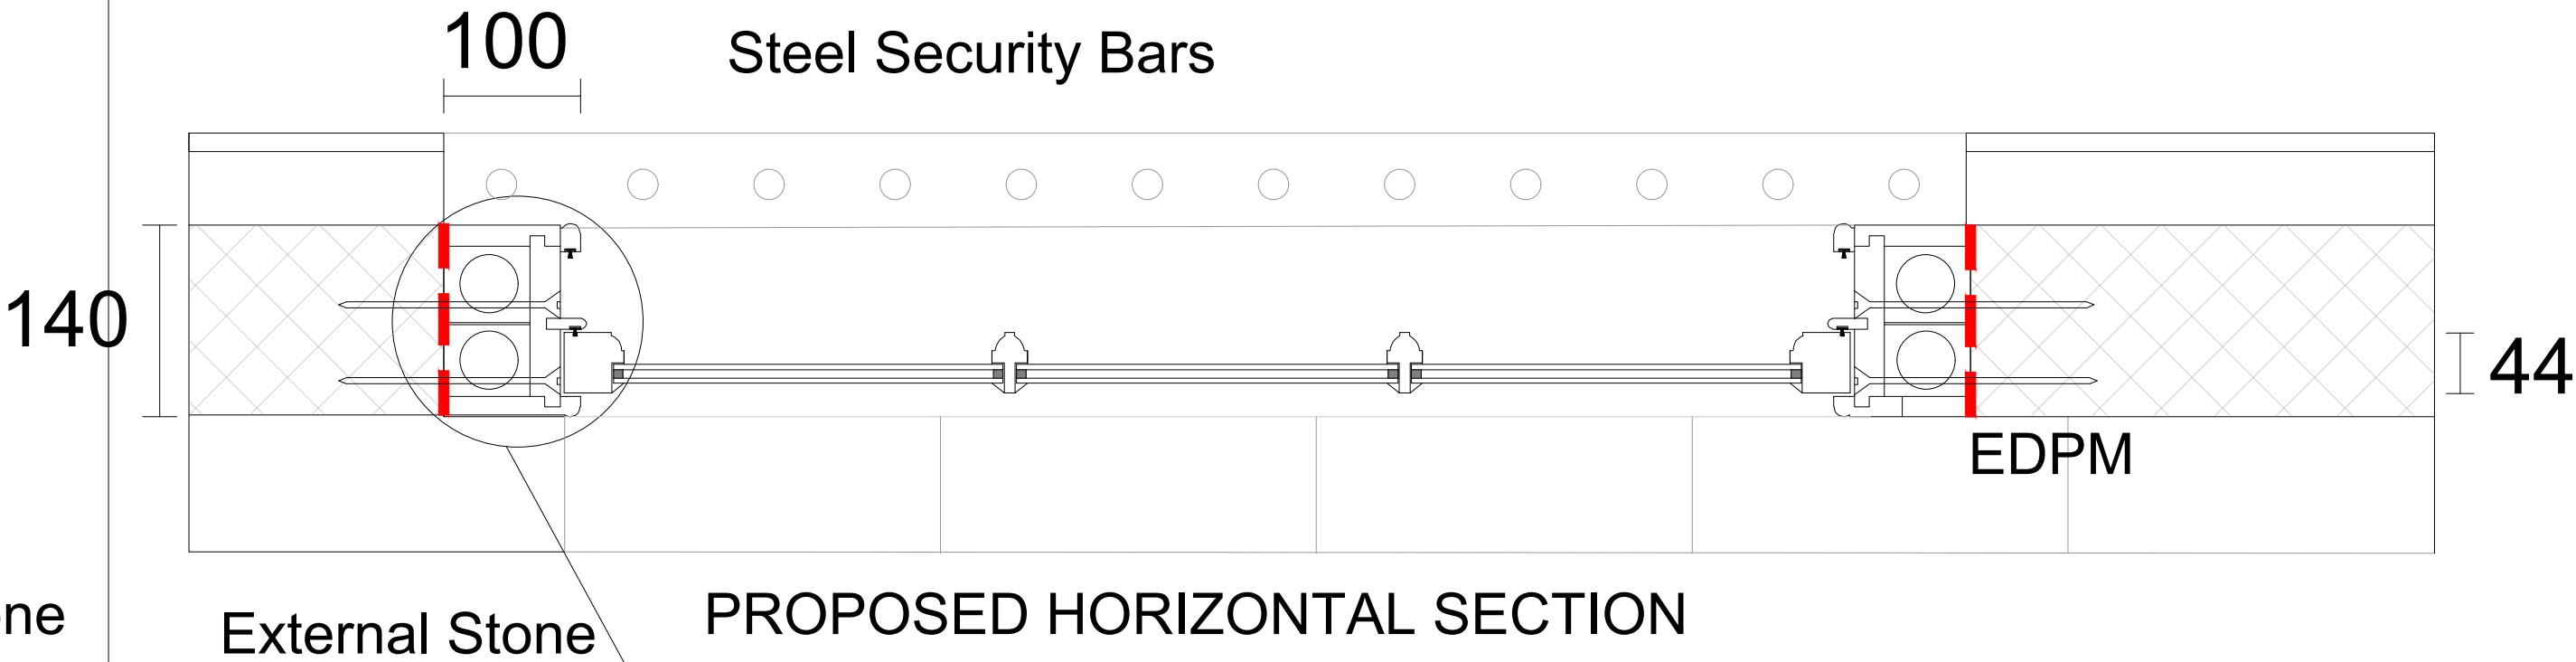

SECTION THROUGH
PROPOSED BOX FRAMES


Box Frame Section
SCALE @ 1:2

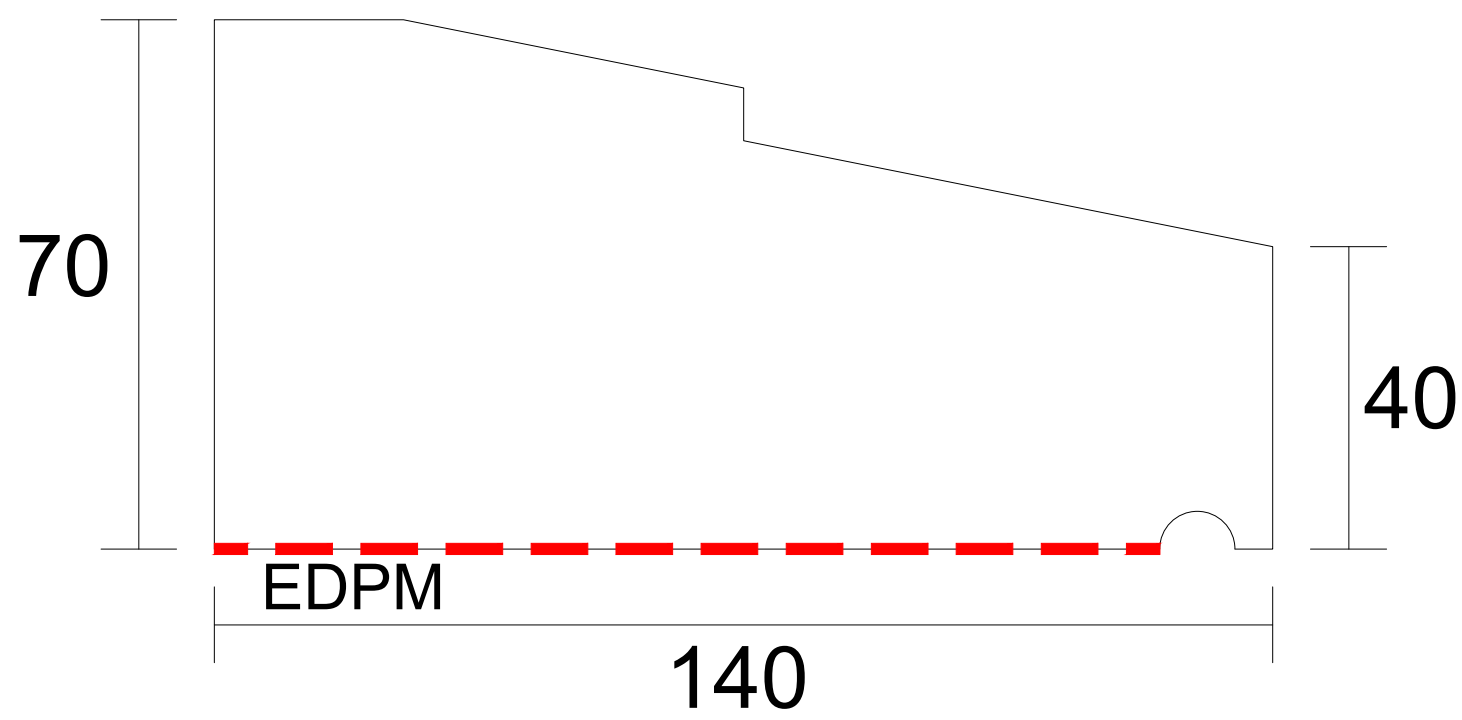

SECTION THROUGH PROPOSED SILLS

Cill Section
SCALE @ 1:1

Notes:

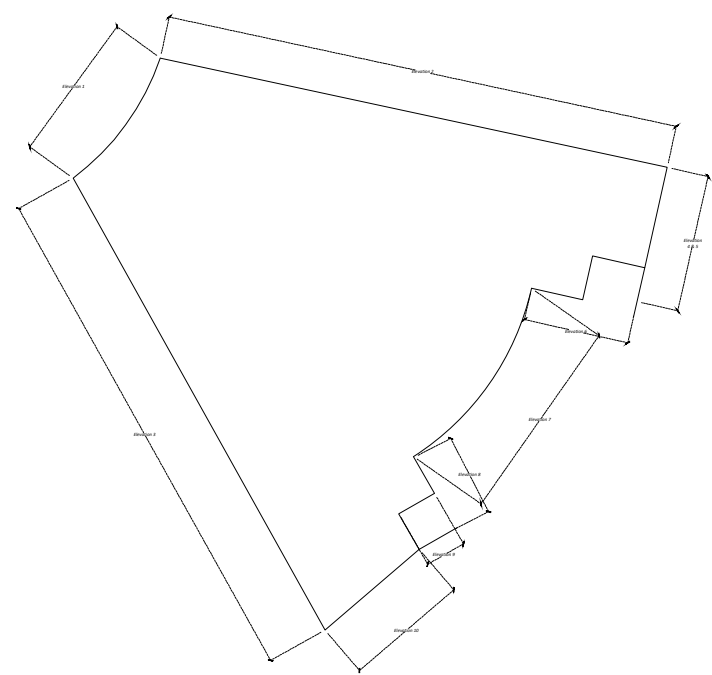

New sash windows to be manufactured from PEFC Sapele glazed with slimline double glazing face puttied externally and painted white to match existing.

Sashes to be counter-balanced using traditional pulleys, cord and weights.

All sizes, sections and mouldings to box frames to match existing unless otherwise required by Conservation Officer.

Soudaseal EPDM window membrane to be installed to the proposed windows by adhering to the existing window surround using Soudaseal EPDM Hybrid polymer sealant adhesive, with windows then to be mechanically fixed over the membrane

Copyright: All rights reserved. This drawing must not be reproduced without permission from Drees & Sommer UK Ltd. Do not scale off this drawing. All dimensions are to be checked on site by contractor / sub contractor. Any discrepancies to be reported to Drees & Sommer UK Ltd.

DREES & SOMMER

1.06 South Harrington Building
182 Sefton Street
Liverpool
L3 4BQ
Tel: 0151 430 2340

Office Locations
Ashford, Birmingham, Leeds, Liverpool, London, Manchester & Oxford.
www.dreeso.uk

TENDER ISSUE

Rev	Date	Revision notes	By	Check
Client	MCC Equans PSDS	Drawing Title	Section through Window Detail	
Project Title	Decarbonisation Scheme Withington Library	Drawn	AH	Date 02/25
		Checked	GM	Date 02/25
DWG No.	24615.111	Scale	VAR	Revision C