



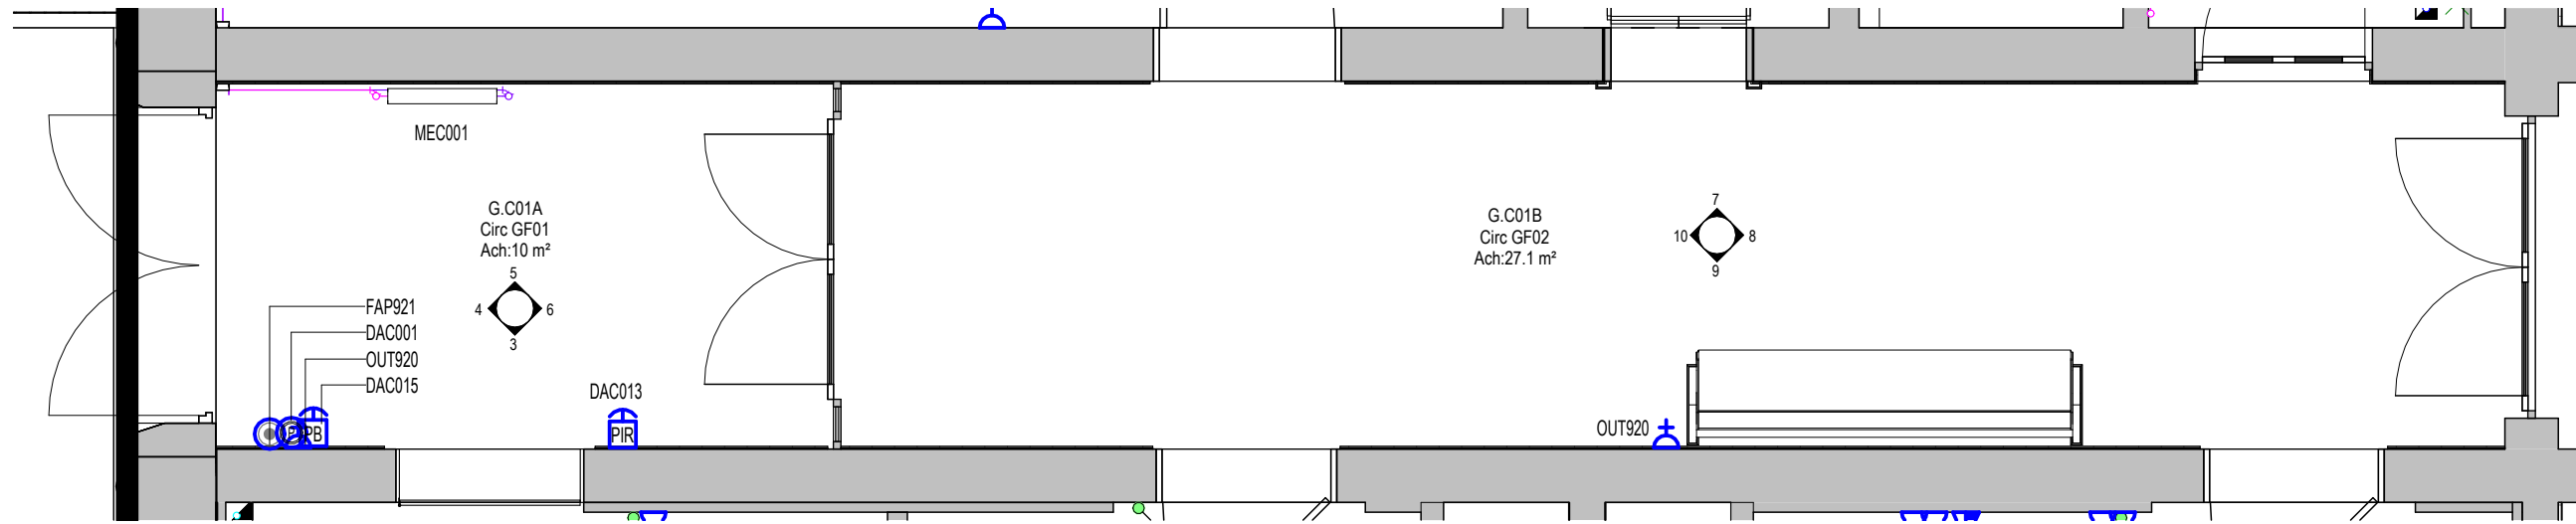


1 Circulation G.001 Floor Plan
1 : 50

Space Number	Space Name	ADBCode	ADBDescription	ADBGroup
0-039	Circ GF01	DAC001	Green Break Glass Manual Override	1
0-039	Circ GF01	DAC013	Door Access Control Proximity Reader	1
0-039	Circ GF01	DAC015	Green Mushroom Push Button Release Switch	1
0-039	Circ GF01	DAT902	Double Gang RJ45 Outlet	1
0-039	Circ GF01	FAP905	Fire Alarm Panel	1
0-039	Circ GF01	FAP908	Disabled Refuge Control Panel	1
0-039	Circ GF01	FAP921	Fire alarm Manual Call Point	1
0-039	Circ GF01	LGH001	Lighting Fixture	1
0-039	Circ GF01	MEC001	Mechanical Equipment	1
0-039	Circ GF01	OUT915	Key Switched Fused Connection Unit	1
0-039	Circ GF01	OUT920	Single Switched Socket Outlet - Plastic	1


Space Number	Space Name	ADBCode	ADBDescription	ADBGroup
0-040	Circ GF02	DAT902	Double Gang RJ45 Outlet	1
0-040	Circ GF02	LGH001	Lighting Fixture	1
0-040	Circ GF02	OUT920	Single Switched Socket Outlet - Plastic	1
0-040	Circ GF02	OUT927	Switched Fused Connection Unit - Plastic	1

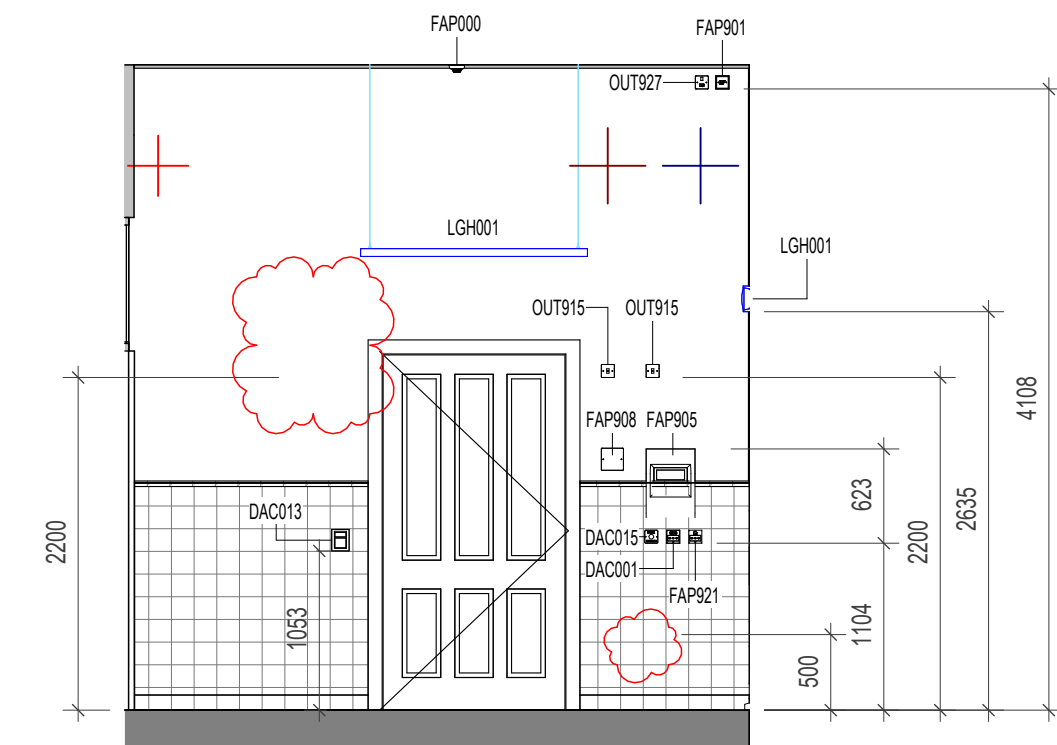

3 ELEVATION 3
1 : 50

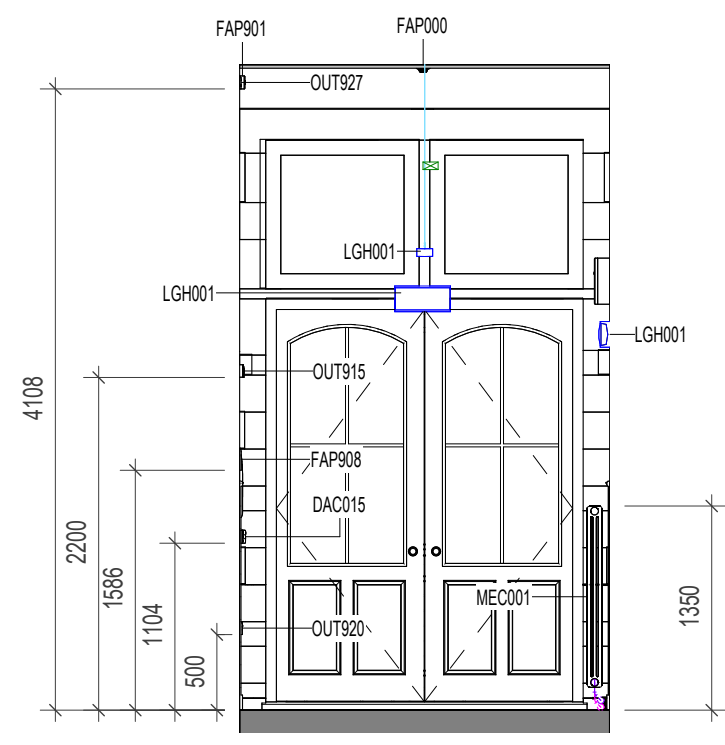


4 ELEVATION 4
1 : 50

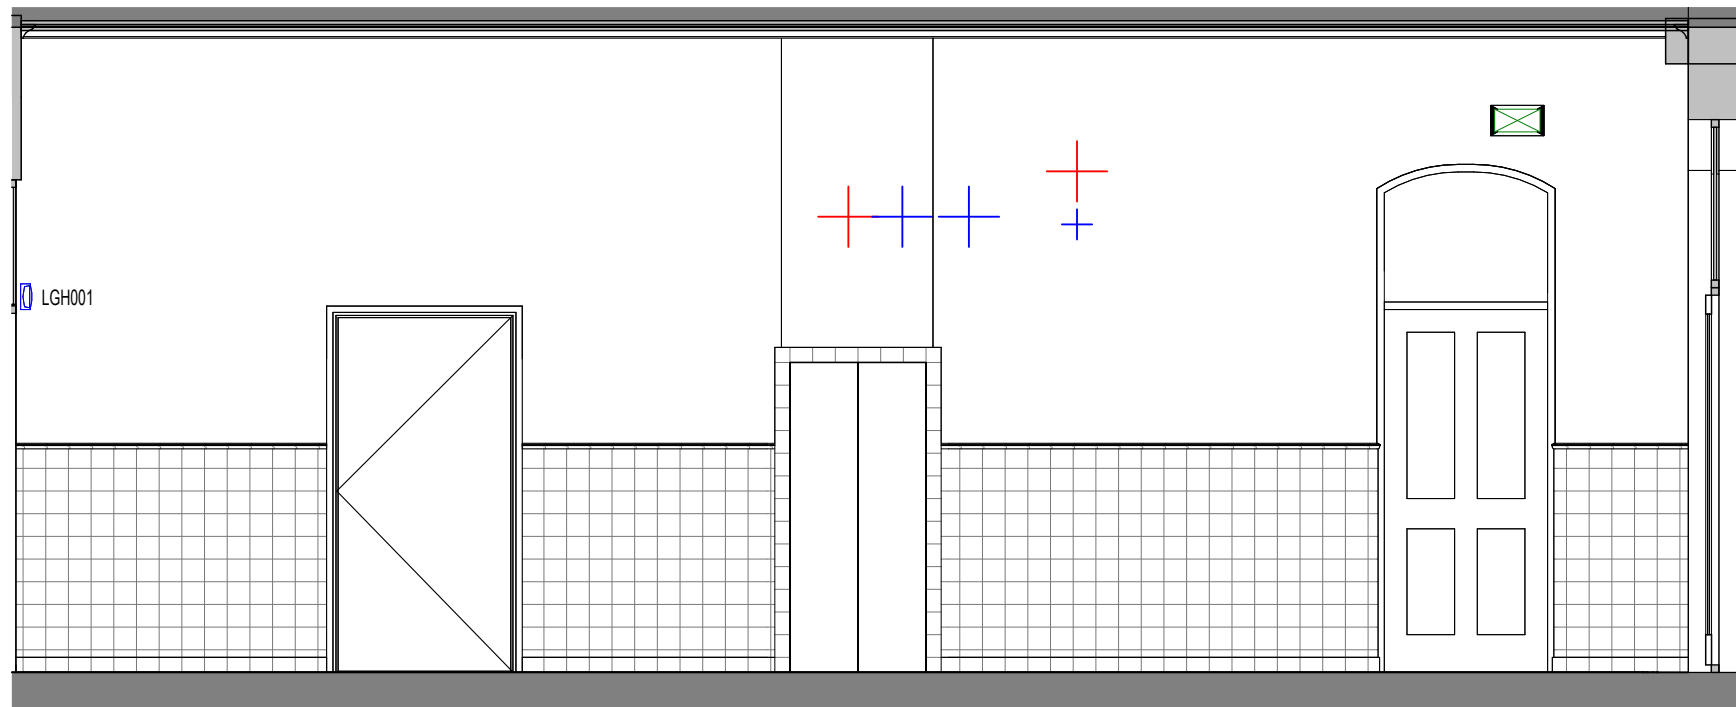


7 ELEVATION 7
1 : 50




8 ELEVATION 8
1 : 50

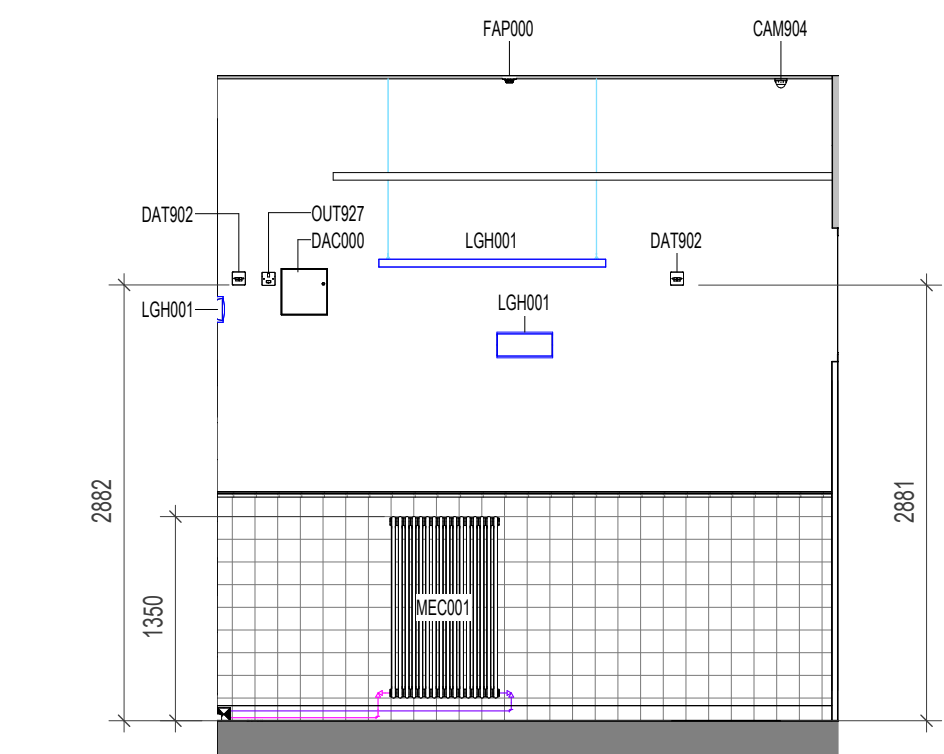


5 ELEVATION 5
1 : 50

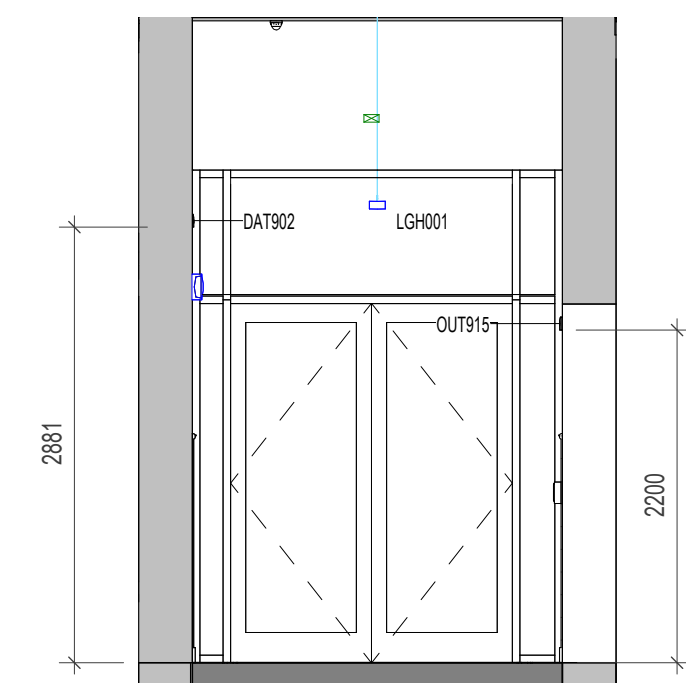


6 ELEVATION 6
1 : 50

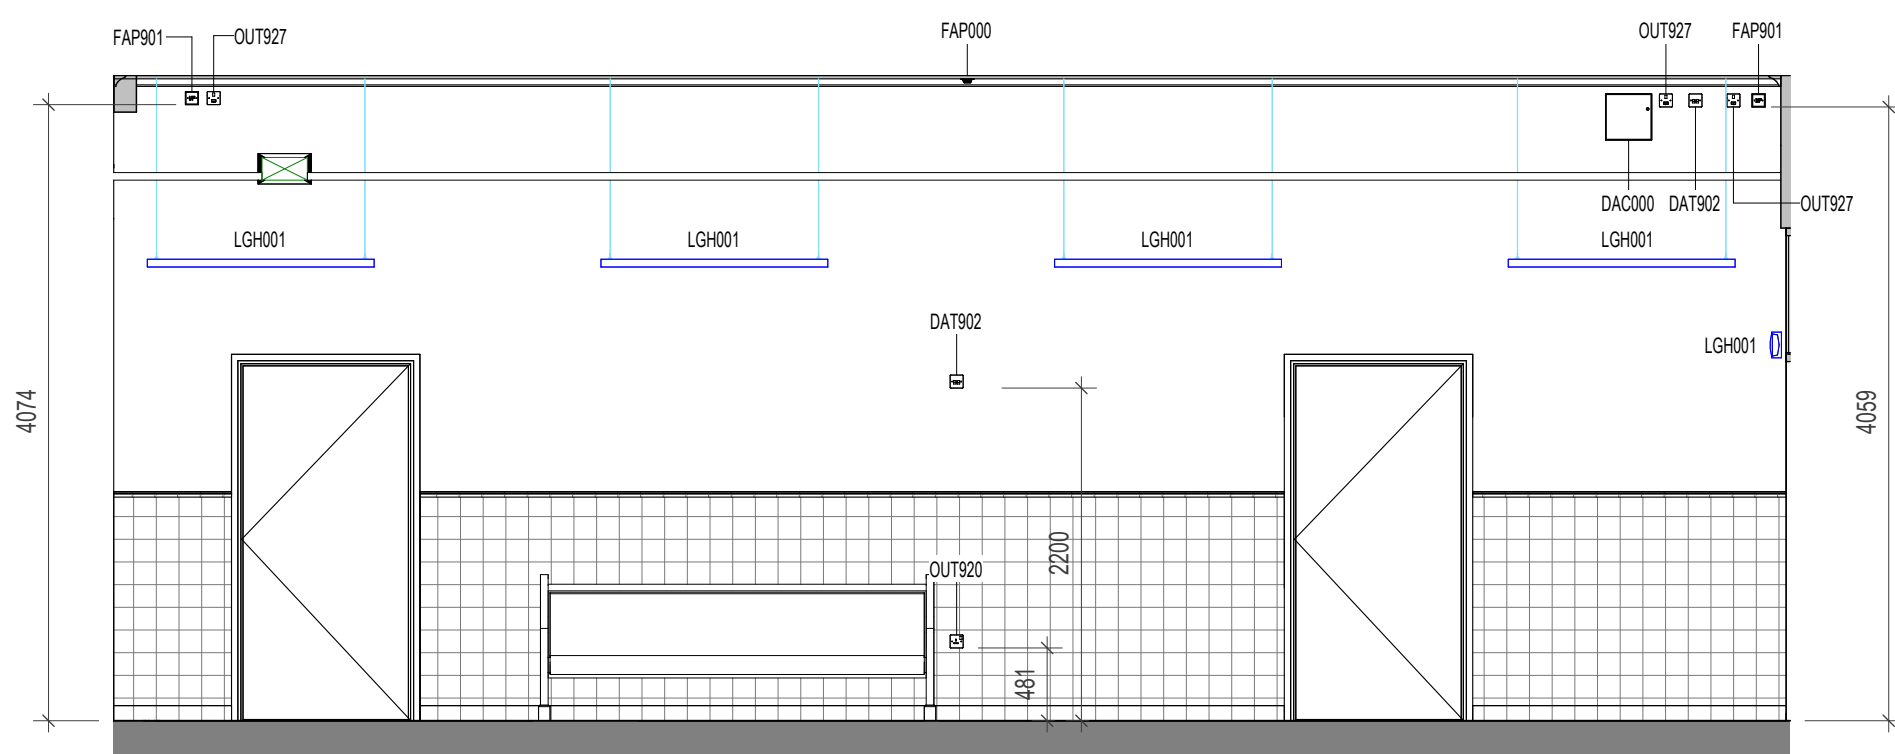

9 ELEVATION 9
1 : 50

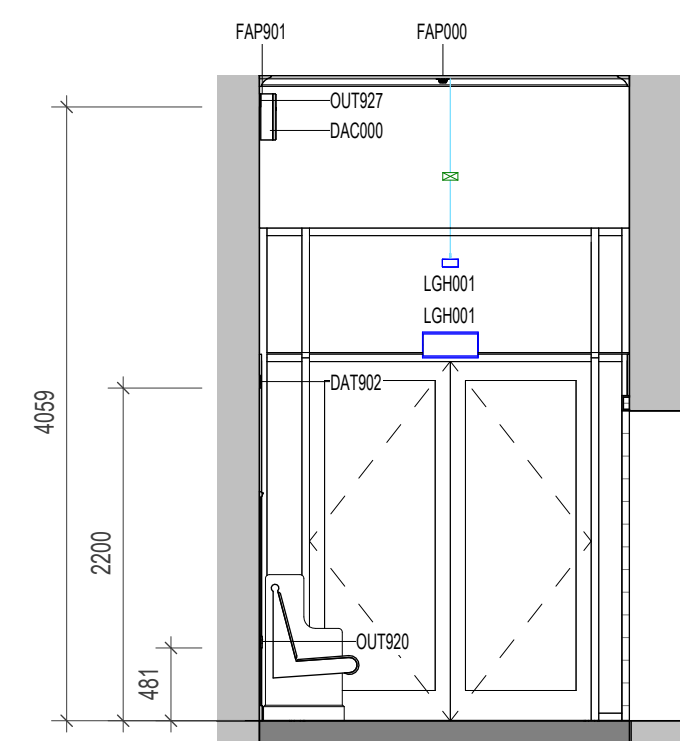

10 ELEVATION 10
1 : 50

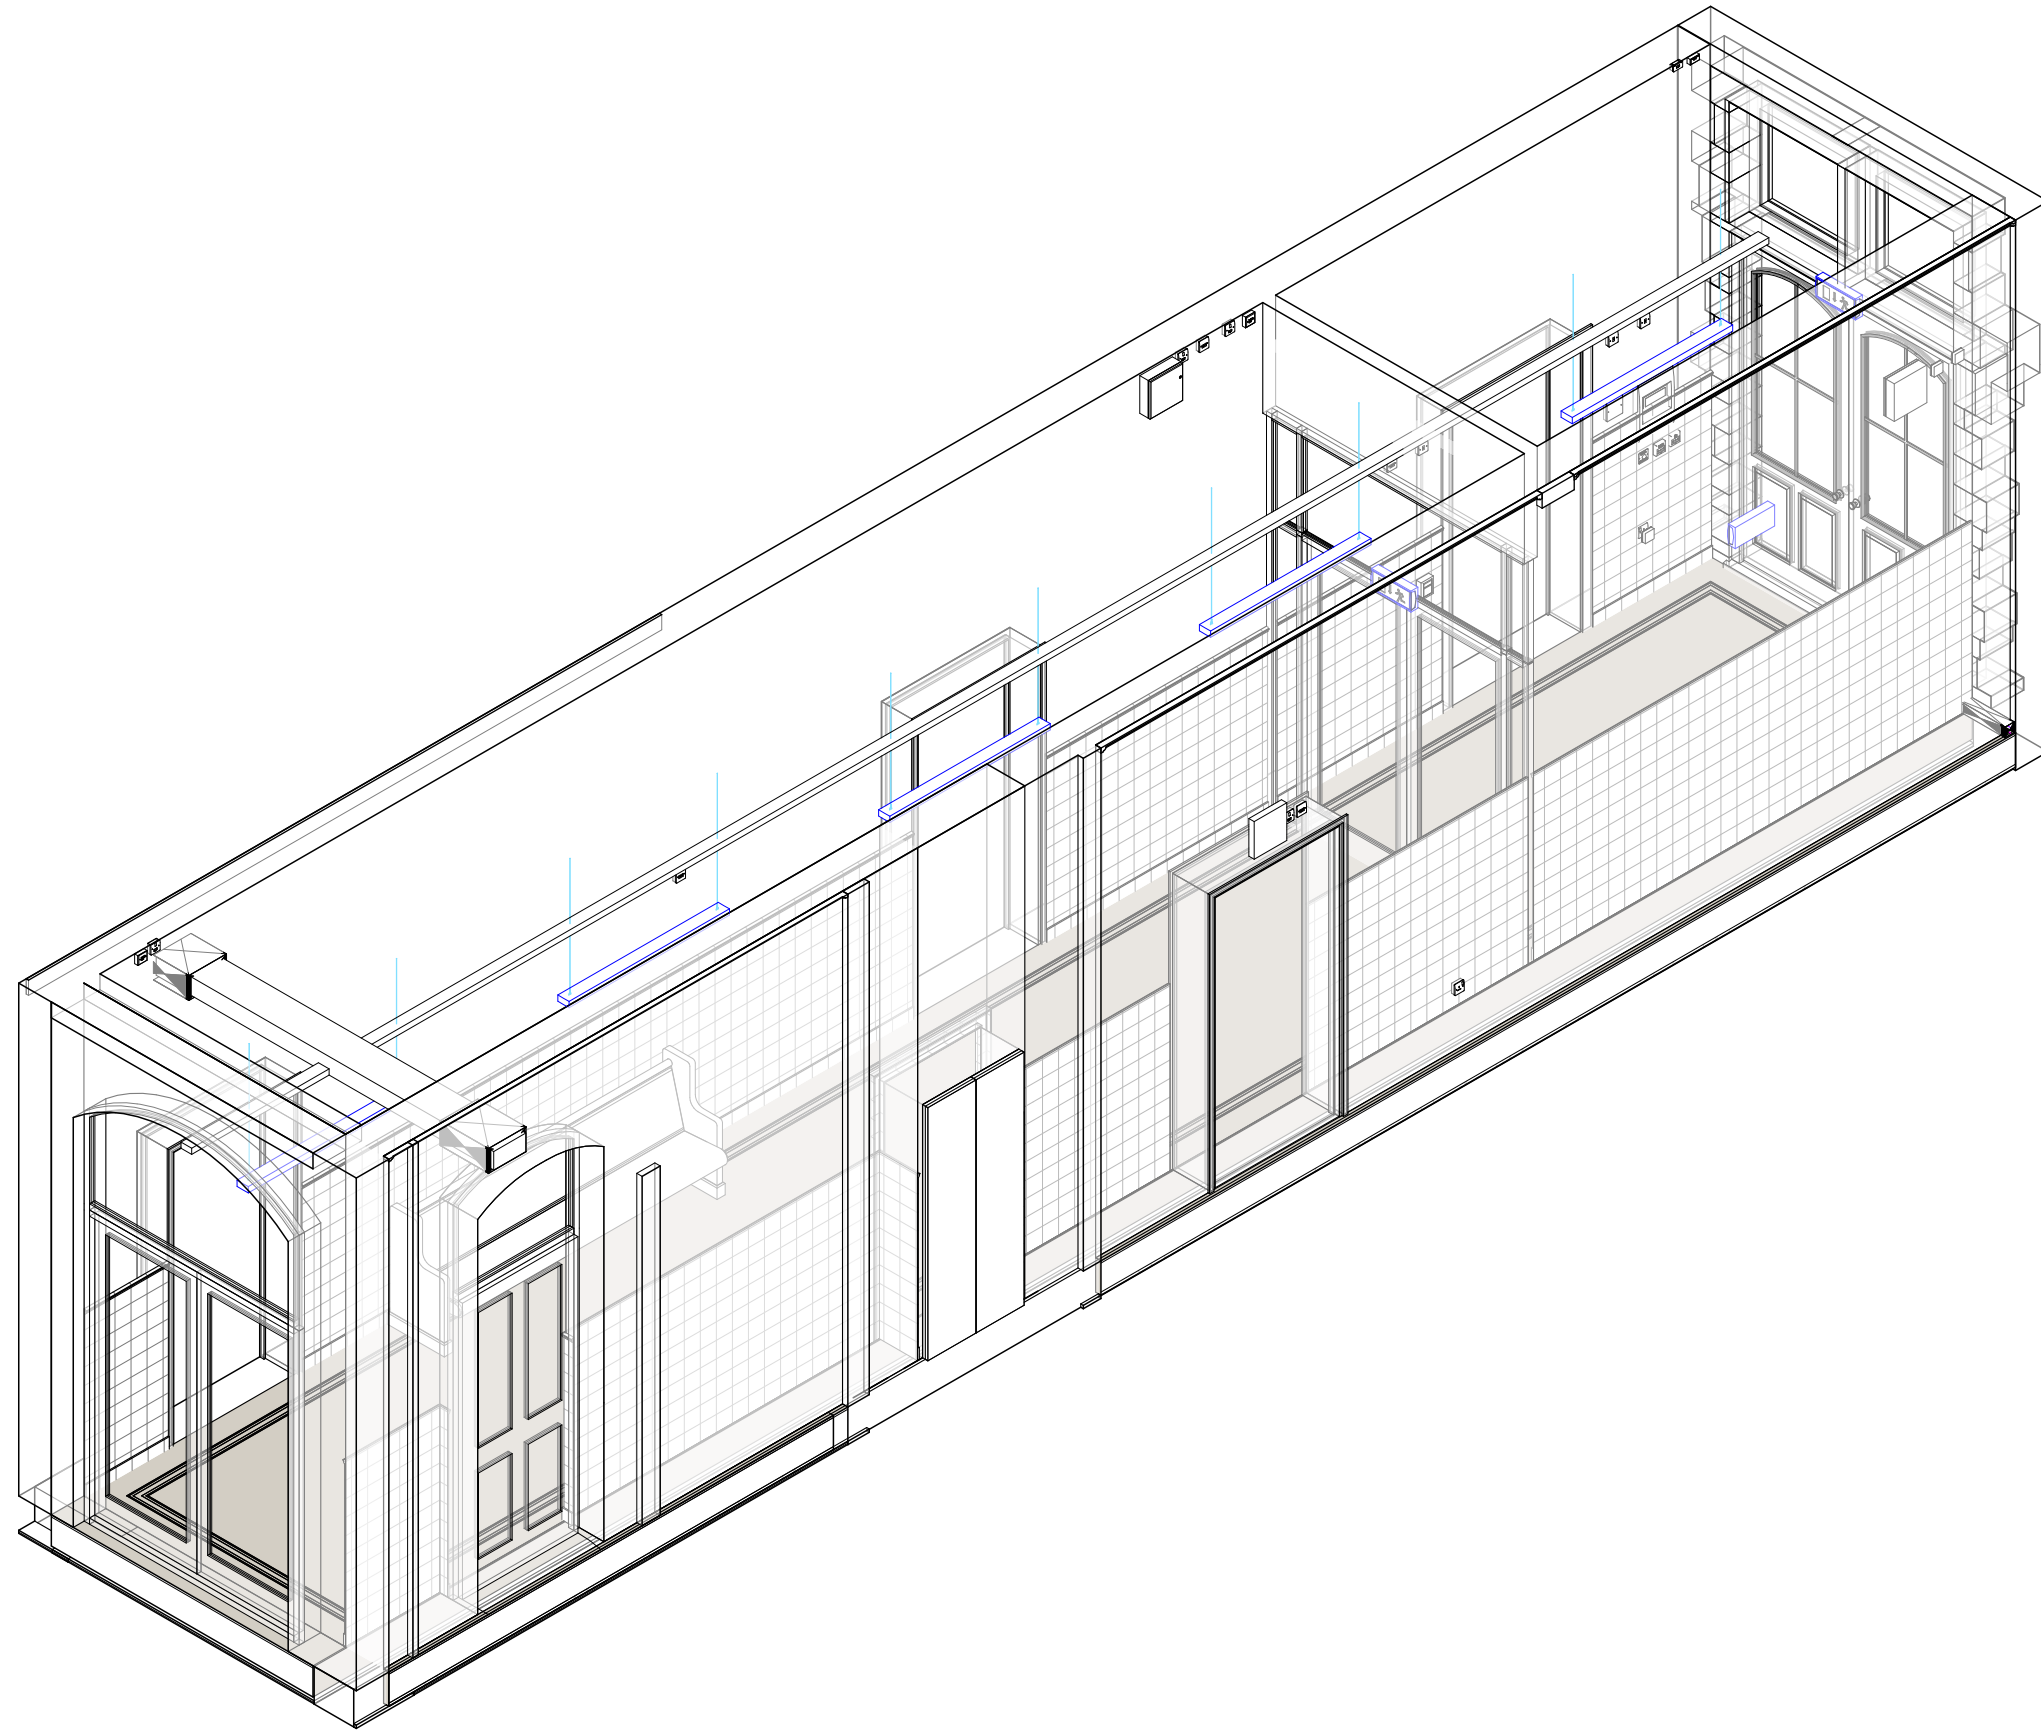

2 Circulation G.001 Isometric View

Notes:
• This drawing is copyright.
• Do not scale dimensions from this drawing.
• This drawing is to be read in conjunction with all other relevant drawings.
• All discrepancies on this drawing are to be reported to the architect.
• Do not modify any element of this drawing.
• Use drawing only for purpose(s) issued.
• This drawing may contain colour.
Scale Bar

North Point

Key Plan

The following external model files are included within this drawing:

P4	2025/01/27	Electrical items relocated following MCC comments	AB	RM
P3	2024/12/13	C-sheets issued to MCC	AB	RM
P2	2024/07/26	C-sheets issued to MCC	AB	RM
P1	2024/07/12	Co-ordination with MEP	AB	RM
Rev	Date	Revision Notes	Drawn	Review



Project
Rutherford Building

Drawing Title
G.001 - Circulation

Job Number 141532	Date	Security Classification	Drawn By AJ
Scale@A1 1 : 50	Purpose LISTED BUILDING CONSENT	Reviewed By AB	Revision
Drawing Number 4904-RBUM-ARC-XX-ZZ-DR-A-4904			P4