



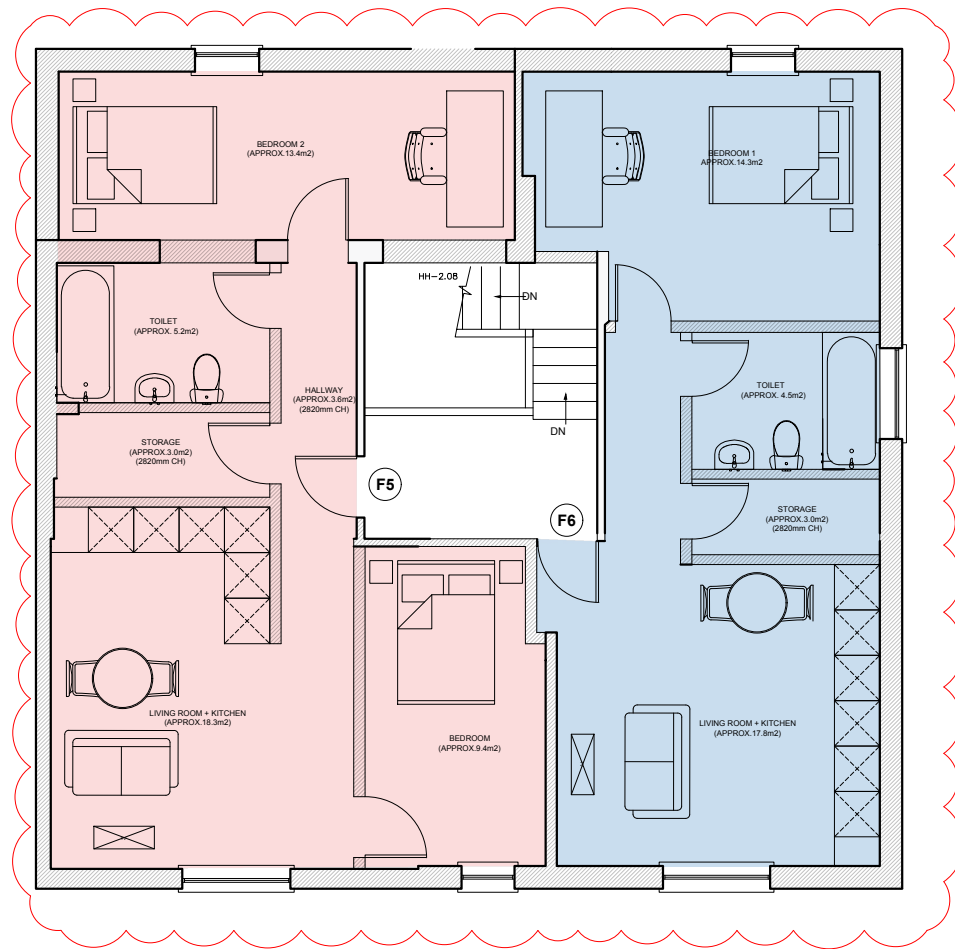


Note:
Reconfiguration of second floor plan
to accommodate 2NO. apartments.
Original balcony has been
integrated within the internal space.

Proposed Second Floor Plan
Scale - 1:100@A3

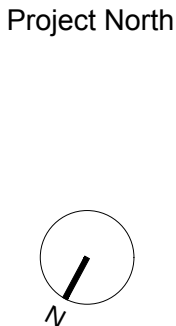

- Notes:**
1. All interior dimensions including ceiling heights are taken to and from finished surfaces unless stated otherwise.
 2. All levels and dimensions must be checked on site.
 3. For any discrepancies with the information depicted in this drawing please contact TR Architectural Services.
 4. Responsibility cannot be accepted for alterations made to this drawing without prior permission from TR Architectural Services.
 5. These are planning drawings and room layout guidelines, they should not be used as a set of construction drawings.
 - Please refer to note 2.

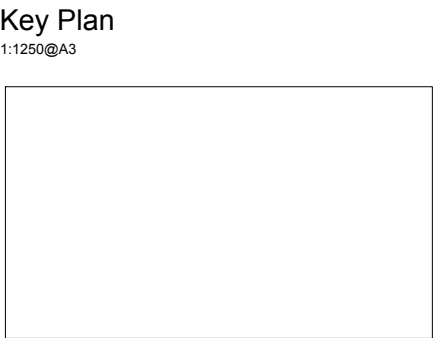

Revisions				
REV	DATE	D.B.	C.B	NOTES
P1	03.02.2025	EA	EA	INITIAL ISSUE

Client:
RAMBLA PROPERTIES

Project:
1390 Ashton Old Rd

Status:
P1-Planning

Revision:
P1

Title:
Proposed Second Floor Plan

Drawn by: EA

Approved by: EA

Date: 20.01.2025
Job no: 251
Scale: 1:100@A3