
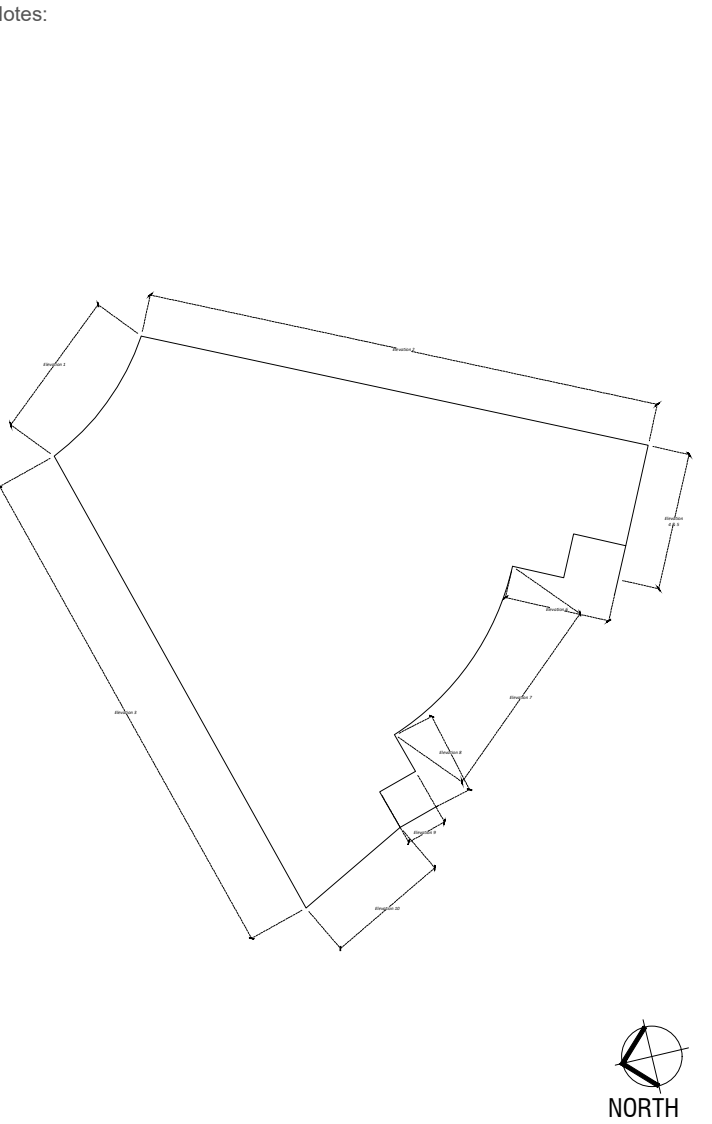


Withington Library Existing Ground Floor Plan
SCALE @ 1:100

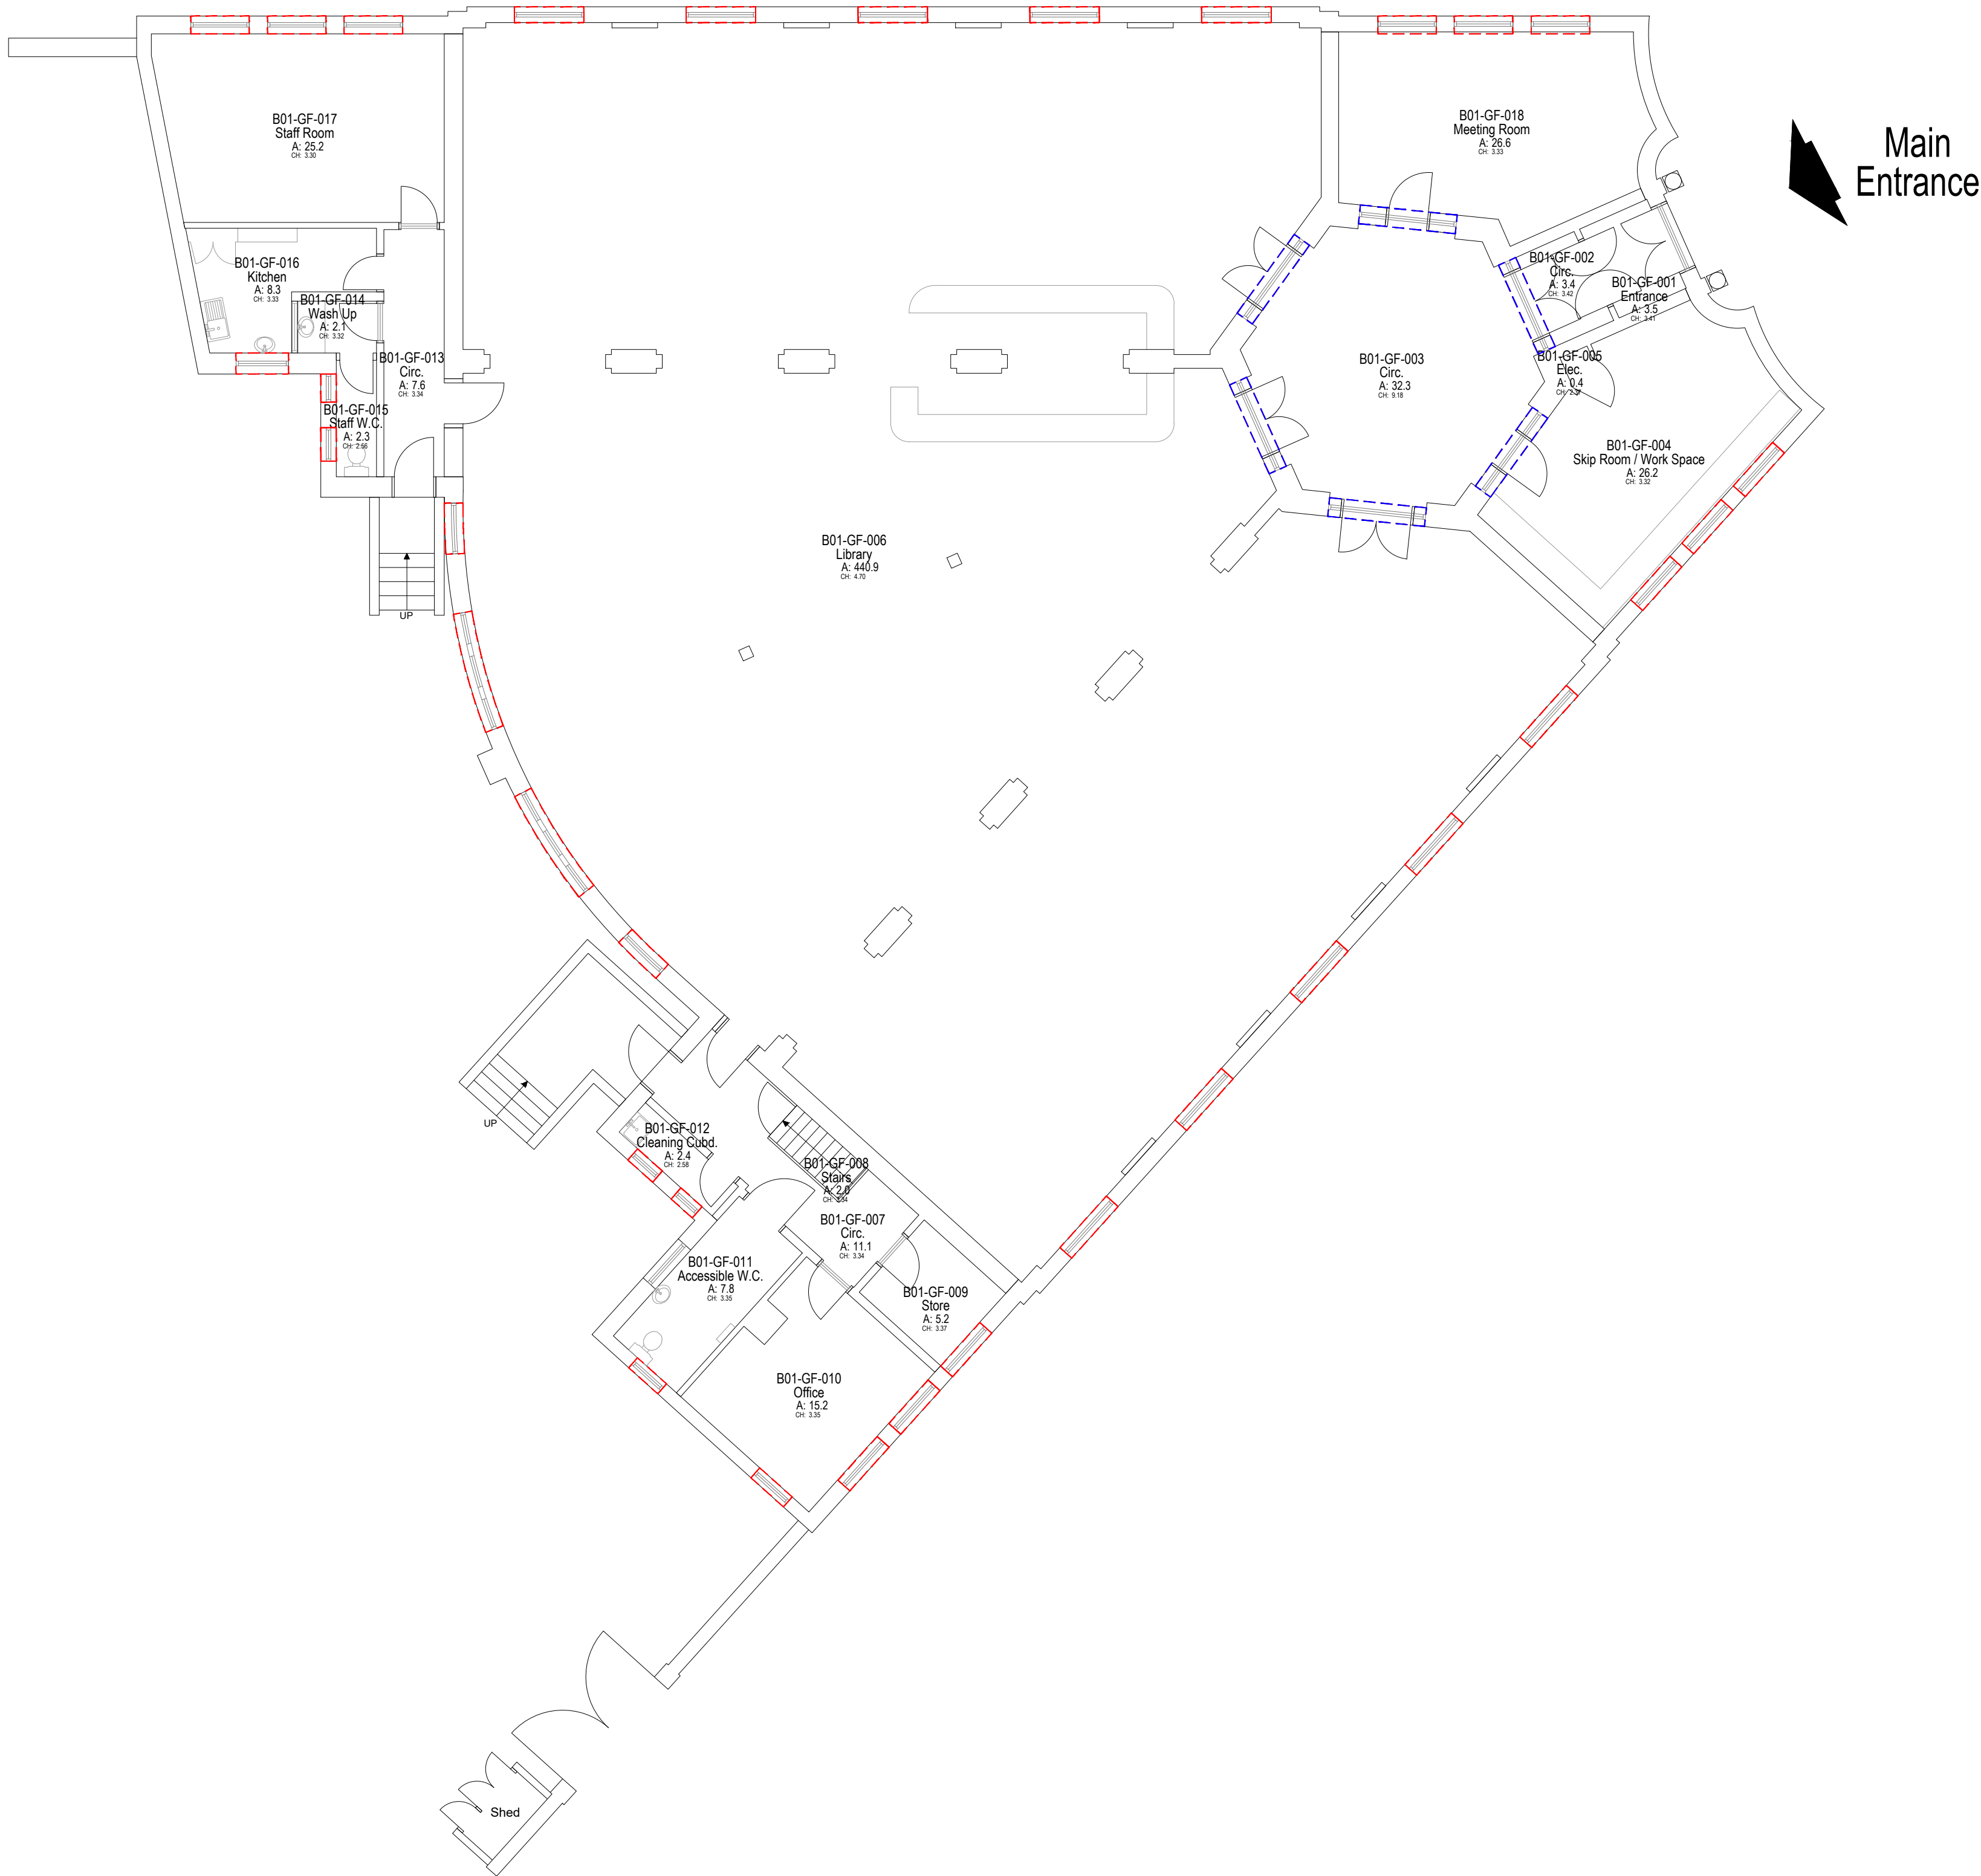

- Remove and dispose of existing window frames, sashes, and glazing
- High level 3 segment windows featuring leaded fixed lights with single glazing set in stone to the side segments, and a steel framed window to the central segment. All glazing and frames are to be removed for off-site repair as outlined within the specification.

Copyright: All rights reserved. This drawing must not be reproduced without permission from Drees & Sommer UK Ltd. Do not scale off this drawing. All dimensions are to be checked on site by contractor / sub contractor. Any discrepancies to be reported to Drees & Sommer UK Ltd.

DREES & SOMMER

1.06 South Harrington Building
182 Sefton Street
Liverpool
L3 4BQ
Tel: 0151 430 2340

Office Locations
Ashford, Birmingham, Leeds, Liverpool, London, Manchester & Oxford.
www.dreso.uk

PLANNING

Rev	Date	Revision notes	By	Check
Client		Drawing Title		
MCC Equans PSDS		Withington Library Existing Ground Floor Plan		
Project Title		Drawn	Date	
Decarbonisation Scheme		AH	01/25	
Withington Library		Checked	Date	
		GM	01/25	
DWG No.	24615.101	Scale	1:100	Revision
		A		

