



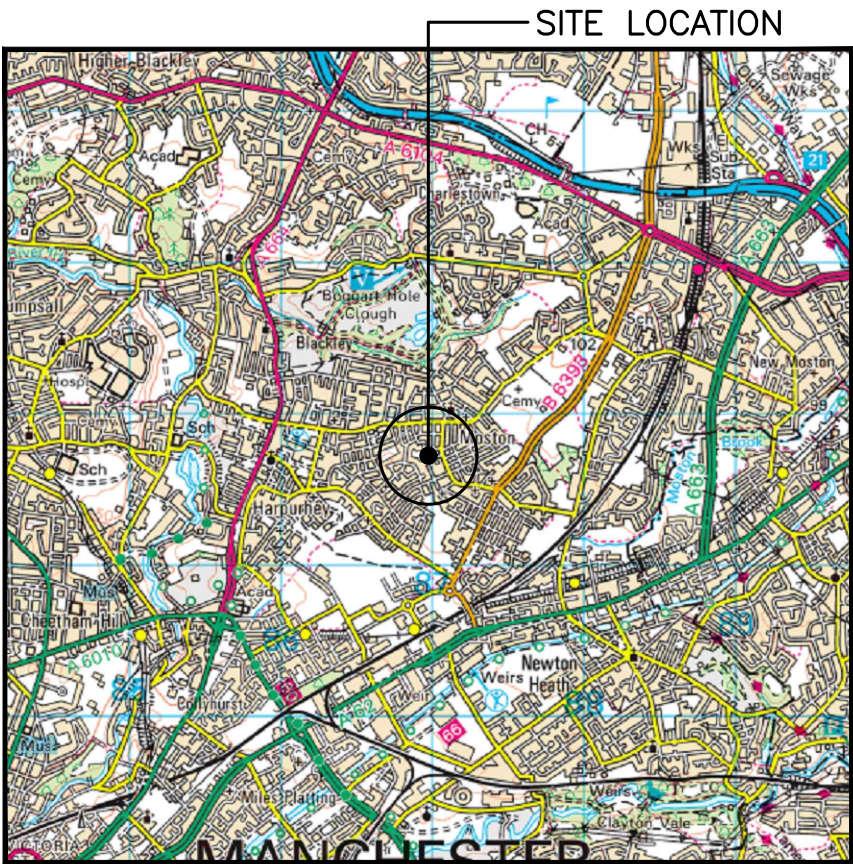


SITE LOCATION
(Scale 1:50000)

Based upon Ordnance Survey map extract
with the permission of the Controller of
His Majesty's Stationery Office.
Crown copyright.
Licence No. 100020449

 


SITE PHOTOGRAPH

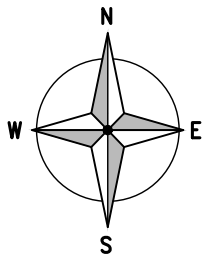

4018.00

4017.00

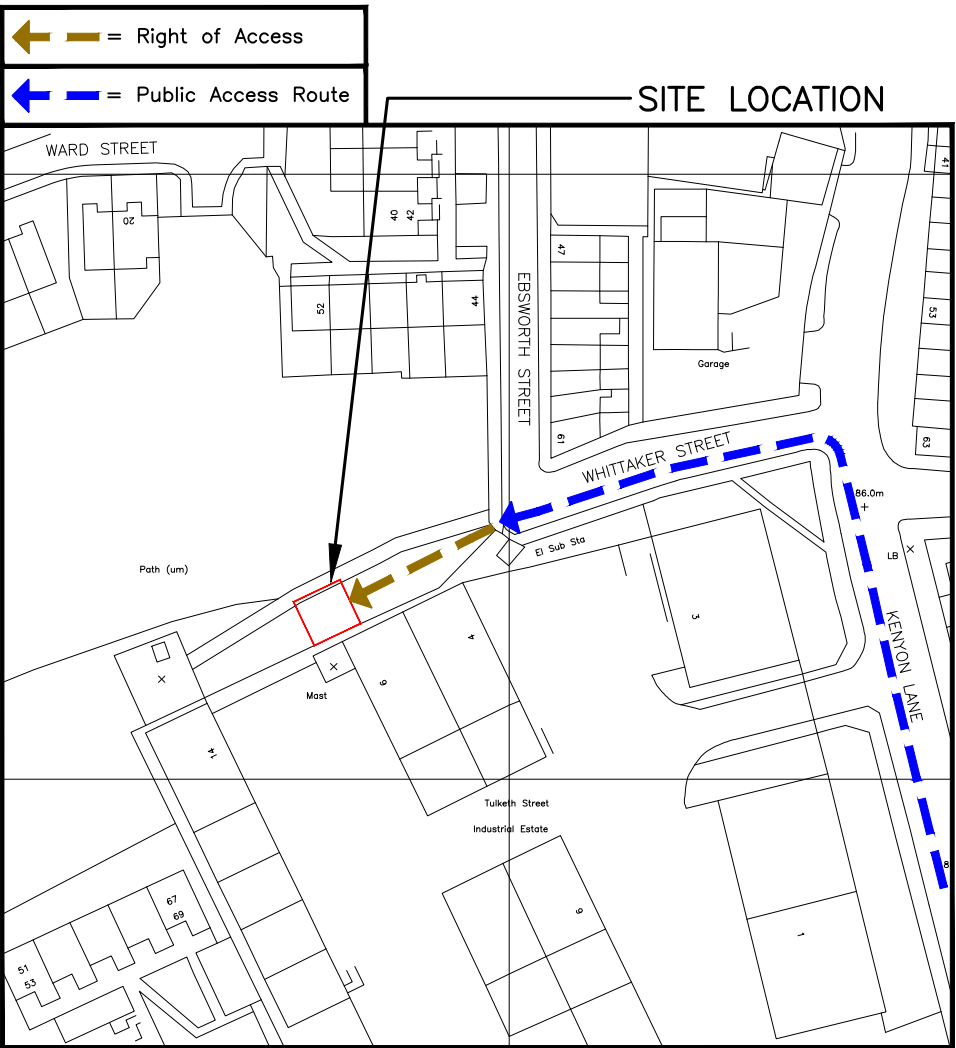

DETAILED SITE LOCATION
(Scale 1:1250)

Based upon Ordnance Survey map extract
with the permission of the Controller of
His Majesty's Stationery Office.
Crown copyright.
Licence No. 100020449



ALL DIMENSIONS ARE IN mm UNLESS NOTED OTHERWISE

N.G.R E: 386972 N: 401731

DIRECTIONS TO SITE:
HEAD SOUTH EAST ON M60. AT JUNCTION 21,
USE THE LEFT LANE TO EXIT TOWARDS
A663/MANCHESTER CITY
CENTER/CHADDERTON. AT THE ROUNDABOUT,
TAKE THE 3RD EXIT ONTO BROADGATE. USE
THE RIGHT LANE TO TURN RIGHT ONTO
BROADWAY/A663. TURN RIGHT ONTO
HOLLINWOOD AVE/A6104. AT THE
ROUNDABOUT, TAKE THE 1ST EXIT ONTO
LIGHTBOWNE RD/ B6393. TURN RIGHT ONTO
KENYON LN. TURN LEFT ONTO WHITTAKER ST.
SITE SHOULD BE SITUATED ON THE CORNER,
ON THE LEFT.


WHAT3WORDS LOCATION REFS:

1. VMO2.COMPOUND:
ESCAPE.SPEAK.JACKET
2. ACCESS POINT FROM MAIN ROAD:
CALMS.DWELL.RIPE


NOTES:

A PLANNING ISSUE BB DC 07.11.24

REV MODIFICATION BY CH DATE

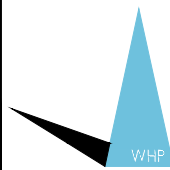

WHP Telecoms Ltd
Faraday Court
401 Faraday Street
Birchwood Park
Warrington WA3 6GA
Tel: 01925 424100 Fax: 01925 424101
e-mail: info@whptelecoms.com

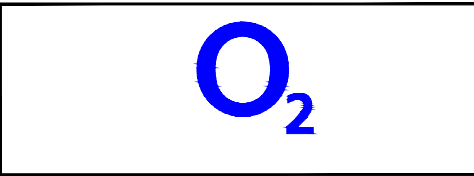

Cell Name	Opt.
FIELD OFF WHITTAKER STREET	—

Cell ID No				
CSID	✓	VF	✓	VMO2
124443		007930		92667
Project No.	—	N/A	—	N/A
30		—		—

Site Address / Contact Details

WHITTAKER STREET
MOSTON
MANCHESTER
GREATER MANCHESTER
M40 9LY


Drawing Title:
SITE LOCATION MAPS

Purpose of issue:	Dwg Rev:
PLANNING	

Drawing Number:	A
100	


Surveyed By:	Original Sheet Size:	Pack Issue:
CB	A3	

Drawn:	Date:	Checked:	Date:	C
BB	07.11.24	DC	07.11.24	

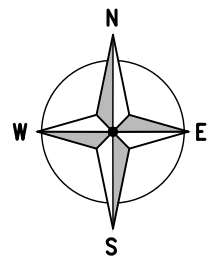

NORTH WEST
ELEVATION
↓

GRASS AREA

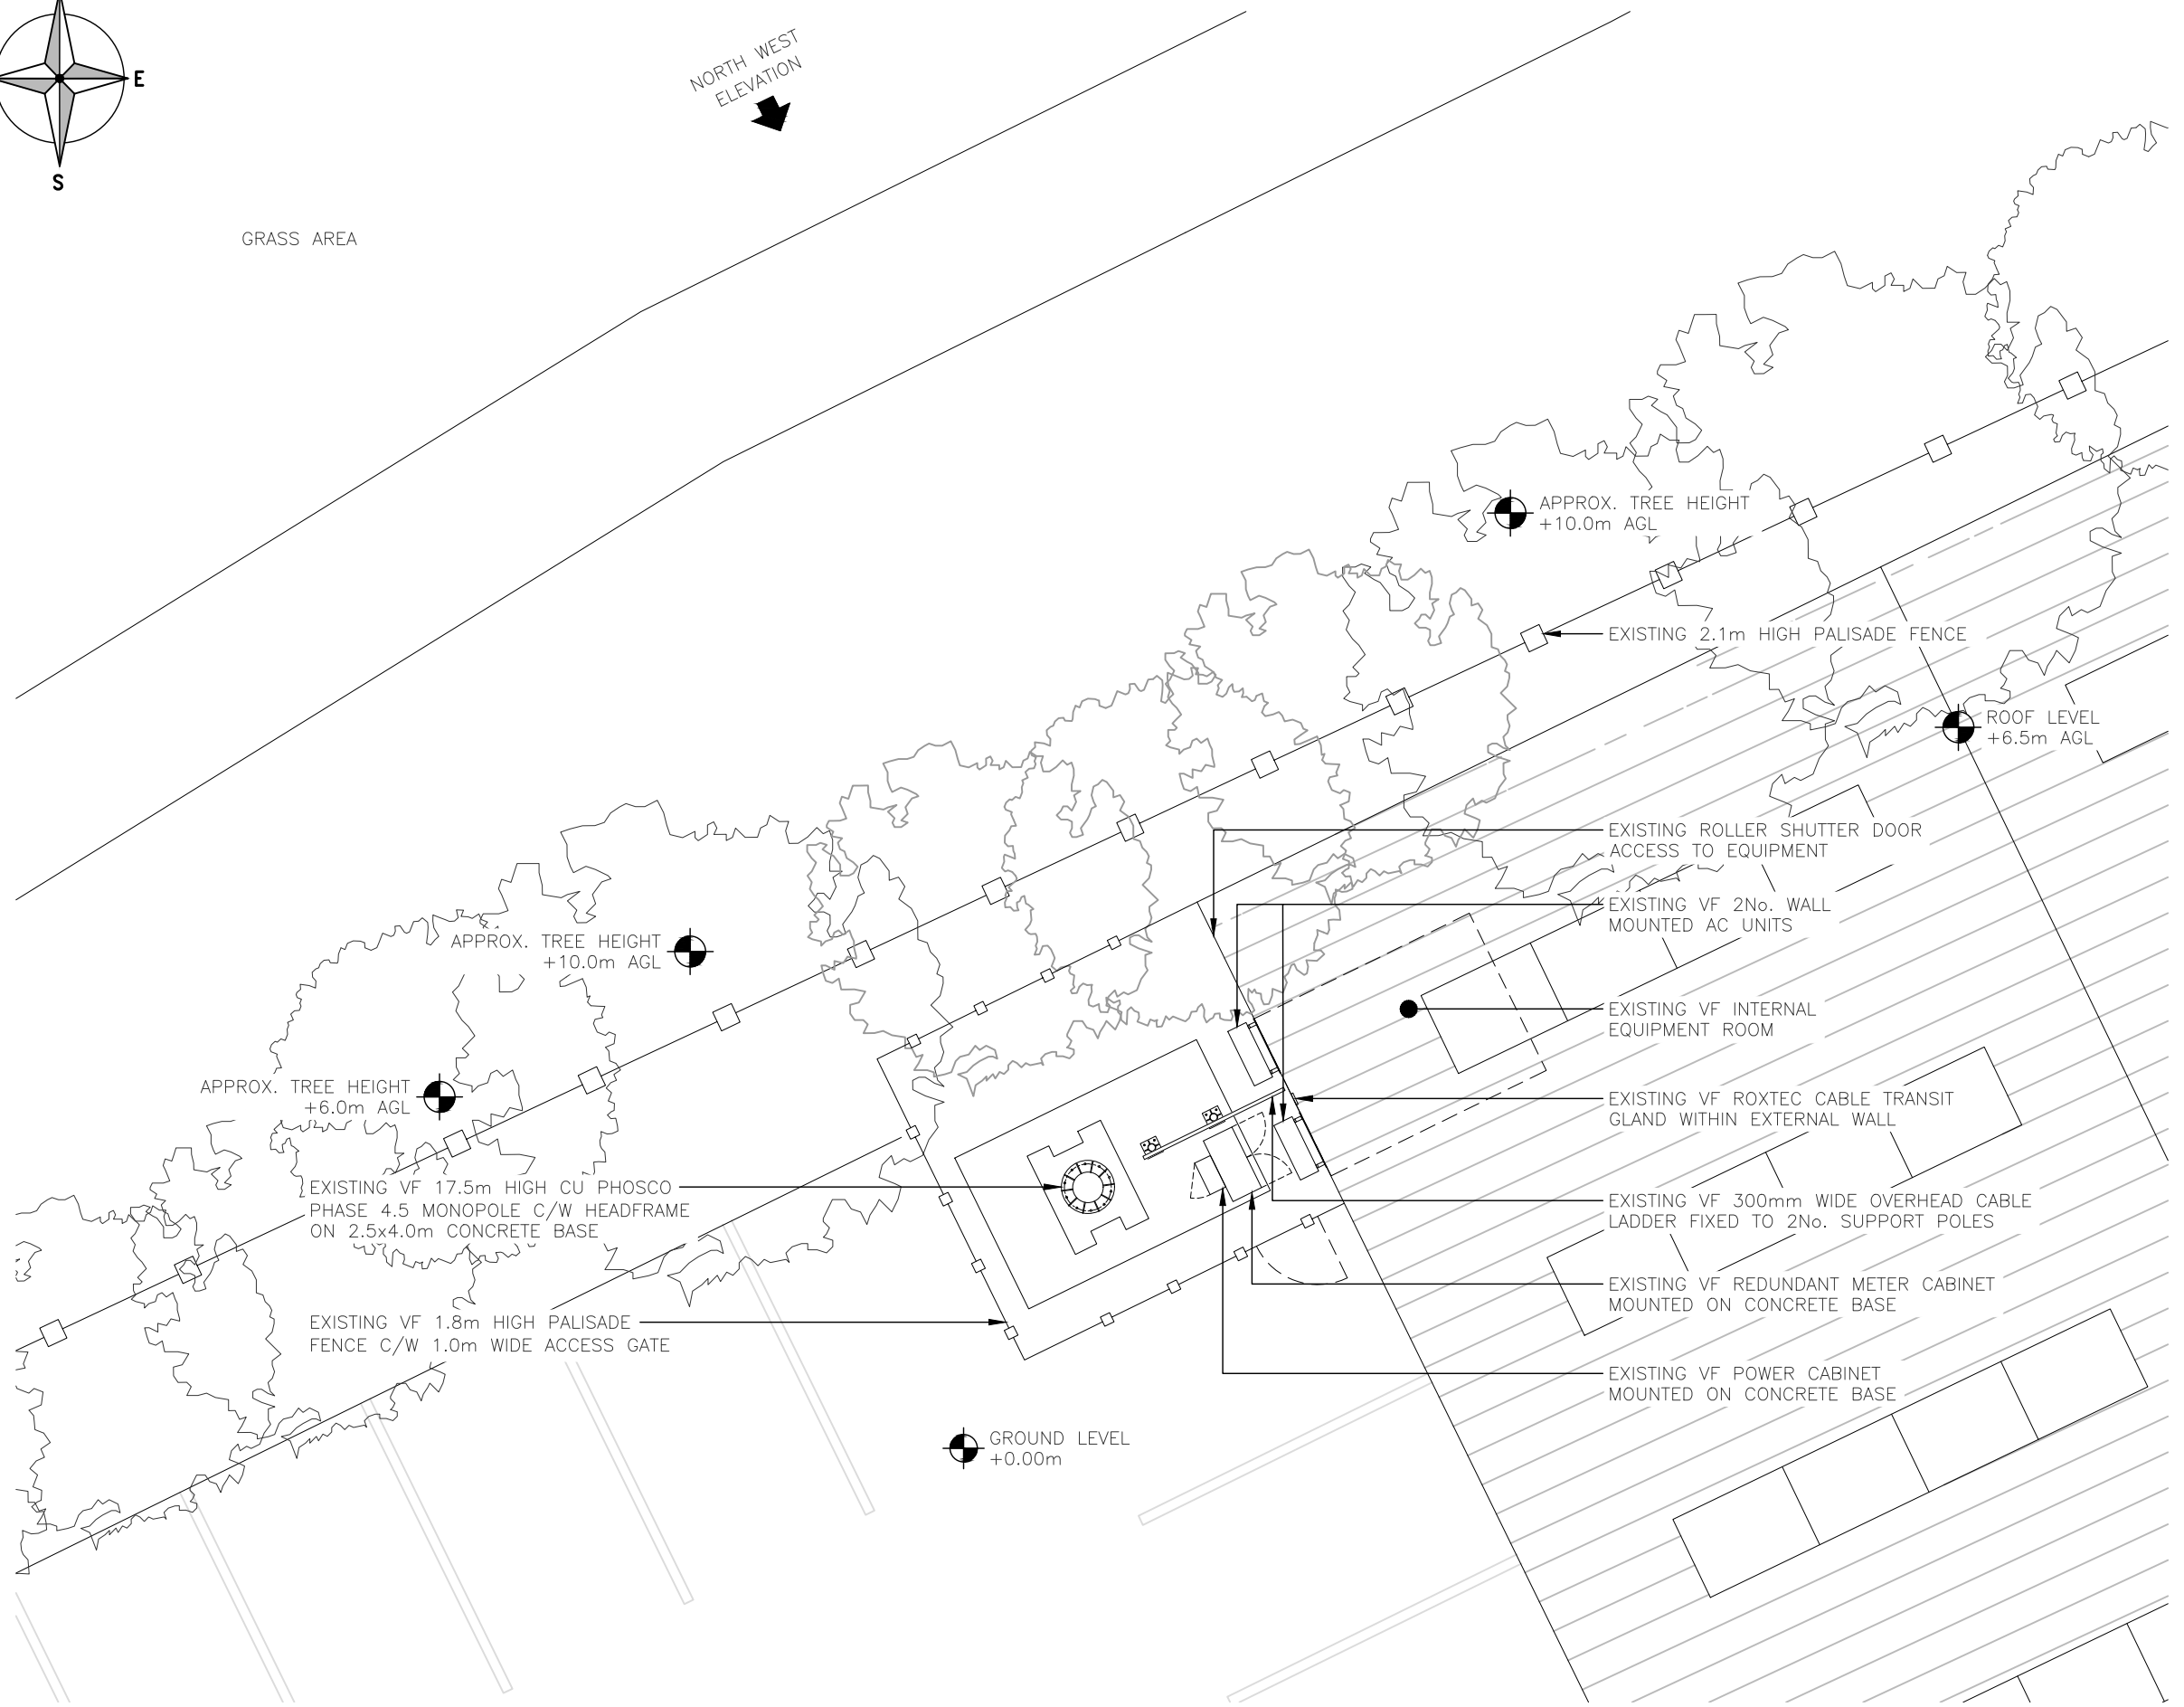

EXISTING SITE PLAN
(1:100)

ALL DIMENSIONS ARE IN mm UNLESS NOTED OTHERWISE

N.G.R

E: 386972

N: 401731

NOTES:

A	PLANNING ISSUE	BB	DC	07.11.24
REV	MODIFICATION	BY	CH	DATE



WHP Telecoms Ltd

Faraday Court

401 Faraday Street

Birchwood Park


Warrington WA3 6GA

Tel: 01925 424100 Fax: 01925 424101

e-mail: info@whptelecoms.com



Cell Name				Opt.
FIELD OFF WHITTAKER STREET				—
Cell ID No				
CSID	✓	VF	✓	VMO2
124443		007930		92667
Project No.	—	N/A	—	N/A
30		—		—
Site Address / Contact Details				
WHITTAKER STREET MOSTON MANCHESTER GREATER MANCHESTER M40 9LY				
Drawing Title: EXISTING SITE PLAN				
Purpose of issue: PLANNING				Dwg Rev: A
Drawing Number: 200				Pack Issue: C
Surveyed By: CB		Original Sheet Size: A3		
Drawn: BB	Date: 07.11.24	Checked: DC	Date: 07.11.24	

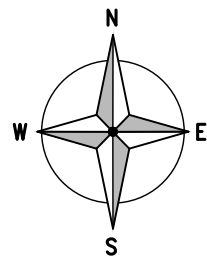

NORTH WEST
ELEVATION
↓

GRASS AREA

PROPOSED 2.1m HIGH PALISADE FENCE
C/W 1.0m WIDE ACCESS GATE

PROPOSED EE/3UK OVERHEAD CABLE LADDER
ON 4No. NEW GANTRY SUPPORT POLES

PROPOSED 25.0m HIGH SWANN CS5S LATTICE
TOWER ON NEW 6.5x6.5x1.0 CONCRETE BASE

PROPOSED EE/3UK 5No. CABINETS TO
BE INSTALLED ON NEW CONCRETE BASE

EXISTING SCRUB / BUSHES TO BE REMOVED
FROM PROPOSED COMPOUND AREA

APPROX. TREE HEIGHT
+10.0m AGL

APPROX. TREE HEIGHT
+6.0m AGL

EXISTING VF 17.5m HIGH CU PHOSCO PHASE 4.5
MONOPOLE C/W HEADFRAME TO BE REMOVED

EXISTING VF 1.8m HIGH PALISADE
FENCE C/W 1.0m WIDE ACCESS GATE

GROUND LEVEL
+0.00m

PROPOSED GFMC TO BE INSTALLED ON NEW
CONCRETE BASE WITHIN COMPOUND FENCE

PROPOSED VMO2 OVERHEAD CABLE LADDER
ON 2No. NEW GANTRY SUPPORT POLES

PROPOSED VMO2 3No. CABINETS TO BE
INSTALLED ON NEW CONCRETE BASE

APPROX. TREE HEIGHT
+10.0m AGL

PROPOSED VF 3No. CABINETS TO BE
INSTALLED ON NEW CONCRETE BASE

EXISTING 2.1m HIGH PALISADE FENCE

PROPOSED VF OVERHEAD
CABLE LADDER ON 2No. NEW
GANTRY SUPPORT POLES

ROOF LEVEL
+6.5m AGL

EXISTING ROLLER SHUTTER DOOR
ACCESS TO EQUIPMENT

EXISTING VF 2No. WALL MOUNTED
AC UNITS TO BE REMOVED

EXISTING VF EQUIPMENT WITHIN
INTERNAL ROOM TO BE REMOVED

EXISTING VF ROXTEC CABLE TRANSIT GLAND
WITHIN EXTERNAL WALL TO BE REMOVED

EXISTING VF 300mm WIDE OVERHEAD CABLE LADDER
AND 2No. SUPPORT POLES TO BE REMOVED

EXISTING VF REDUNDANT METER
CABINET TO BE REMOVED

EXISTING VF POWER CABINET TO BE REMOVED

PROPOSED SITE PLAN (1:100)



ALL DIMENSIONS ARE IN mm UNLESS NOTED OTHERWISE

N.G.R E: 386972 N: 401731


NOTES:

C	VEGETATION CLEARANCE NOTED	DC	MW	15.01.24
A	PLANNING ISSUE	BB	DC	07.11.24
REV	MODIFICATION	BY	CH	DATE


WHP Telecoms Ltd
Faraday Court
401 Faraday Street
Birchwood Park
Warrington WA3 6GA
Tel: 01925 424100 Fax: 01925 424101
e-mail: info@whptelecoms.com

Cell Name				Opt.
FIELD OFF WHITTAKER STREET				-
Cell ID No				
CSID	✓	VF	✓	VMO2
124443		007930		92667
Project No.	-	N/A	-	N/A
30		-		-
Site Address / Contact Details				
WHITTAKER STREET MOSTON MANCHESTER GREATER MANCHESTER M40 9LY				
Drawing Title: PROPOSED SITE PLAN				
Purpose of issue: PLANNING				Dwg Rev: B
Drawing Number: 201				
Surveyed By: CB		Original Sheet Size: A3		Pack Issue: C
Drawn: BB	Date: 07.11.24	Checked: DC	Date: 07.11.24	


SDNT0005 Version 2.3

 

0 1.25 2.5 3.75 5 6.25m
1:125

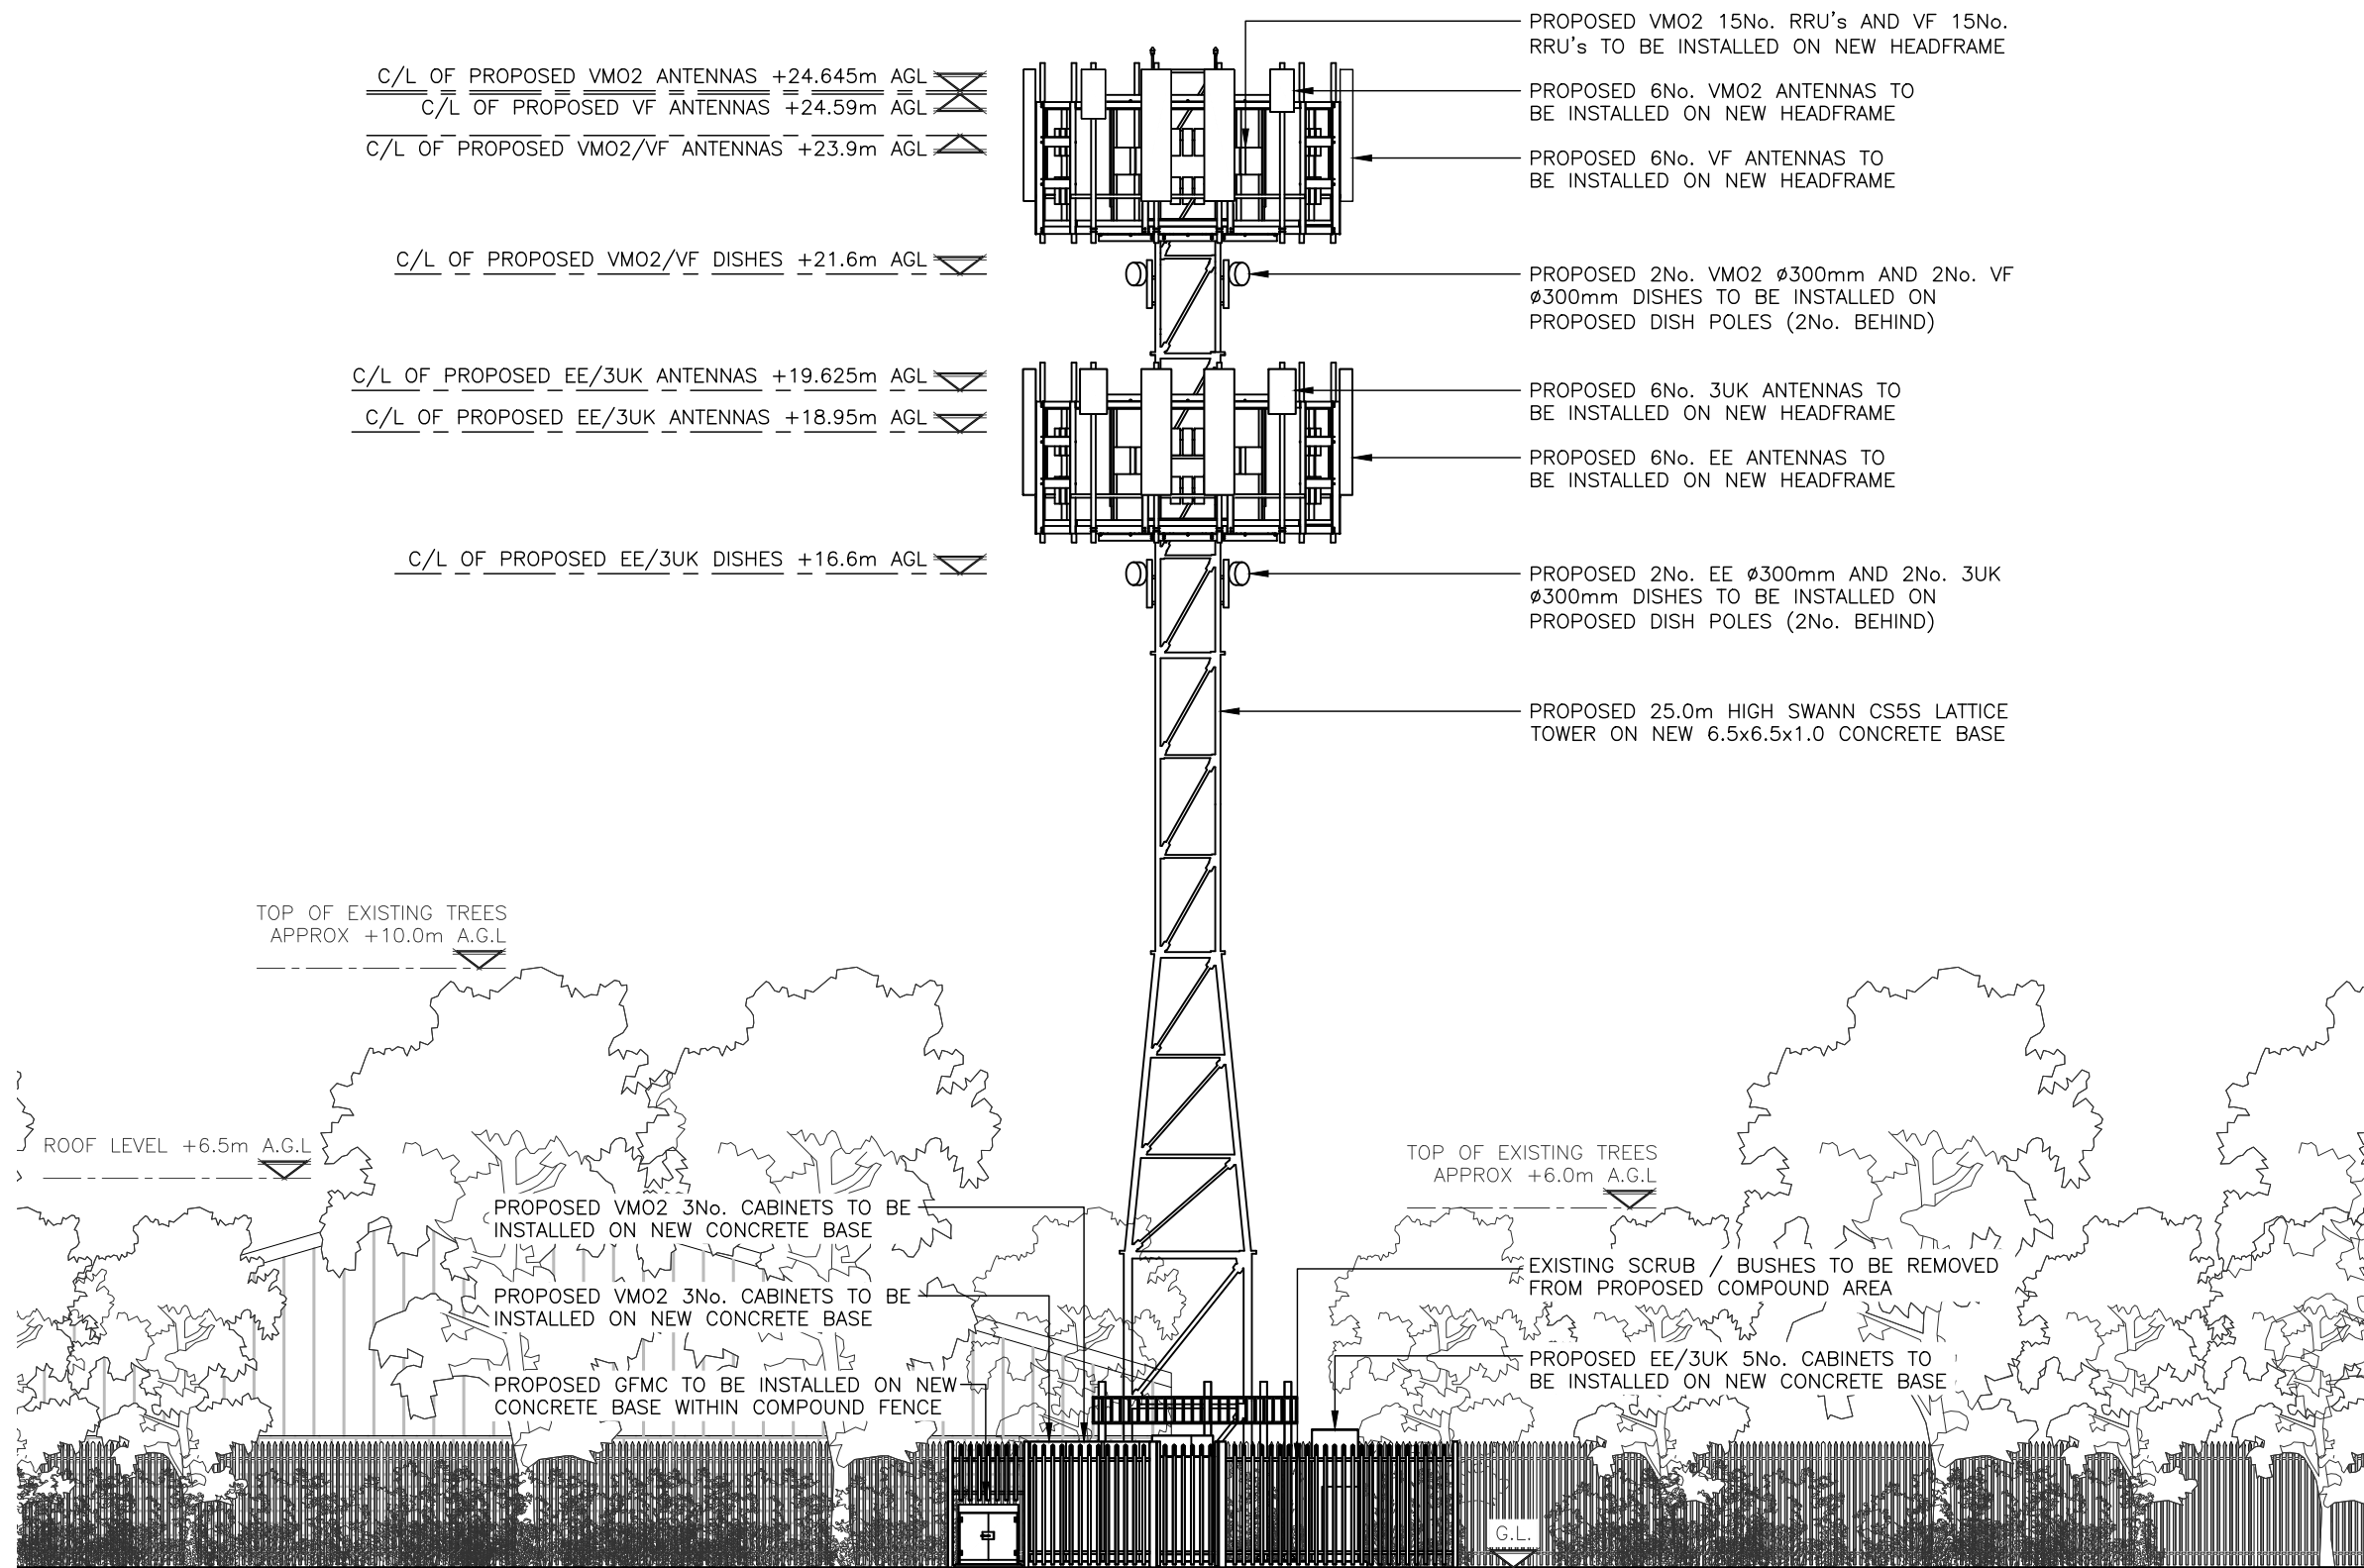

PROPOSED NORTH WEST ELEVATION
(1:125)

 

ALL DIMENSIONS ARE IN mm UNLESS NOTED OTHERWISE

N.G.R E: 386972 N: 401731

NOTES:

C	VEGETATION CLEARANCE NOTED	DC	MW	15.01.24
A	PLANNING ISSUE	BB	DC	07.11.24
REV	MODIFICATION	BY	CH	DATE



WHP Telecoms Ltd
Faraday Court
401 Faraday Street
Birchwood Park
Warrington WA3 6GA
Tel: 01925 424100 Fax: 01925 424101
e-mail: info@whptelecoms.com



Cell Name	Opt.
FIELD OFF WHITTAKER STREET	-

Cell ID No				
CSID	✓	VF	✓	VMO2
124443		007930		92667
Project No.	—	N/A	—	N/A
30		—		—

Site Address / Contact Details
WHITTAKER STREET MOSTON MANCHESTER GREATER MANCHESTER M40 9LY

Drawing Title:		PROPOSED ELEVATION	
Purpose of issue:		PLANNING	Dwg Rev:
Drawing Number:		301	B
Surveyed By:		CB	Original Sheet Size:
Drawn:		Date:	Checked:
BB		07.11.24	DC
		Date:	07.11.24
			C