



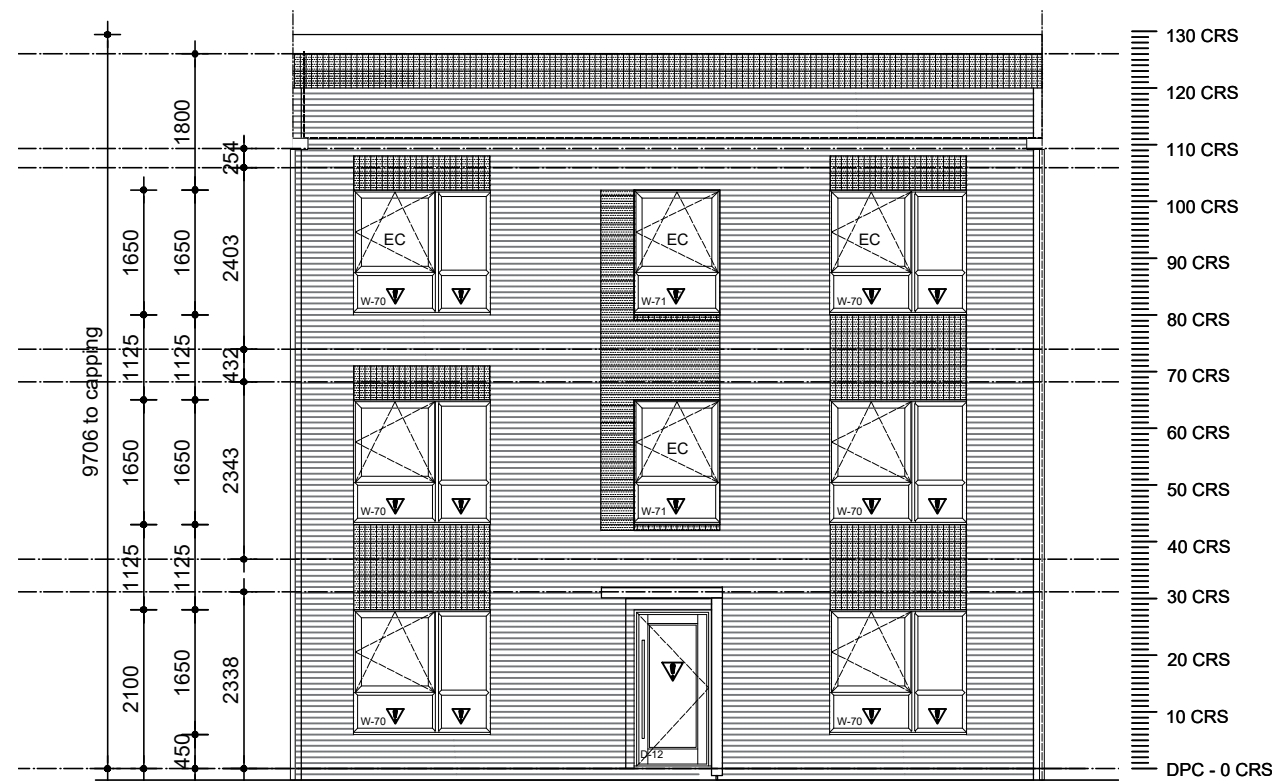

FRONT ELEVATION

NOTE:
FACING BRICKS: BUFF

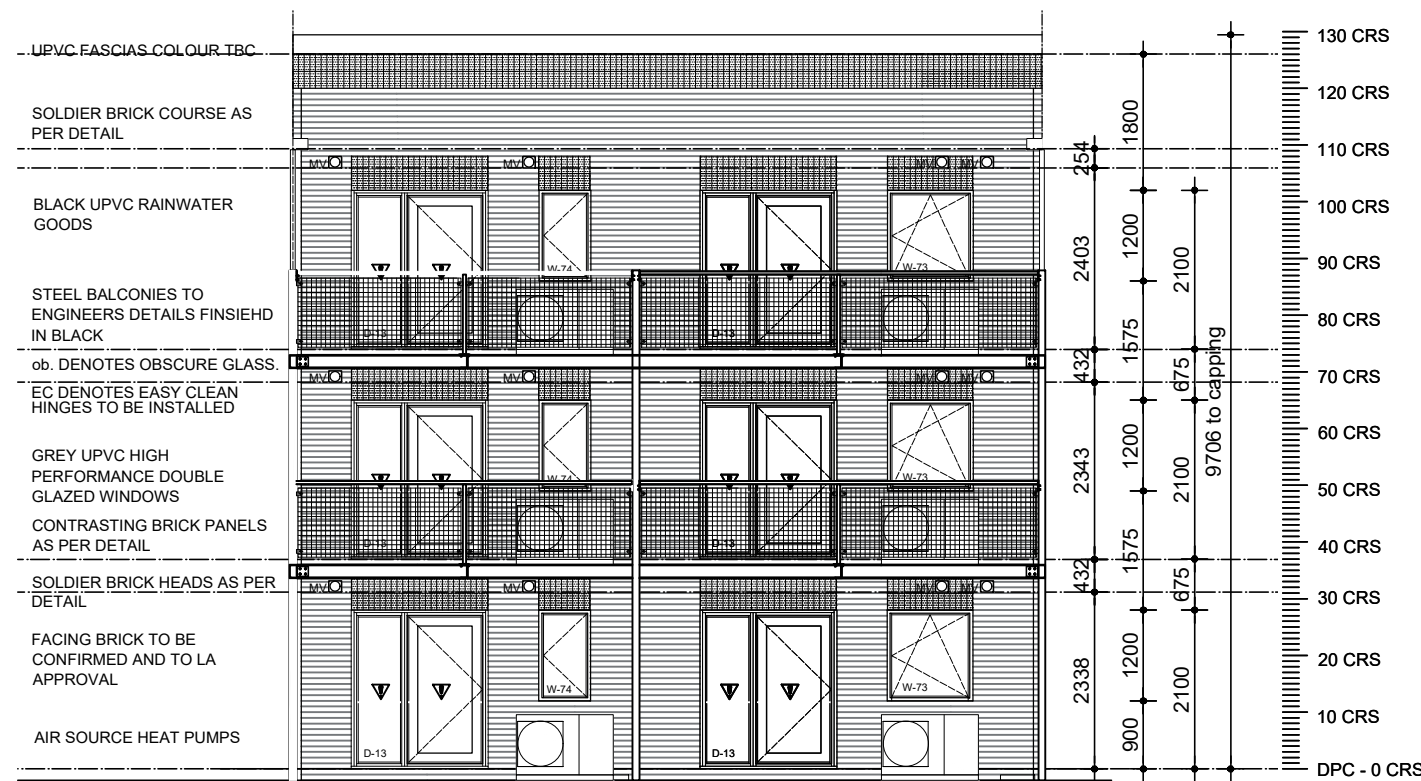

REAR ELEVATION

NOTE: REAR EXTRACTS TO MID UNITS ONLY

general notes:
do not scale the drawing.
all dimensions to be checked on site prior to commencement of work and any discrepancy shall be immediately reported and resolved prior to work commencing. this drawing is to be read in conjunction with all relevant drawings and specifications relating to the job whether or not indicated on the drawing. Copyright reserved to mck associates ltd. and this drawing may not be used or reproduced without prior written consent.

REFER TO DETAILS 7.4-01 - 7.4-05 FOR
WINDOW HEAD AND CILL DETAILS


REFER TO DETAIL 7.9-03 FOR **PARAPET WALL**
DETAIL

REFER TO SITE MATERIAL SCHEDULE FOR
BRICK & ROOF TILE TYPES.

EC DENOTES EASY CLEAN WINDOW

PVCU FASCIA TO ROOF PERIMETER

▼ DENOTES WINDOW / DOOR TO HAVE
TOUGHENED SAFETY GLASS.

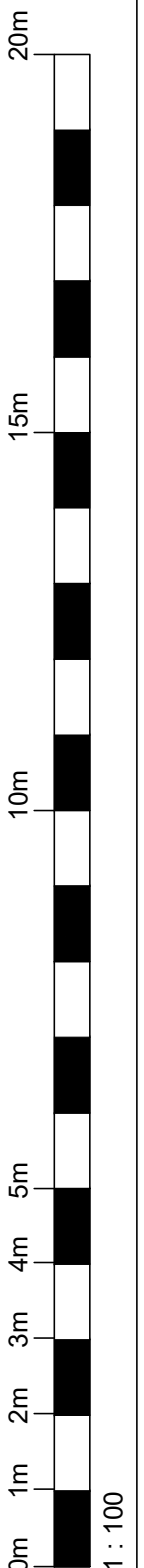

C 26-03-24 SK W70 & W71 AMENDED, TRANSOM HEIGHT INCREASED.
B 13-12-23 SK WINDOW HEIGHTS REVISED, ASHP SIZE & LOCATION AMENDED,
PARAPET WALL HEIGHT INCREASED.
A 2-8-23 SK STRUCTURAL INFORMATION ADDED

CONSTRUCTION

Client: **Westchurch Homes**

Project: CORE HOUSE TYPE RANGE
LOUISA STREET APARTMENTS

Drawing Title:
WORKING DRAWING
BRICK MID AS
ELEVATIONS

Job No:
1020

Drawing No:
LSA-AS-072

Rev:
C

Drawn:
SK

Checked:
BL

Scale:
1:100

Date:
Feb 23

mck associates limited
architecture | building surveying | urban design

burnaby villa ■ 48 watling street road ■ fulwood ■ preston ■ pr2 8bp
tel: 01772 774510 fax: 01772 774511 email mck@mckassociates.co.uk