


AS PROPOSED

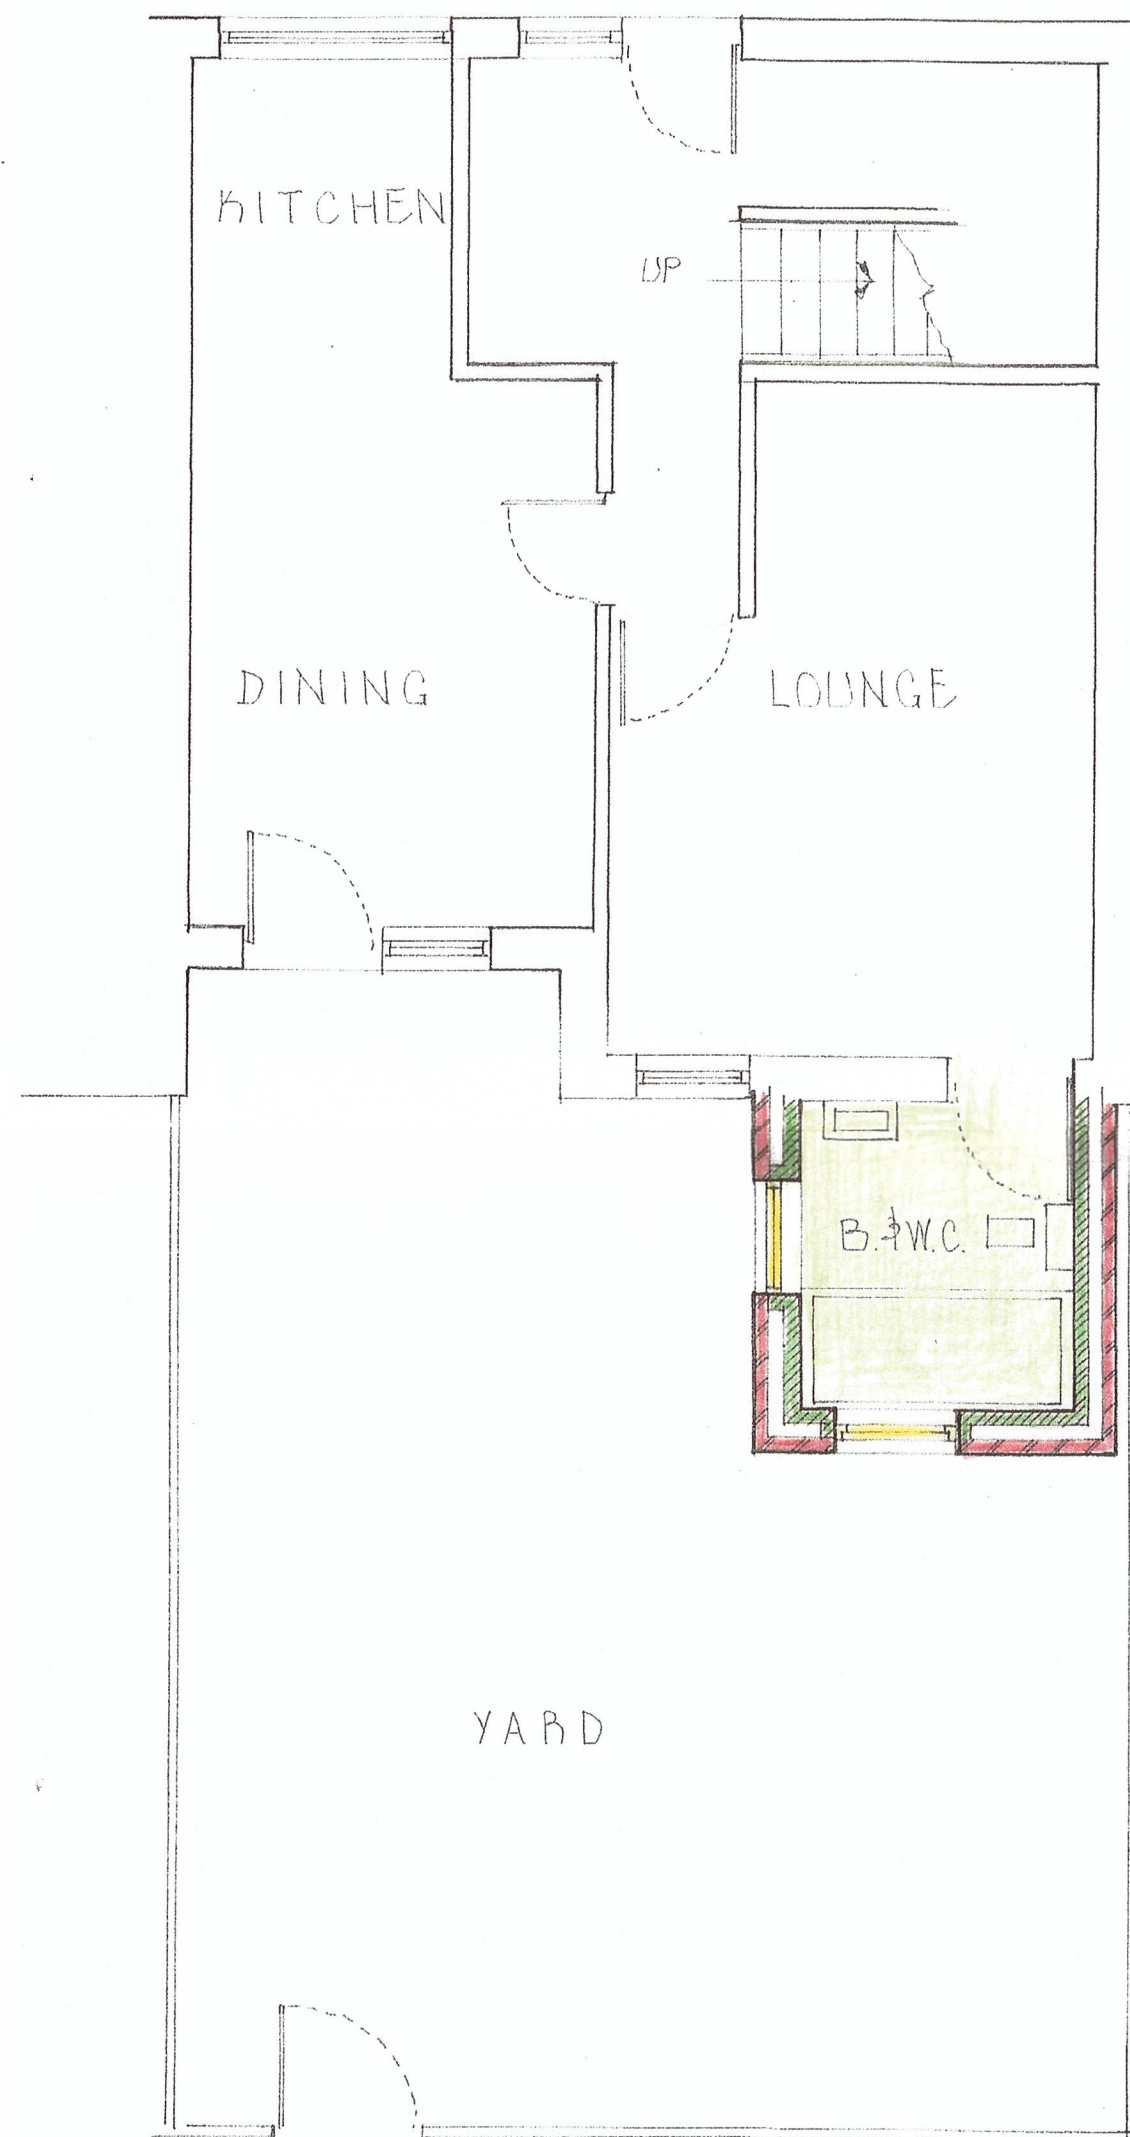


GROUND FLOOR PLAN




REAR ELEVATION

2.5M

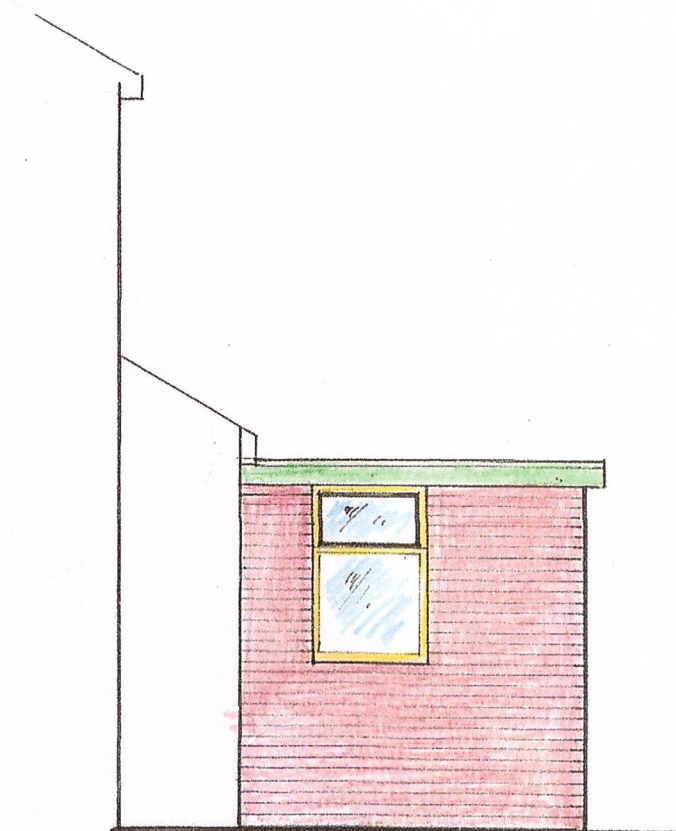

SIDE ELEVATION

2.3M

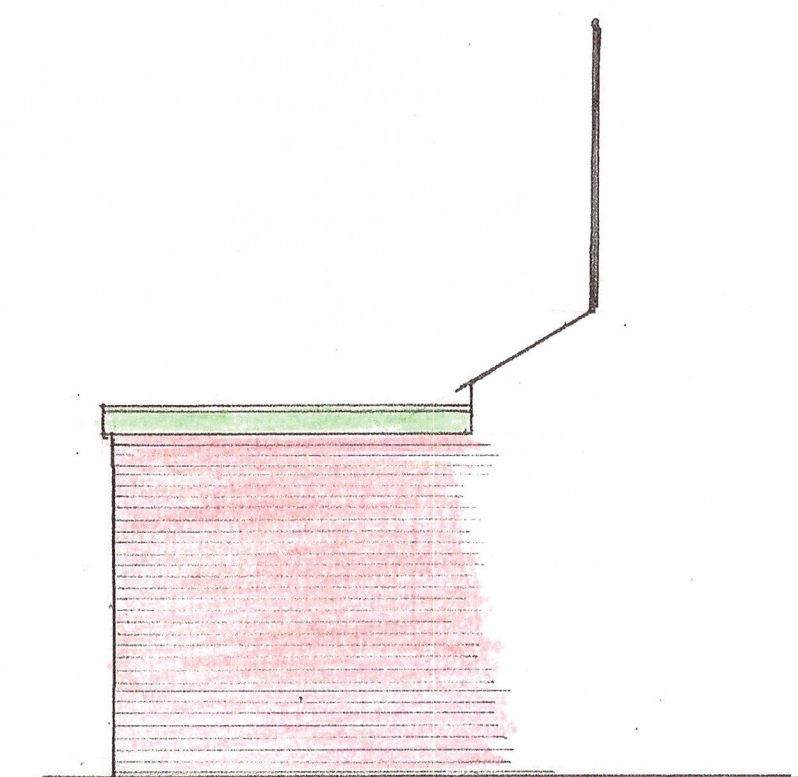

BOUNDARY ELEVATION

CLIENT	SHEILA DALTON
PROJECT	BATHROOM EXTENSION
LOCATION	8, FULSHAW WALK CHORLTON-ON-MEDLOCK M13 9WD
S. INGRAM & ASSOCIATES Building Surveyors & Design Consultants	
CIVIC TRUST AWARD 2002 - COMMENDATION FOR GOOD DESIGN	
DESIGN STUDIO HEIGHTS LANE HEIGHTS DELPH OLDHAM OL3 5TU Telephone: 0145 787 6500 Mobile: 01708 910347	

SCALES:	1:50
DRAWN BY:	S. INGRAM
DATE:	FEB. 2025

APPOINTED CONTRACTOR TO PRODUCE METHOD STATEMENT AND HEALTH & SAFETY PLAN FOR APPROVAL BY APPLICANT'S HEALTH & SAFETY ADVISOR TO ENSURE COMPLIANCE WITH C.D.M. REGULATIONS PRIOR TO COMMENCING ANY WORK.

CONTRACTOR TO CHECK ALL DIMENSIONS ON SITE PRIOR TO COMMENCING WORK ANY DISCREPANCIES TO BE DISCUSSED WITH STEVE INGRAM.

DRAWING No. 7'B'