



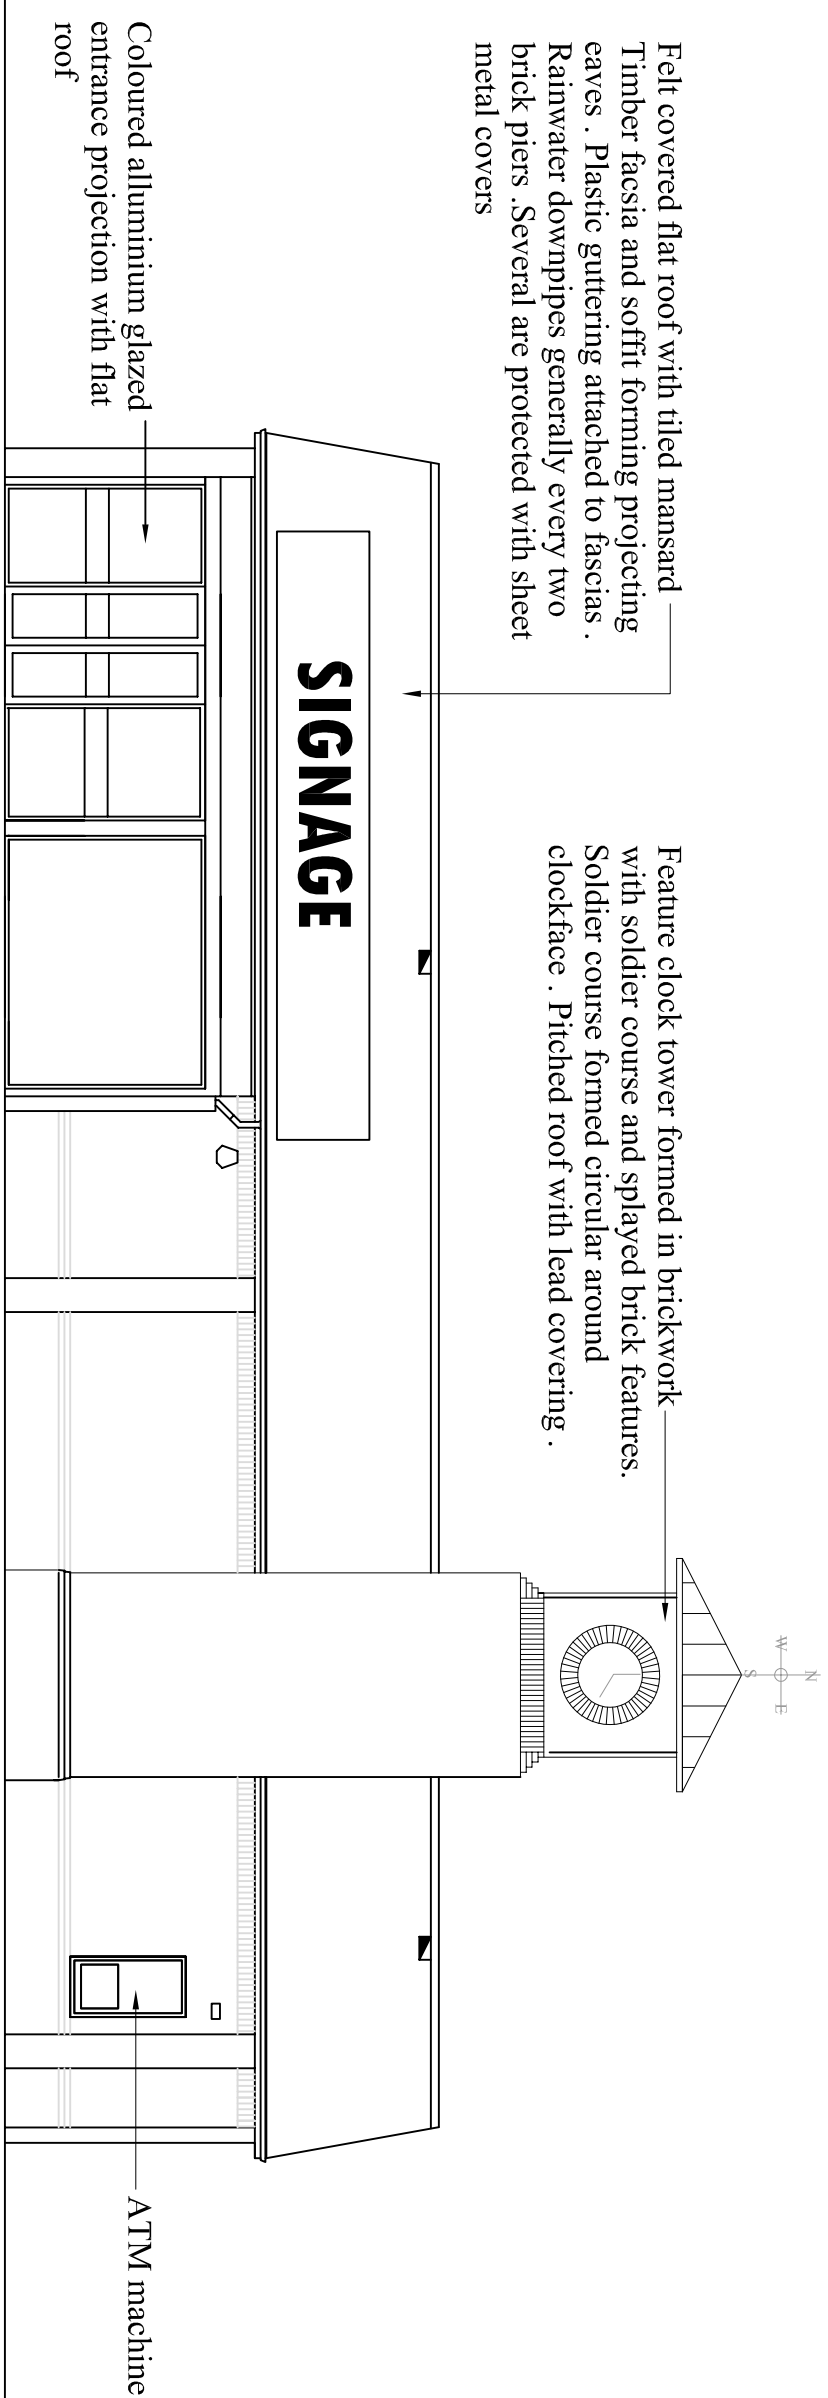


EXISTING FRONT ELEVATION (COPSON STREET)

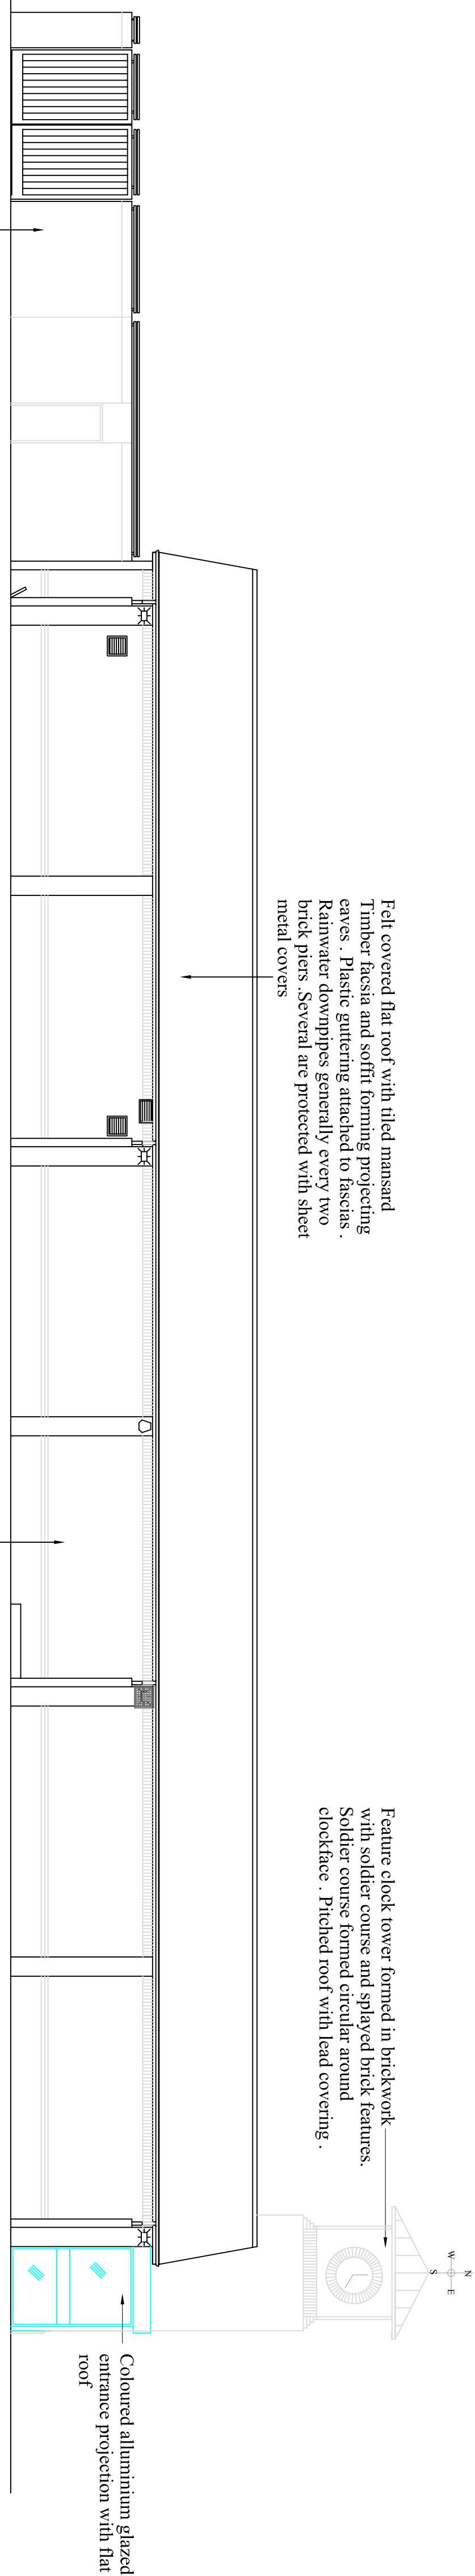

Brick boundary walls to yard with steel gates for vehicle deliveries and fire exit door. Roller barriers attached on top of boundary walls

EXISTING SIDE ELEVATION (FACING CAR PARK)

Cavity brick elevation with projecting brick piers, one brick soldier course below eaves. Two course splayed brick band at dado height. Colour of brickwork below splayed courses and the brick piers contrast with the main cavity brickwork.

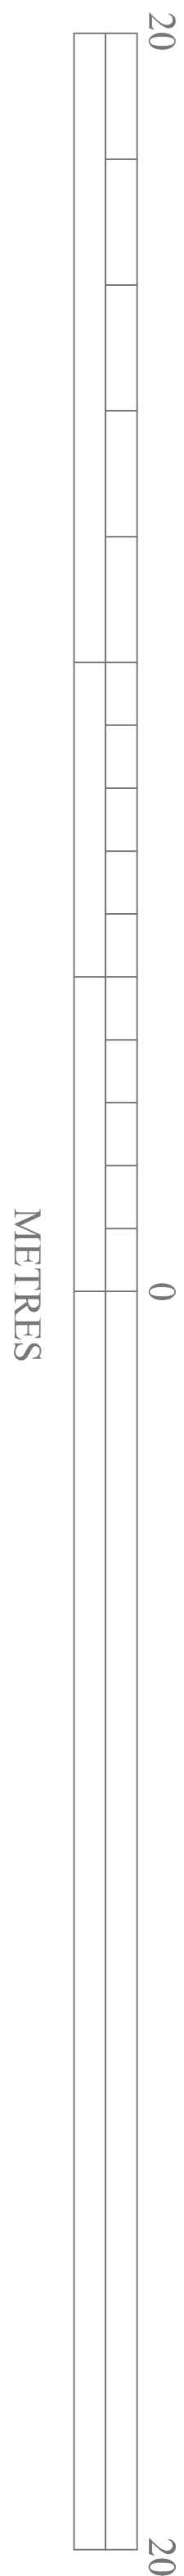

Rev	Date	rk	Original Description	rk	rk
0	28.02.25		Original Drowning		



Knowles & Co.

Suite 4, 1 Bridewater Road,
MANCHESTER, M28 3JE.
TEL. 0161 790 0377
E-MAIL. robert.knowles@robertknowles.co.uk

STARCRESTER PROPERTIES
12, VAUGHAN STREET,
MANCHESTER
M12 5FQ

Project Name & Address:

PROPOSED RECONFIGURATION
35 COPSON STREET
WITHINGTON
MANCHESTER

Rev:			Drawn:
"O"			
Job No.:	Dwg. No.:	Date:	
52978	P02	29.02.25	rk
Scale:	1:100 @ A1 & 1:200 @ A3		Sheet No:

Drawing Title:
EXISTING FRONT ELEVATION FACING COPSON STREET
& EXISTING SIDE ELEVATION FACING CAR PARK