



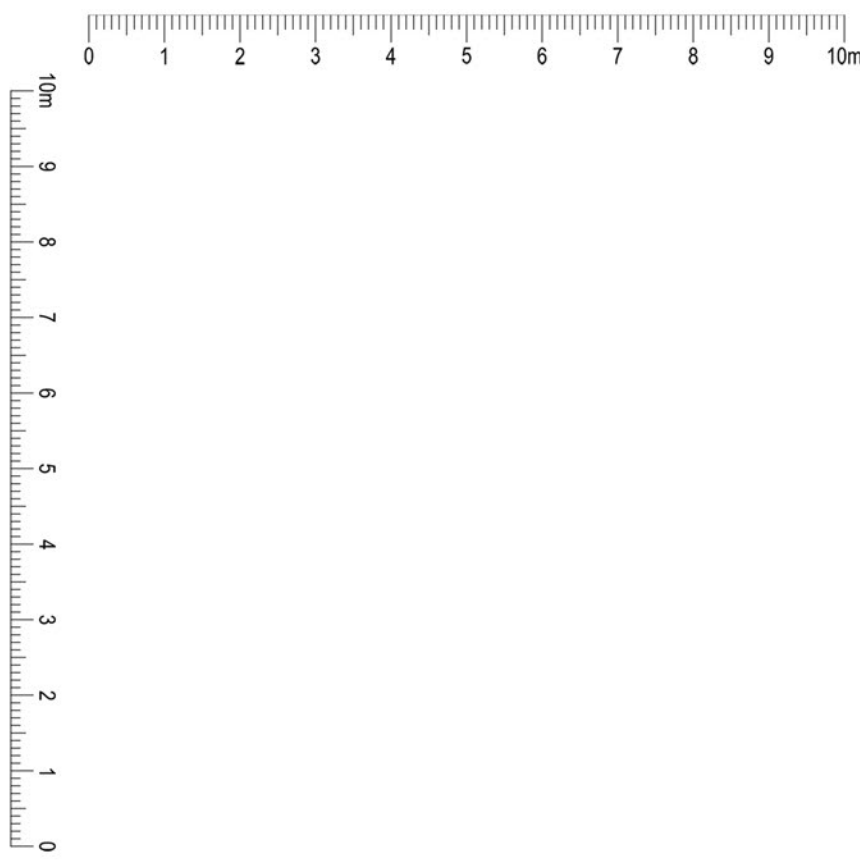

NOTE:-
DO NOT SCALE - ALL DIMENSIONS TO BE CHECKED ON SITE PRIOR TO ANY WORKS OR ORDERING OF MATERIALS
BASED ON SURVEY BY OTHERS THE ACCURACY OF WHICH HAS NOT BEEN CONFIRMED. PLAN ONLY INTENDED TO ILLUSTRATE EXISTING AND PROPOSED USES FOR PLANNING PURPOSES.
DRAWING FOR PLANNING SUBMISSION ONLY - NOT TO BE USED AS A WORKING DRAWING
CLIENT TO EMPLOY PRINCIPLE DESIGNER INLINE WITH CDM REGULATIONS 2015

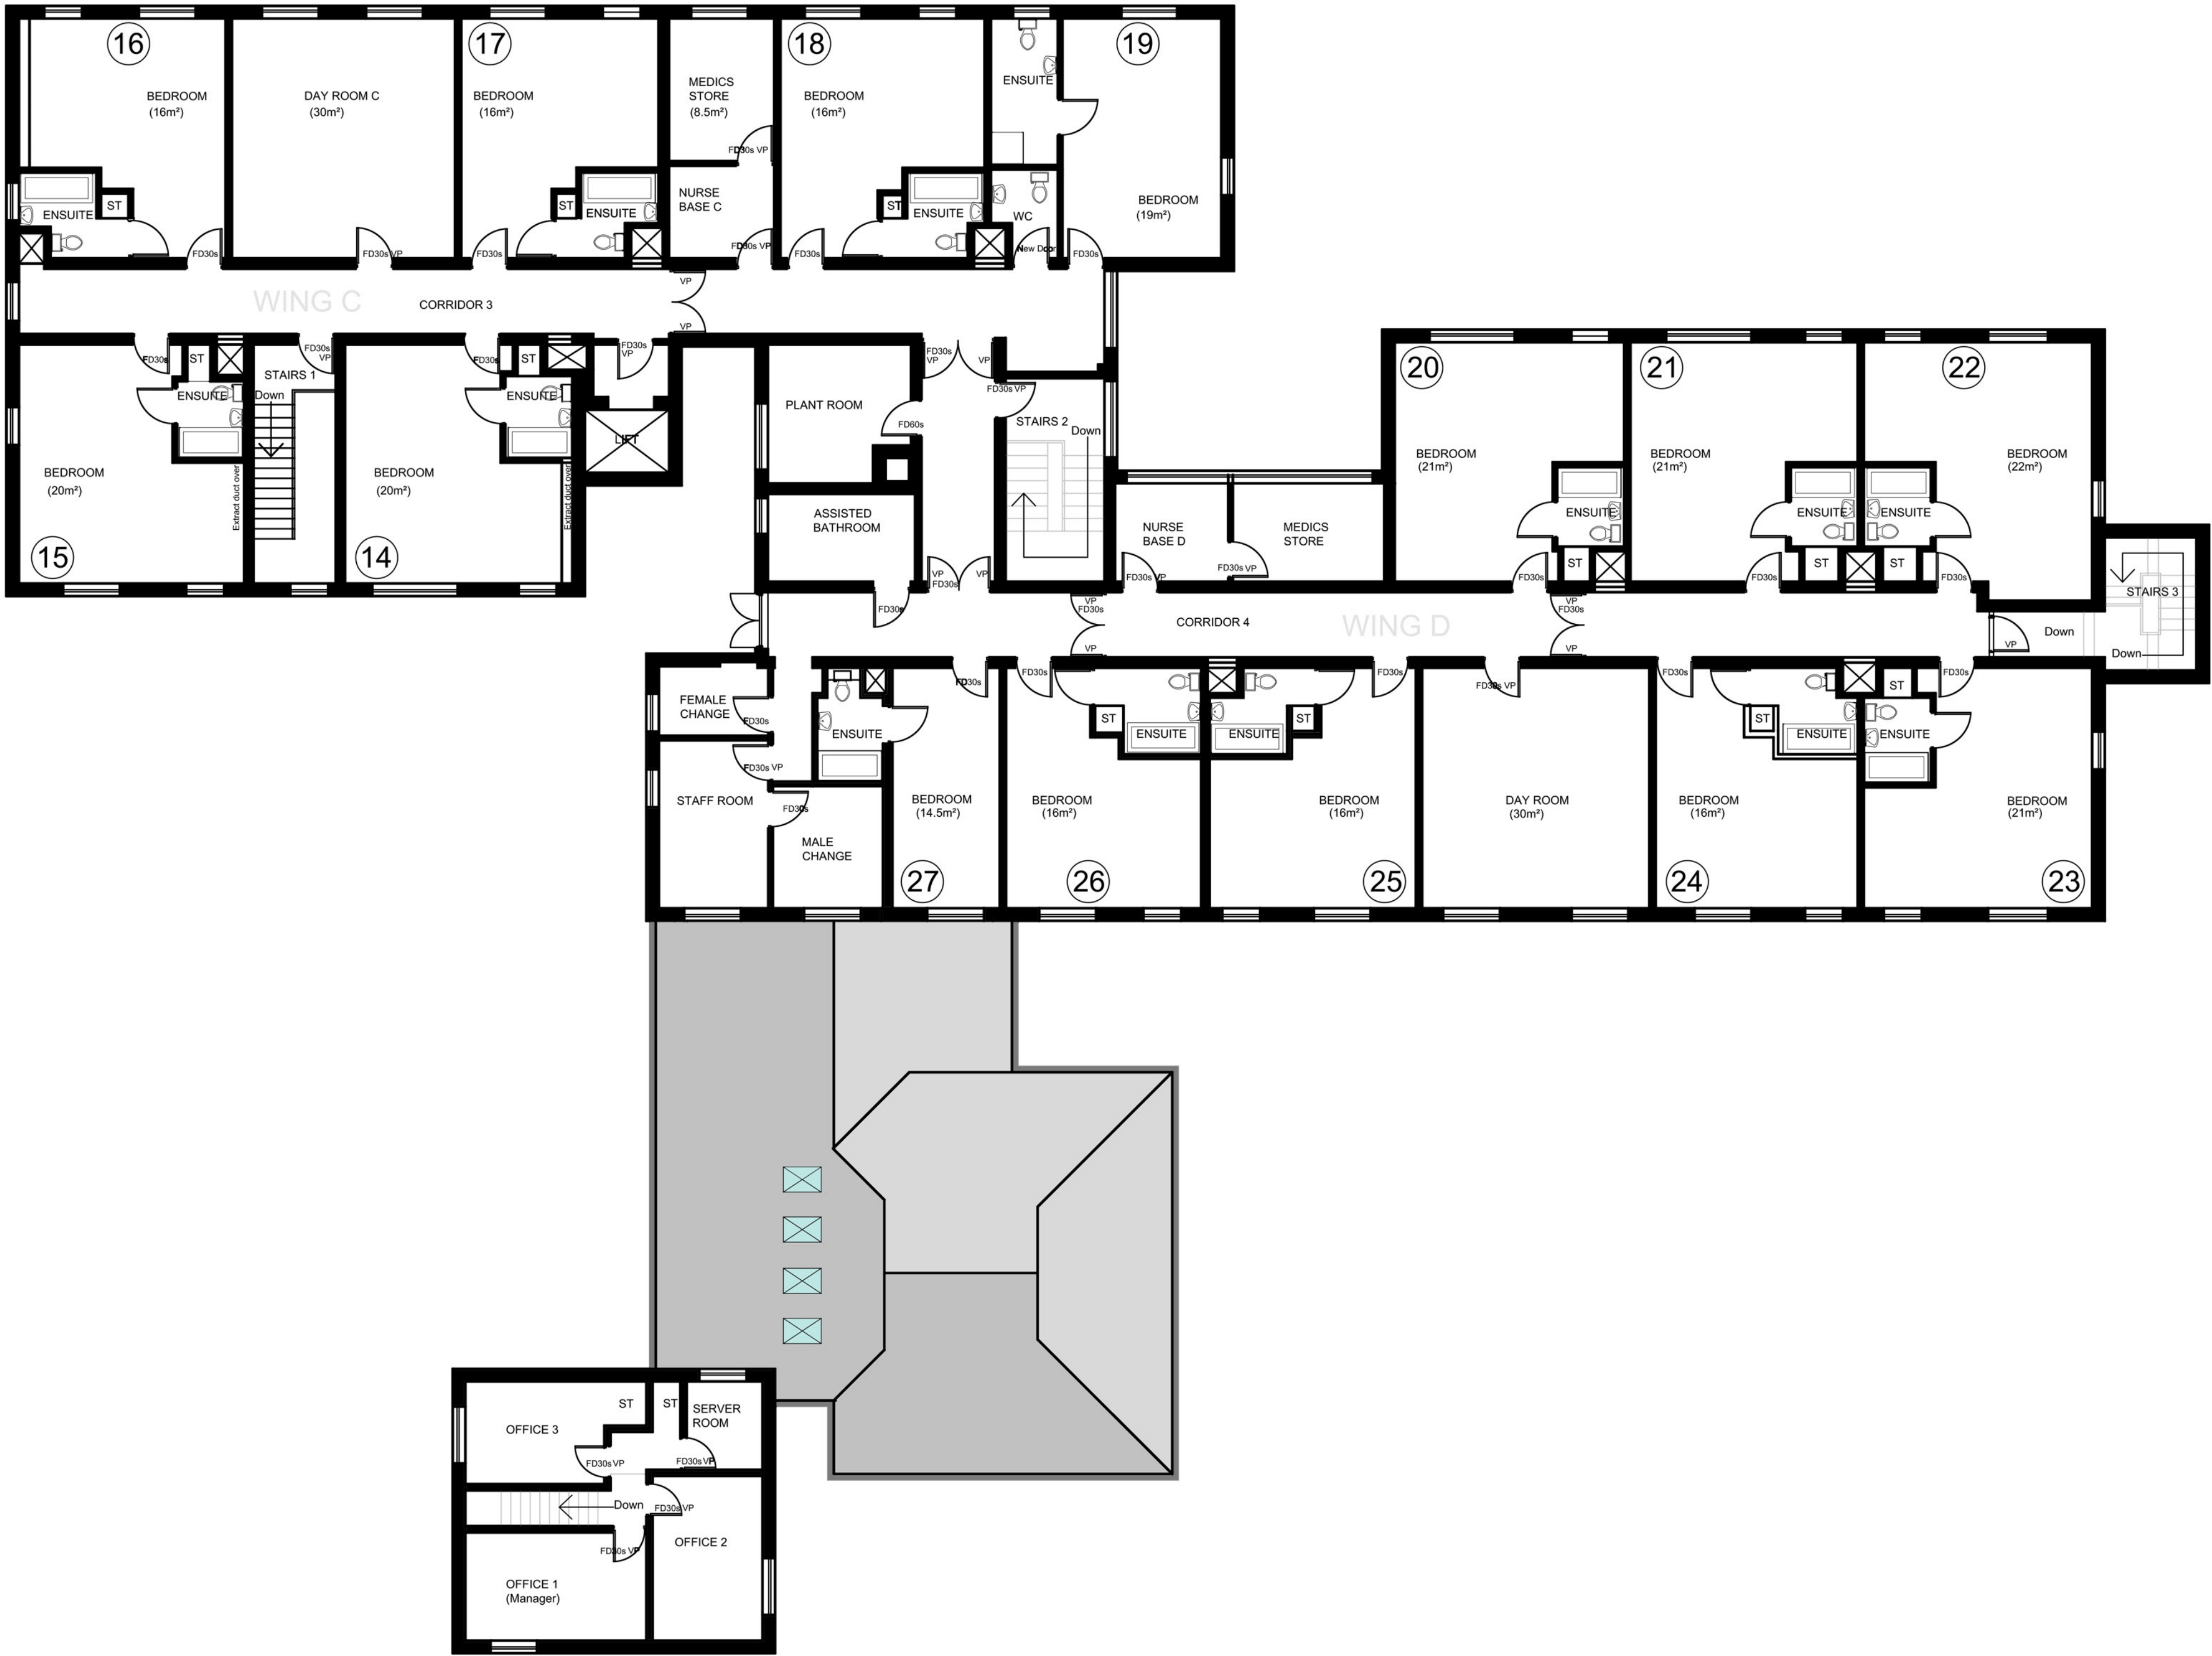

EXISTING FIRST FLOOR PLAN - 1:100 at A1 / 1:200 at A3

REVISIONS -

ELLIOT INVESTMENTS
EXISTING FF PLAN
WILLOW GREEN, MANCHESTER
SCALE: AS ABOVE
DRAWING NUMBER:- 2303 / 202
DRAWN BY: H.Anwar DATE: MAR 2025

