



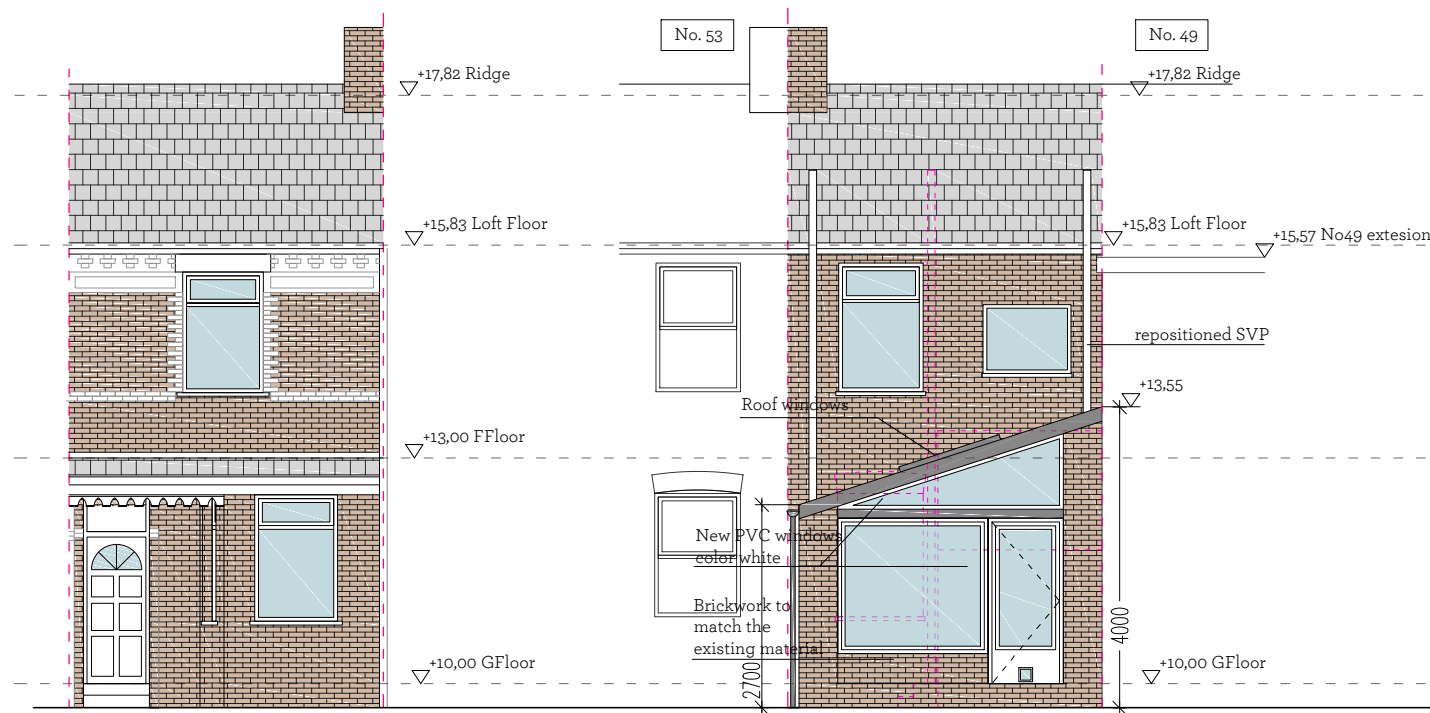


Front Elevation - no change

Proposed Rear Elevation

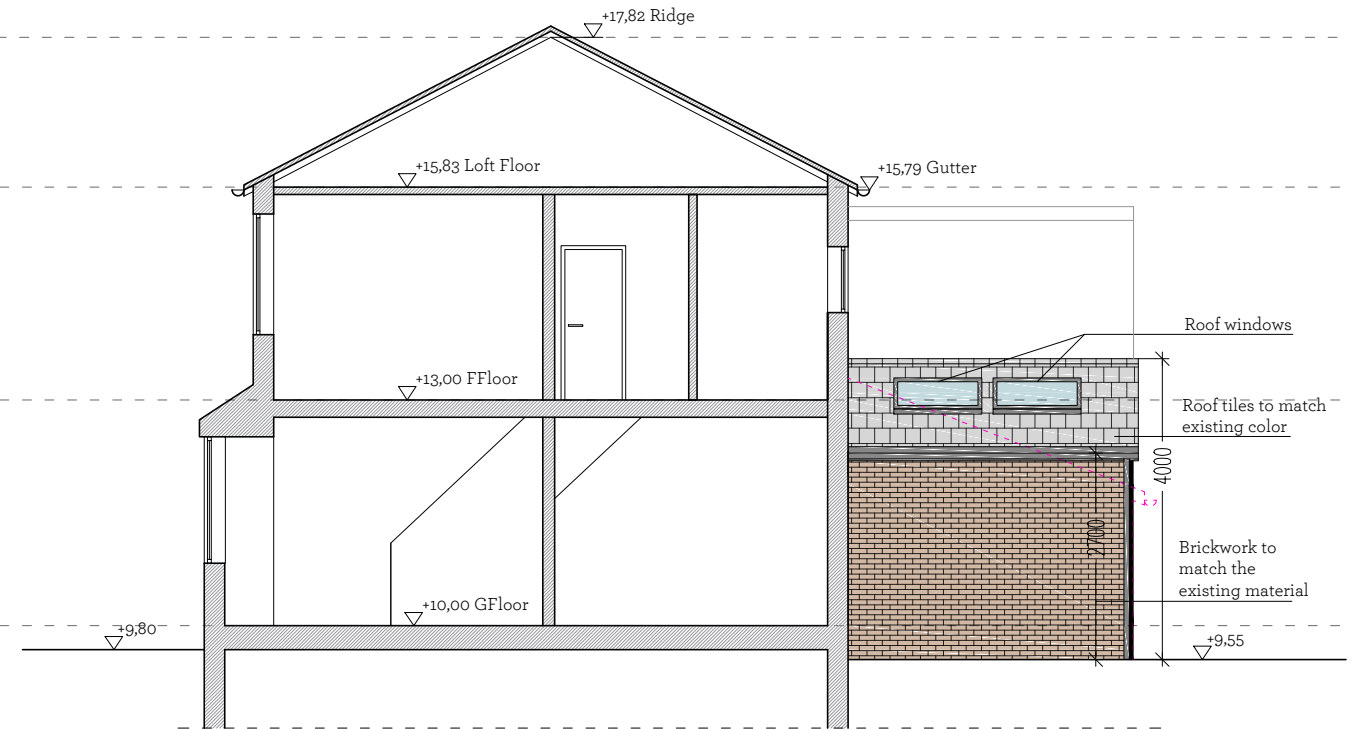

Proposed Side elevation view from property No 53

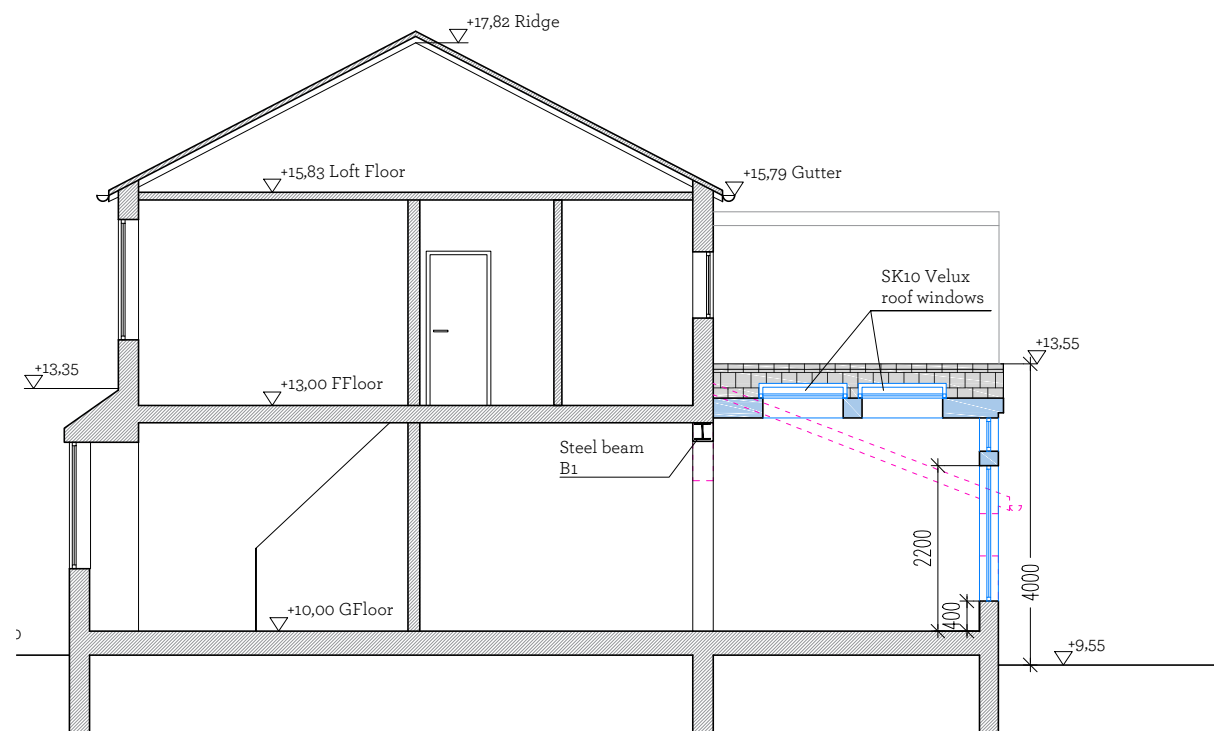

Proposed Section A-A



PRIDE RD. The architect your home deserves

www.prideroad.co.uk
Tel: 0161 711 1018 Email: magda@prideroad.co.uk @architectMagda | Manchester

Notes:

Drain runs are assumed, client or Builder to check / confirm by CCTV survey and inform architect.

©Pride Rd. Ltd. 2016. All rights reserved. This drawing must not be reproduced without permission. Do not scale from this drawing. All dimension are in millimeters unless otherwise stated. Any discrepancies should be reported to the Architect. Nr. Contractor must check and confirm all dimensions on site prior to manufacture. Concept design drawings are not suitable for planning applications or Building Regulations applications. Client and Contractor to ensure that structural design has been approved by a Building inspector and works in general to be approved by a Building Inspector.

Stage: Planning Application		Client: David Holden							
Title: Proposed Section and elevations		51 Provis Rd, Chorlton-Cum-Hardy							
		Project: Manchester M21 9EW							
0	1	2	3m	Scale@A3	Date:	Drawn:	Job no:	No.	Rev:
				1:100	08/01/22	LZ	M557	12	A