


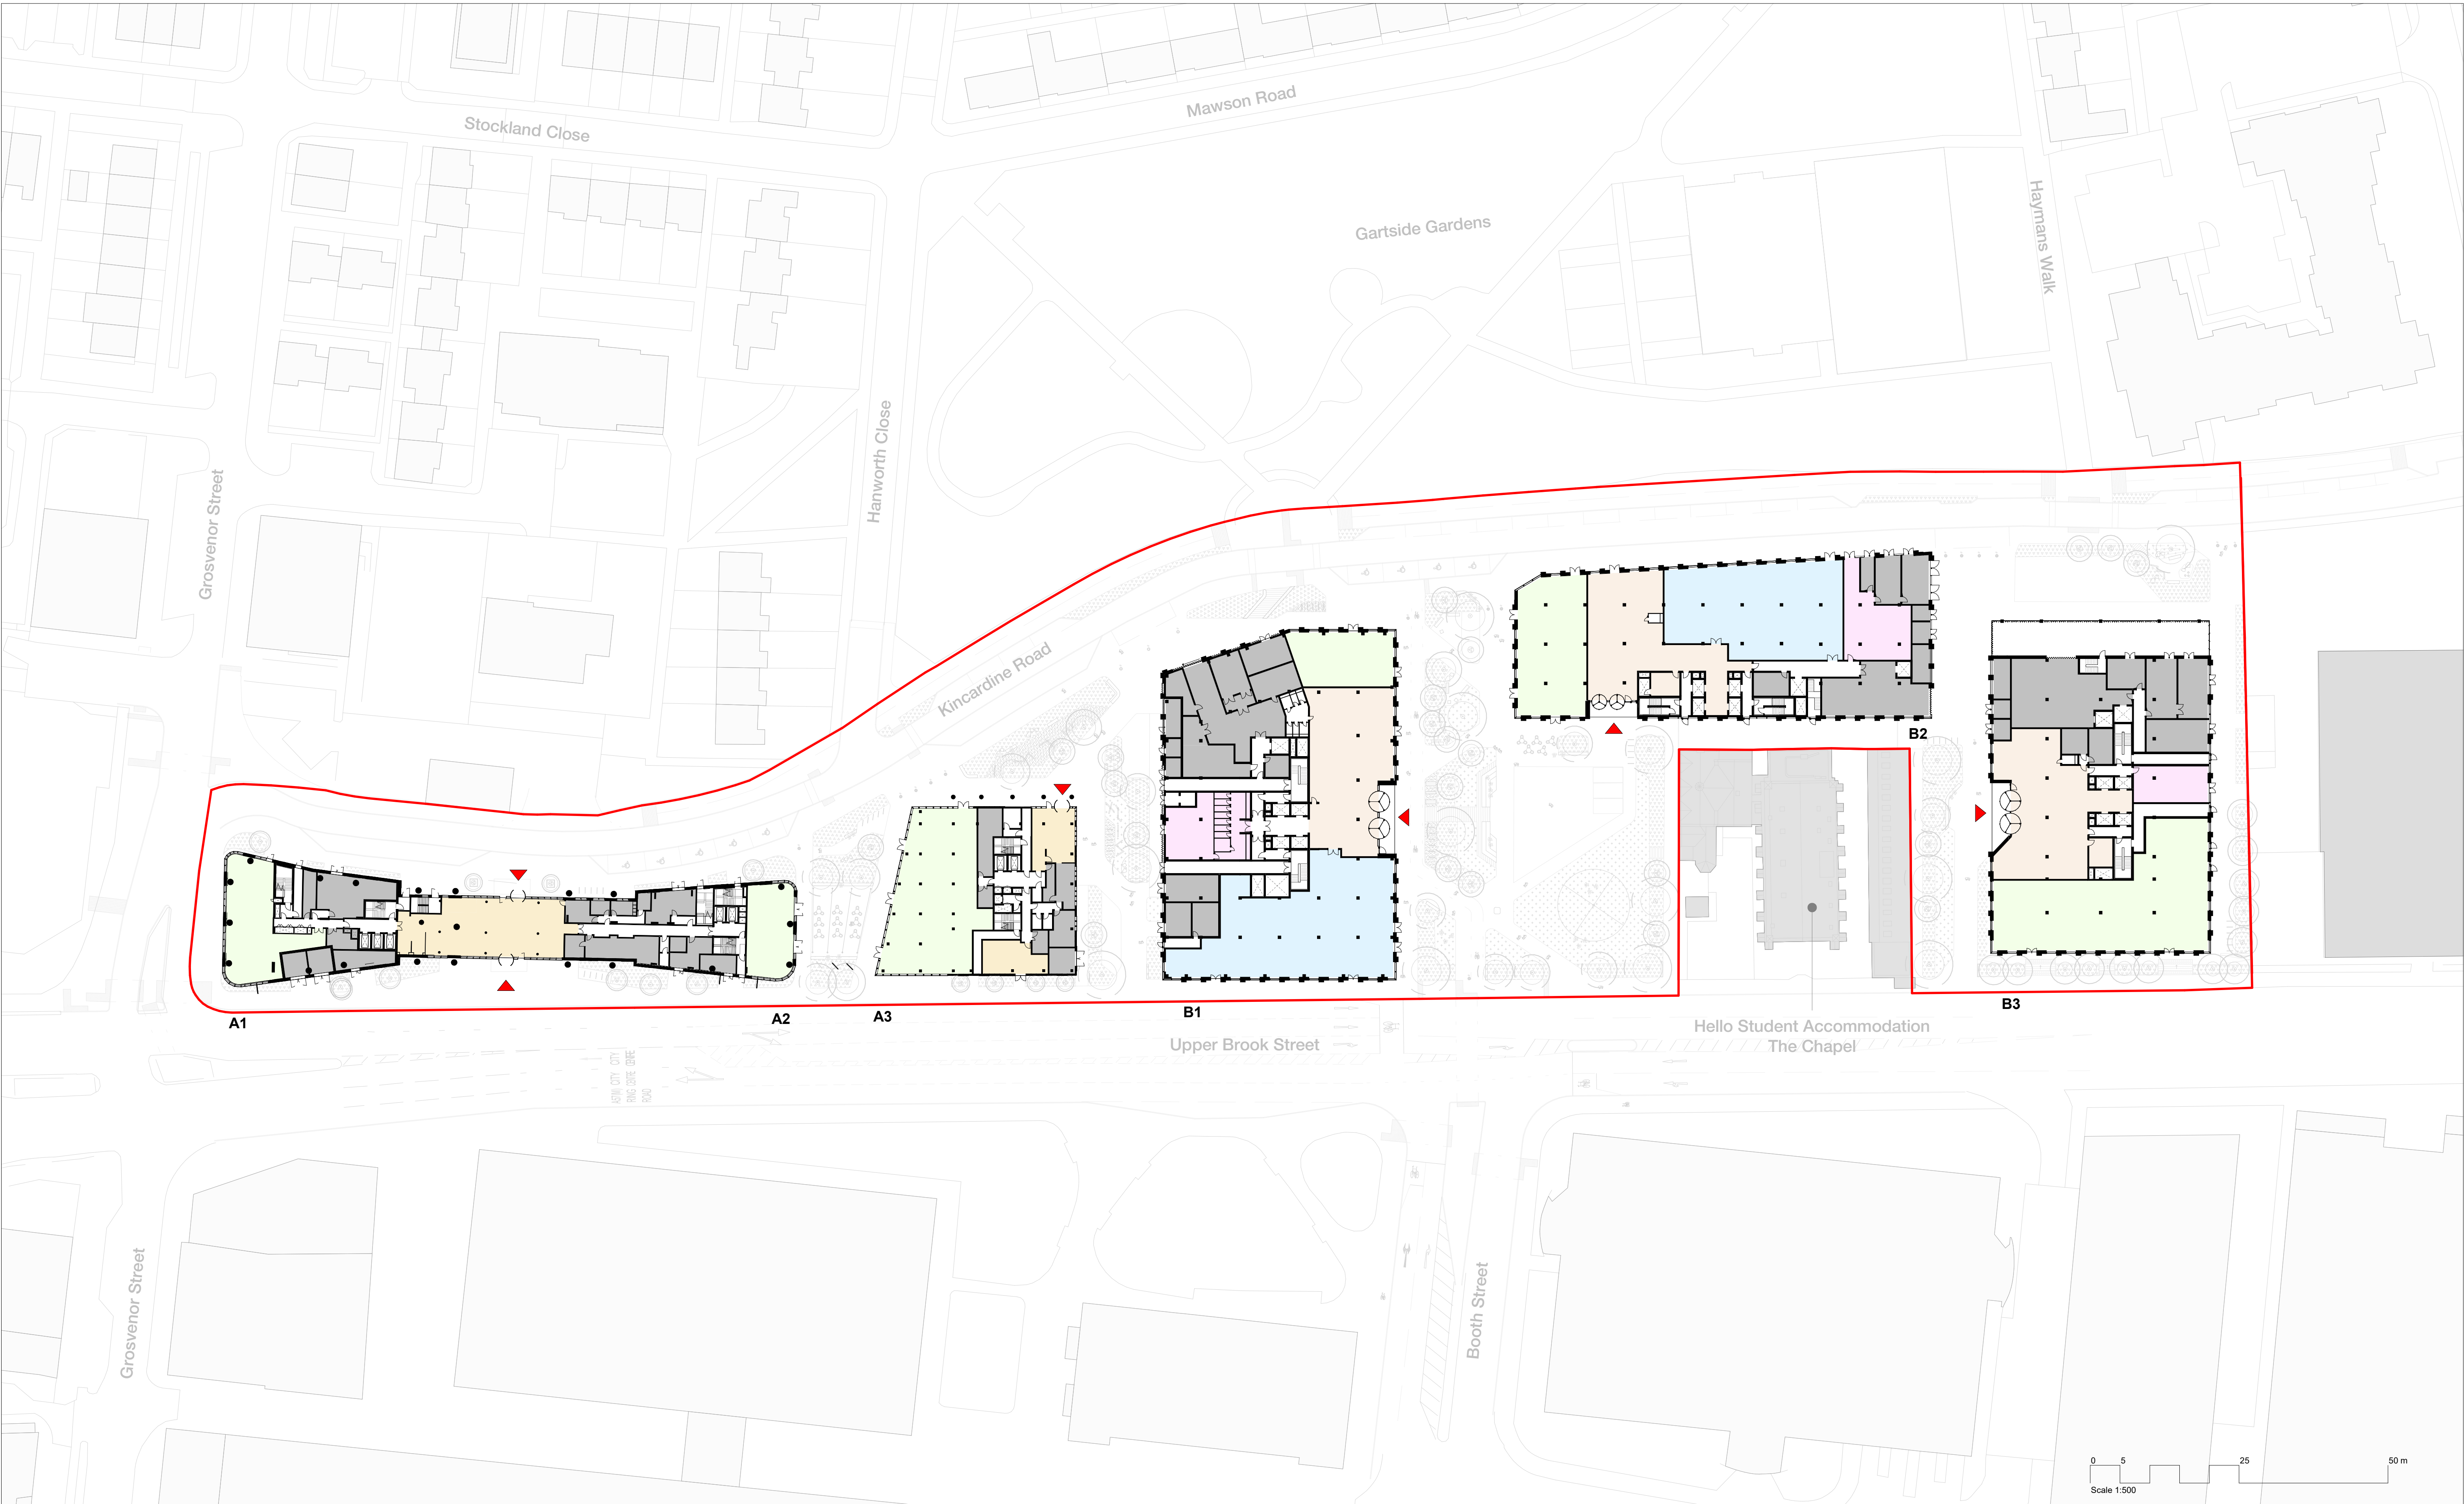

| Rev | Description                | Date          |
|-----|----------------------------|---------------|
| P1  | Issued for Planning        | 23.06.23      |
| P2  | Revised Issue for Planning | 01.11.23      |
| P3  | Updated Issue for Planning | November 2024 |

Copyright Hawkins\Brown Architects  
No implied licence exists. This drawing should not be used to calculate areas for the purposes of valuation. Do not scale this drawing. All dimensions to be checked on the site by the contractor and such dimensions to be their responsibility. All work must comply with relevant British Standards and Building Regulations requirements. Drawing errors and omissions to be reported to the architect. To be read in conjunction with Architect's specification and other consultant information.

Key

Entrance Lobby and Amenities

Ancillary Spaces

Cycle Store

Back of House

Application Boundary

Primary Entrance



Scale @ A1

1 : 500

Drawn By

JD

Drawing No.

UBS-HBA-SW-00-DR-A-081100

Date

June 2023

Checked By

LB

Rev

P3

Job Number

220077

Status

S2

Purpose of Issue

For Planning

Project

Upper Brook Street  
Manchester  
M1 2EH

Drawing

Proposed Illustrative Masterplan - Ground Floor Plan

26-28 Hilton Street  
Manchester M1 2EH

mail@hawkinsbrown.com  
hawkinsbrown.com

Hawkins\Brown