
 
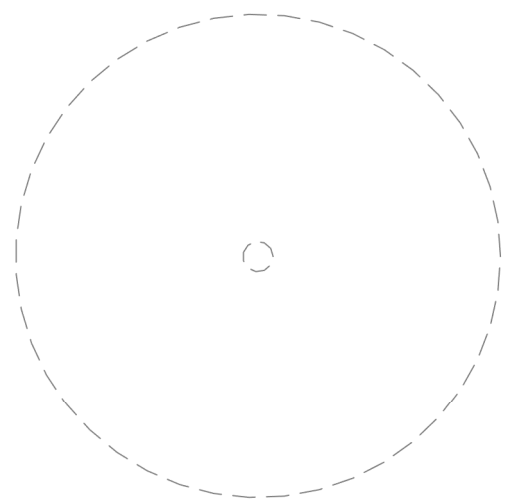


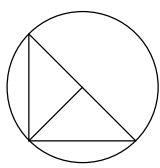

Existing 1.8m high brick wall

Existing 1.5m high fence

Existing 1.5m high timber gate

Existing garage

### EXISTING FLOOR PLANS - GROUND FLOOR

1:50

### EXISTING FLOOR PLANS - FIRST FLOOR

1:50

### EXISTING FLOOR PLANS - ROOF

1:50




Location Plan

North Point


The contractor must verify all dimensions on site before commencing any work or fabrication drawings. If this drawing exceeds the quantities taken in any way GTA North are to be informed before the work is initiated. Only figured dimensions are to be taken from this drawing. Do not scale off this drawing. Drawings are based on Ordnance Survey and / or existing record drawings - design and drawing content is subject to detailed Site Survey, Structural Survey, Site Investigations, Planning and Statutory Requirements and Approvals. Authorised reproduction from Ordnance Survey Map with permission of the Controller of Her Majesty's Stationery Office. Crown Copyright reserved. GTA North Limited Copyright. Guy Taylor Associates is a trading name of GTA North Limited.

Drawing Notes:

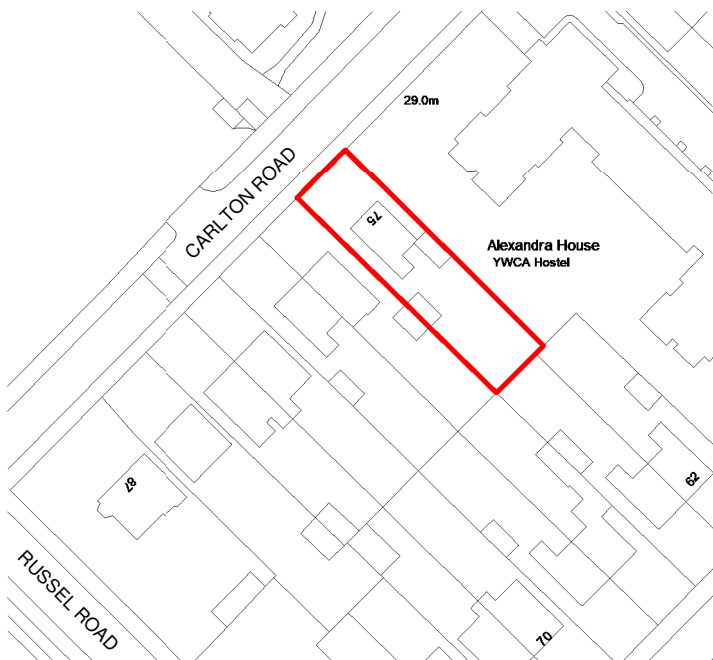

### LOCATION PLAN

1:1250

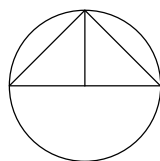

PL01 PLANNING ISSUE CR 28/02/25  
Rev: Description: Revised By: Issue Date:

Project:  
75 CARLTON ROAD M16 8BZ

Drawing  
EXISTING FLOOR PLANS

Scale: As indicated@A1 Original Issue Date:  
Original Drawn AM Original Checked CR

Drawing Revision:  
24-0008-10-001 PL01

Reason For Issue:  
PLANNING APPLICATION

Swan Buildings, 20 Swan Street M4 5JW

T: 0161 826 1042 M: 07914 402 101  
manchester@guytaylorassociates.co.uk

www.guytaylorassociates.co.uk

**GUY TAYLOR**  
ASSOCIATES