



Purpose of Issue	Planing
Do not scale from this Drawing. All information should be checked by the contractor site before commencing work. Any discrepancies should be reported to the Architect immediately. All rights are reserved and are not transferable. Unauthorized reproduction of this drawing are not permitted	

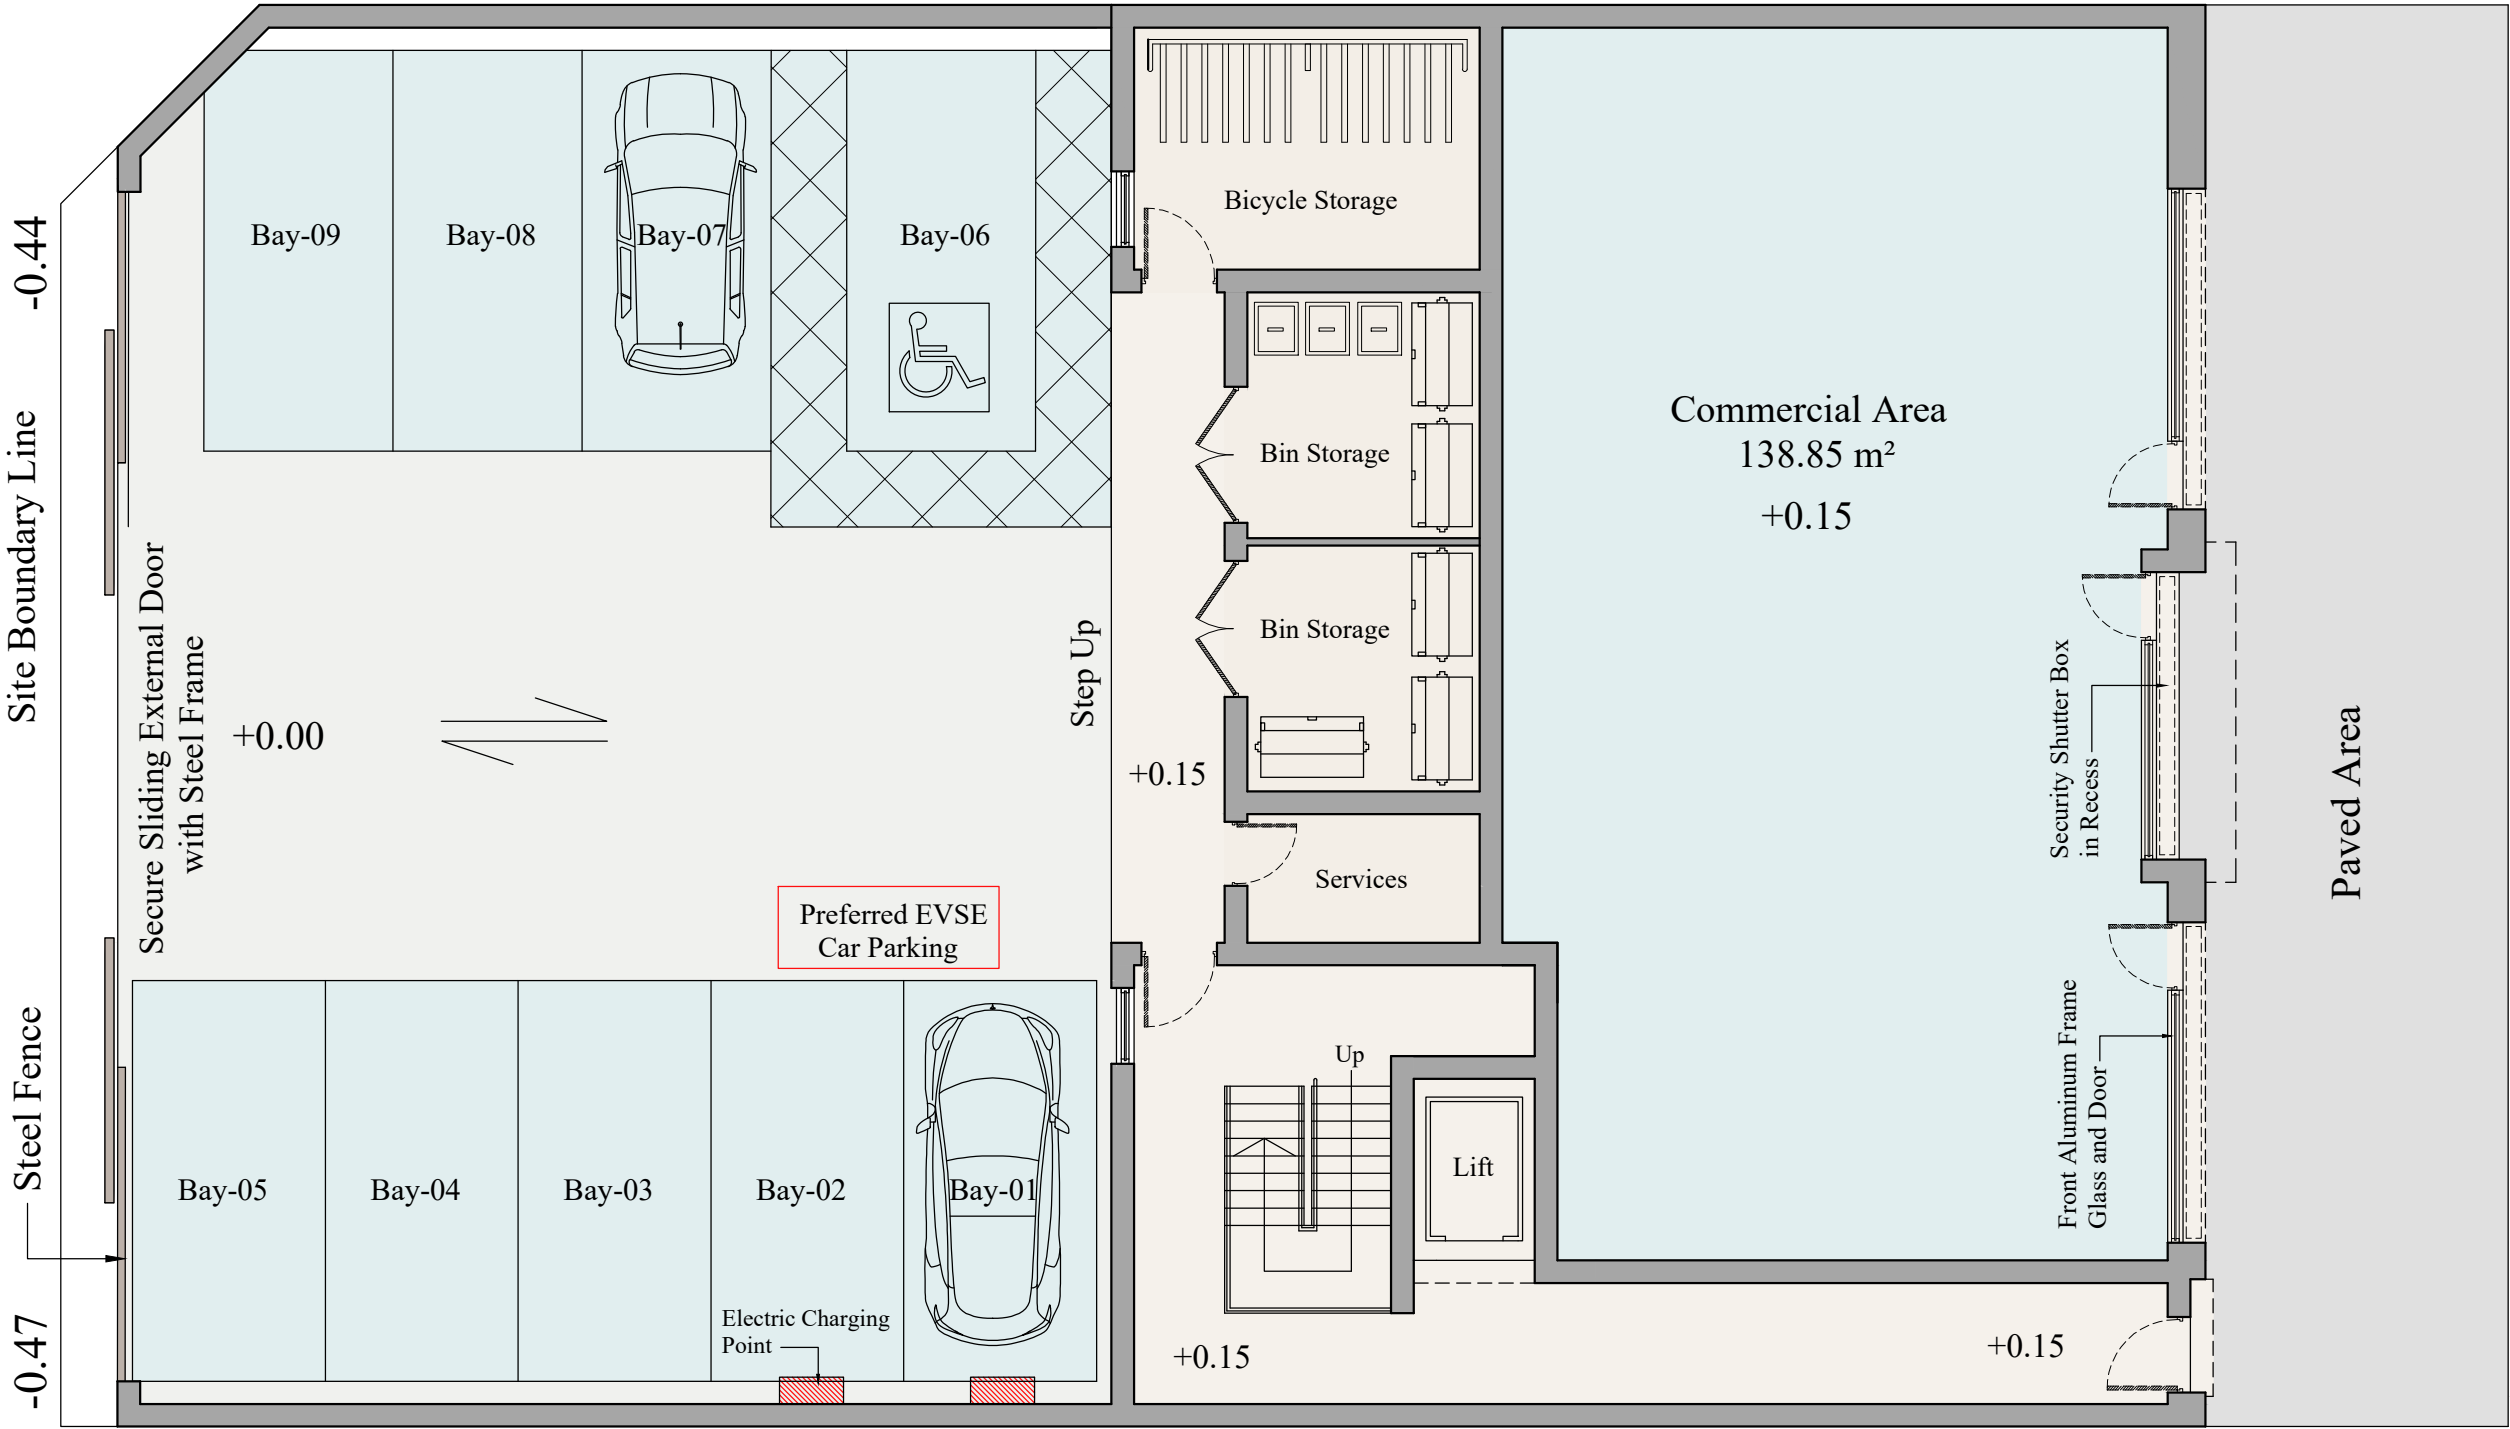

Front Commercial Area	138.85m²
Front Passage and Stair Case	44.97m²
Services Area	05.22m²
Waste Bin Storage Area	2.29m²
Bicycle Storage Area	14.64m²
Rear Car Parking Area	237.07m²

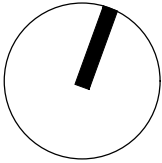

AFR STUDIO LIMITED
173-A Dickeson Road, Longsight
Manchester, M13 0YN

Project :
483 Barlow Moor Road,
Chorlton-Cum-Hardy, M21 8AG
Manchester UK.

Drawing Title :
Proposed Ground Floor Plan

Drawing No. :
DR-07

Checked By :
Amjad Tahir

Scale :
1:100@A3

Date :
05-06-2024