

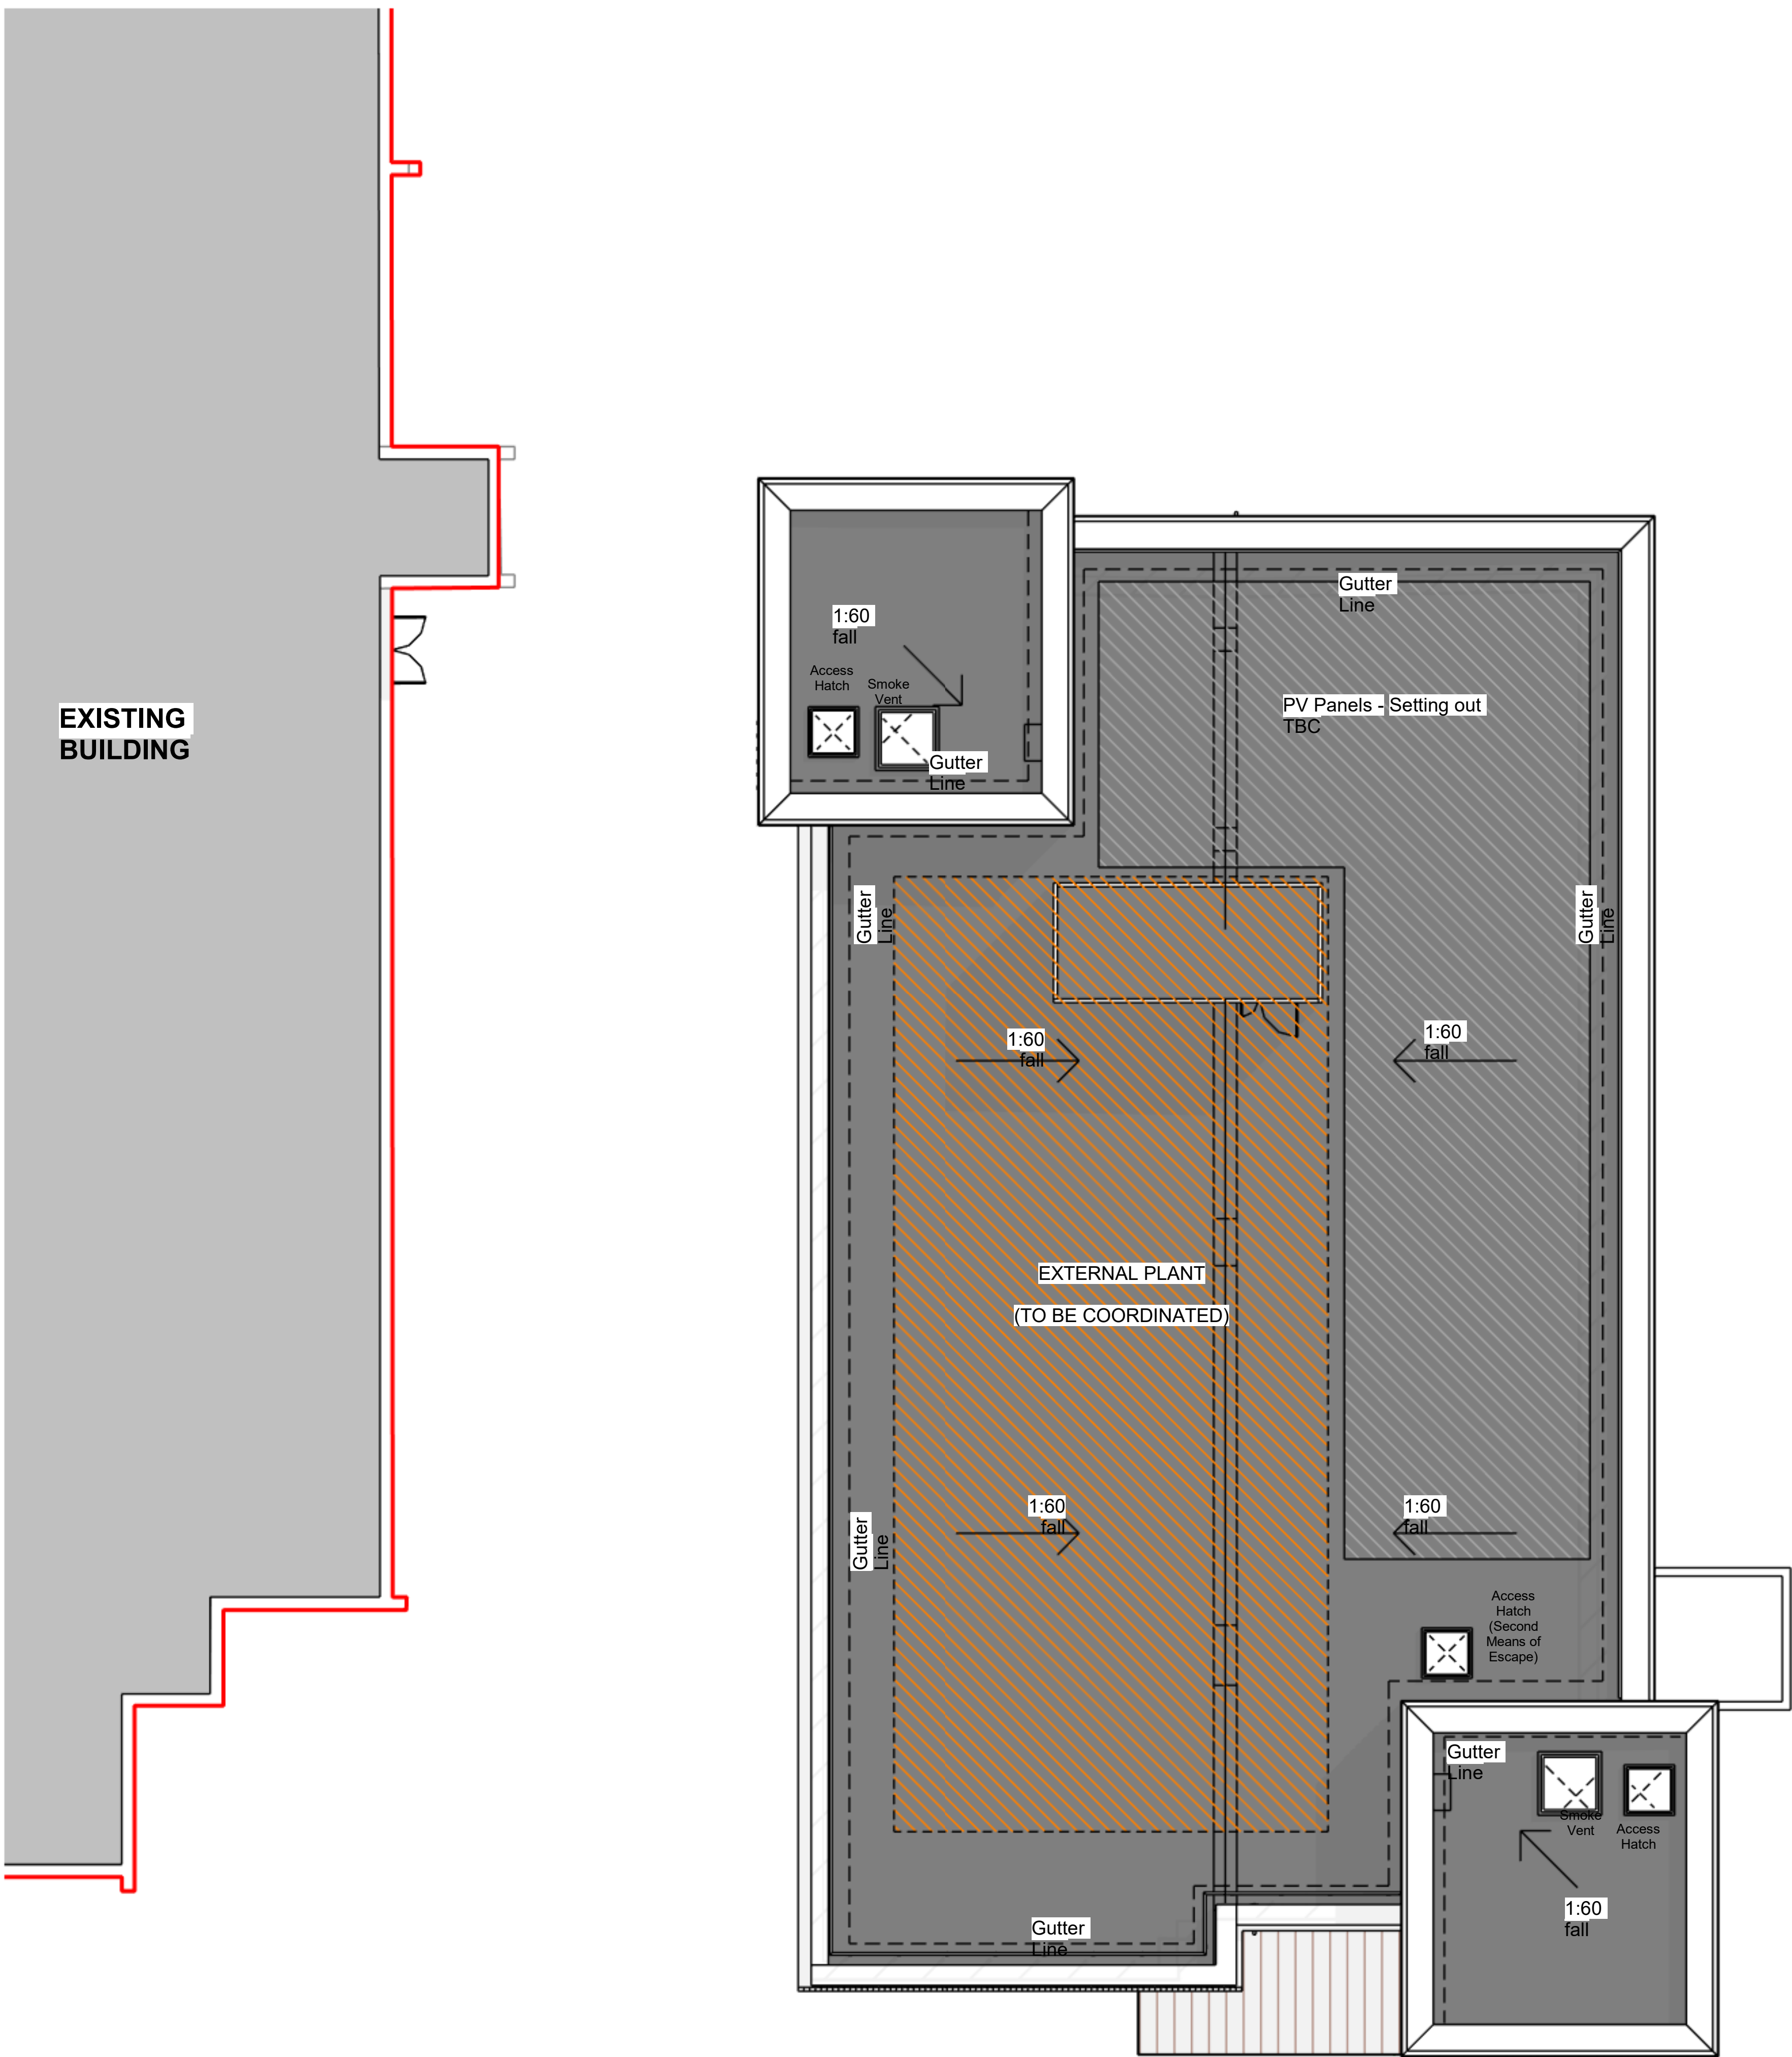


 

PLANNING - Proposed Roof Plan
1 : 100

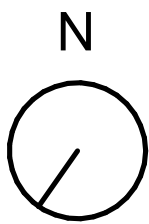

KEY
--- Indicative plant enclosure.
Subject to detailed design

GENERAL NOTES:

1. All boundaries, dimensions and levels are to be checked on site before construction and any discrepancies reported to the Architect / Designer.
2. Partial Service: Any discrepancies with site or other information is to be advised to the Architect / Designer and direction and / or approval is to be sought before the implementation of the detail.
3. Block and site plans are reproduced under license from the Ordnance Survey.
4. Do not scale this drawing.
5. For the purpose of coordination, all relevant parties must check this information prior to implementation and report any discrepancies to the Architect / Designer.

P9	Issued for NMA application
P8	Revised Planning Issue for NMA
P7	Revised Planning Issue
P6	Revised Planning Issue
P5	Revised Planning Issue
P4	Revised Planning Issue
P3	Revised Planning Issue
P2	ISSUE FOR PLANNING
P1	Issue for Comment

11.04.25	EK
13.12.24	EK
03.06.24	MA
24.05.24	MA
31.10.23	MA
27.06.23	MA
20.06.23	MA
16.06.23	MA
24.05.23	MA

CLIENT	Manchester University Hospital NHS Foundation Trust
PROJECT	CDC - Cardiorespiratory, Withington Community Hospital

DRAWING Proposed Roof Plan			
SCAL As indicated @ A1			FIRST ISSUED 05/23/23
PROJECT 22182	CLIENT REF 1342-22	DRAWN BY MA	CHECKED BY CB
ORIGIN DAY	VOLUME V1	LEVEL RF	TYPE DR
ROLE A	NUMBER 040201	REVISION P9	
SUITABILITY PLANNING			

DAY

DAY Architectural Ltd.
Studio 1, Lancaster Buildings
77 Deansgate, Manchester, M3
2BW
T: 0161 834 9703
W: www.day-architectural.com