




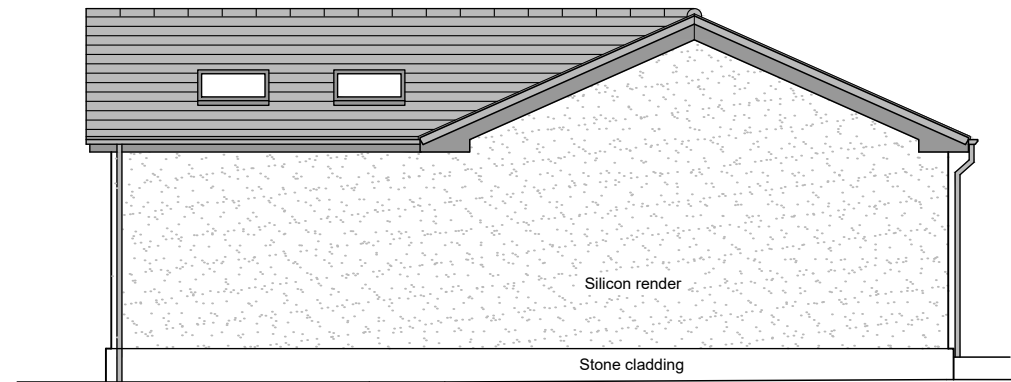

Proposed East Elevation

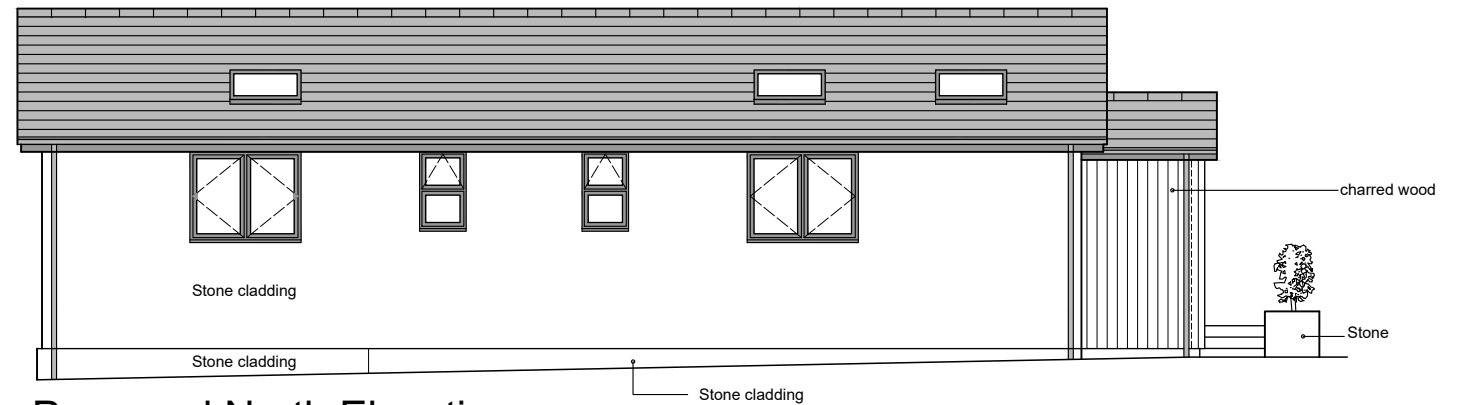

Proposed North Elevation

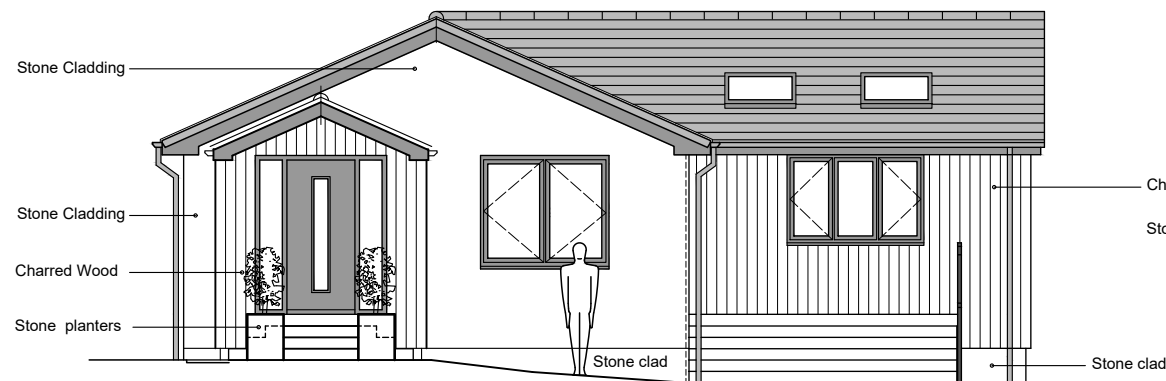


Proposed West Elevation




Proposed South Elevation

Proposed External Materials:

- Roof: Dark grey imitation slate interlocking roof tile
- Walls: Stone Cladding
- Walls: Charred Wood Cladding
- Walls: Silicon Render in similar tone to the stone
- Windows: Basalt Grey RAL 7012 Alu-clad windows
- Fascias etc: Grey upvc or composite
- Patio doors: Grey finish externally
- Front door: Grey Composite flood door
- Roof windows: Black finish externally
- Rainwater goods: Black upvc or aluminium
- Balustrade: Black Aluminium

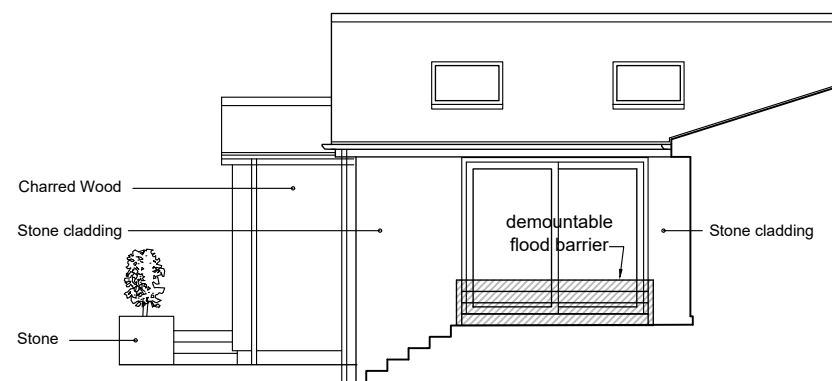

South Elevation

 

Proposed Elevations

Rev H April 2025 Proposed external finishes confirmed
 Rev G April 2025 Minor update windows, doors, ground beam & areas of stone and timber cladding noted
 Rev F March 2025 More detail added

Jenny McIntee Architecture www.jennymcintee.co.uk jennym@jmadarch.co.uk Tel 07921 003153			
Project:	Proposed Extensions	Date:	Jan 2025
Address:	Bungalow, 227 Palatine Rd Didsbury M20 2UD	Scale:	1:100 on A3
		drawn:	JM checked: JM
Client:	Mr R Box	Job No:	24037
Drawing Title:	Elevations As Proposed	Dwg No:	06 H