


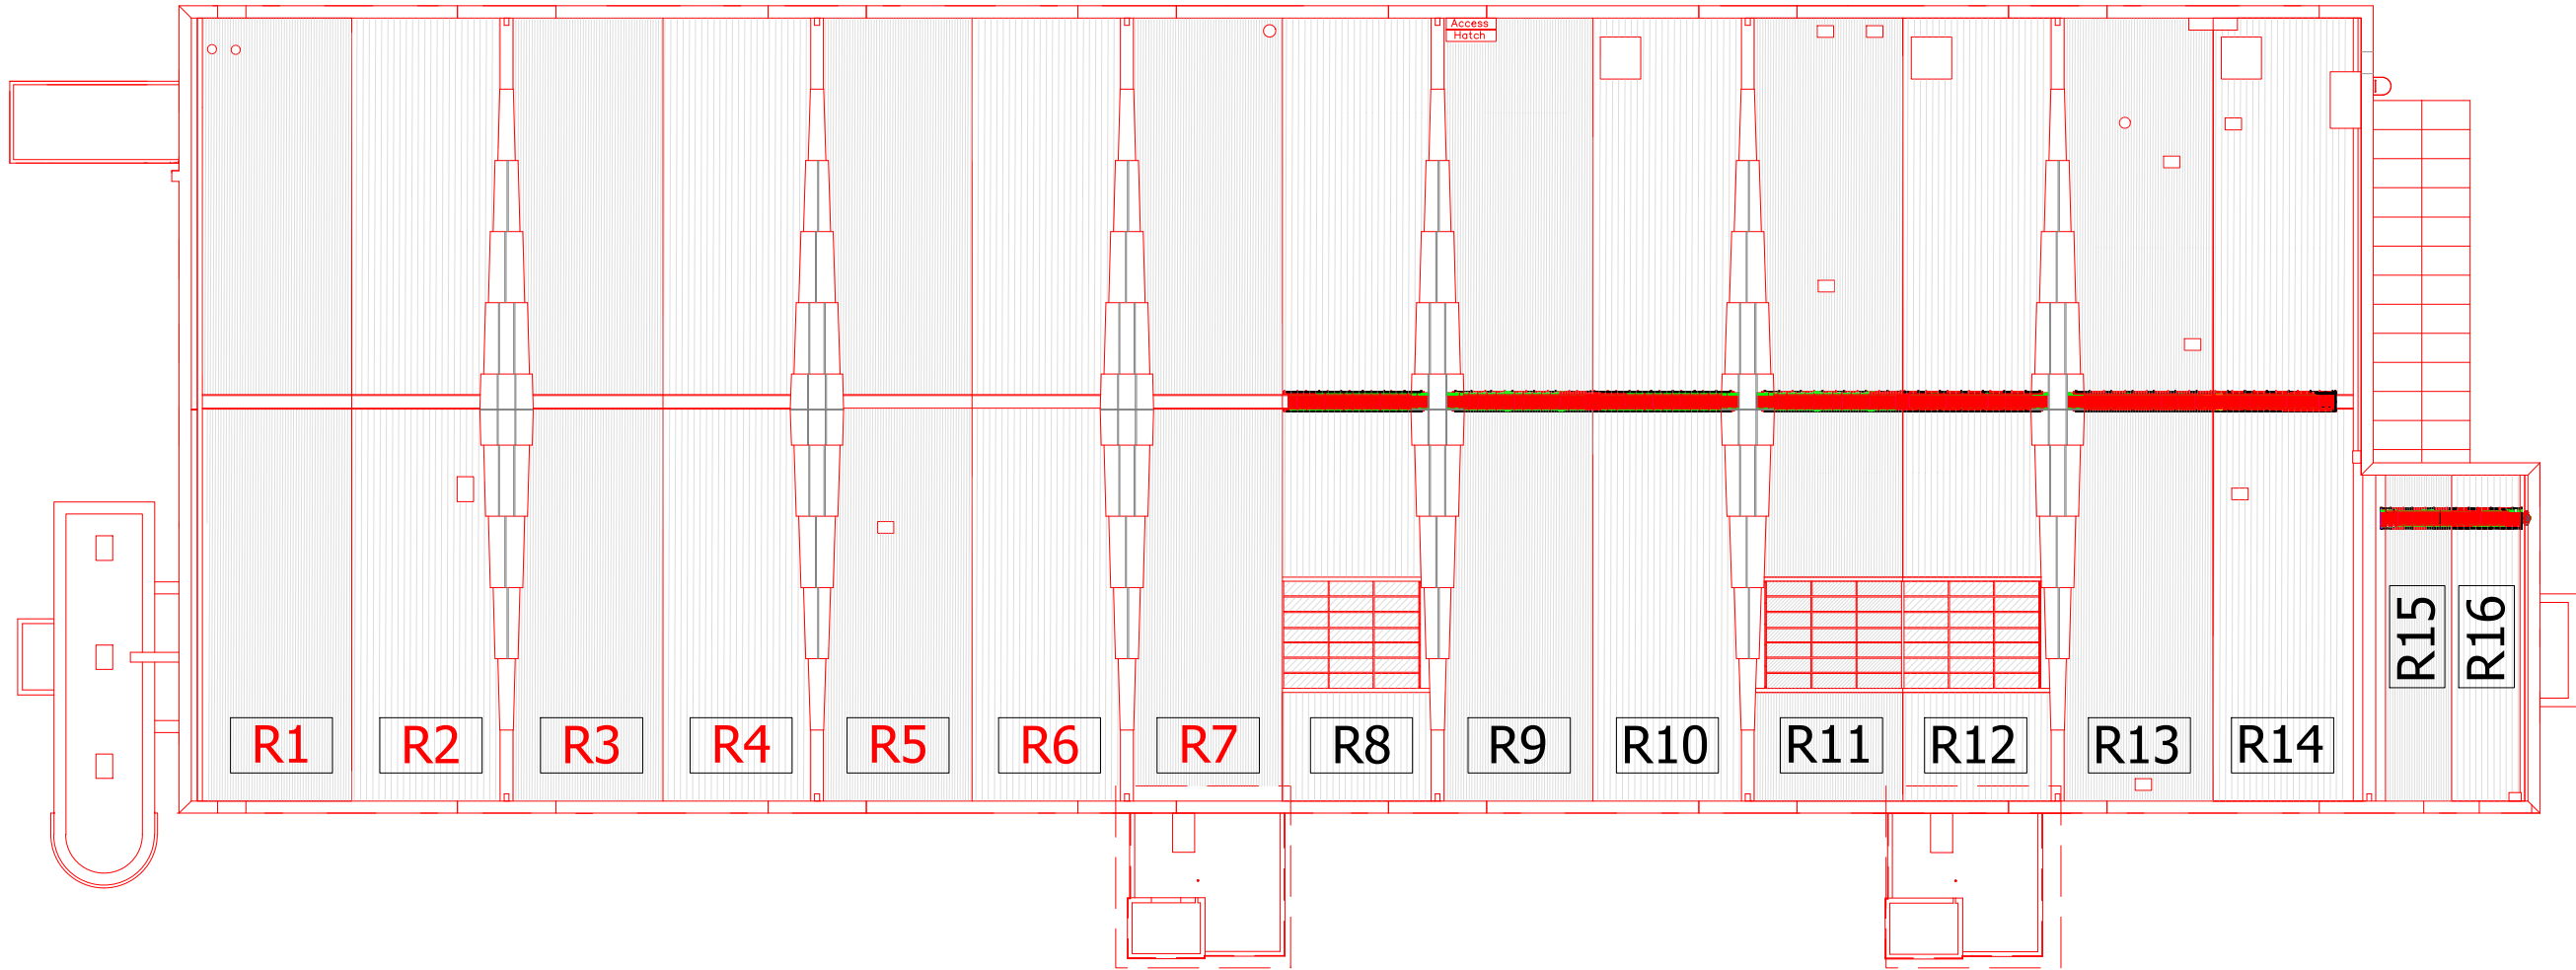


NOTES:

REVISION CHANGE:

Unless Otherwise Specified
Dimensions Are In Millimetres

A3
sheet


PLAN

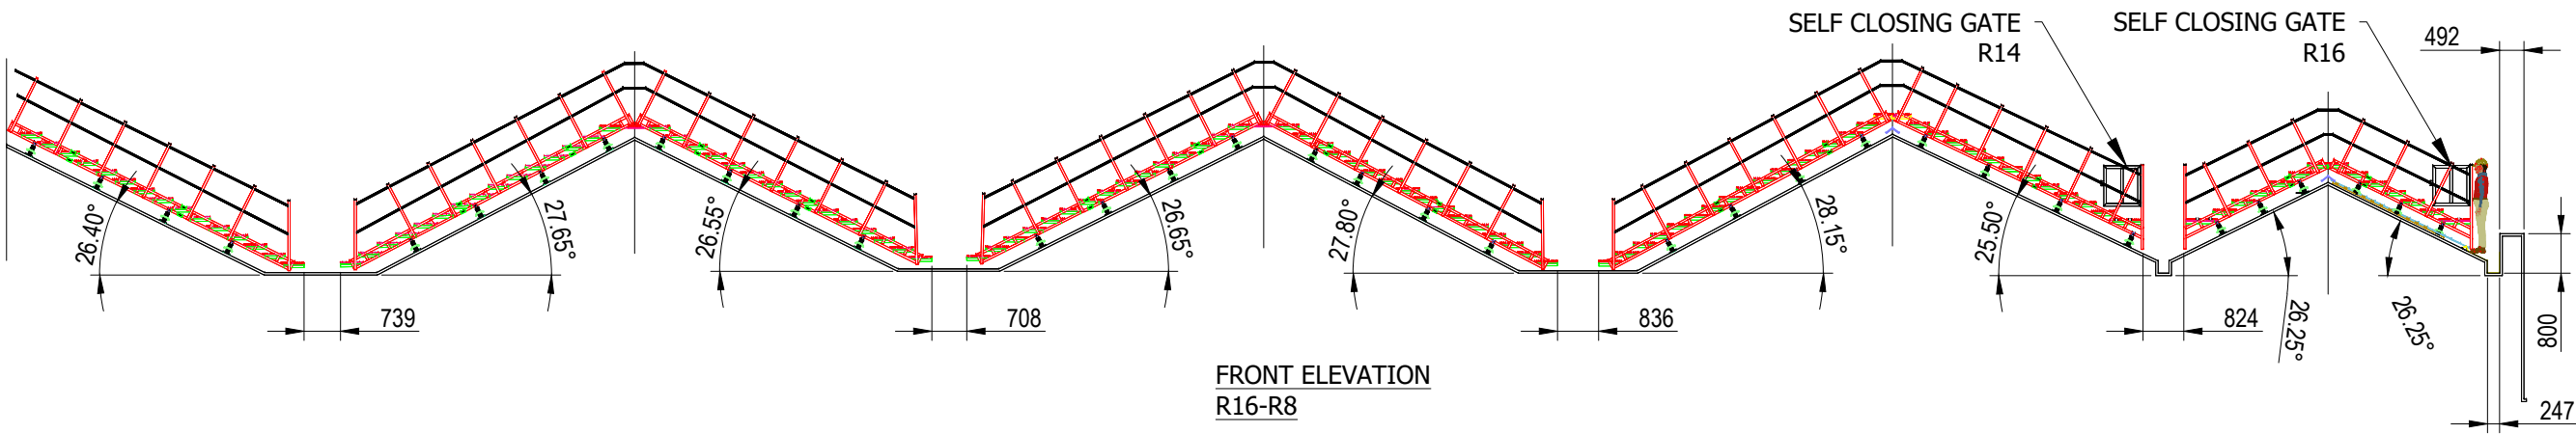

FRONT ELEVATION
R16-R8

DATE:	12/02/2025
SCALE:	
DESIGNED:	JH
DRAWN:	JH
CHECKED:	
QUANTITY:	
DRAWING NO:	17694-02-003
SHEET NO:	003
REVISION:	
CLIENT:	HIGHWIRE
PROJECT:	17694 - SIM COMBINED

SHEET TITLE:
STEPPED WALKWAY R16-R8
GA 02

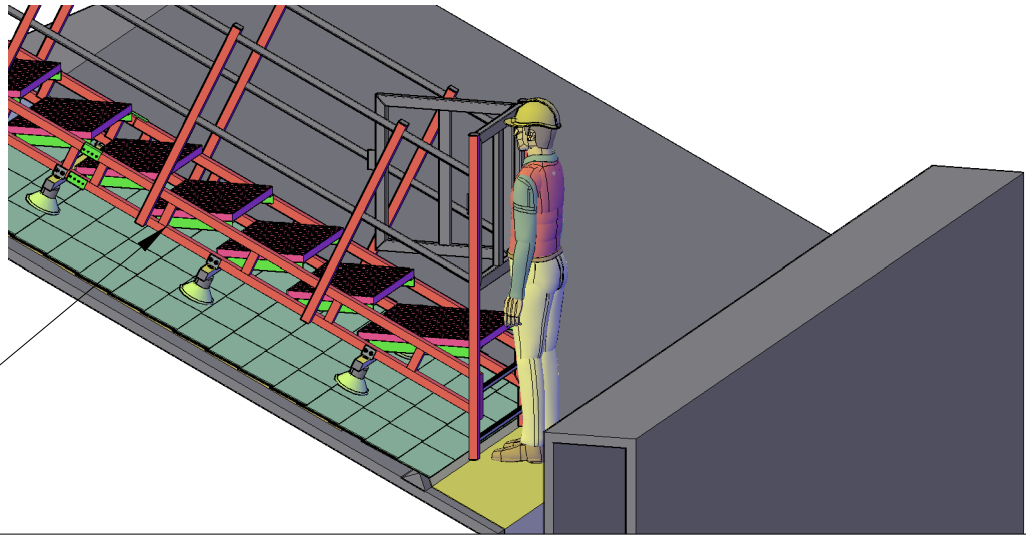

FABRICATION DETAIL CHANGED
TO BE EASIER TO INSTALL.

**ELITE**
SAFETY SYSTEMS

Email:sales@elitesafetysystems.co.uk
Website:www.elitesafetysystems.co.uk
Address:Old Waleswood Colliery,
Industrial Estate, Mansfield Rd,
Sheffield S265PQ