


Dimensioning


Figured dimensions only to be taken from these designs and drawings. Work to annotated dimensions only. All dimensions to be checked on site. Architectural designers to be informed immediately of any discrepancies before work proceeds. Drawings are to be read in conjunction with relevant specifications, structural engineers and service engineers' drawings.

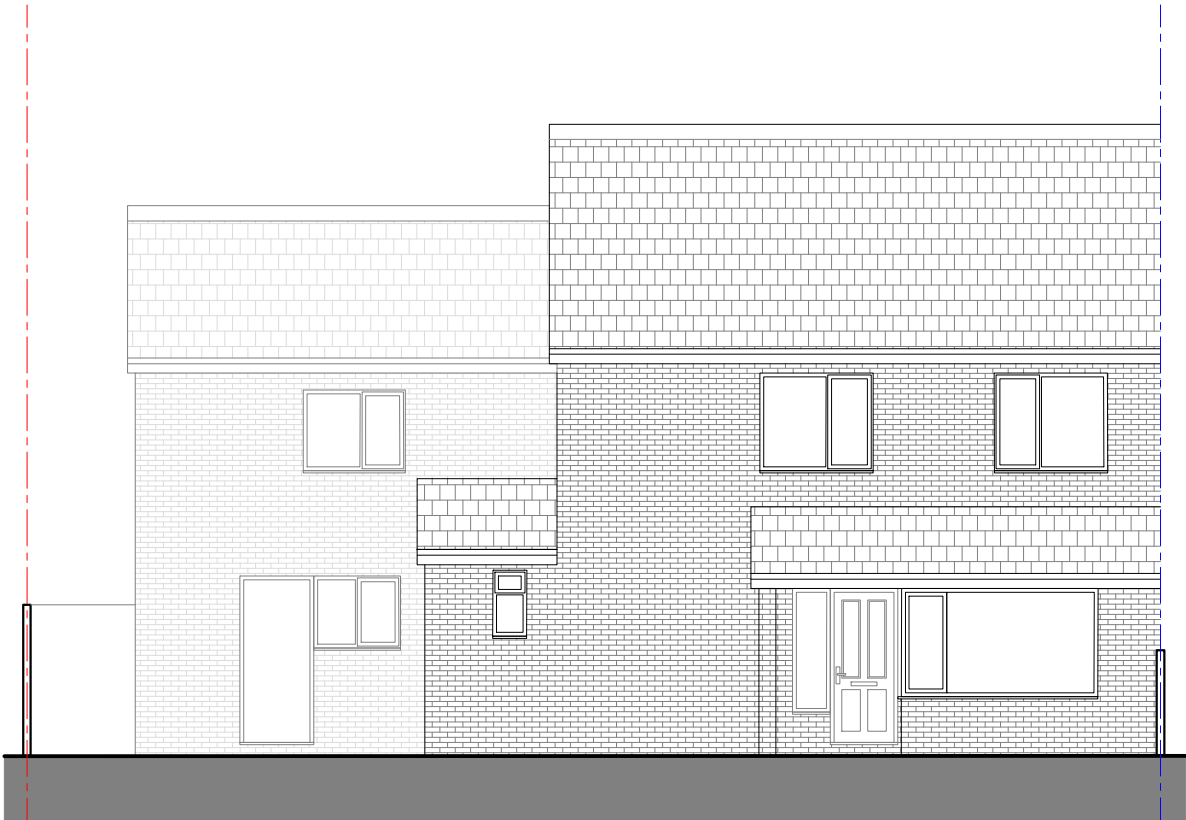

EXISTING FRONT ELEVATION
1:100 @ A3
0m 1m 3m 5m



EXISTING REAR ELEVATION
1:100 @ A3

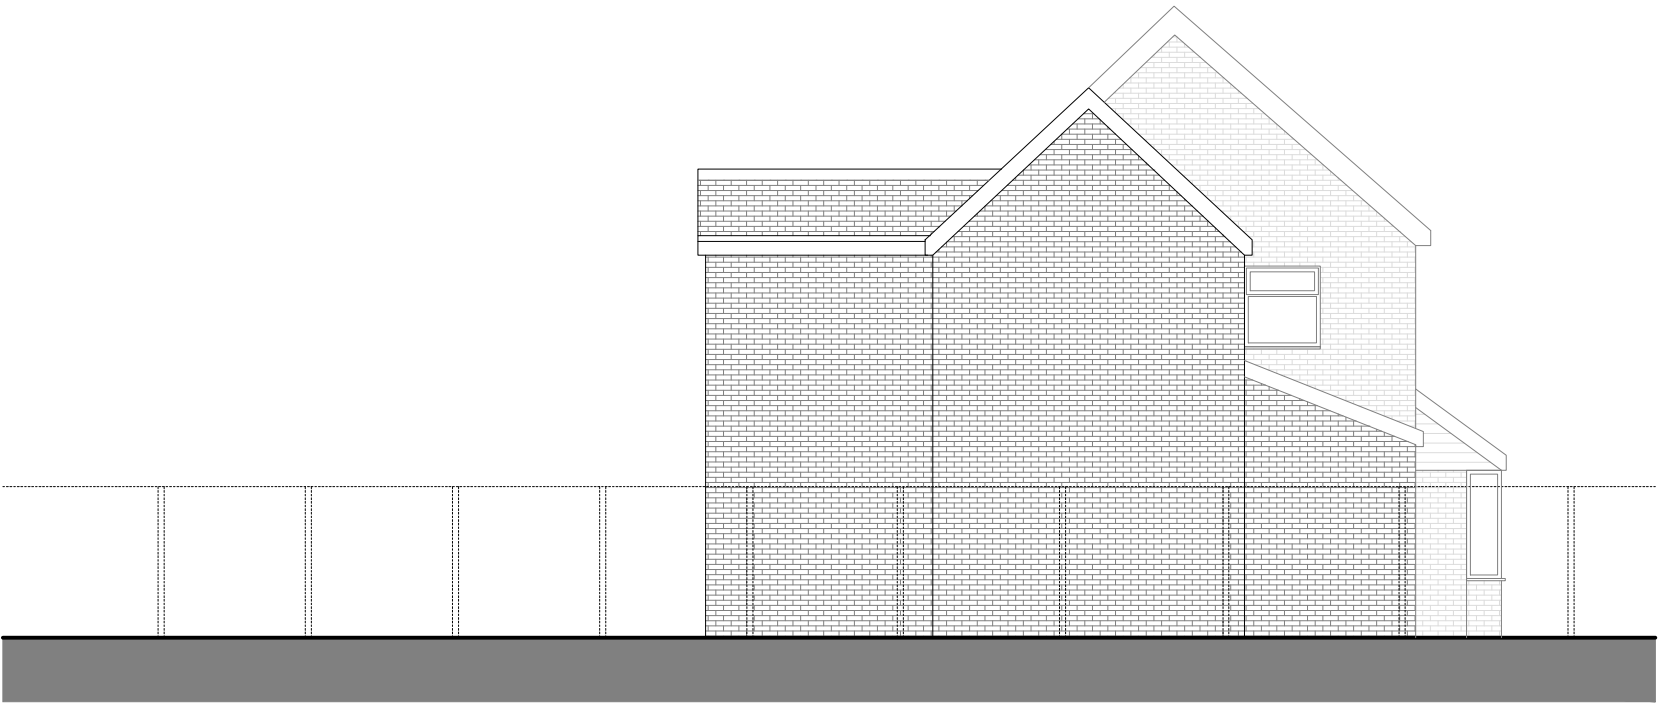

EXISTING SIDE ELEVATION
1:100 @ A3

Rev	Date	Description
-	16/12/24	Issued to client for comments



S A L E E M
A R C H I T E C T S

Architecture | Masterplanning | Graphics

CLIENT:
Homeowner

PROJECT:
138 Crescent Rd,
Manchester,
M8 5UF

TITLE:
Existing Elevations

SCALE:
1:100 A3

DRAWING NO.
Sheet 2

REV:

DATE:
December 2024