



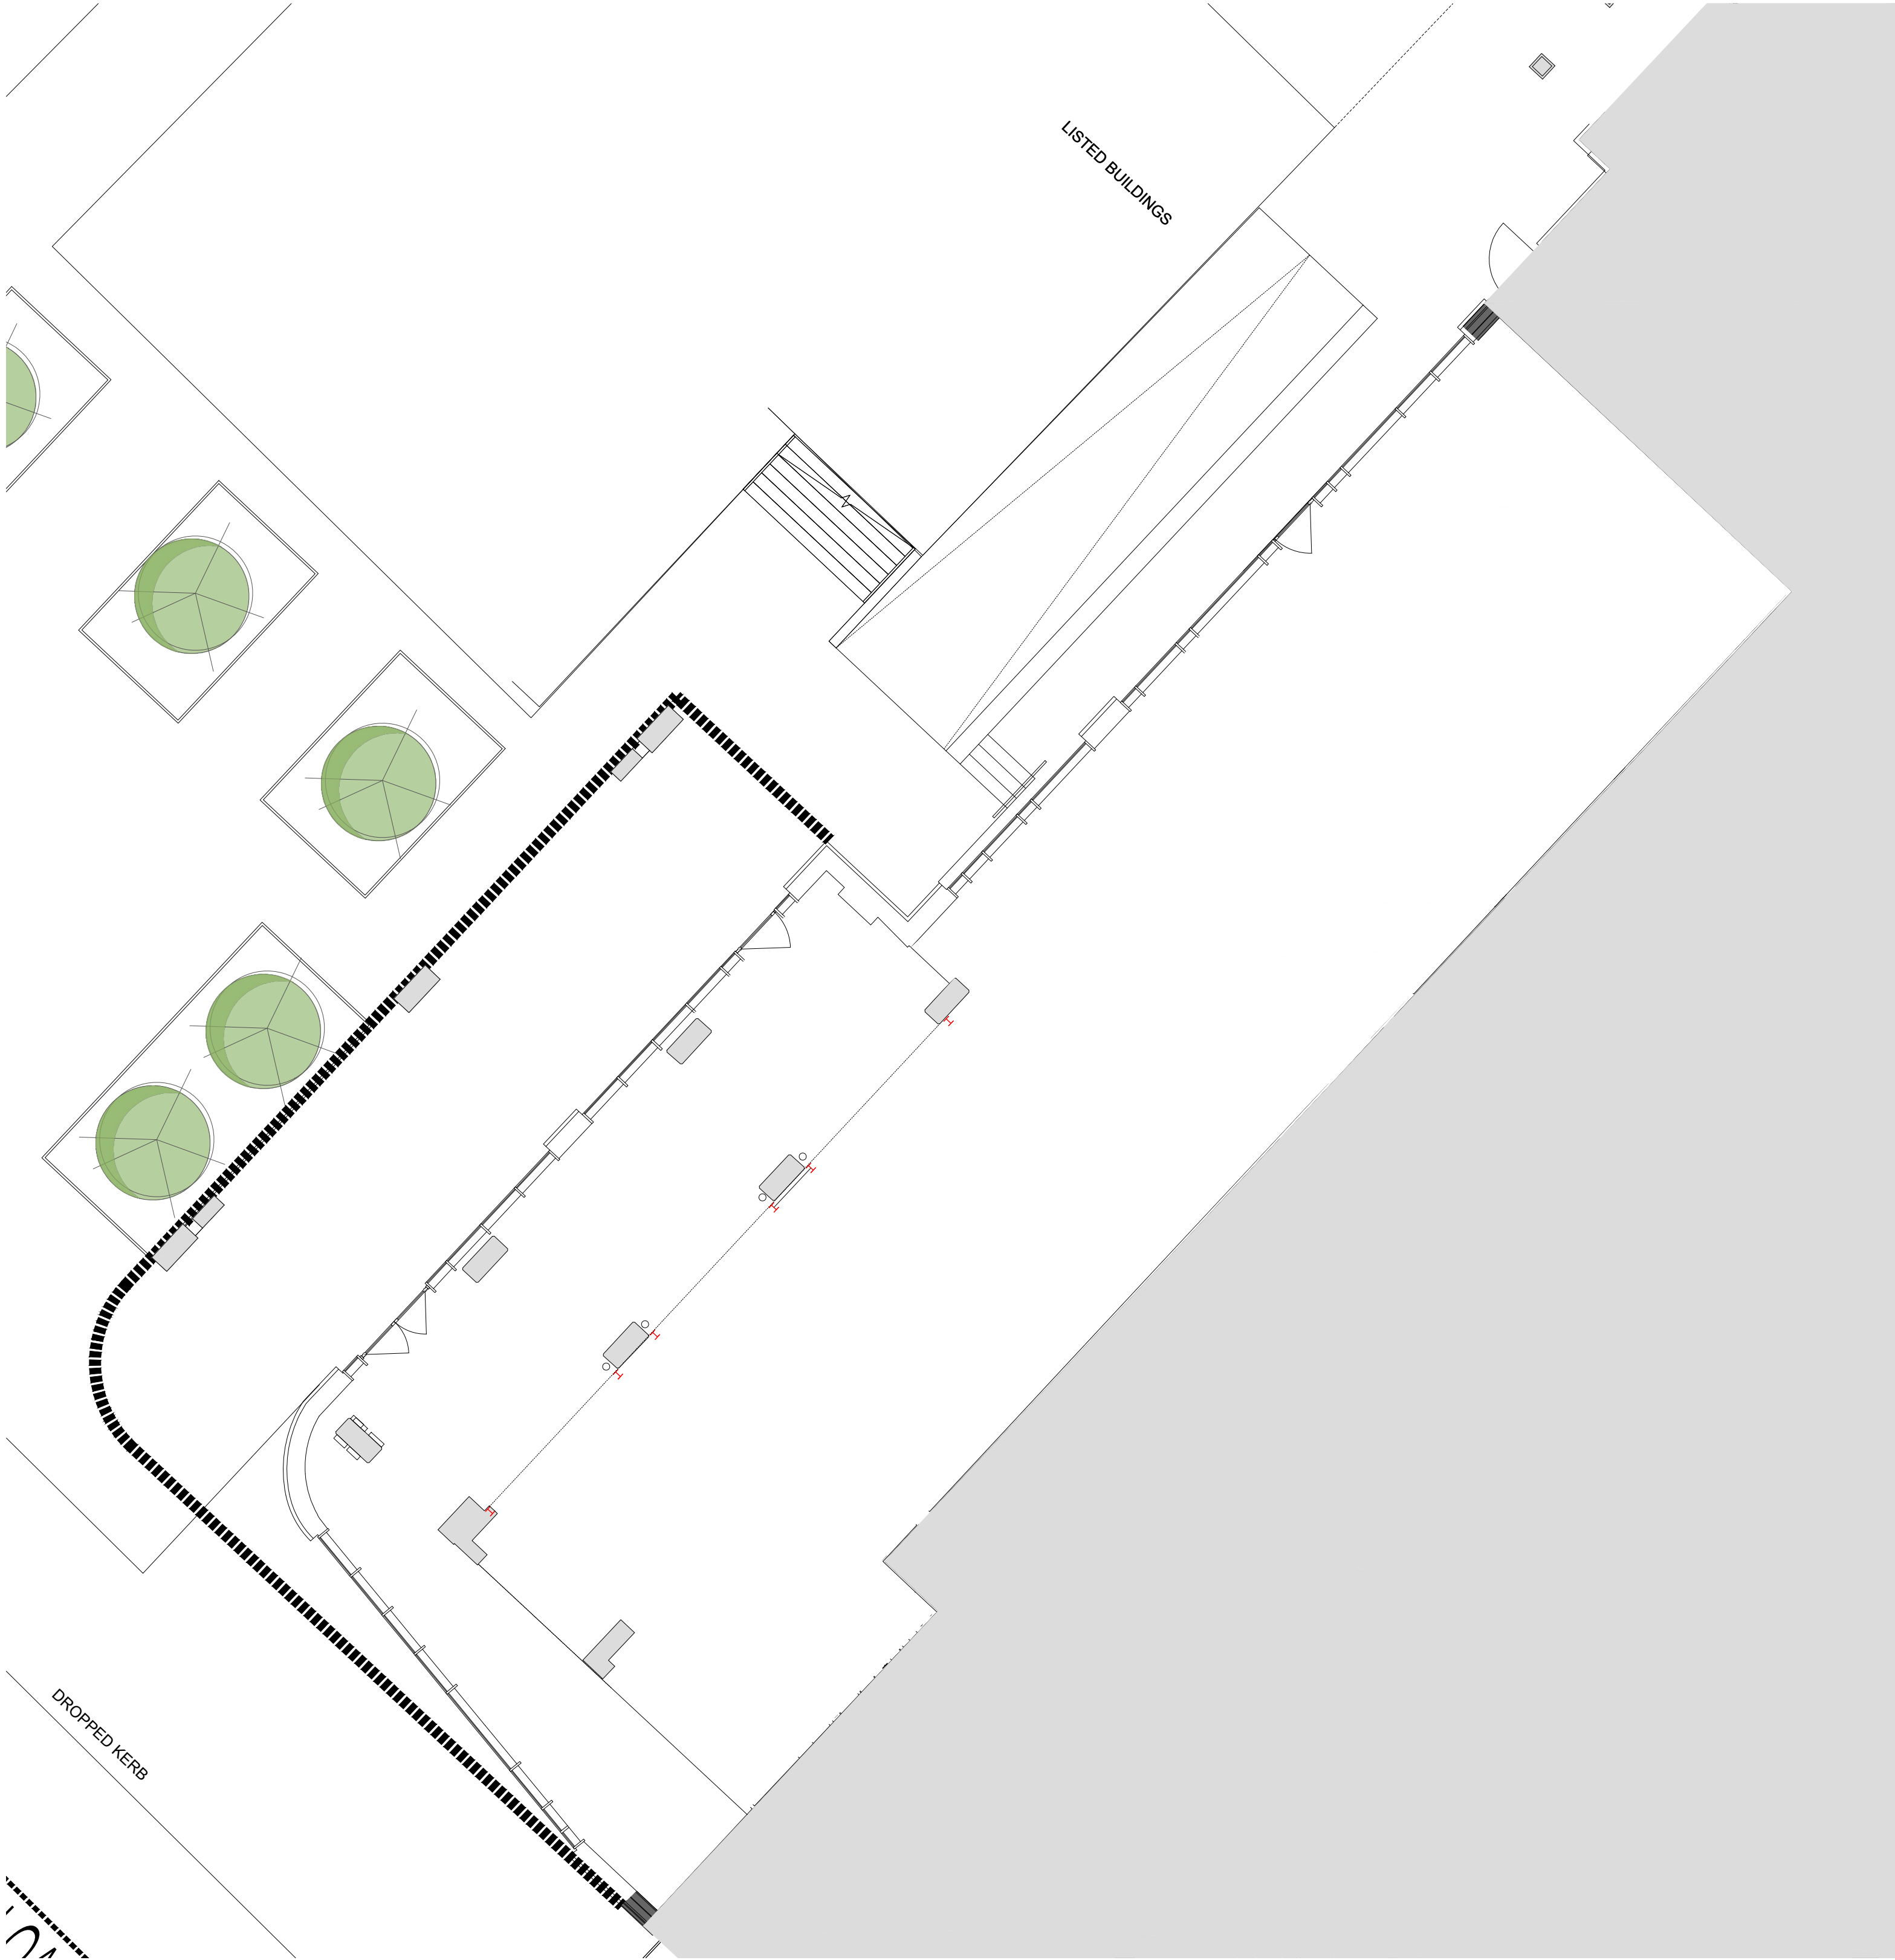

PROPOSED GROUND FLOOR PLAN
Scale 1:100 @ A1

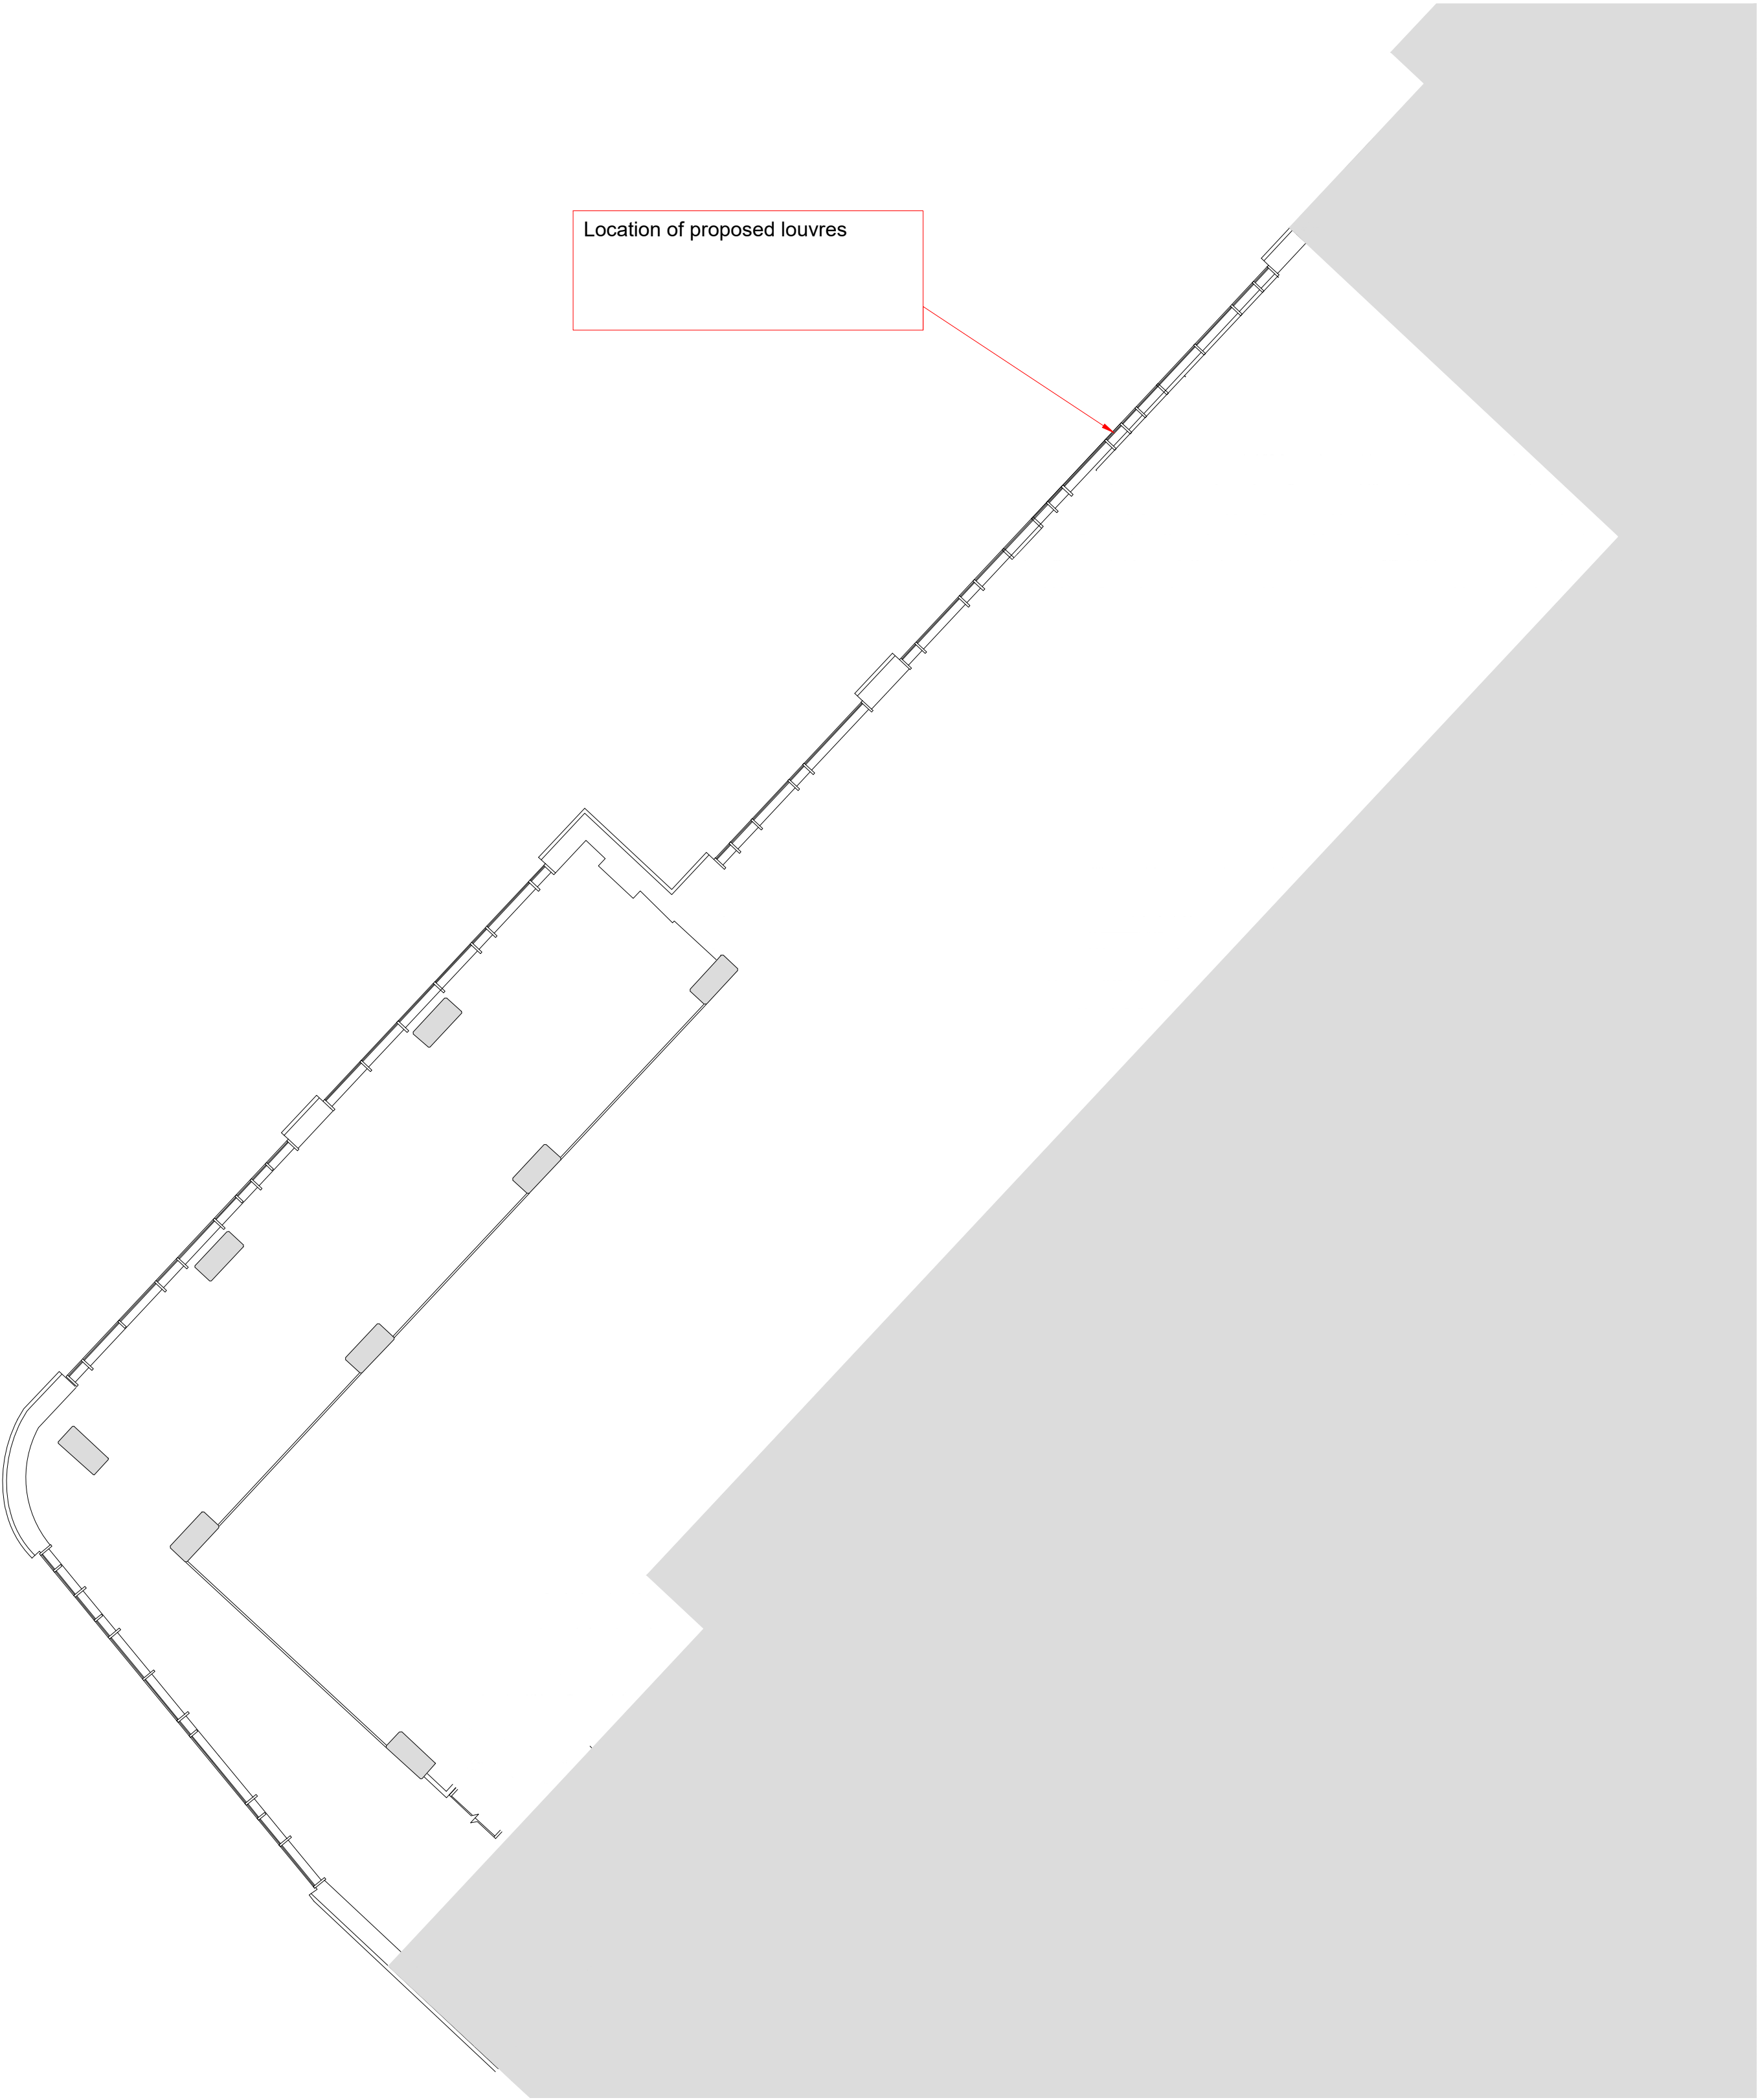

PROPOSED MEZZANINE FLOOR PLAN
Scale 1:100 @ A1