



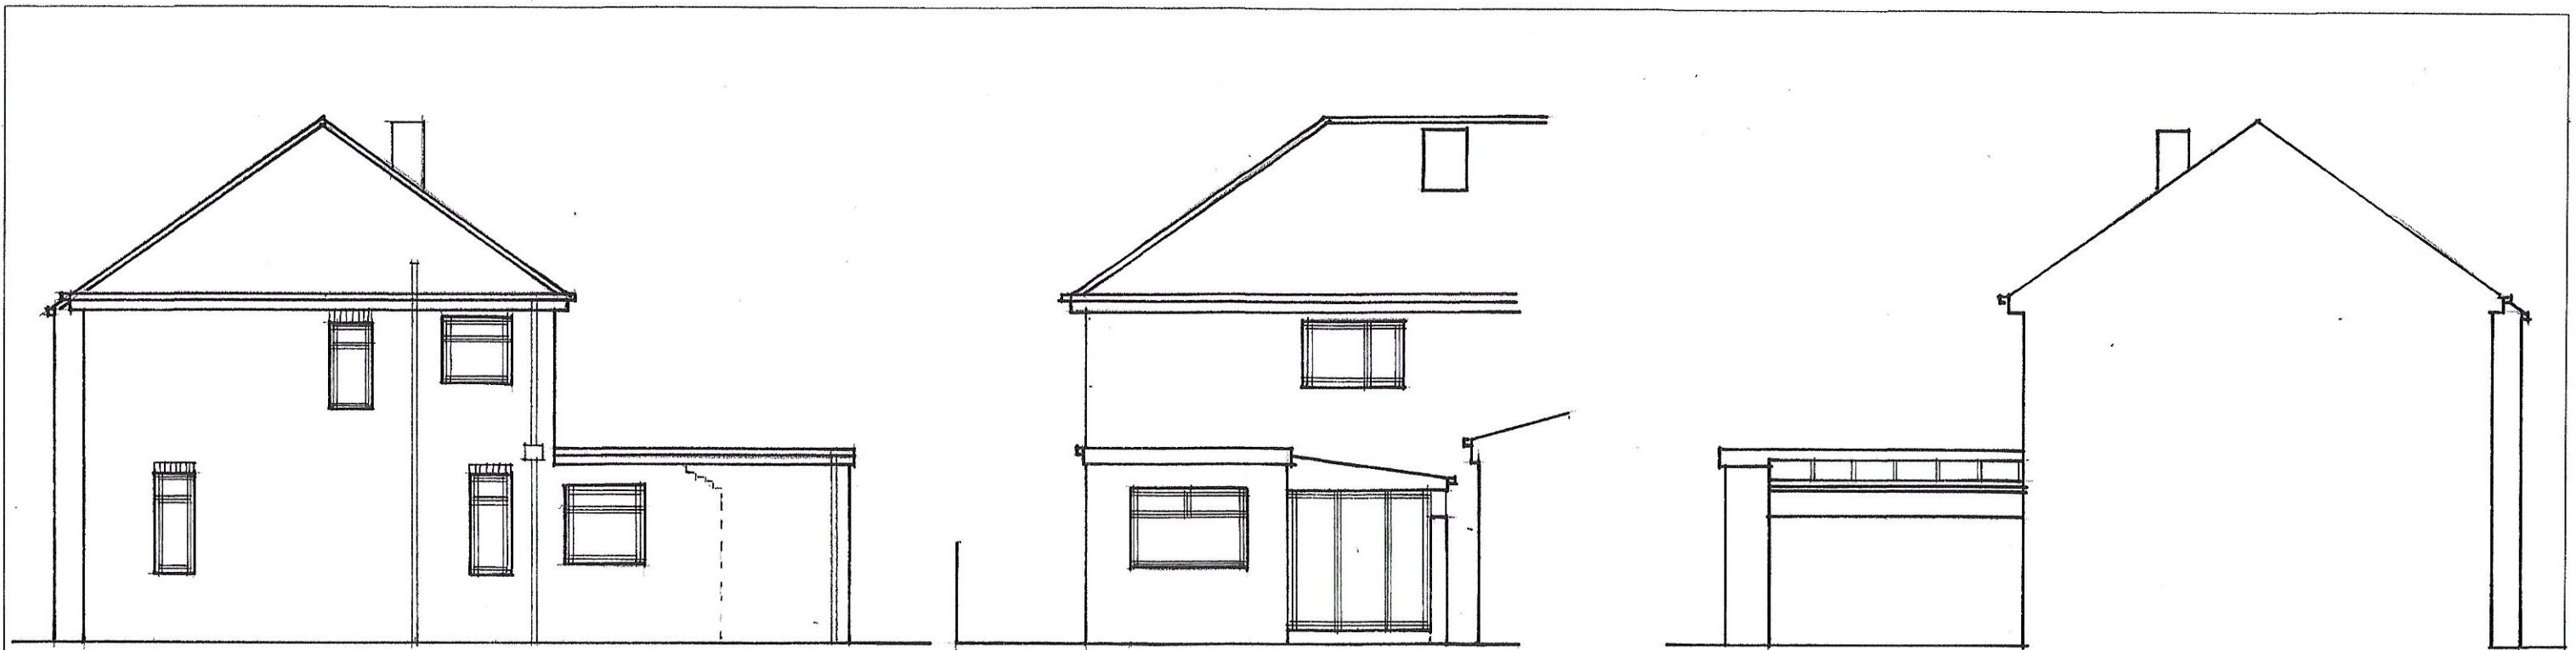

EXISTING SIDE ELEVATION

EXISTING REAR ELEVATION

EXISTING SIDE ELEVATION

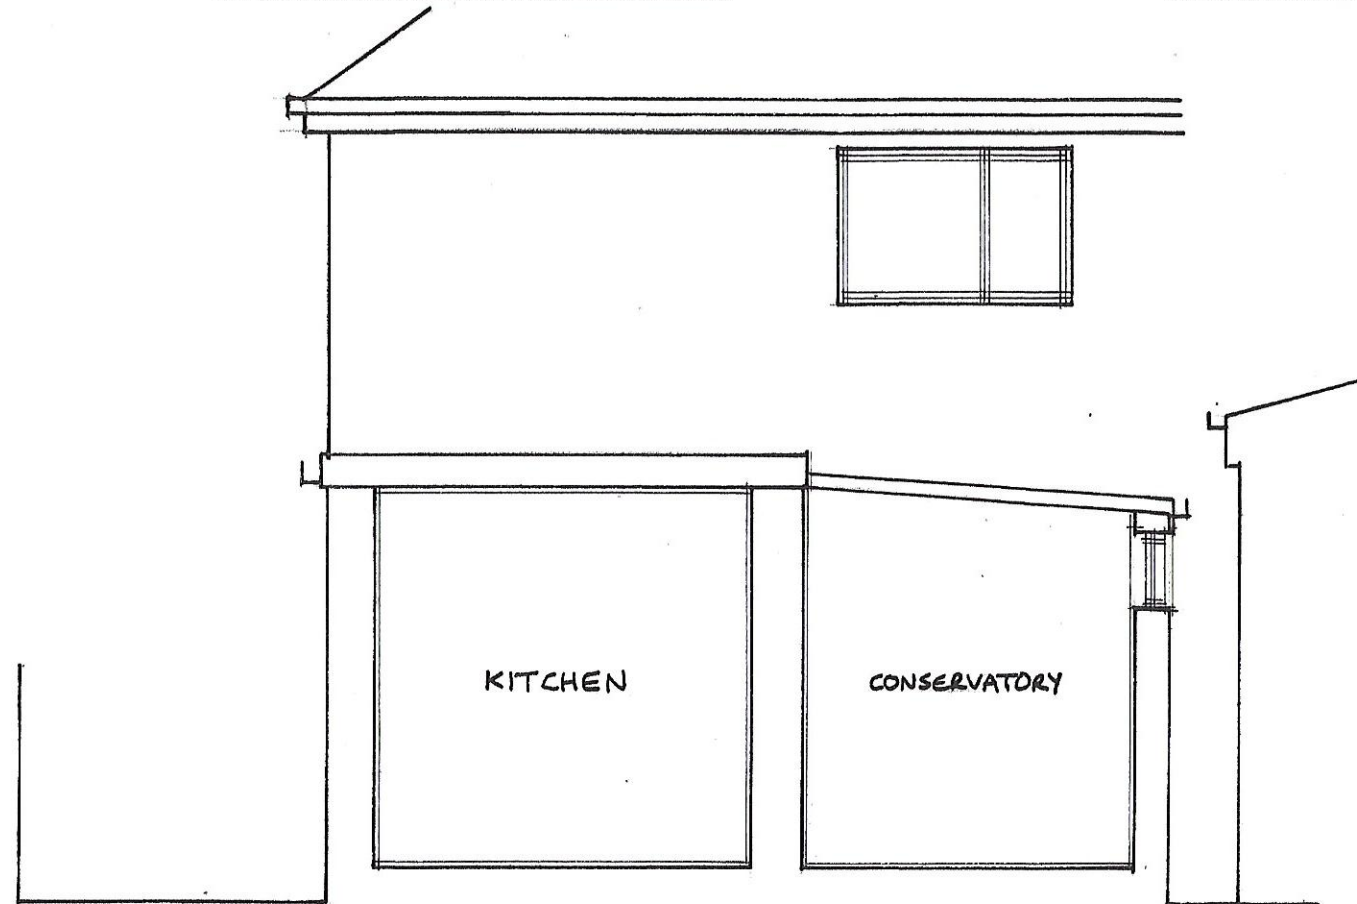

EXISTING SECTION A (1:50 @ A3)

Address:	3 MORESBY DRIVE DIDSBURY M20 5GL		
Client:	H. FANTHORPE		
Drg No:	492 / 2		
Date:	16.3.25	Scale:	1:100 @ A3



M. 07792 527 531
T. 01909 566 000

Grove House, Lidsters Lane,
South Anston, Sheffield S25 5BB

james@clayarchitecturaldesigns.co.uk
clayarchitecturaldesigns.co.uk