



Flat PV Area




Ballasted PV-Mounting System

Note:


The information provided in this drawing is subject to the following condition: Any solar modules will not be more than 1m higher than the highest part of the roof where installed on a flat roof and will not protrude more than 0.2m from the plane of the roof slope of the building where installed on a pitched roof. No solar module will be installed within 1 metre of the external edge of any roof.



2 Indicative Section-Solar Panel Installation
1:10

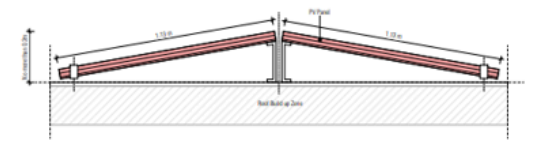

2 Indicative Section-Ballasted PV-Mounting System
1:10

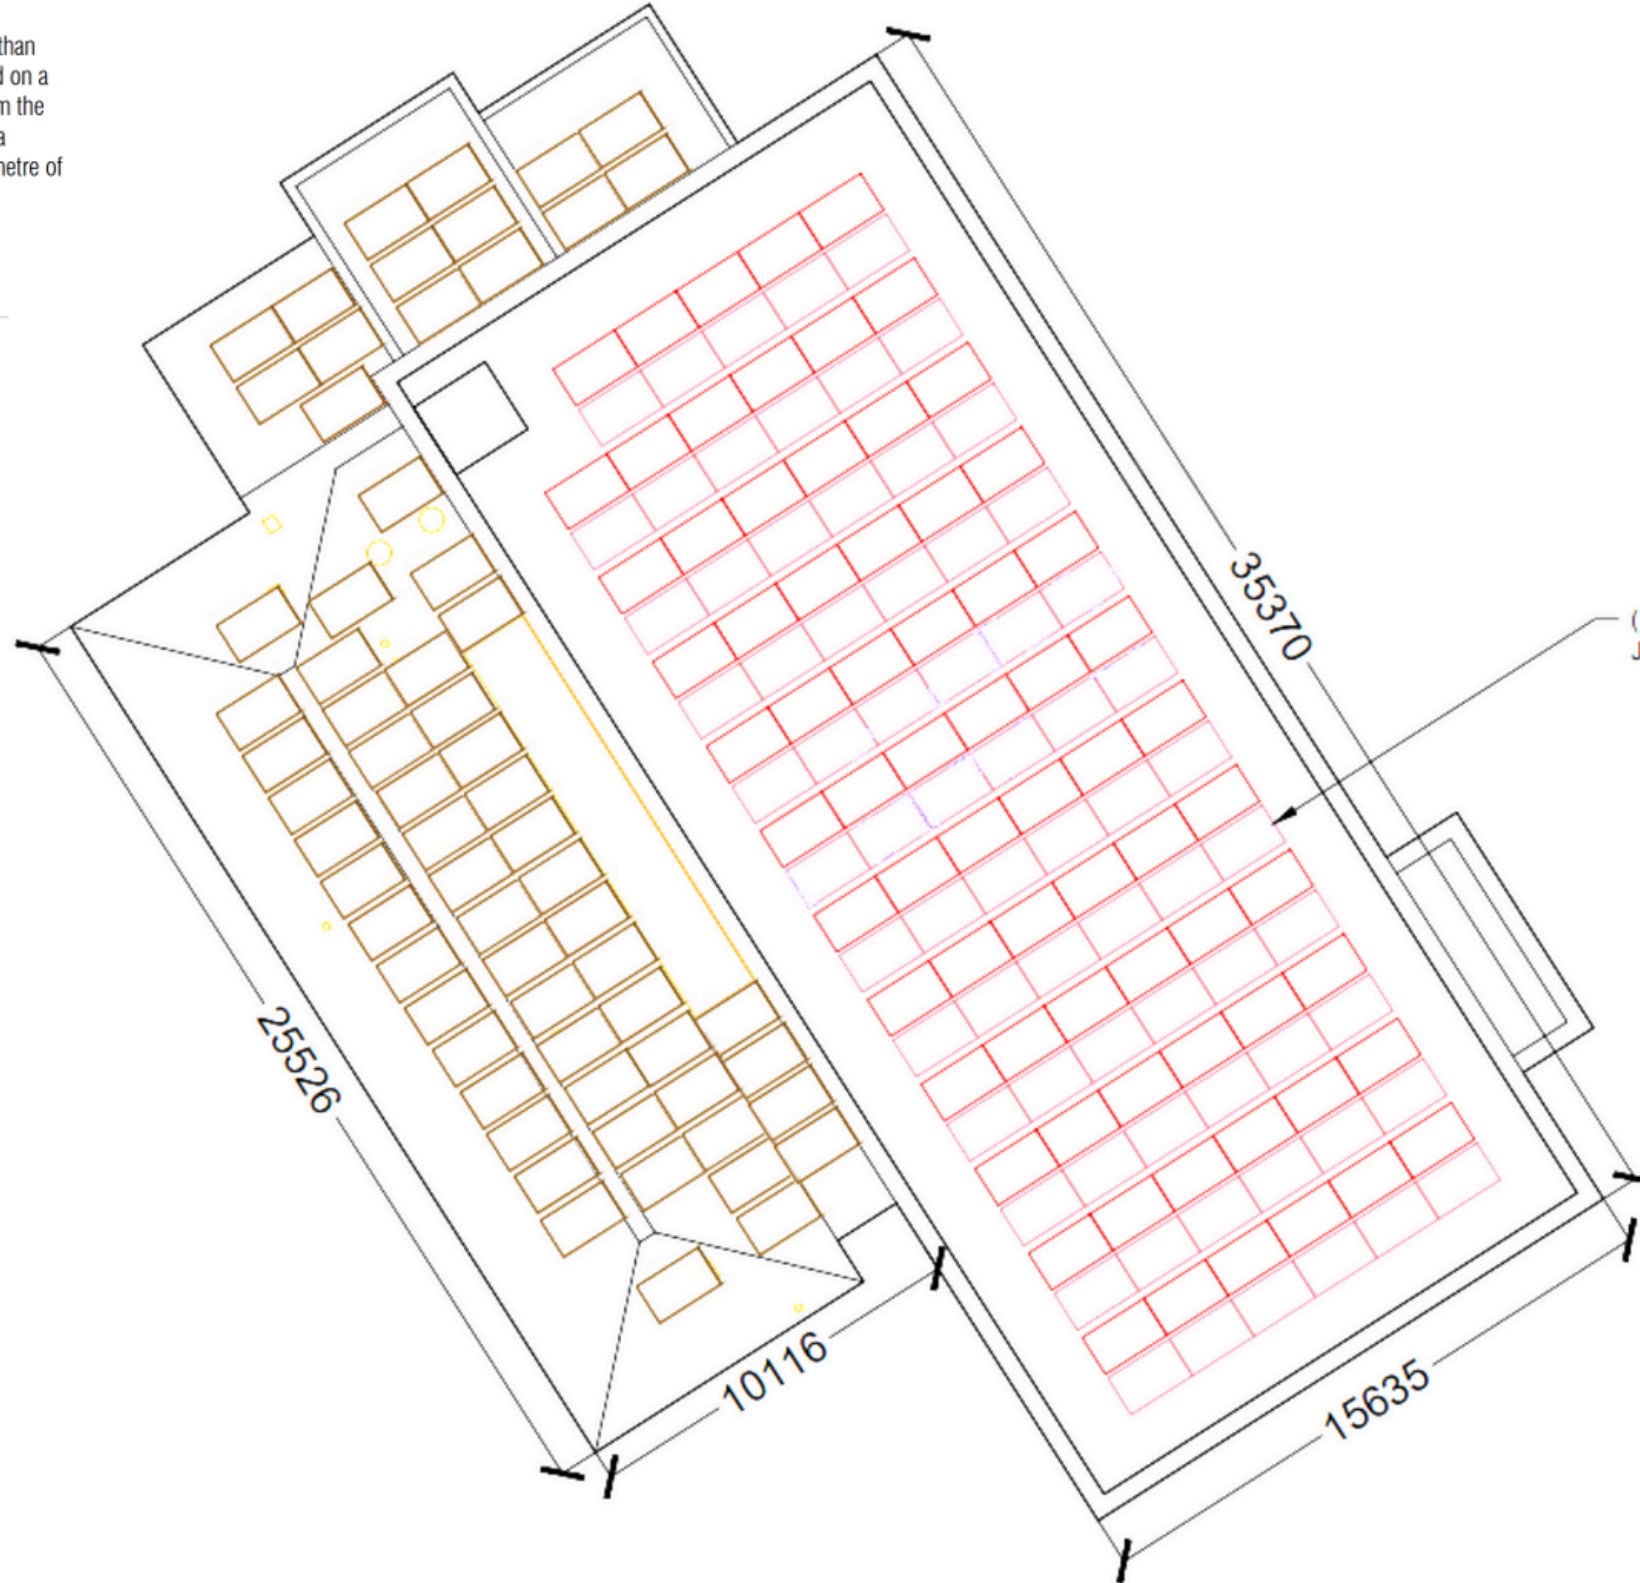

INDEX SHEET

A.00	SITE PLAN
A.01	LAYOUT PLAN
S.00	FRAMING DETAILS
D.00-D.03	SPECIFICATION SHEETS



Alderley Park
Congleton Road
Nether Alderley
Macclesfield
SK10 4TG

PRO. DATE		12/01/2024
DESIGN BY		DR
CHECKED BY		JD
DATE	REV.	DESCRIPTION
15/01/2024	1	Remove Panels from the Pitched Roof

PROJECT NAME

MANCHESTER CITY 4

SHEET NAME

SITE PLAN

SHEET SIZE

ANSI B
279 X 432

SHEET NUMBER

A.00



1 SITE PLAN
SCALE: 1:200